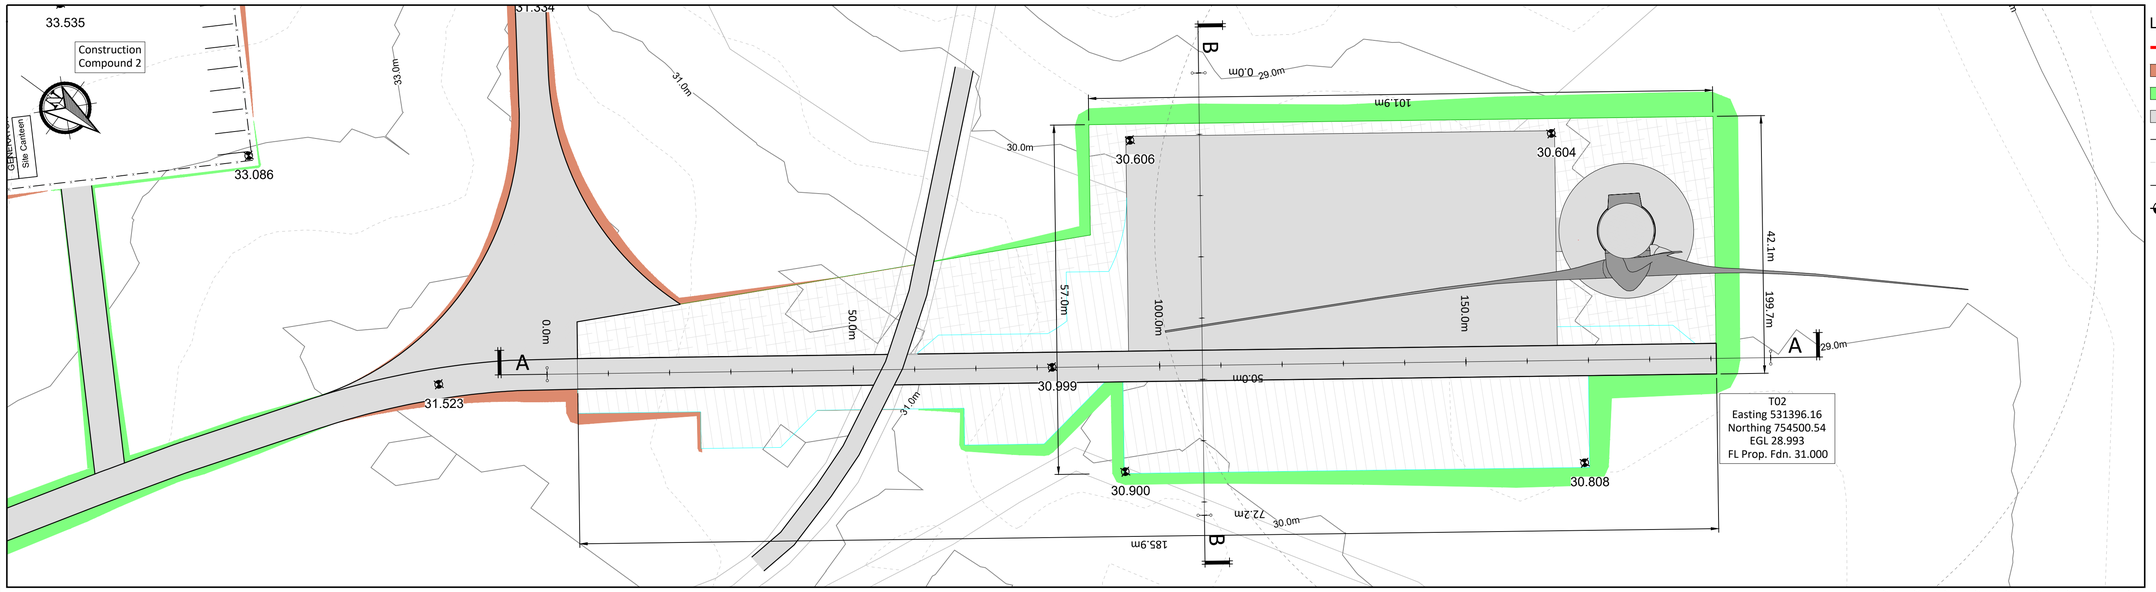

Legend -

- Planning Boundary
- Earthworks - Cut
- Earthworks - Fill
- Pavement
- Existing Ground Contour - Major
- Existing Ground Contour - Minor
- 28.0m — Existing Ground Contour - Major (with contour level)
- Finished Surface Level

T02 HARDSTAND PLAN

Scale 1:500

0m 5m 10m 15m 20m 25m 30m 35m 40m 45m 50m

Scale 1:500

Chainage	0.000	10.000	20.000	30.000	40.000	50.000	60.000	70.000	80.000	90.000	100.000	110.000	120.000	130.000	140.000	150.000	160.000	170.000	180.000	190.000	199.746
Prop. Hardstand Level	31.056	31.000	31.000	31.000	31.000	31.000	31.000	31.000	31.000	30.999	30.999	30.999	30.999	30.999	30.999	30.999	30.999	30.999	30.999	30.999	
Extg Ground Level	31.975	31.799	31.502	31.191	31.001	31.001	31.001	30.691	30.355	30.113	30.000	29.998	29.995	29.921	29.682	29.432	29.182	28.999	29.044	29.108	29.057
Lvl Difference	-0.919	-0.799	-0.502	-0.191	-0.002	-0.001	-0.001	0.309	0.645	0.886	0.999	1.001	1.005	1.078	1.317	1.567	1.817	2.000	1.955	1.891	

T02 HARDSTAND SECTION A - A

Scale 1:500

Legend -

- Existing Ground Profile
- Proposed Hardstand Profile

Chainage	0.000	10.000	20.000	30.000	40.000	50.000	60.000	70.000	72.173
Prop. Hardstand Level		30.598	30.698	30.798	30.898	30.955	30.852		
Extg Ground Level	29.138	29.703	29.998	30.002	30.000	29.998	30.000	30.394	30.573
Lvl Difference		0.895	0.700	0.796	0.897	0.956	0.852		

T02 HARDSTAND SECTION B - B

Scale 1:500

If Applicable : Ordnance Survey Ireland Licence No. EN 0001220 © Ordnance Survey Ireland and Government of Ireland 2602,2603,2604,2605,2672,2673,2674,2675,2741,2742,2743,2744,2745,2809,2810,2811,2812,2813,2877,2878,2879,2880.

FEHILY TIMONEY
Cork | Dublin | Carlow
www.fehilytimoney.ie

No part of this document may be reproduced or transmitted in any form or stored in any retrieval system of any nature without the written permission of Fehily Timoney & Company as copyright holder except as agreed for use on the project for which the document was originally issued. Do not scale. Use figured dimensions only. If in doubt - Ask!

Rev.	Description	App By	Date
A	ISSUE FOR PLANNING	JH	13.08.25

PROJECT
SHANCLOON WIND FARM CO. GALWAY

CLIENT
RWE

SHEET
T02 HARDSTAND - PLAN AND SECTIONS

Date 13.08.25	Project number P20-306	Scale (@ A1) 1:500	
Drawn by POR	Drawing Number P20-306-0300-0002		Rev A
Checked by RM			

O:\ACAD\2020\P20-306\P20-306-0300-0002

12 August 2025