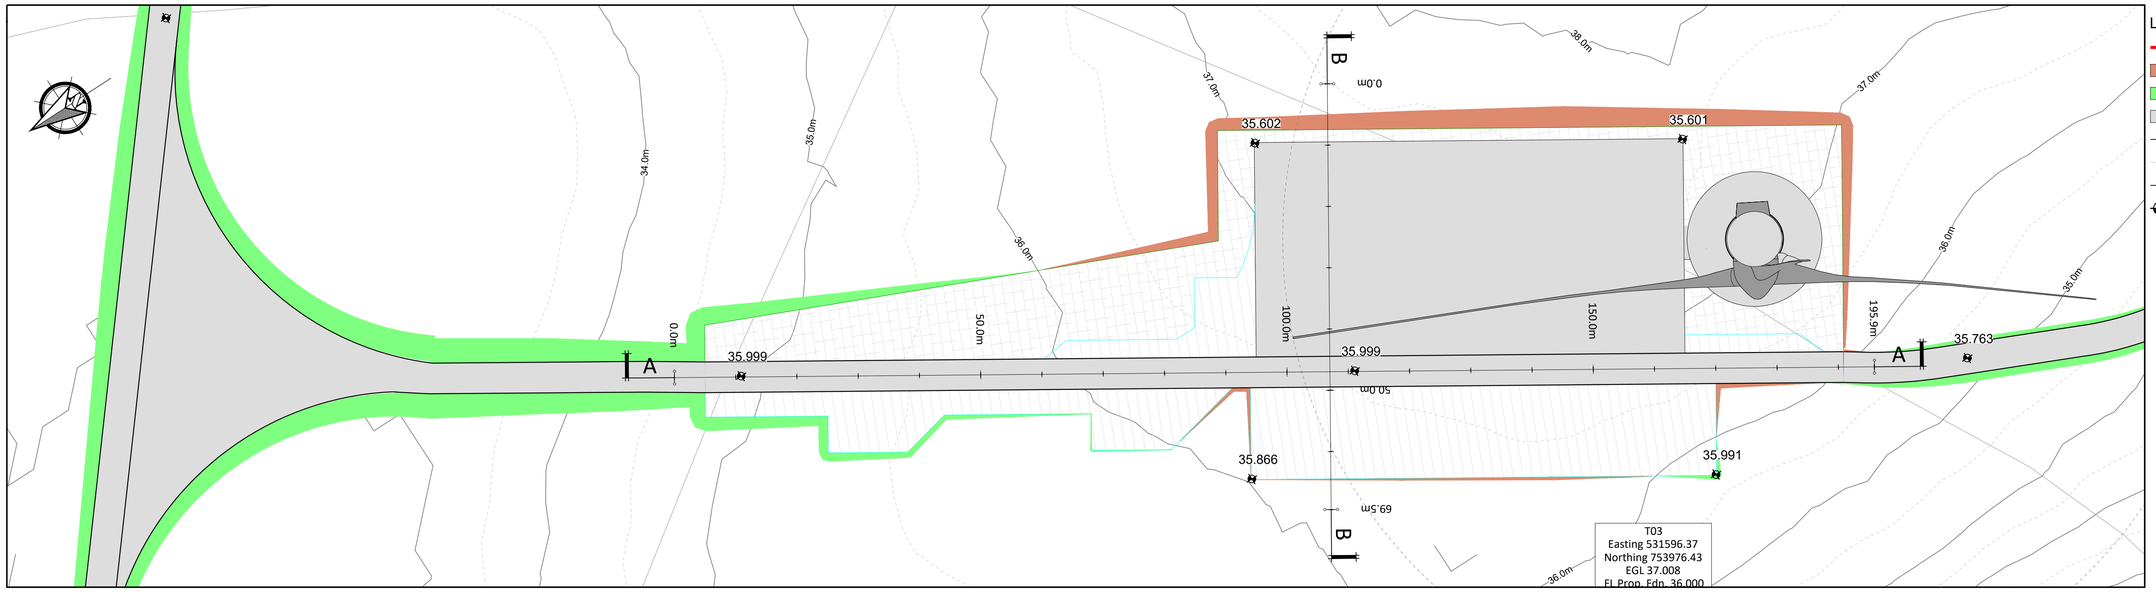

Legend -

- Planning Boundary
- Earthworks - Cut
- Earthworks - Fill
- Pavement
- Existing Ground Contour - Major
- Existing Ground Contour - Minor
- 28.0m — Existing Ground Contour - Major (with contour level)
- Finished Surface Level

T03 HARDSTAND PLAN

Scale 1:500

0m 5m 10m 15m 20m 25m 30m 35m 40m 45m 50m

Scale 1:500

Chainage	0.000	10.000	20.000	30.000	40.000	50.000	60.000	70.000	80.000	90.000	100.000	110.000	120.000	130.000	140.000	150.000	160.000	170.000	180.000	190.000	195.887
Prop. Hardstand Level	35.982	35.997	35.997	35.997	35.997	35.997	35.997	35.998	35.998	35.998	35.998	35.998	35.999	35.999	35.999	35.999	35.999	36.000	36.000	36.000	35.983
Extg Ground Level	34.537	34.859	35.091	35.335	35.568	35.787	35.955	36.044	36.240	36.344	36.443	36.547	36.664	36.756	36.886	36.910	36.823	36.562	36.318	36.018	35.805
Lvl Difference	1.445	1.137	0.905	0.662	0.429	0.210	0.042	-0.047	-0.242	-0.345	-0.445	-0.549	-0.666	-0.757	-0.887	-0.910	-0.824	-0.563	-0.318	-0.018	0.178

T03 HARDSTAND SECTION A - A

Scale 1:500

Legend -

- Existing Ground Profile
- Proposed Hardstand Profile

Chainage	0.000	10.000	20.000	30.000	40.000	50.000	60.000	69.471
Prop. Hardstand Level		35.606	35.706	35.806	35.906	35.944	35.844	
Extg Ground Level	37.477	37.150	37.006	36.888	36.661	36.448	36.246	36.034
Lvl Difference		-1.544	-1.300	-1.081	-0.755	-0.504	-0.402	

T03 HARDSTAND SECTION B - B

Scale 1:500

If Applicable : Ordnance Survey Ireland Licence No. EN 0001220 © Ordnance Survey Ireland and Government of Ireland
2602,2603,2604,2605,2672,2673,2674,2675,2741,2742,2743,2744,2745,2809,2810,2811,2812,2813,2877,2878,2879,2880.

FEHILY TIMONEY

Cork | Dublin | Carlow

www.fehilytimoney.ie

No part of this document may be reproduced or transmitted in any form or stored in any retrieval system of any nature without the written permission of Fehily Timoney & Company as copyright holder except as agreed for use on the project for which the document was originally issued. Do not scale. Use figured dimensions only. If in doubt - Ask!

Rev.	Description	App By	Date
A	ISSUE FOR PLANNING	JH	13.08.25

PROJECT

SHANCLOON WIND FARM CO. GALWAY

CLIENT

RWE

SHEET

T03 HARDSTAND - PLAN AND SECTIONS

Date	Project number	Scale (@ A1)
13.08.25	P20-306	1:500

Drawn by	Drawing Number	Rev
POR	P20-306-0300-0003	A
Checked by RM		

O:\ACAD\2020\P20-306\P20-306-0300-0003

12 August 2025