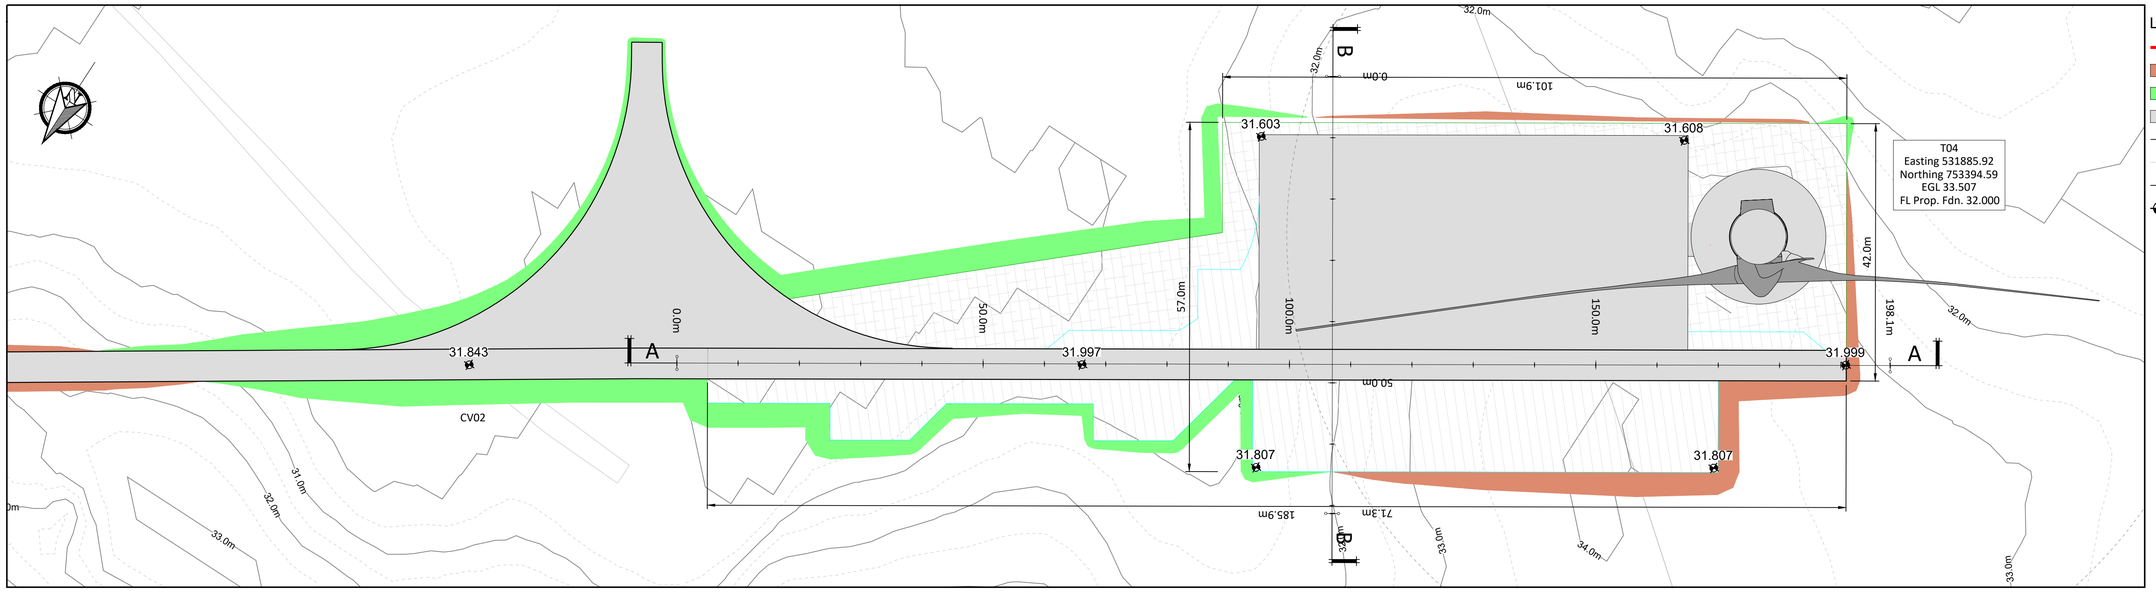

T04 HARDSTAND PLAN

Scale 1:500

0m 5m 10m 15m 20m 25m 30m 35m 40m 45m 50m

Scale 1:500

Chainage	0.000	10.000	20.000	30.000	40.000	50.000	60.000	70.000	80.000	90.000	100.000	110.000	120.000	130.000	140.000	150.000	160.000	170.000	180.000	190.000	198.053
Prop. Hardstand Level	31.997	31.999	32.000	32.000	32.000	32.000	32.000	32.000	32.000	32.000	32.000	32.000	32.000	32.000	32.000	32.000	32.000	32.000	32.000	32.000	
Extg Ground Level	30.000	30.000	30.000	30.000	30.079	30.454	30.530	30.530	30.493	30.602	30.866	31.358	32.125	32.980	33.376	33.742	33.999	33.996	33.844	33.512	33.175	32.920
Lvl Difference	1.997	1.999	2.000	2.000	1.921	1.546	1.469	1.507	1.397	1.134	0.641	-0.125	-0.980	-1.376	-1.742	-1.999	-1.996	-1.845	-1.512	-1.175	

T04 HARDSTAND SECTION A - A

Scale 1:500

Legend -

Existing Ground Profile

Proposed Hardstand Profile

Chainage	0.000	10.000	20.000	30.000	40.000	50.000	60.000	70.000 / 71.323
Prop. Hardstand Level		31.996	31.982	31.969	31.956	31.952	31.946	
Extg Ground Level	32.119	32.124	32.011	31.930	31.945	31.908	31.982	31.983 / 31.958
Lvl Difference		-0.129	-0.029	0.039	0.011	0.044	-0.036	

T04 HARDSTAND SECTION B - B

Scale 1:500

If Applicable : Ordnance Survey Ireland Licence No. EN 0001220 © Ordnance Survey Ireland and Government of Ireland
2602,2603,2604,2605,2672,2673,2674,2675,2741,2742,2743,2744,2745,2809,2810,2811,2812,2813,2877,2878,2879,2880.

FEHILY TIMONEY
Cork | Dublin | Carlow
www.fehilytimoney.ie

No part of this document may be reproduced or transmitted in any form or stored in any retrieval system of any nature without the written permission of Fehily Timoney & Company as copyright holder except as agreed for use on the project for which the document was originally issued. Do not scale. Use figured dimensions only. If in doubt - Ask!

Rev.	Description	App By	Date
A	ISSUE FOR PLANNING	JH	13.08.25

PROJECT

SHANCLOON WIND FARM CO. GALWAY

CLIENT

RWE

SHEET

T04 HARDSTAND - PLAN AND SECTIONS

Date 13.08.25	Project number P20-306	Scale (@ A1) 1:500	
Drawn by POR	Drawing Number P20-306-0300-0004		Rev A
Checked by RM			

O:\ACAD\2020\P20-306\P20-306-0300-0004

12 August 2025