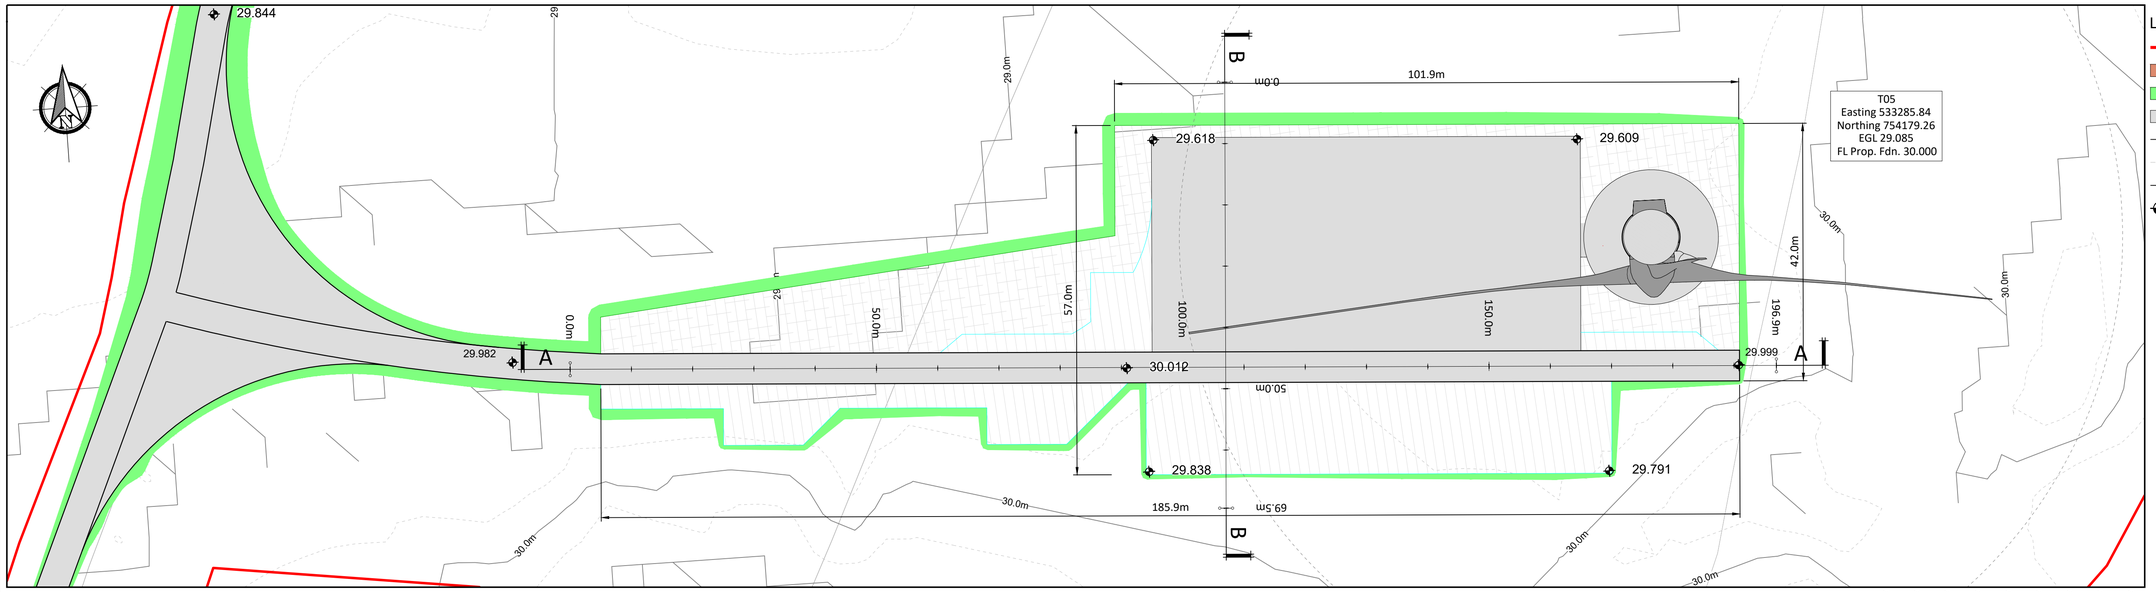

Legend -

- Planning Boundary
- Earthworks - Cut
- Earthworks - Fill
- Pavement
- Existing Ground Contour - Major
- Existing Ground Contour - Minor
- 28.0m — Existing Ground Contour - Major (with contour level)
- Finished Surface Level

T05 HARDSTAND PLAN

Scale 1:500

0m 5m 10m 15m 20m 25m 30m 35m 40m 45m 50m

Scale 1:500

Chainage	0.000	10.000	20.000	30.000	40.000	50.000	60.000	70.000	80.000	90.000	100.000	110.000	120.000	130.000	140.000	150.000	160.000	170.000	180.000	190.000	196.895
Prop. Hardstand Level	30.002	30.020	30.024	30.023	30.022	30.020	30.019	30.017	30.016	30.014	30.013	30.012	30.010	30.009	30.007	30.006	30.004	30.003	30.002	30.000	
Extg Ground Level	29.000	29.000	29.000	29.000	29.000	29.015	29.099	29.212	29.315	29.397	29.478	29.545	29.533	29.386	29.244	29.262	29.230	29.183	29.225	29.341	29.640
Lvl Difference	1.002	1.020	1.024	1.023	1.022	1.005	0.920	0.805	0.700	0.617	0.535	0.467	0.477	0.623	0.763	0.744	0.774	0.820	0.777	0.659	

T05 HARDSTAND SECTION A - A

Scale 1:500

Legend -

- Existing Ground Profile
- Proposed Hardstand Profile

Chainage	0.000	10.000	20.000	30.000	40.000	50.000	60.000	69.501
Prop. Hardstand Level		29.622	29.722	29.822	29.922	29.952	29.852	
Extg Ground Level	29.059	29.062	29.188	29.315	29.442	29.569	29.695	29.805
Lvl Difference		0.561	0.534	0.507	0.480	0.383	0.157	

T05 HARDSTAND SECTION B - B

Scale 1:500

If Applicable : Ordnance Survey Ireland Licence No. EN 0001220 © Ordnance Survey Ireland and Government of Ireland
2602,2603,2604,2605,2672,2673,2674,2675,2741,2742,2743,2744,2745,2809,2810,2811,2812,2813,2877,2878,2879,2880.

FEHILY TIMONEY
Cork | Dublin | Carlow
www.fehilytimoney.ie

No part of this document may be reproduced or transmitted in any form or stored in any retrieval system of any nature without the written permission of Fehily Timoney & Company as copyright holder except as agreed for use on the project for which the document was originally issued. Do not scale. Use figured dimensions only. If in doubt - Ask!

Rev.	Description	App By	Date
A	ISSUE FOR PLANNING	JH	13.08.25

PROJECT
SHANCLOON WIND FARM CO. GALWAY

CLIENT
RWE

SHEET
T05 HARDSTAND - PLAN AND SECTIONS

Date 13.08.25	Project number P20-306	Scale (@ A1) 1:500	
Drawn by POR	Drawing Number P20-306-0300-0005		Rev A
Checked by RM			

O:\ACAD\2020\P20-306\P20-306-0300-0005

12 August 2025