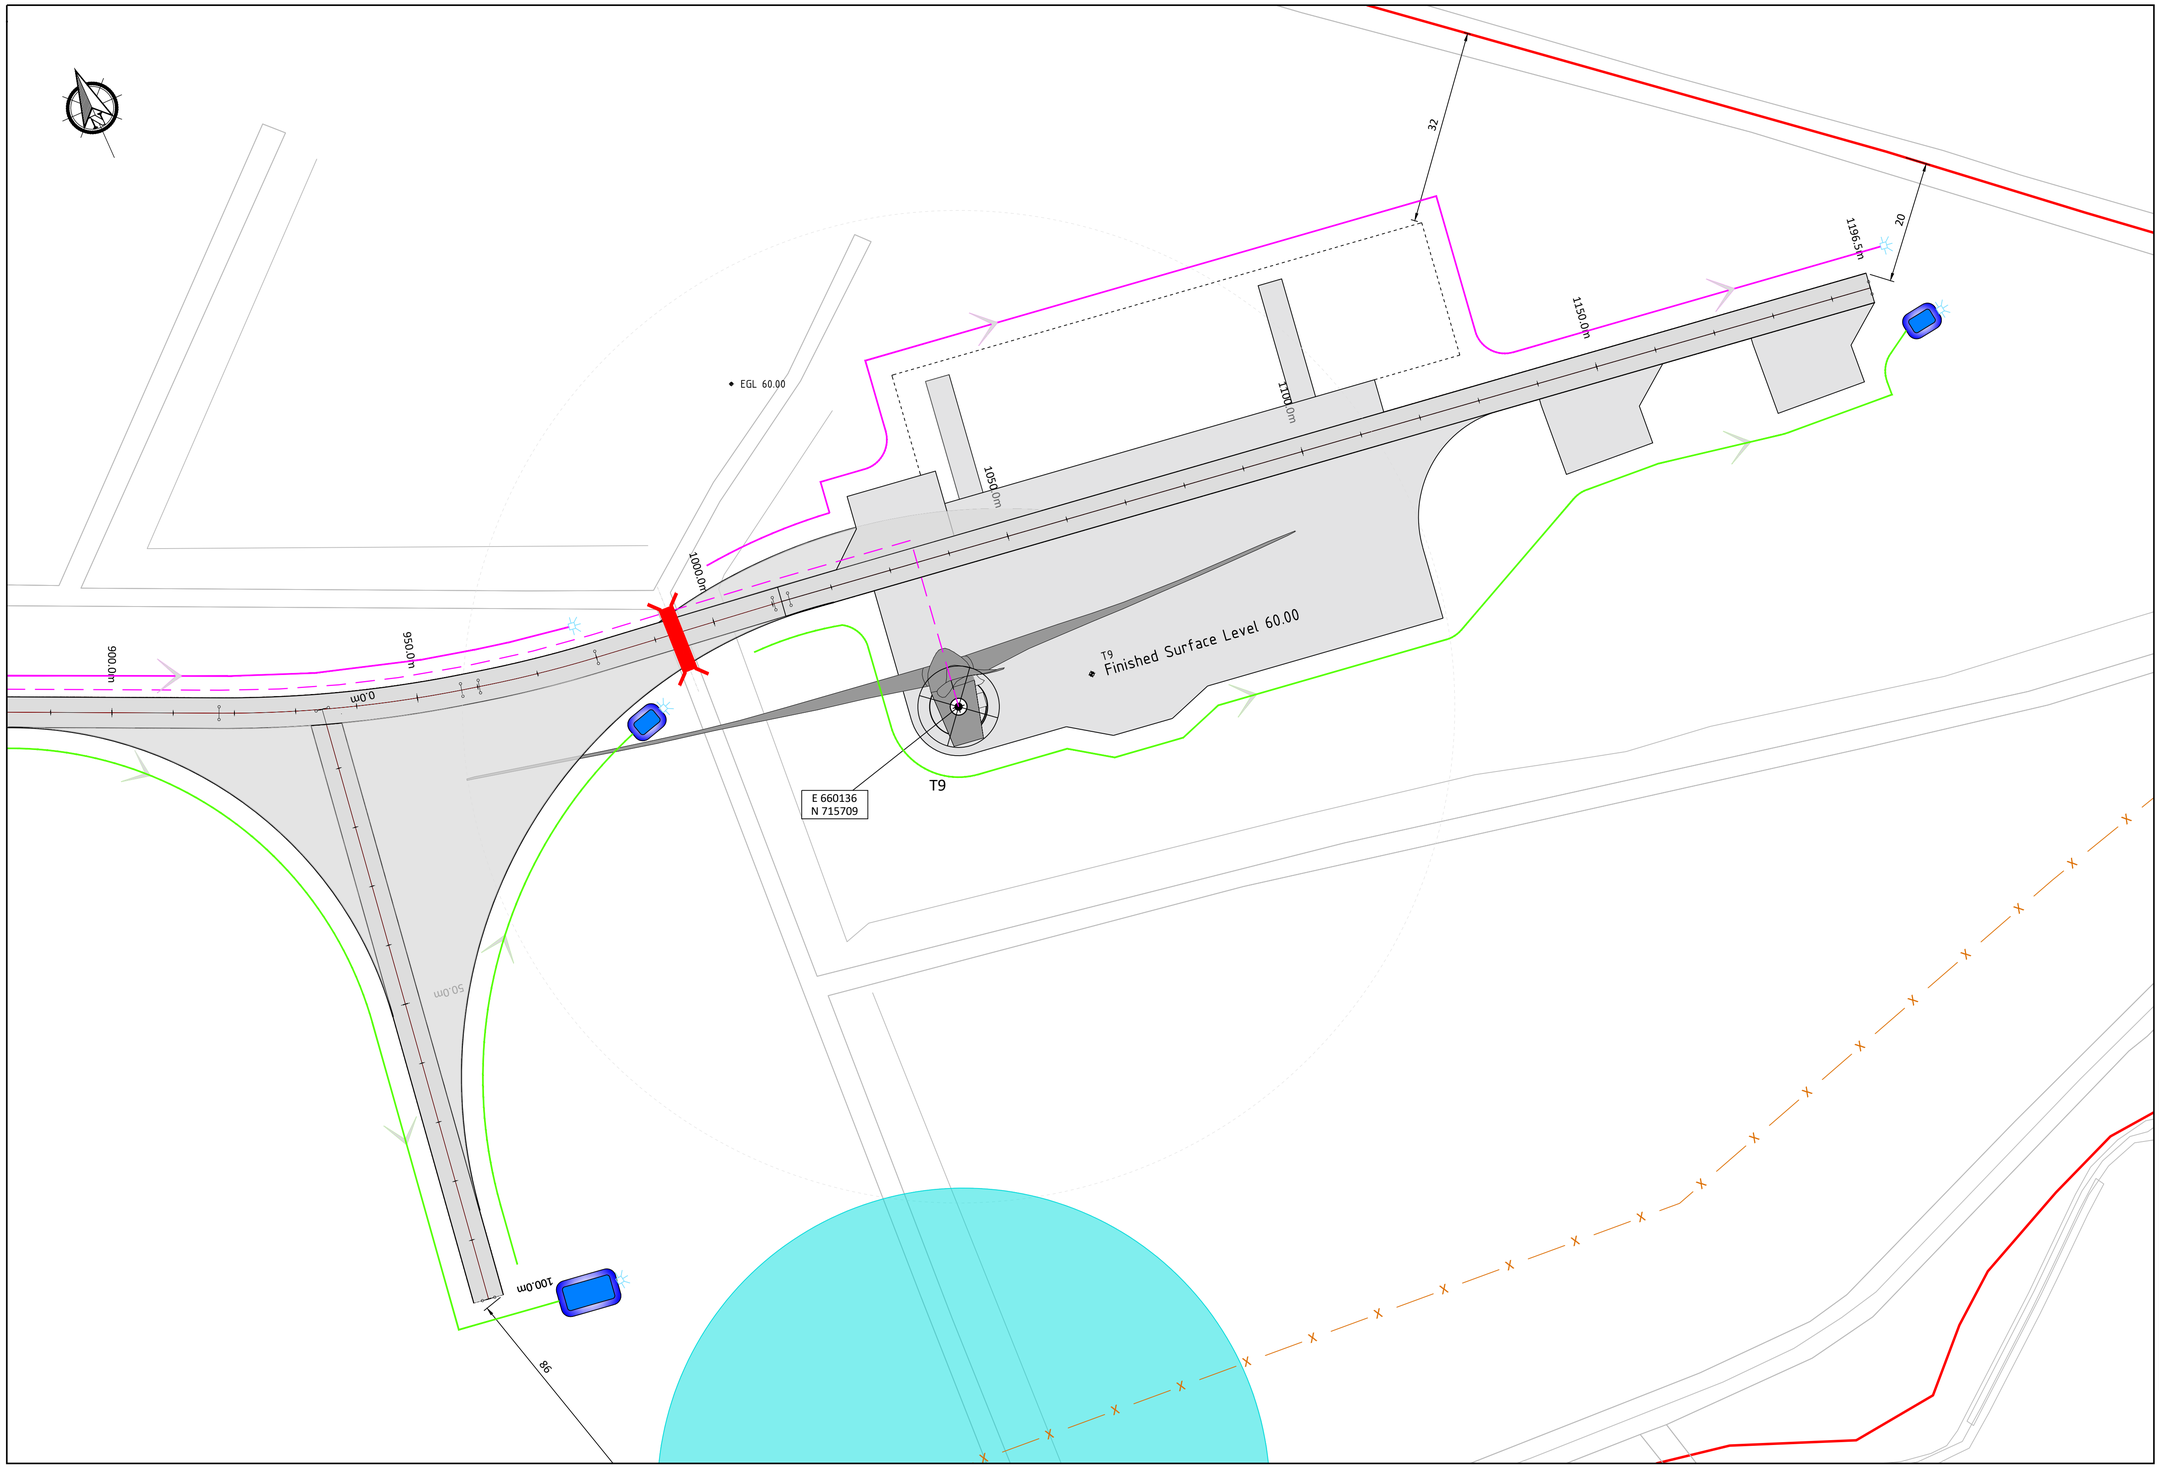

LEGEND:

- Planning Site Boundary
- Ownership Boundary
- Turbine
- Proposed Site Access Road
- Temporary Widenings
- Existing Road to be upgraded
- 64.00 Existing Ground Contour
- Proposed Peat Storage Areas
- Proposed Habitat Fence
- Proposed Internal Grid Cable
- MV Proposed Export Grid Cable
- Badger Set Areas
- Archaeological Areas
- Communication Link Buffer
- Interceptor Drain
- Roadside Swale
- Watercoarse Diversion
- Existing Drain
- Culvert
- Stilling Pond
- Diffuser

Notes:

1. This drawing is for planning purposes only.
2. Dimensions in meters unless otherwise noted.
3. Levels shown relative to ordinance datum (Malin Head).
4. Co-ordinates are to Irish Transverse Mercator (ITM).

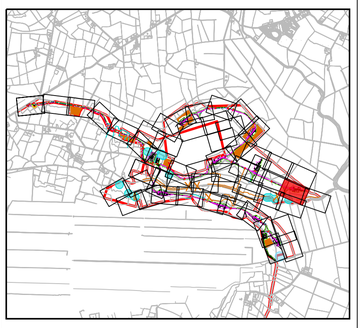

KEY PLAN

0m 5m 10m 15m 20m 25m 30m 35m 40m 45m 50m

Scale 1:500

If Applicable : Ordnance Survey Ireland Licence No. CYAL50221678 © Ordnance Survey Ireland and Government of Ireland
OSI 3497,3437,3376,3439,3550,3599,3600,3601,3657,3656

FEHILY TIMONEY

Cork | Dublin | Carlow

www.fehilytimoney.ie

No part of this document may be reproduced or transmitted in any form or stored in any retrieval system of any nature without the written permission of Fehily Timoney & Company as copyright holder except as agreed for use on the project for which the document was originally issued. Do not scale. Use figured dimensions only. If in doubt - Ask!

Rev.	Description	App By	Date
A	ISSUE FOR PLANNING	JH	15.09.25

PROJECT

DERRYNADARRAGH WIND FARM

CLIENT

Dara Energy Limited

SHEET

1:500 SITE LAYOUT PLAN
SHEET 20 OF 54

Date 15.09.25	Project number P22-145	Scale (@ A1-) 1:500	
Drawn by CS	Drawing Number P22-145-0100-0025		Rev A
Checked by LD			

O:\ACAD\2022\P22-145\P22-145-0100-0025

16 September 2025