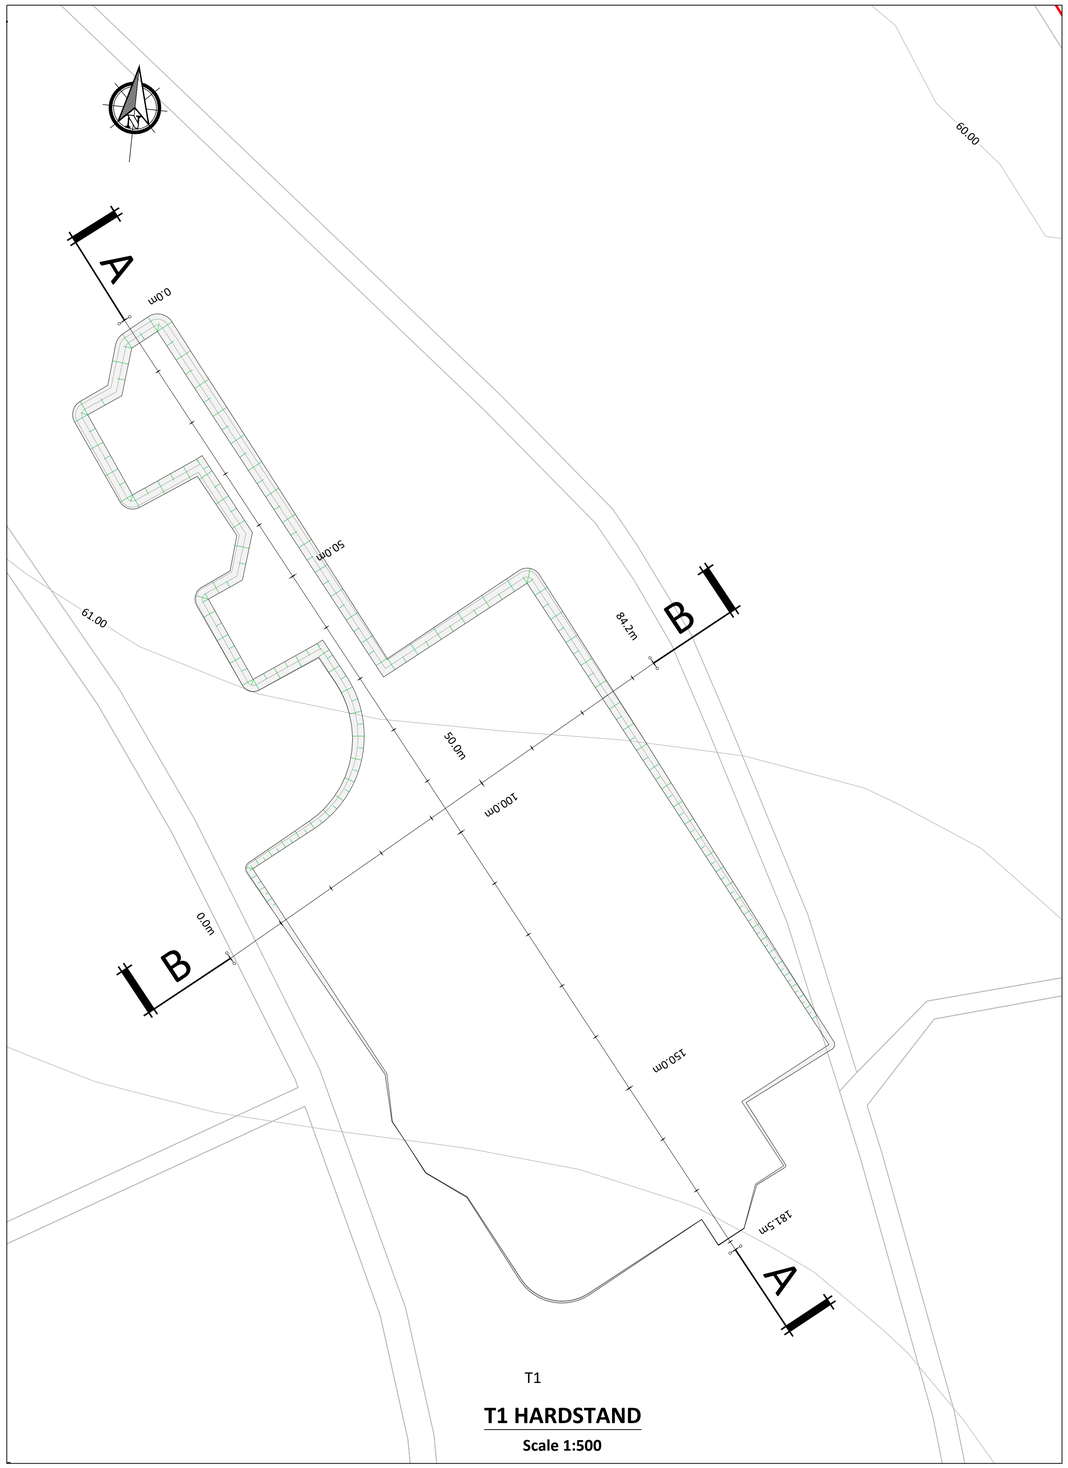

T1 HARDSTAND

Scale 1:500

LEGEND:

Existing Ground Profile

Proposed Hardstand Profile

Chainage	0.000	10.000	20.000	30.000	40.000	50.000	60.000	70.000	80.000	90.000	100.000	110.000	120.000	130.000	140.000	150.000	160.000	170.000	180.000	181.534
Extg Ground Level	60.616	60.651	60.694	60.735	60.783	60.835	60.892	60.951	61.022	61.137	61.251	61.364	61.478	61.582	61.691	61.790	61.878	61.964	62.034	62.044
Prop. Road Level		62.000	62.000	62.000	62.000	62.000	62.000	62.000	62.000	62.000	62.000	62.000	62.000	62.000	62.000	62.000	62.000	62.000		

T1 SECTION A-A

Scale 1:500

Chainage	0.000	10.000	20.000	30.000	40.000	50.000	60.000	70.000	80.000	94.196
Extg Ground Level	61.632	61.527	61.424	61.321	61.225	61.129	61.035	60.968	60.917	60.885
Prop. Road Level			62.000	62.000	62.000	62.000	62.000	62.000		

T1 SECTION B-B

Scale 1:500

0m 5m 10m 15m 20m 25m 30m 35m 40m 45m 50m

Scale 1:500

If Applicable : Ordnance Survey Ireland Licence No. CYAL50221678 © Ordnance Survey Ireland and Government of Ireland
OSI 3497,3437,3376,3439,3550,3599,3600,3601,3657,3656

FEHILY TIMONEY

Cork | Dublin | Carlow

www.fehilytimoney.ie

No part of this document may be reproduced or transmitted in any form or stored in any retrieval system of any nature without the written permission of Fehily Timoney & Company as copyright holder except as agreed for use on the project for which the document was originally issued. Do not scale. Use figured dimensions only. If in doubt - Ask!

Rev.	Description	App By	Date
A	ISSUE FOR PLANNING	JH	15.09.25

PROJECT

DERRYNADARRAGH WIND FARM

CLIENT

Dara Energy Limited

SHEET

T1 HARDSTAND - PLAN & SECTIONS

Date 15.09.25	Project number P22-145	Scale (@ A1-) 1:500	
Drawn by CS	Drawing Number P22-145-0102-0001		Rev A
Checked by LD			

O:\ACAD\2022\P22-145\P22-145-0102-0001

16 September 2025