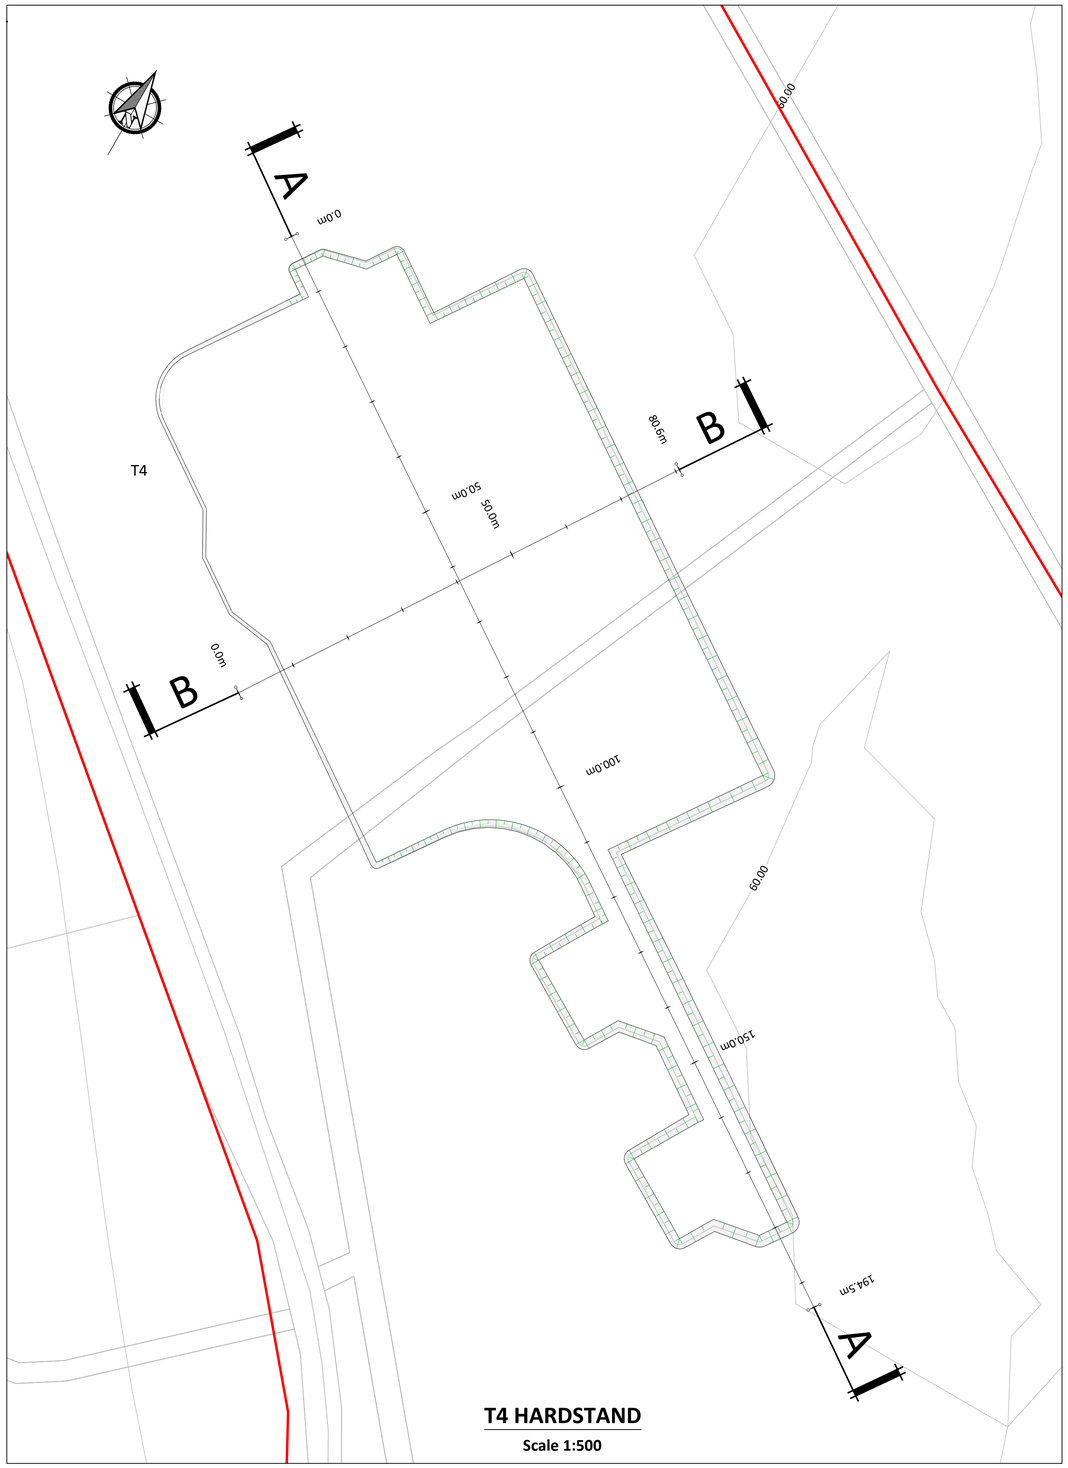

T4 HARDSTAND

Scale 1:500

LEGEND:

Existing Ground Profile

Proposed Hardstand Profile

Chainage	0.000	10.000	20.000	30.000	40.000	50.000	60.000	70.000	80.000	90.000	100.000	110.000	120.000	130.000	140.000	150.000	160.000	170.000	180.000	190.000	194.451
Extg Ground Level	60.487	60.458	60.463	60.458	60.444	60.428	60.409	60.387	60.363	60.323	60.283	60.236	60.175	60.099	60.075	60.063	60.039	60.021	60.008	60.000	60.000
Prop. Road Level		61.000	61.000	61.000	61.000	61.000	61.000	61.000	61.000	61.000	61.000	61.000	61.000	61.000	61.000	61.000	61.000	61.000	61.000		

T4 SECTION A-A

Scale 1:500

Chainage	0.000	10.000	20.000	30.000	40.000	50.000	60.000	70.000	81.622
Extg Ground Level	60.720	60.642	60.564	60.485	60.407	60.329	60.251	60.172	60.094
Prop. Road Level		61.000	61.000	61.000	61.000	61.000	61.000	61.000	

T4 SECTION B-B

Scale 1:500

0m 5m 10m 15m 20m 25m 30m 35m 40m 45m 50m

Scale 1:500

If Applicable : Ordnance Survey Ireland Licence No. CYAL50221678 © Ordnance Survey Ireland and Government of Ireland
OSI 3497,3437,3376,3439,3550,3599,3600,3601,3657,3656

FEHILY TIMONEY
Cork | Dublin | Carlow
www.fehilytimoney.ie

No part of this document may be reproduced or transmitted in any form or stored in any retrieval system of any nature without the written permission of Fehily Timoney & Company as copyright holder except as agreed for use on the project for which the document was originally issued. Do not scale. Use figured dimensions only. If in doubt - Ask!

Rev.	Description	App By	Date
A	ISSUE FOR PLANNING	JH	15.09.25

PROJECT: DERRYNADARRAGH WIND FARM

CLIENT: Dara Energy Limited

SHEET: T4 HARDSTAND - PLAN & SECTIONS

Date 15.09.25	Project number P22-145	Scale (@ A1-) 1:500	
Drawn by CS	Drawing Number P22-145-0102-0004		Rev A
Checked by LD			

O:\ACAD\2022\P22-145\P22-145-0102-0004

16 September 2025