




- Legend
- Site Boundary
 - Site Entrance

TITLE:		Proposed Site Entrance Location	
PROJECT:		Derrynadarragh Wind Farm	
FIGURE NO:		14.1	
CLIENT:		Dara Energy Ltd.	
SCALE:	1:3,000	REVISION:	0
DATE:	11/09/2025	PAGE SIZE:	A3

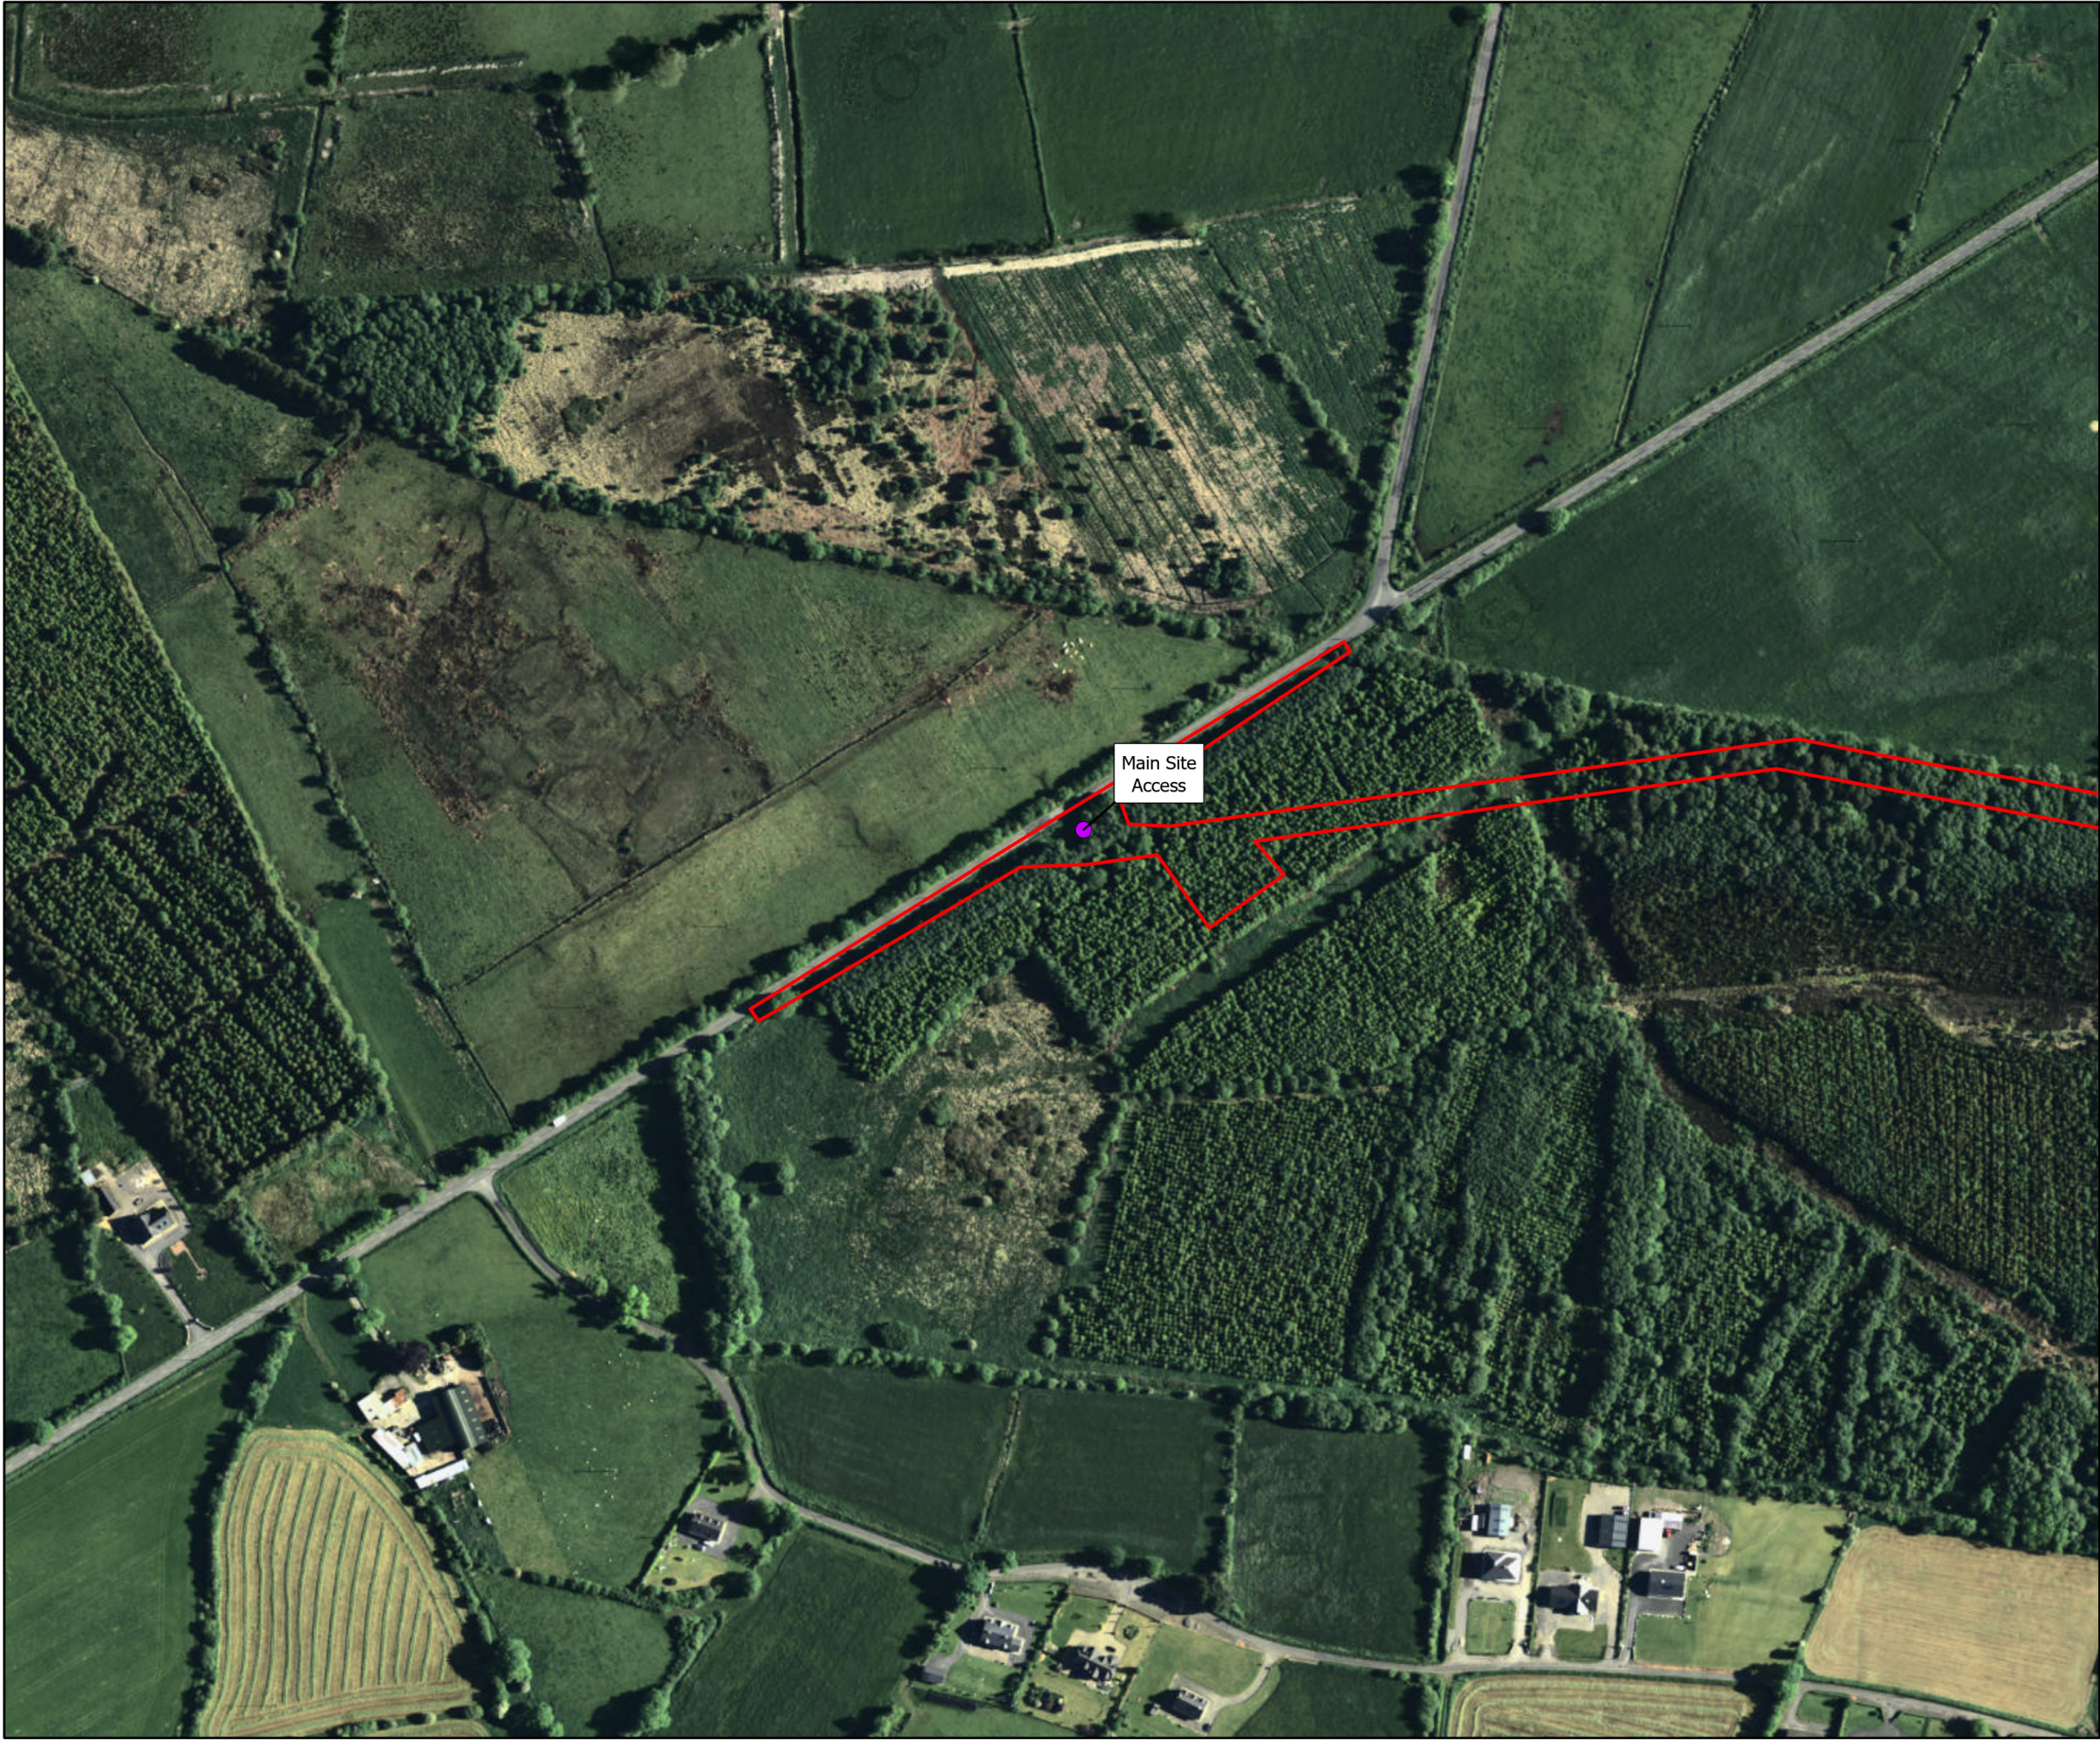

Cork | Dublin | Carlow
www.fehilytimoney.ie

