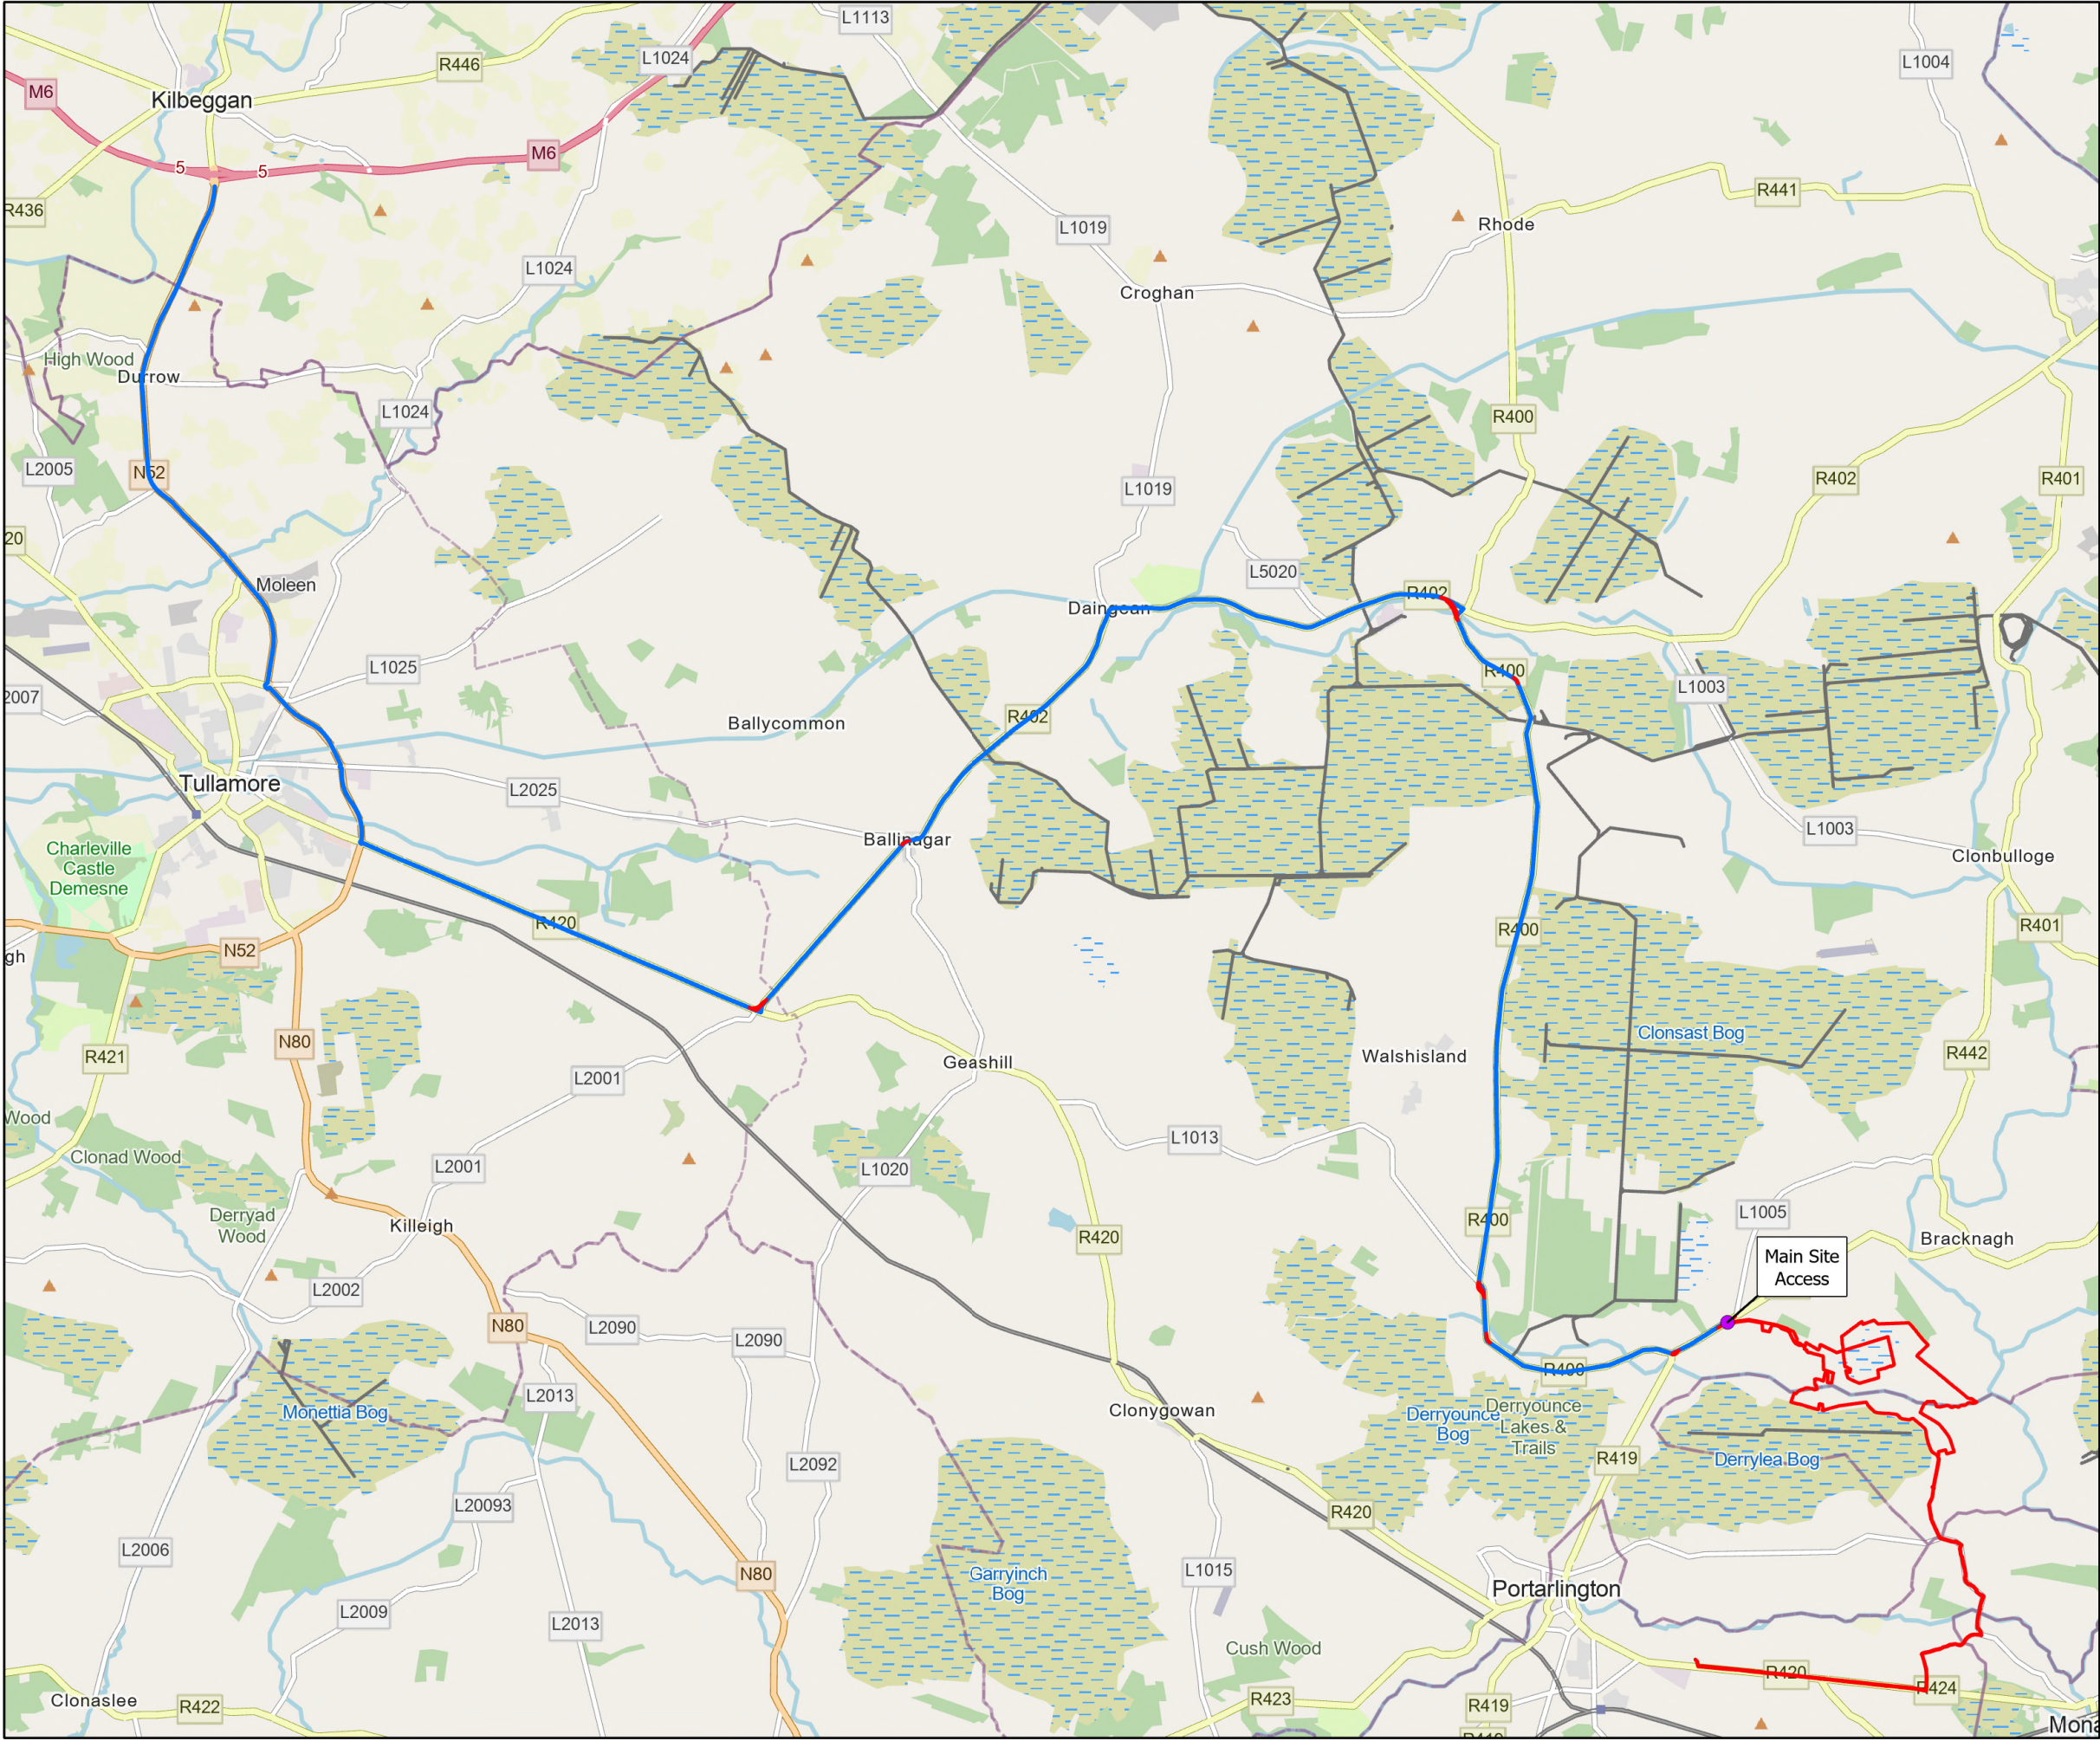


- Legend**
- Site Boundary
 - Turbine Delivery Route
 - Site Entrance

TITLE:		Turbine Delivery Route	
PROJECT:		Derrynadarragh Wind Farm	
FIGURE NO:		2.6	
CLIENT:		Dara Energy Ltd.	
SCALE:	1:100,000	REVISION:	0
DATE:	11/09/2025	PAGE SIZE:	A3