


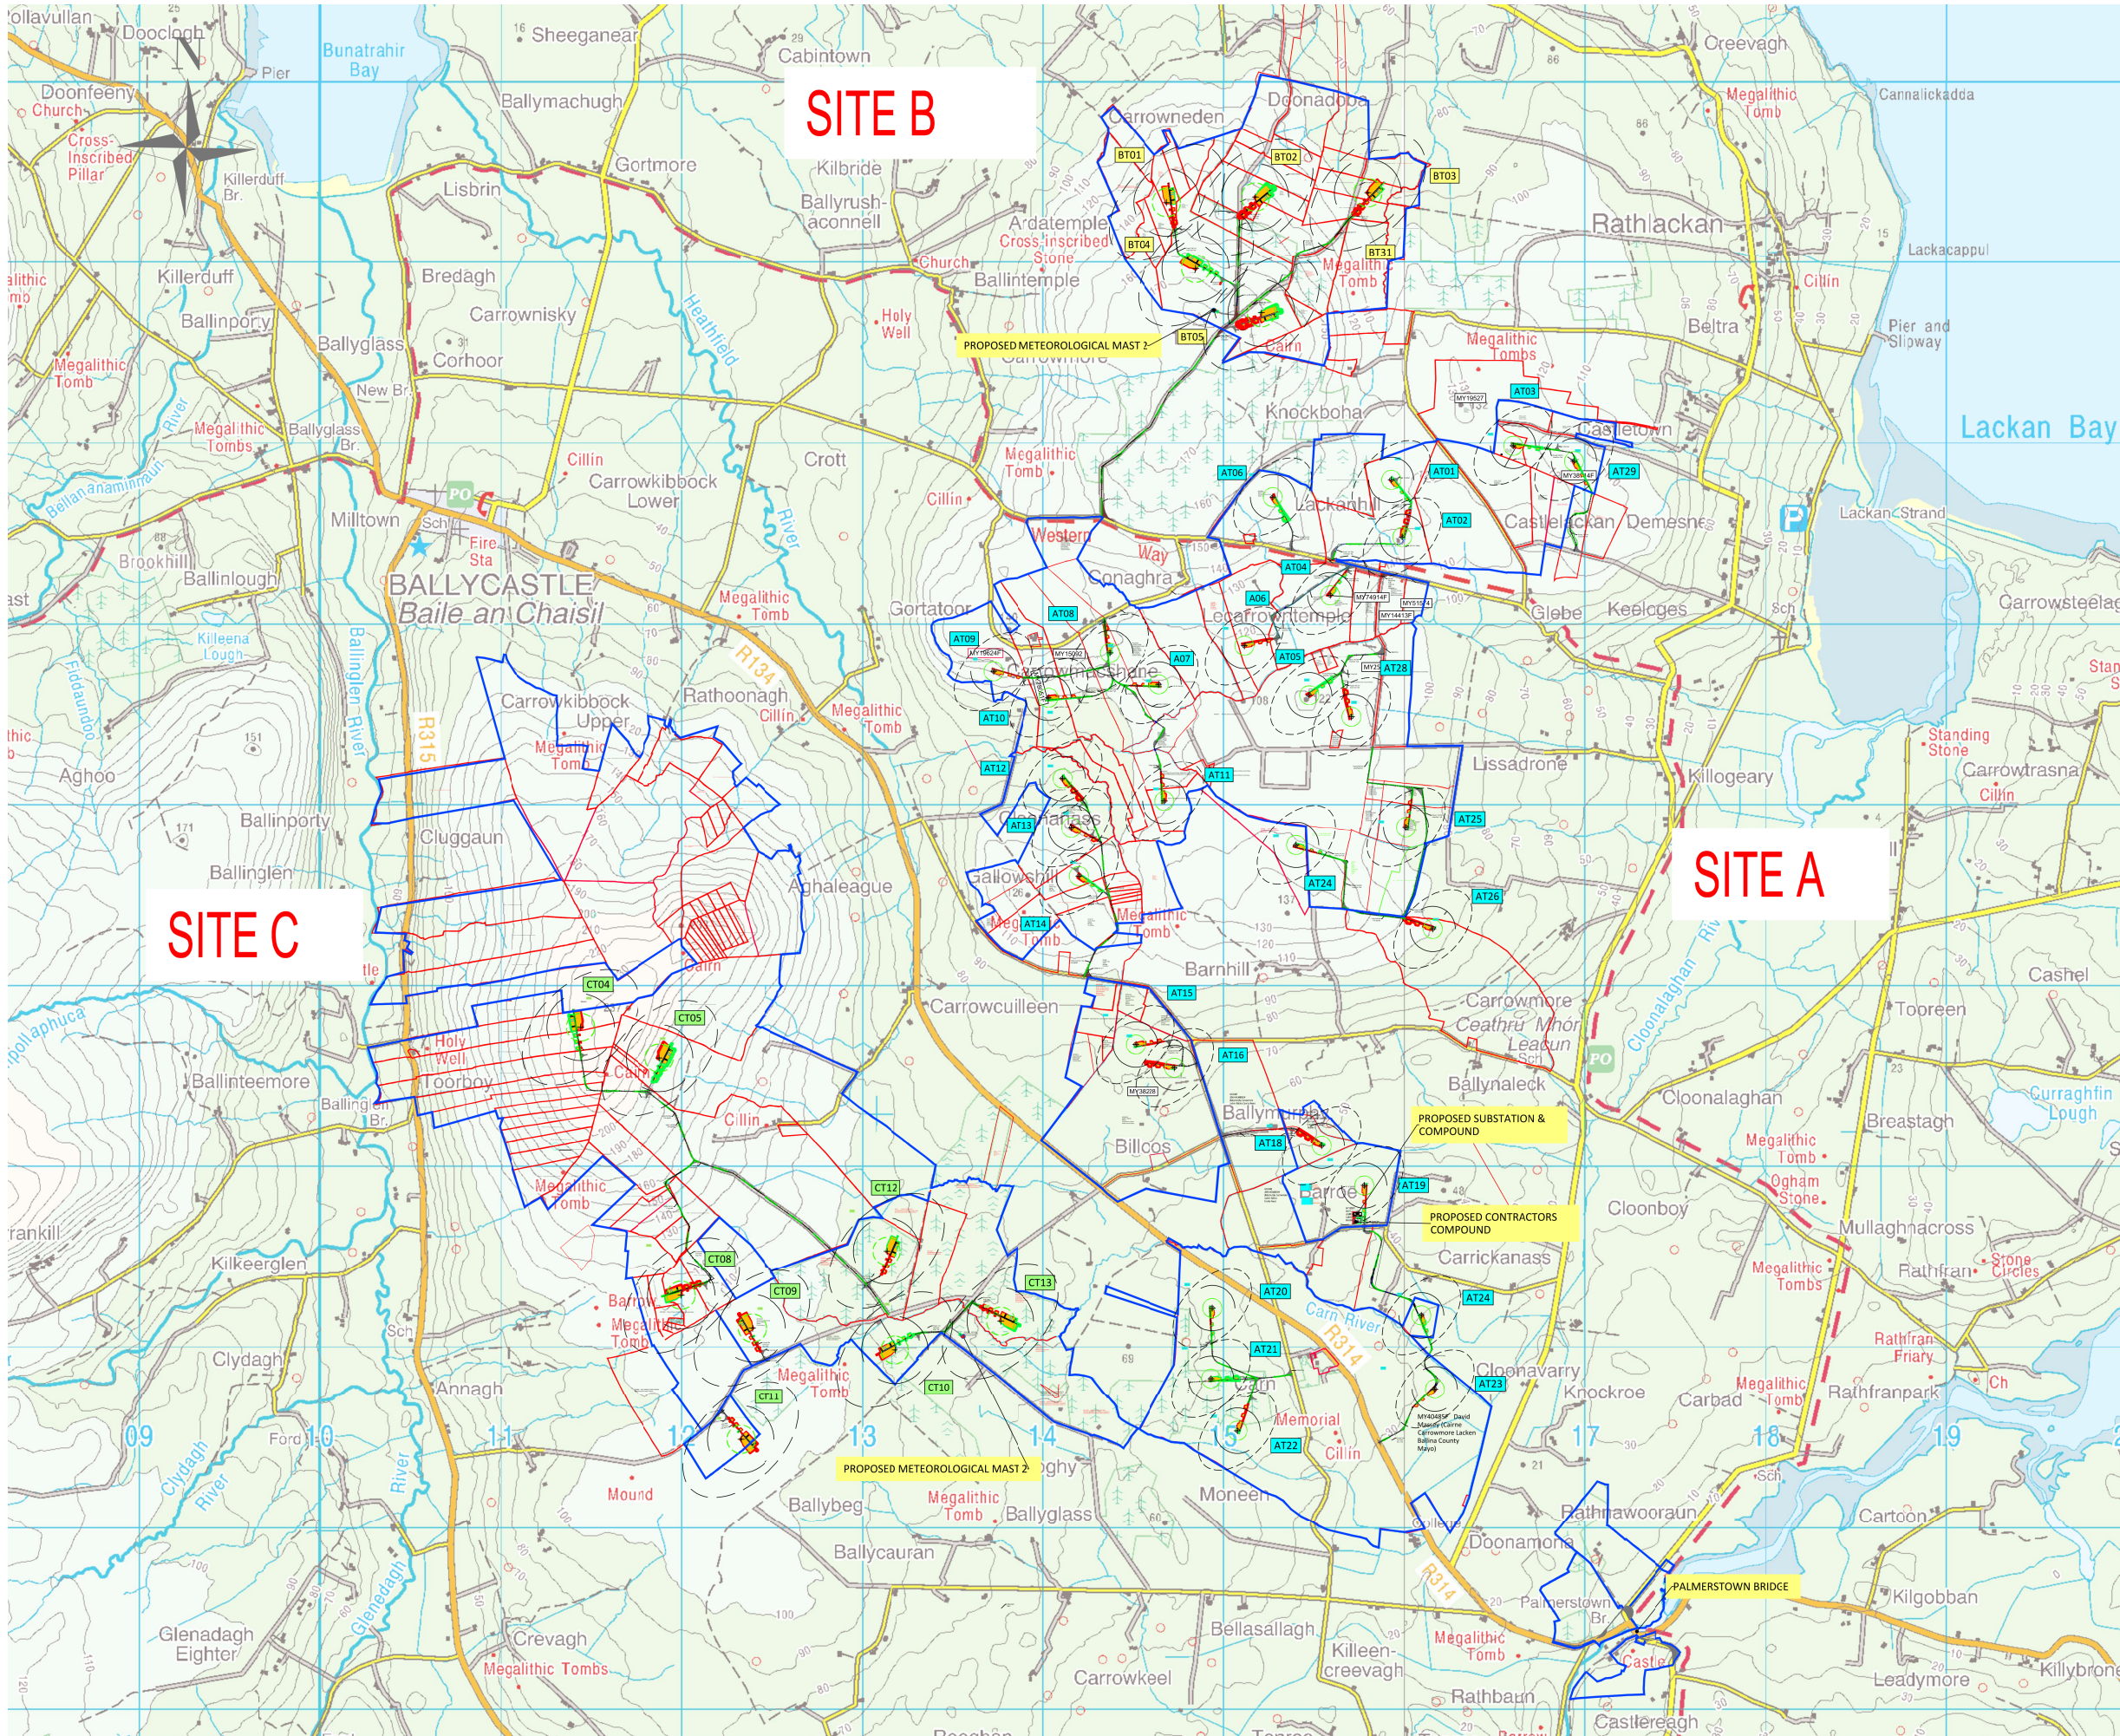

Tailte Éireann - Surveying
Includes National Mapping Reproduced
Under Copyright to Tailte Éireann.
Licence Number CYALS0443854

Legend

NOTES:

- 1 FIGURED DIMENSIONS ONLY TO BE TAKEN FROM THIS DRAWING.
- 2 ALL DRAWINGS TO BE CHECKED BY THE CONTRACTOR ON SITE.
- 3 ENGINEER TO BE INFORMED OF ANY DISCREPANCIES BEFORE ANY WORK COMMENCES.
- 4 THIS DRAWING TO BE READ IN CONJUNCTION WITH ALL OTHER RELEVANT DRAWINGS AND SPECIFICATIONS.

Legend

- LANDOWNERS
- LANDOWNERS
- PROPOSED ACCESS ROAD IN CUT
- PROPOSED ACCESS ROAD IN FILL
- TURBINE LOCATION
- TURBINE HARDSTAND
- ROTOR DIAMETER WTG
5D () X 3D () ELLIPSE
- ARCHAEOLOGY FEATURE
& EXCLUSION ZONE
- FIELD DRAIN 10m BUFFER
- WATERCOURSE EXCLUSION ZONE (50m)
- 500m HOUSE CURTILAGE BUFFER
- 740m HOUSE CURTILAGE BUFFER

Client

CONSTANT ENERGY LIMITED.

Project

TIRAWLEY WIND FARM,
CO. MAYO

Title

INITIAL LAYOUT



JENNINGS
O'DONOVAN
an RSK company

© COPYRIGHT OF
JENNINGS O'DONOVAN AND PARTNERS LIMITED
FINISKLIN Tel (+353) 719 161 416
SLIGO Email. info@jodireland.com
IRELAND www.jodireland.com

@JOD_Sligo Jennings O'Donovan & Partners Jennings O'Donovan

Date	28/08/2025	Revision	1	Job No.	6289
Scale	NOT TO SCALE	Stage	PLANNING	Figure	3.3
Drawing	DT	Checked	MG	Approved	MG