


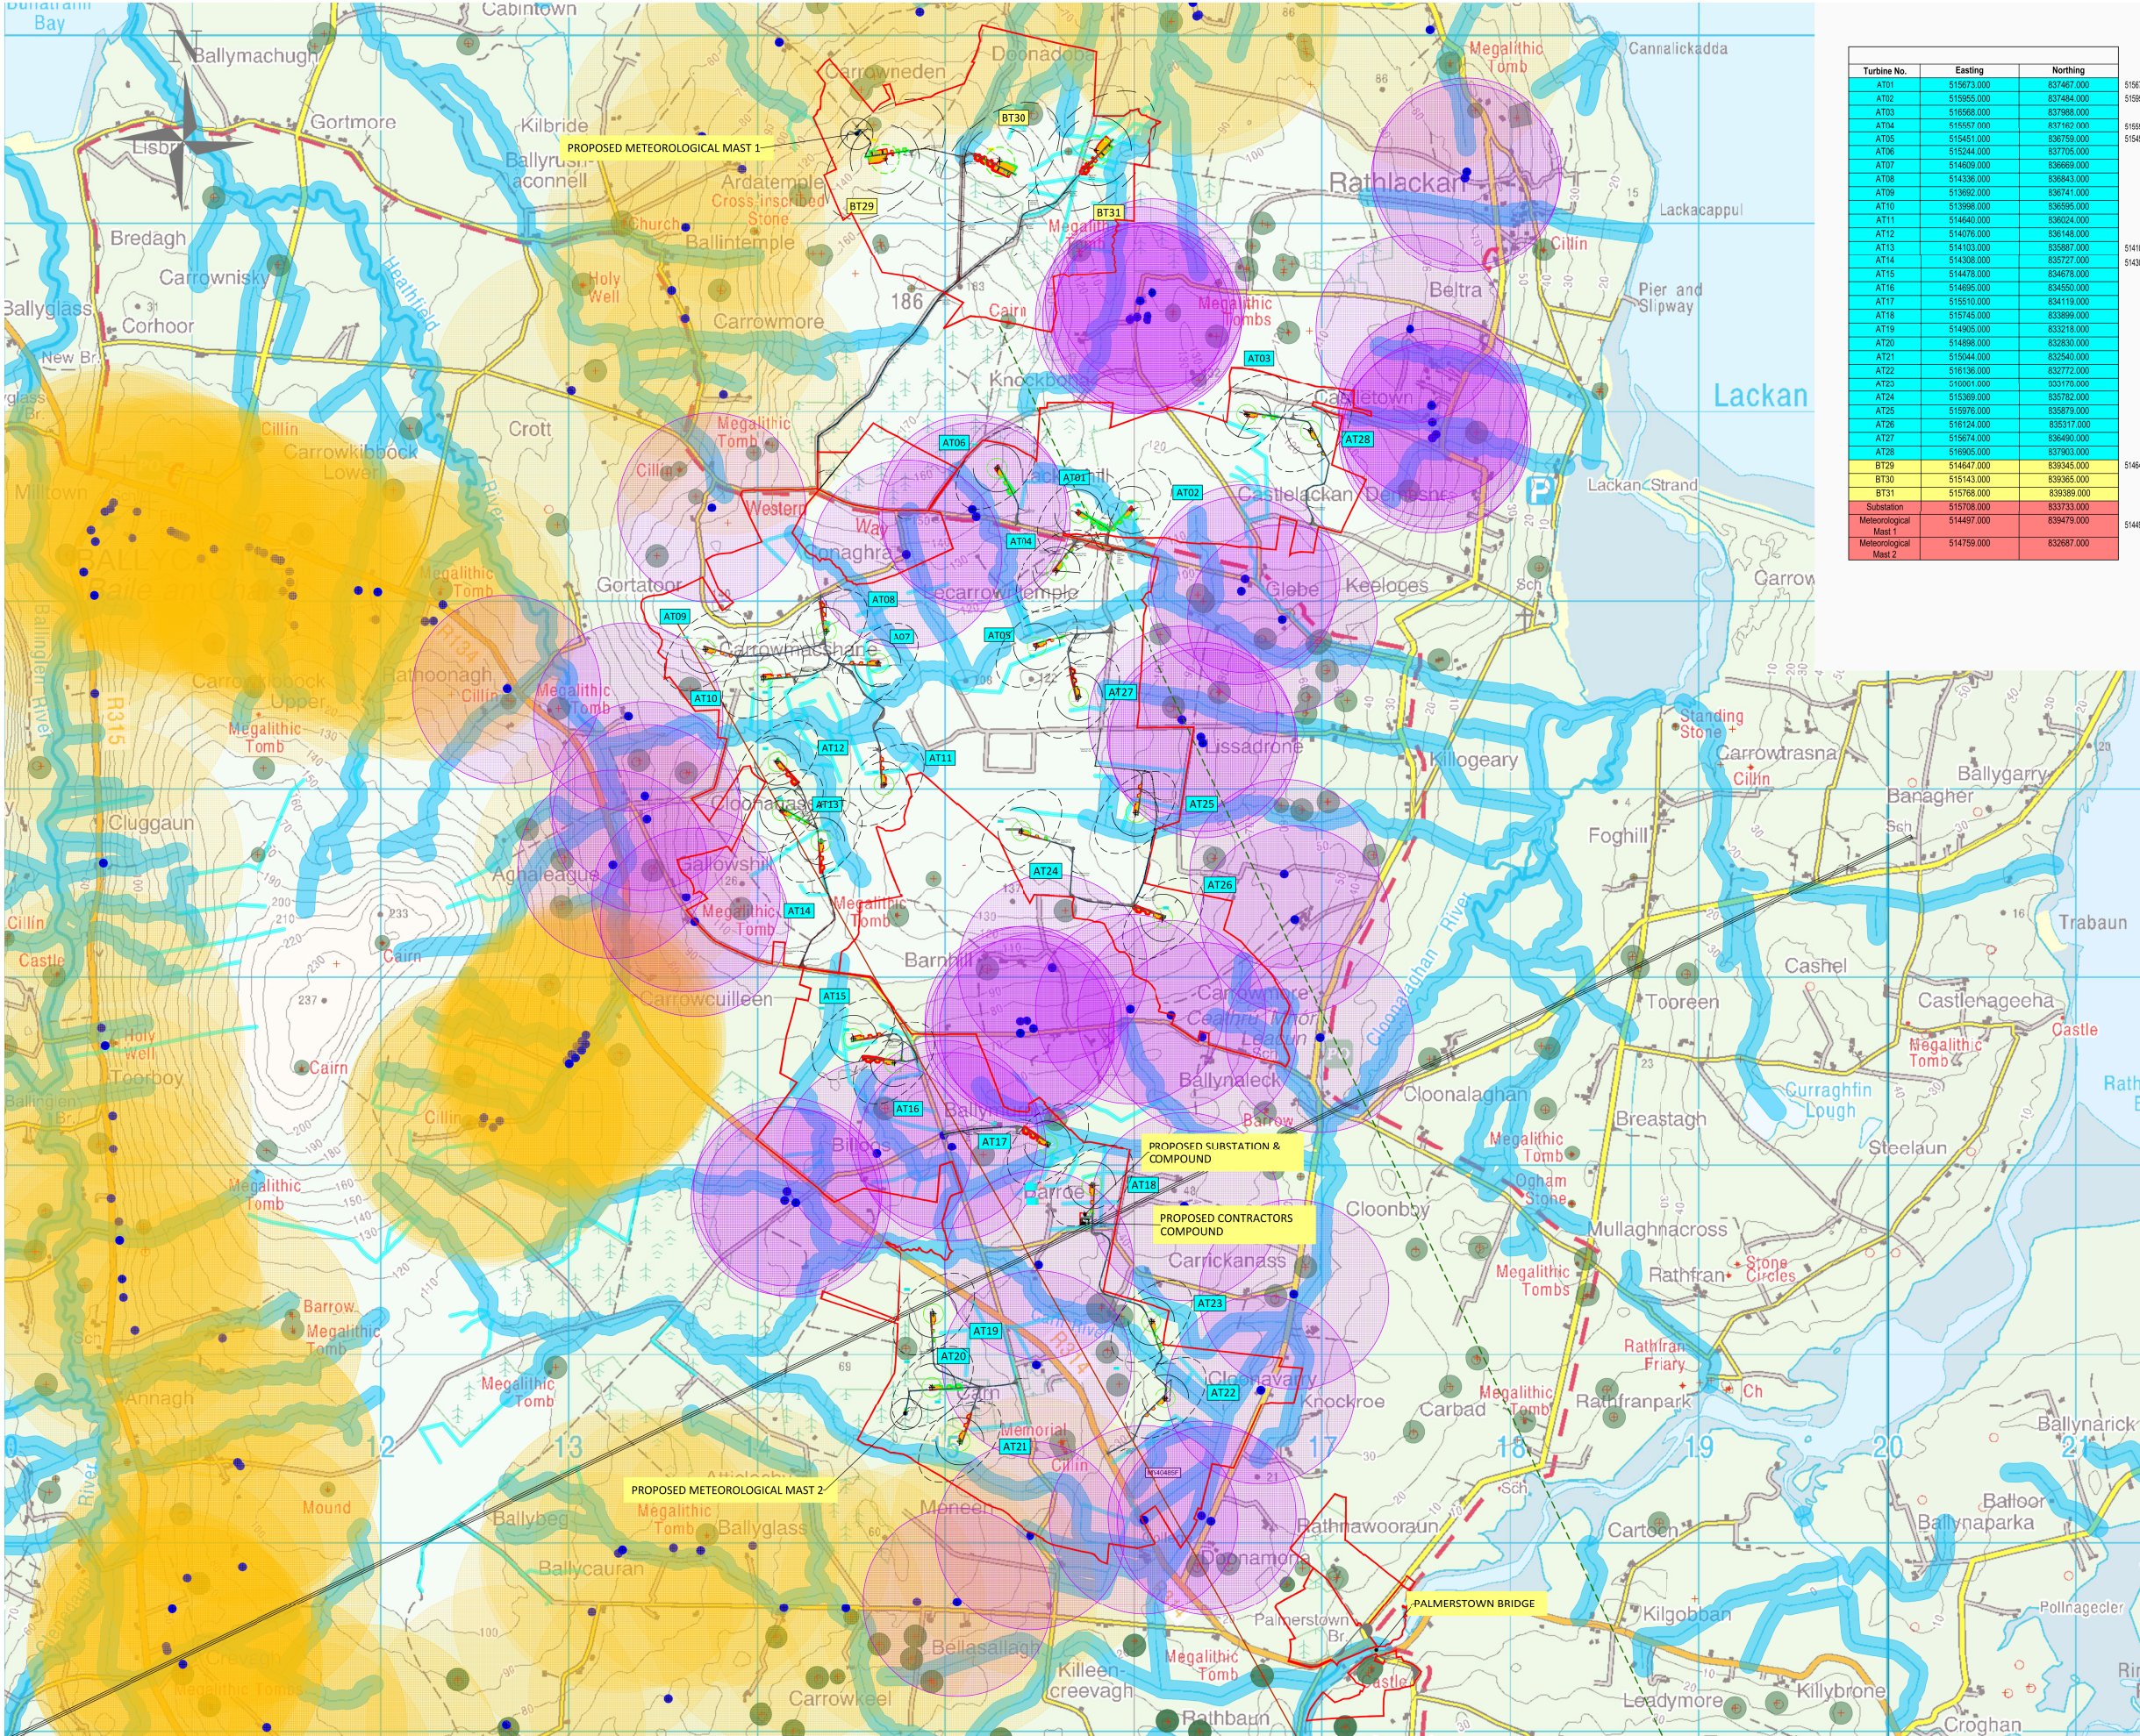

Turbine No.	Easting	Northing
AT01	515673.000	837467.000
AT02	515955.000	837484.000
AT03	515958.000	837988.000
AT04	515957.000	837162.000
AT05	515451.000	836759.000
AT06	515244.000	837705.000
AT07	514609.000	836689.000
AT08	514336.000	836843.000
AT09	515992.000	836741.000
AT10	515998.000	836595.000
AT11	514640.000	836924.000
AT12	514076.000	836148.000
AT13	514103.000	835987.000
AT14	514308.000	835727.000
AT15	514478.000	834678.000
AT16	514695.000	834550.000
AT17	515510.000	834119.000
AT18	515745.000	833899.000
AT19	514905.000	833218.000
AT20	514898.000	832830.000
AT21	516044.000	832640.000
AT22	516136.000	832772.000
AT23	516091.000	833170.000
AT24	515369.000	835782.000
AT25	515976.000	835879.000
AT26	516124.000	835317.000
AT27	515674.000	836490.000
AT28	516905.000	837903.000
BT29	514647.000	836345.000
BT30	515143.000	839365.000
BT31	515768.000	839389.000
Substation	515708.000	833733.000
Meteorological Mast 1	514497.000	838479.000
Meteorological Mast 2	514759.000	832687.000

Legend

DEVELOPMENT OUTLINE

PROPOSED WIND FARM ACCESS ROAD IN CUT

PROPOSED WIND FARM ACCESS ROAD IN FILL

EXISTING ROADS / TRACKS TO BE UPGRADED

TURBINE LOCATION

TURBINE FALL OVER

TURBINE HARDSTAND

ARCHAEOLOGY FEATURE & EXCLUSION ZONE

FIELD DRAIN 10m BUFFER

WATERCOURSE EXCLUSION ZONE (50m)

500m HOUSE CURTILAGE BUFFER

740m HOUSE CURTILAGE BUFFER

ENET_Telecommunication

Vodafone_Telecommunication

Three_Telecommunications

Client
CONSTANT ENERGY LIMITED.

Project
TIRAWLEY WIND FARM,
CO. MAYO

Title
CONSTRAINTS MAP - SECOND
LAYOUT



© COPYRIGHT OF
JENNINGS O'DONOVAN AND PARTNERS LIMITED
FINISKLIN
SLIGO
IRELAND

Tel (+353) 719 161 416
Email. info@jodireland.com
www.jodireland.com

@JOD_Sligo Jennings O'Donovan & Partners Jennings O'Donovan

Date	28/08/2025	Revision	1	Job No.	6289
Scale	NOT TO SCALE	Stage	PLANNING	Figure	3.4
Drawing	DT	Checked	MG	Approved	MG