


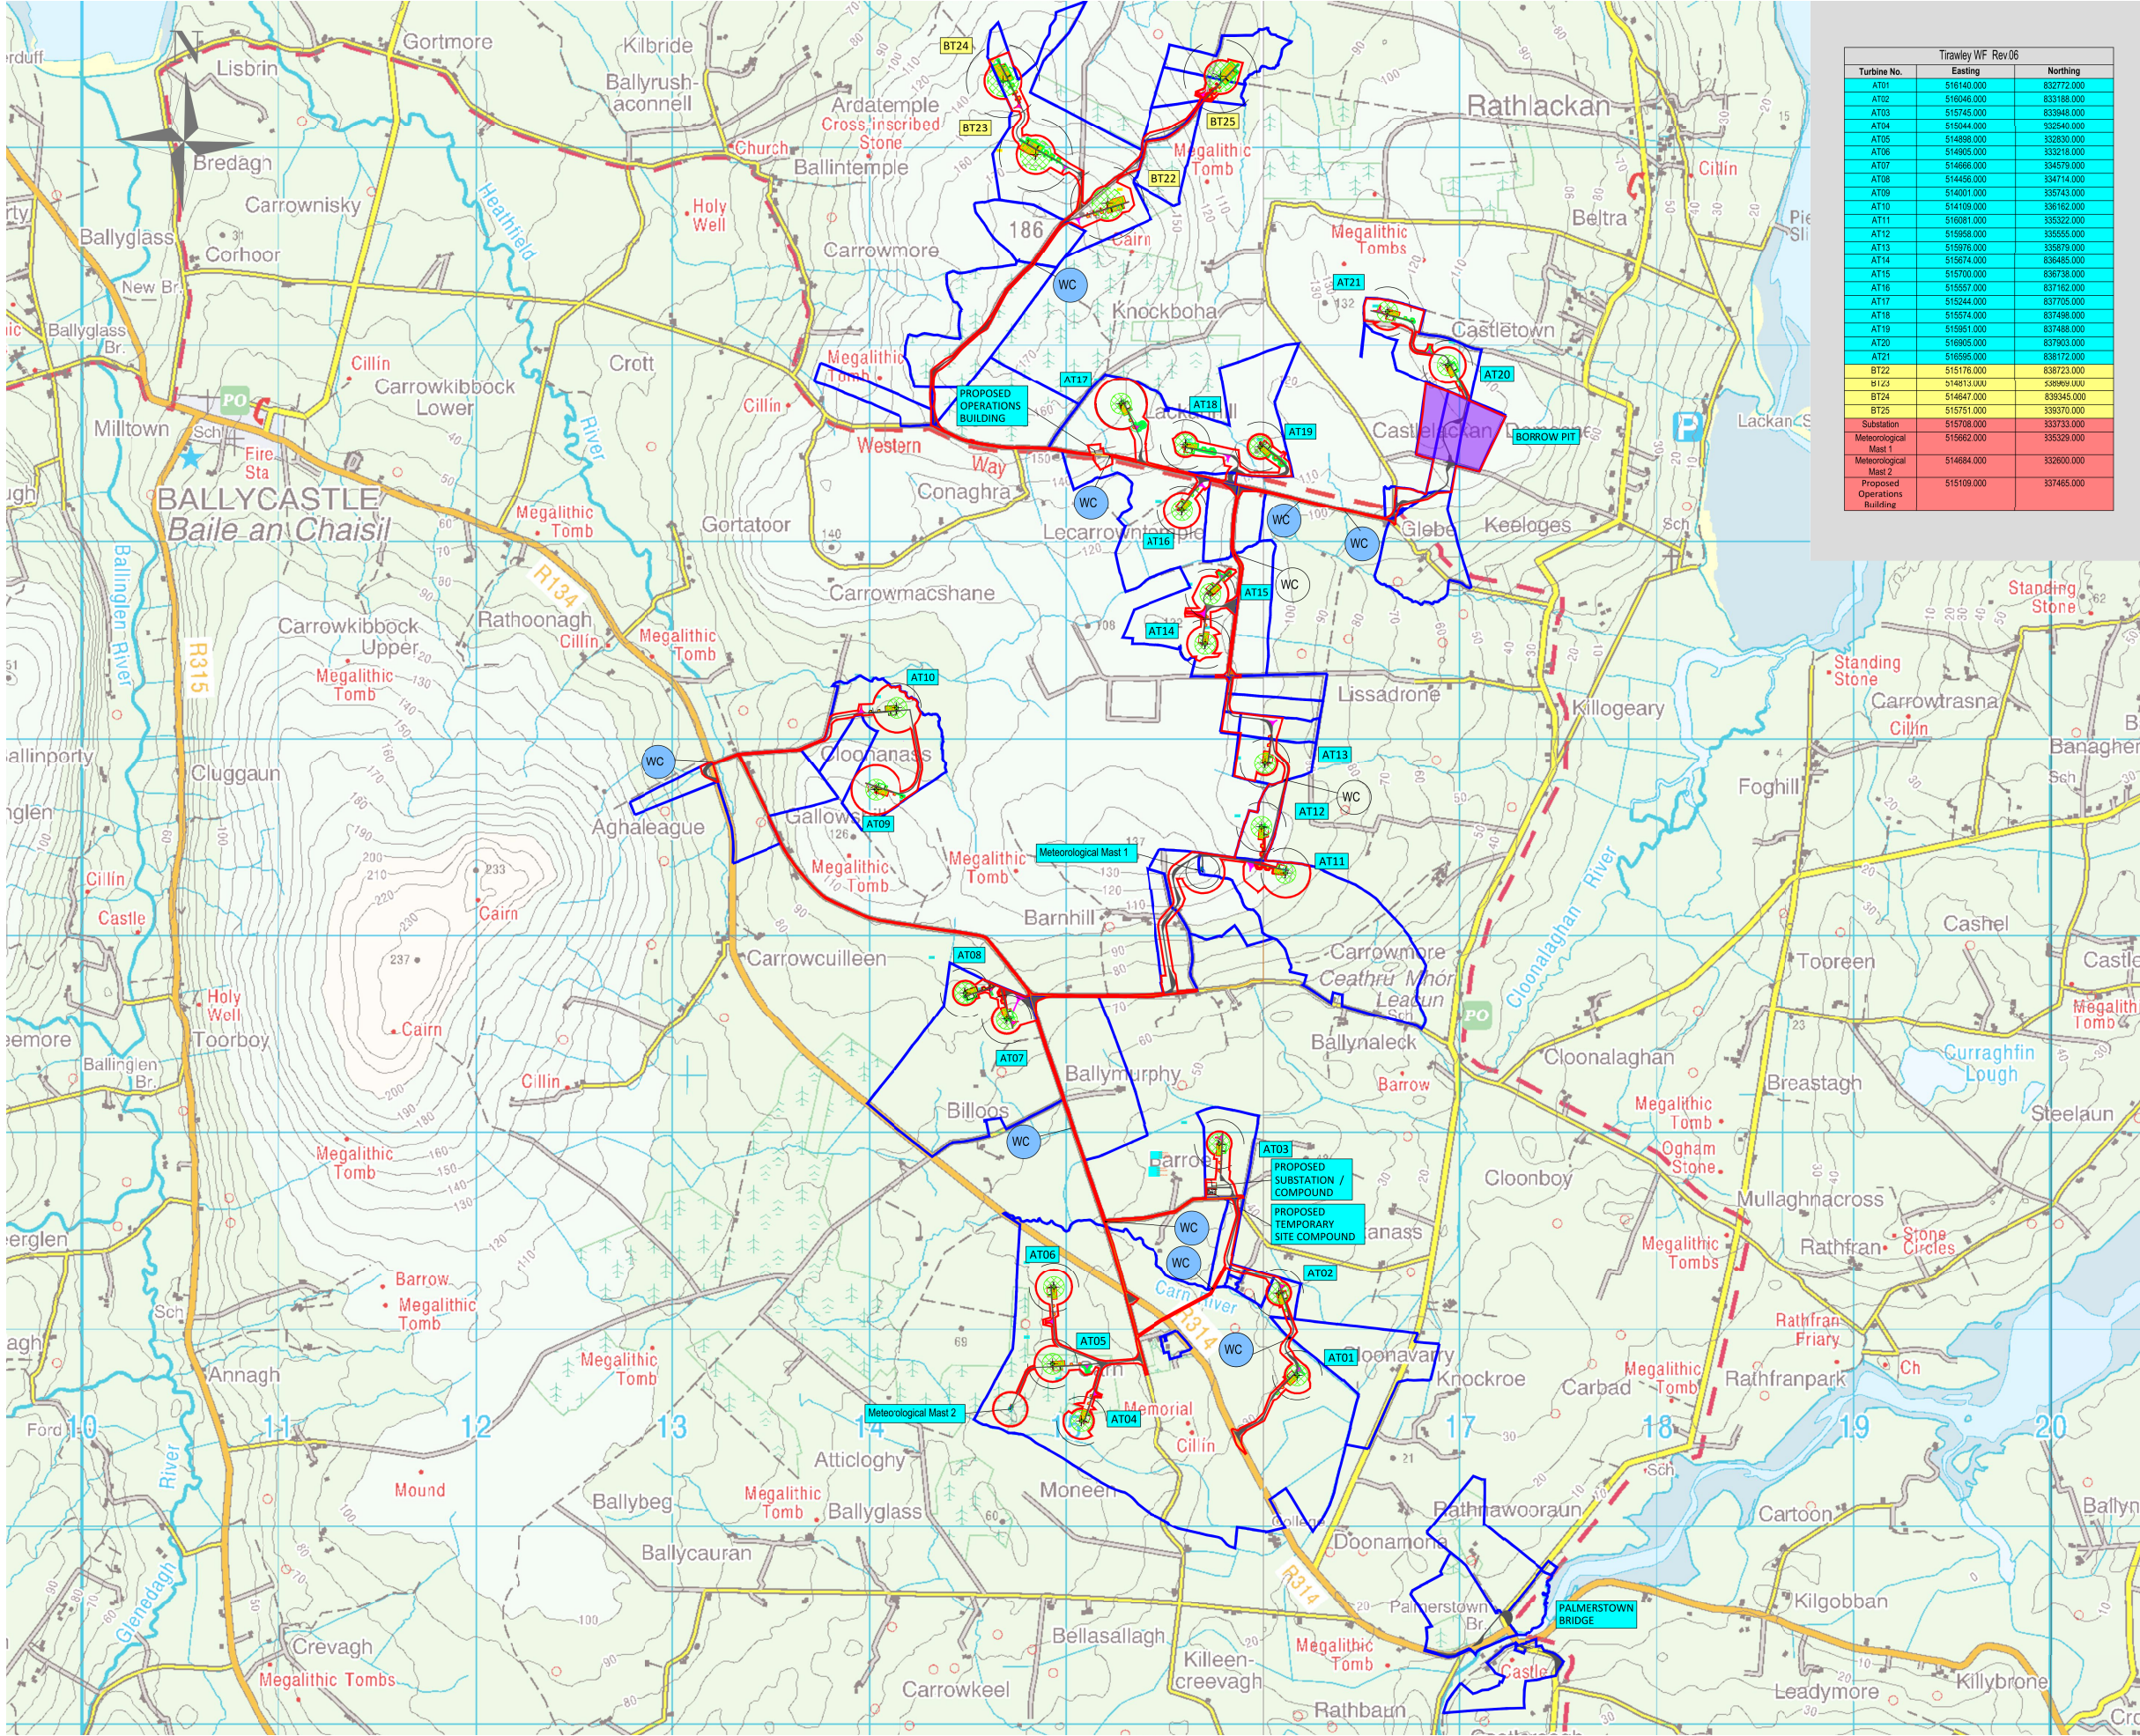

Tirawley WF Rev 06			
Turbine No.	Eastings	Northings	
AT01	516140.000	832772.000	
AT02	516040.000	833198.000	
AT03	515745.000	833948.000	
AT04	515044.000	832940.000	
AT05	514898.000	832830.000	
AT06	514905.000	833218.000	
AT07	514666.000	834579.000	
AT08	514456.000	834714.000	
AT09	514001.000	835743.000	
AT10	514109.000	836162.000	
AT11	516081.000	836322.000	
AT12	515959.000	835555.000	
AT13	515976.000	835879.000	
AT14	515674.000	836485.000	
AT15	515700.000	836738.000	
AT16	515557.000	837162.000	
AT17	515244.000	837705.000	
AT18	515574.000	837488.000	
AT19	515951.000	837488.000	
AT20	516805.000	837303.000	
AT21	516805.000	836772.000	
BT22	515176.000	836773.000	
BT23	514813.000	836989.000	
BT24	514647.000	836945.000	
BT25	515751.000	836370.000	
Substation	515708.000	833733.000	
Meteorological Mast 1	515662.000	835329.000	
Meteorological Mast 2	514684.000	832600.000	
Proposed Operations Building	515109.000	837465.000	

Legend

NOTES:

- FIGURED DIMENSIONS ONLY TO BE TAKEN FROM THIS DRAWING.
- ALL DRAWINGS TO BE CHECKED BY THE CONTRACTOR ON SITE.
- ENGINEER TO BE INFORMED OF ANY DISCREPANCIES BEFORE ANY WORK COMMENCES.
- THIS DRAWING TO BE READ IN CONJUNCTION WITH ALL OTHER RELEVANT DRAWINGS AND SPECIFICATIONS.

Legend

- LANDOWNERS
- LANDOWNERS (THIRD PARTY)
- DEVELOPMENT AREA
- PROPOSED WIND FARM
- ACCESS ROAD IN CUT
- PROPOSED WIND FARM
- ACCESS ROAD IN FILL
- EXISTING ROADS - PRIVATE TO BE UPGRADED
- EXISTING ROADS - TRACK-PUBLIC TO BE UPGRADED
- TURBINE LOCATION
- TURBINE FALL OVER
- TURBINE HARDSTAND
- WATERCOURSE CROSSING
- BORROW PIT

Client

CONSTANT ENERGY LIMITED.

Project

TIRAWLEY WIND FARM,
CO. MAYO

Title

THIRD LAYOUT



© COPYRIGHT OF
JENNINGS O'DONOVAN AND PARTNERS LIMITED
FINISKLIN Tel (+353) 719 161 416
SLIGO Email. info@jodireland.com
IRELAND www.jodireland.com

@JOD_Sligo Jennings O'Donovan & Partners Jennings O'Donovan

Date	28/08/2025	Revision	1	Job No.	6289
Scale	NOT TO SCALE	Stage	PLANNING	Figure	3.7
Drawing	DT	Checked	MG	Approved	MG