


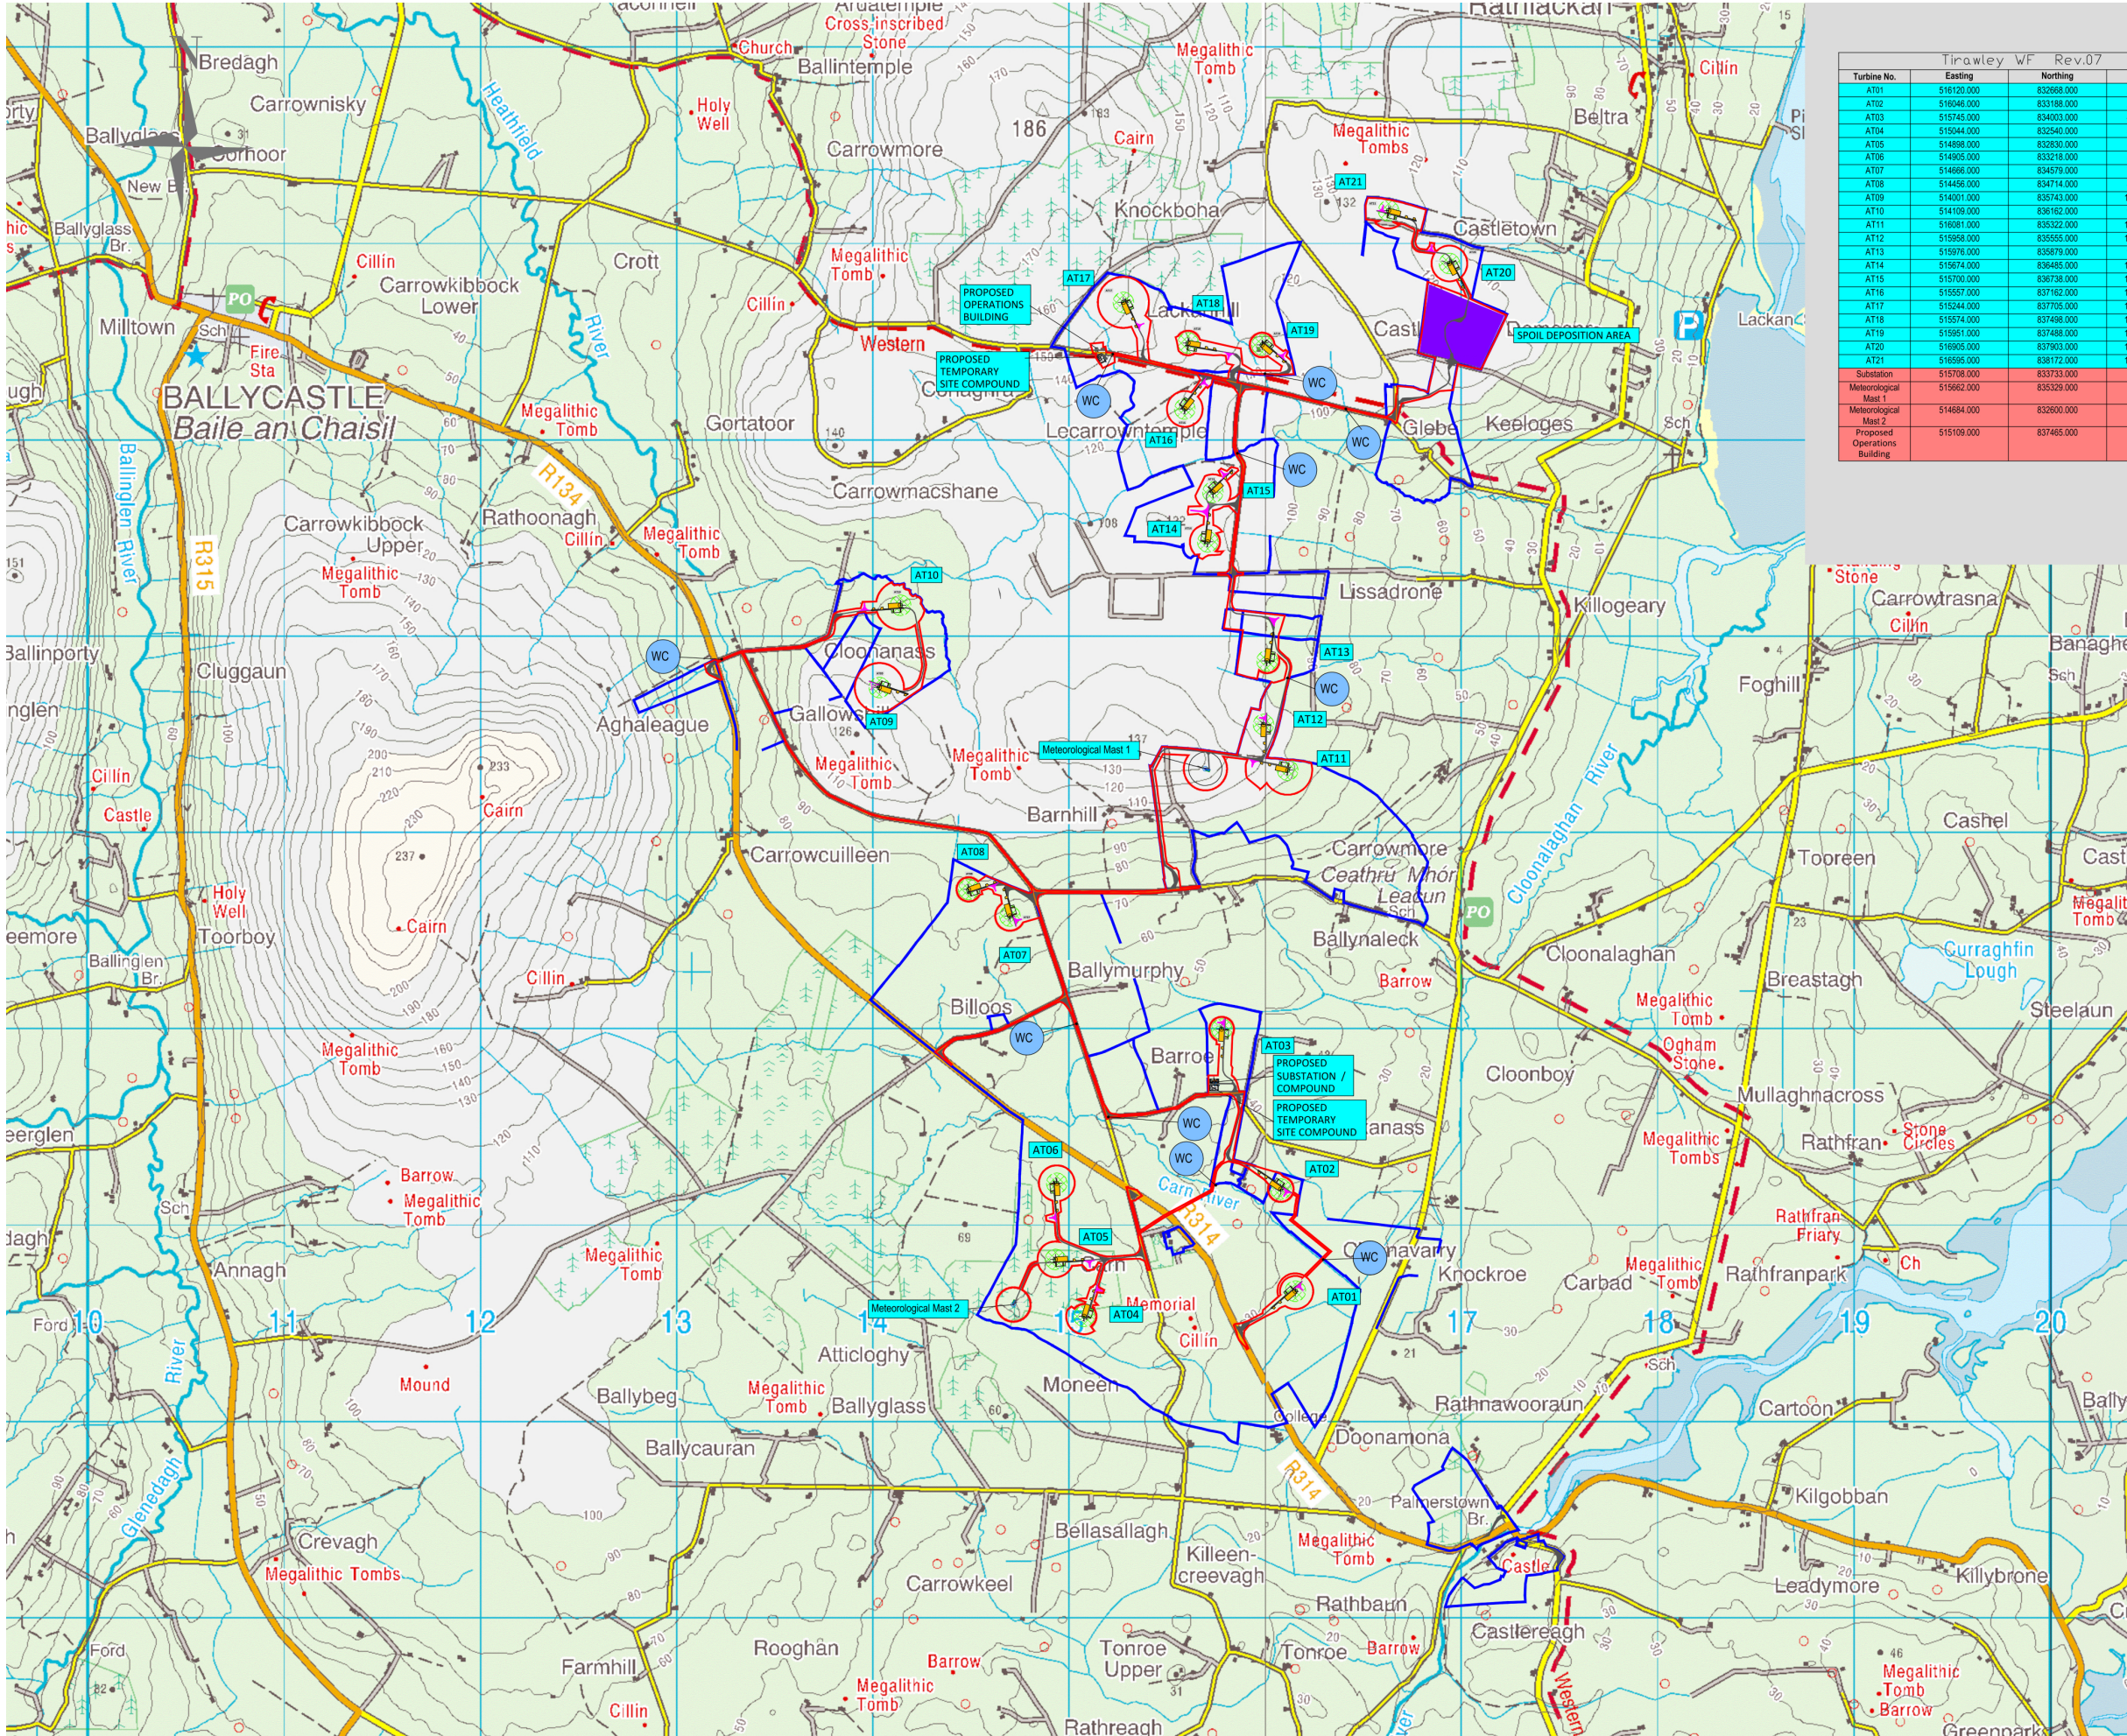

N

Tailte Éireann

© Tailte Éireann - Surveying
Includes National Mapping Reproduced
Under Copyright to Tailte Éireann.
Licence Number CYALS0443854

Legend

NOTES:
1 FIGURED DIMENSIONS ONLY TO BE TAKEN FROM THIS DRAWING.
2 ALL DRAWINGS TO BE CHECKED BY THE CONTRACTOR ON SITE.
3 ENGINEER TO BE INFORMED OF ANY DISCREPANCIES BEFORE ANY WORK COMMENCES.
4 THIS DRAWING TO BE READ IN CONJUNCTION WITH ALL OTHER RELEVANT DRAWINGS AND SPECIFICATIONS.

Legend

LANDOWNERS

LANDOWNERS (THIRD PARTY)

DEVELOPMENT AREA

PROPOSED WIND FARM ROADS

EXISTING ROADS -PUBLIC TO BE UPGRADED

TURBINE LOCATION

TURBINE HARDSTAND

WATERCOURSE CROSSING

SPOIL DEPOSITION AREA

FIELD DRAIN 10m BUFFER

WATERCOURSE EXCLUSION ZONE (50m)

500m HOUSE CURTLAGE BUFFER

740m HOUSE CURTLAGE BUFFER

ENET_Telecommunication

Vodafone_Telecommunication

Three_Telecommunications

Client

CONSTANT ENERGY LIMITED.

Project

TIRAWLEY WIND FARM,
CO. MAYO

Title

FOURTH LAYOUT

JENNINGS O'DONOVAN

an RSK company

© COPYRIGHT OF
JENNINGS O'DONOVAN AND PARTNERS LIMITED
FINISKLIN Tel (+353) 719 161 416
SLIGO Email. info@jodireland.com
IRELAND www.jodireland.com

@JOD_Sligo

Jennings O'Donovan & Partners

Jennings O'Donovan

Date 28/08/2025

Revision 1

Job No. 6289

Scale NOT TO SCALE

Stage PLANNING

Figure 3.8

Drawing DT

Checked MG

Approved MG