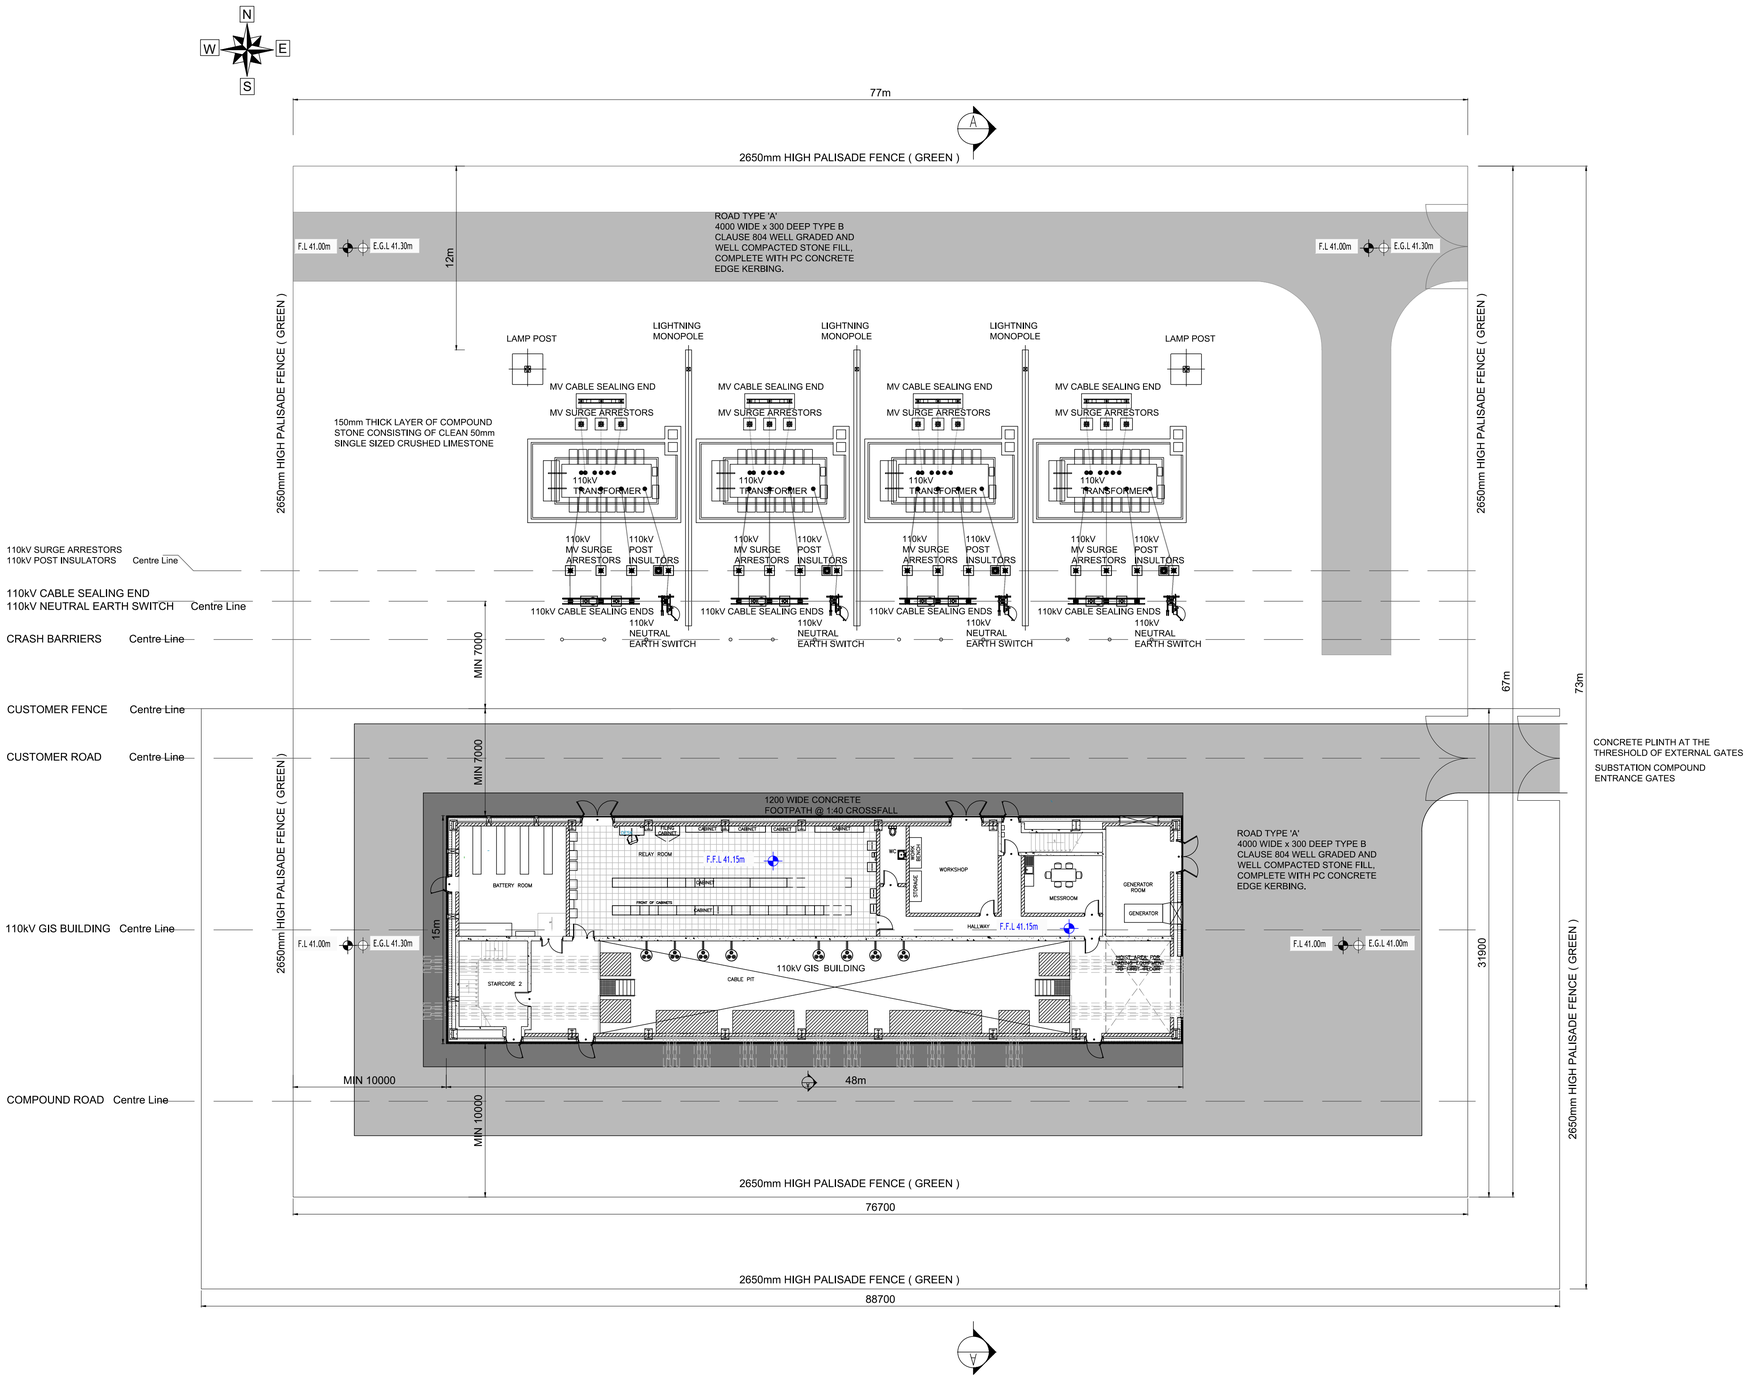

NOTES:
1 FIGURED DIMENSIONS ONLY TO BE TAKEN FROM THIS DRAWING.
2 ALL DRAWINGS TO BE CHECKED BY THE CONTRACTOR ON SITE.
3 ENGINEER TO BE INFORMED OF ANY DISCREPANCIES BEFORE ANY WORK COMMENCES.
4 THIS DRAWING TO BE READ IN CONJUNCTION WITH ALL OTHER RELEVANT DRAWINGS AND SPECIFICATIONS.

THIS DRAWING IS NOT TO BE USED AS A CONSTRUCTION DRAWING.

KEY

EXISTING GROUND LEVELS EGL 00.00m
PROPOSED GROUND LEVELS F.L 00.00m
PROPOSED FINISHED FLOOR LEVELS F.F.L 00.00m

rev	date	modifications	D	C	A

Client
CONSTANT ENERGY LTD

Project
TIRAWLEY WIND FARM
CO.MAYO

Stage
PLANNING

Title
PROPOSED ELECTRICAL
COMPOUND-SUBSTATION
LAYOUT PLAN - 110kV

Scales
1:200 @ A1

Surveyed	Drawn	Checked	Approved	Date
JOD	JB	MG / DT	DK	07/2025

JENNINGS O'DONOVAN
an RSK company

© COPYRIGHT OF
JENNINGS O'DONOVAN AND PARTNERS LIMITED
FINISKLIN Tel (+353) 719 161 416
SLIGO Email. info@jodireland.com
IRELAND www.jodireland.com
@JOD_Sligo Jennings O'Donovan & Partners Jennings O'Donovan

Job Ref.	Drawing No.	Revision
6289	PL-800	0

P:\Jod-jobs\6289 Tirawley WF\700 Drawings\703 Planning\800 - Substation\6289-PL-800-801_ ELECTRICAL COMPOUND-SUB-PLAN-ELEVATIONS__110kV.dwg