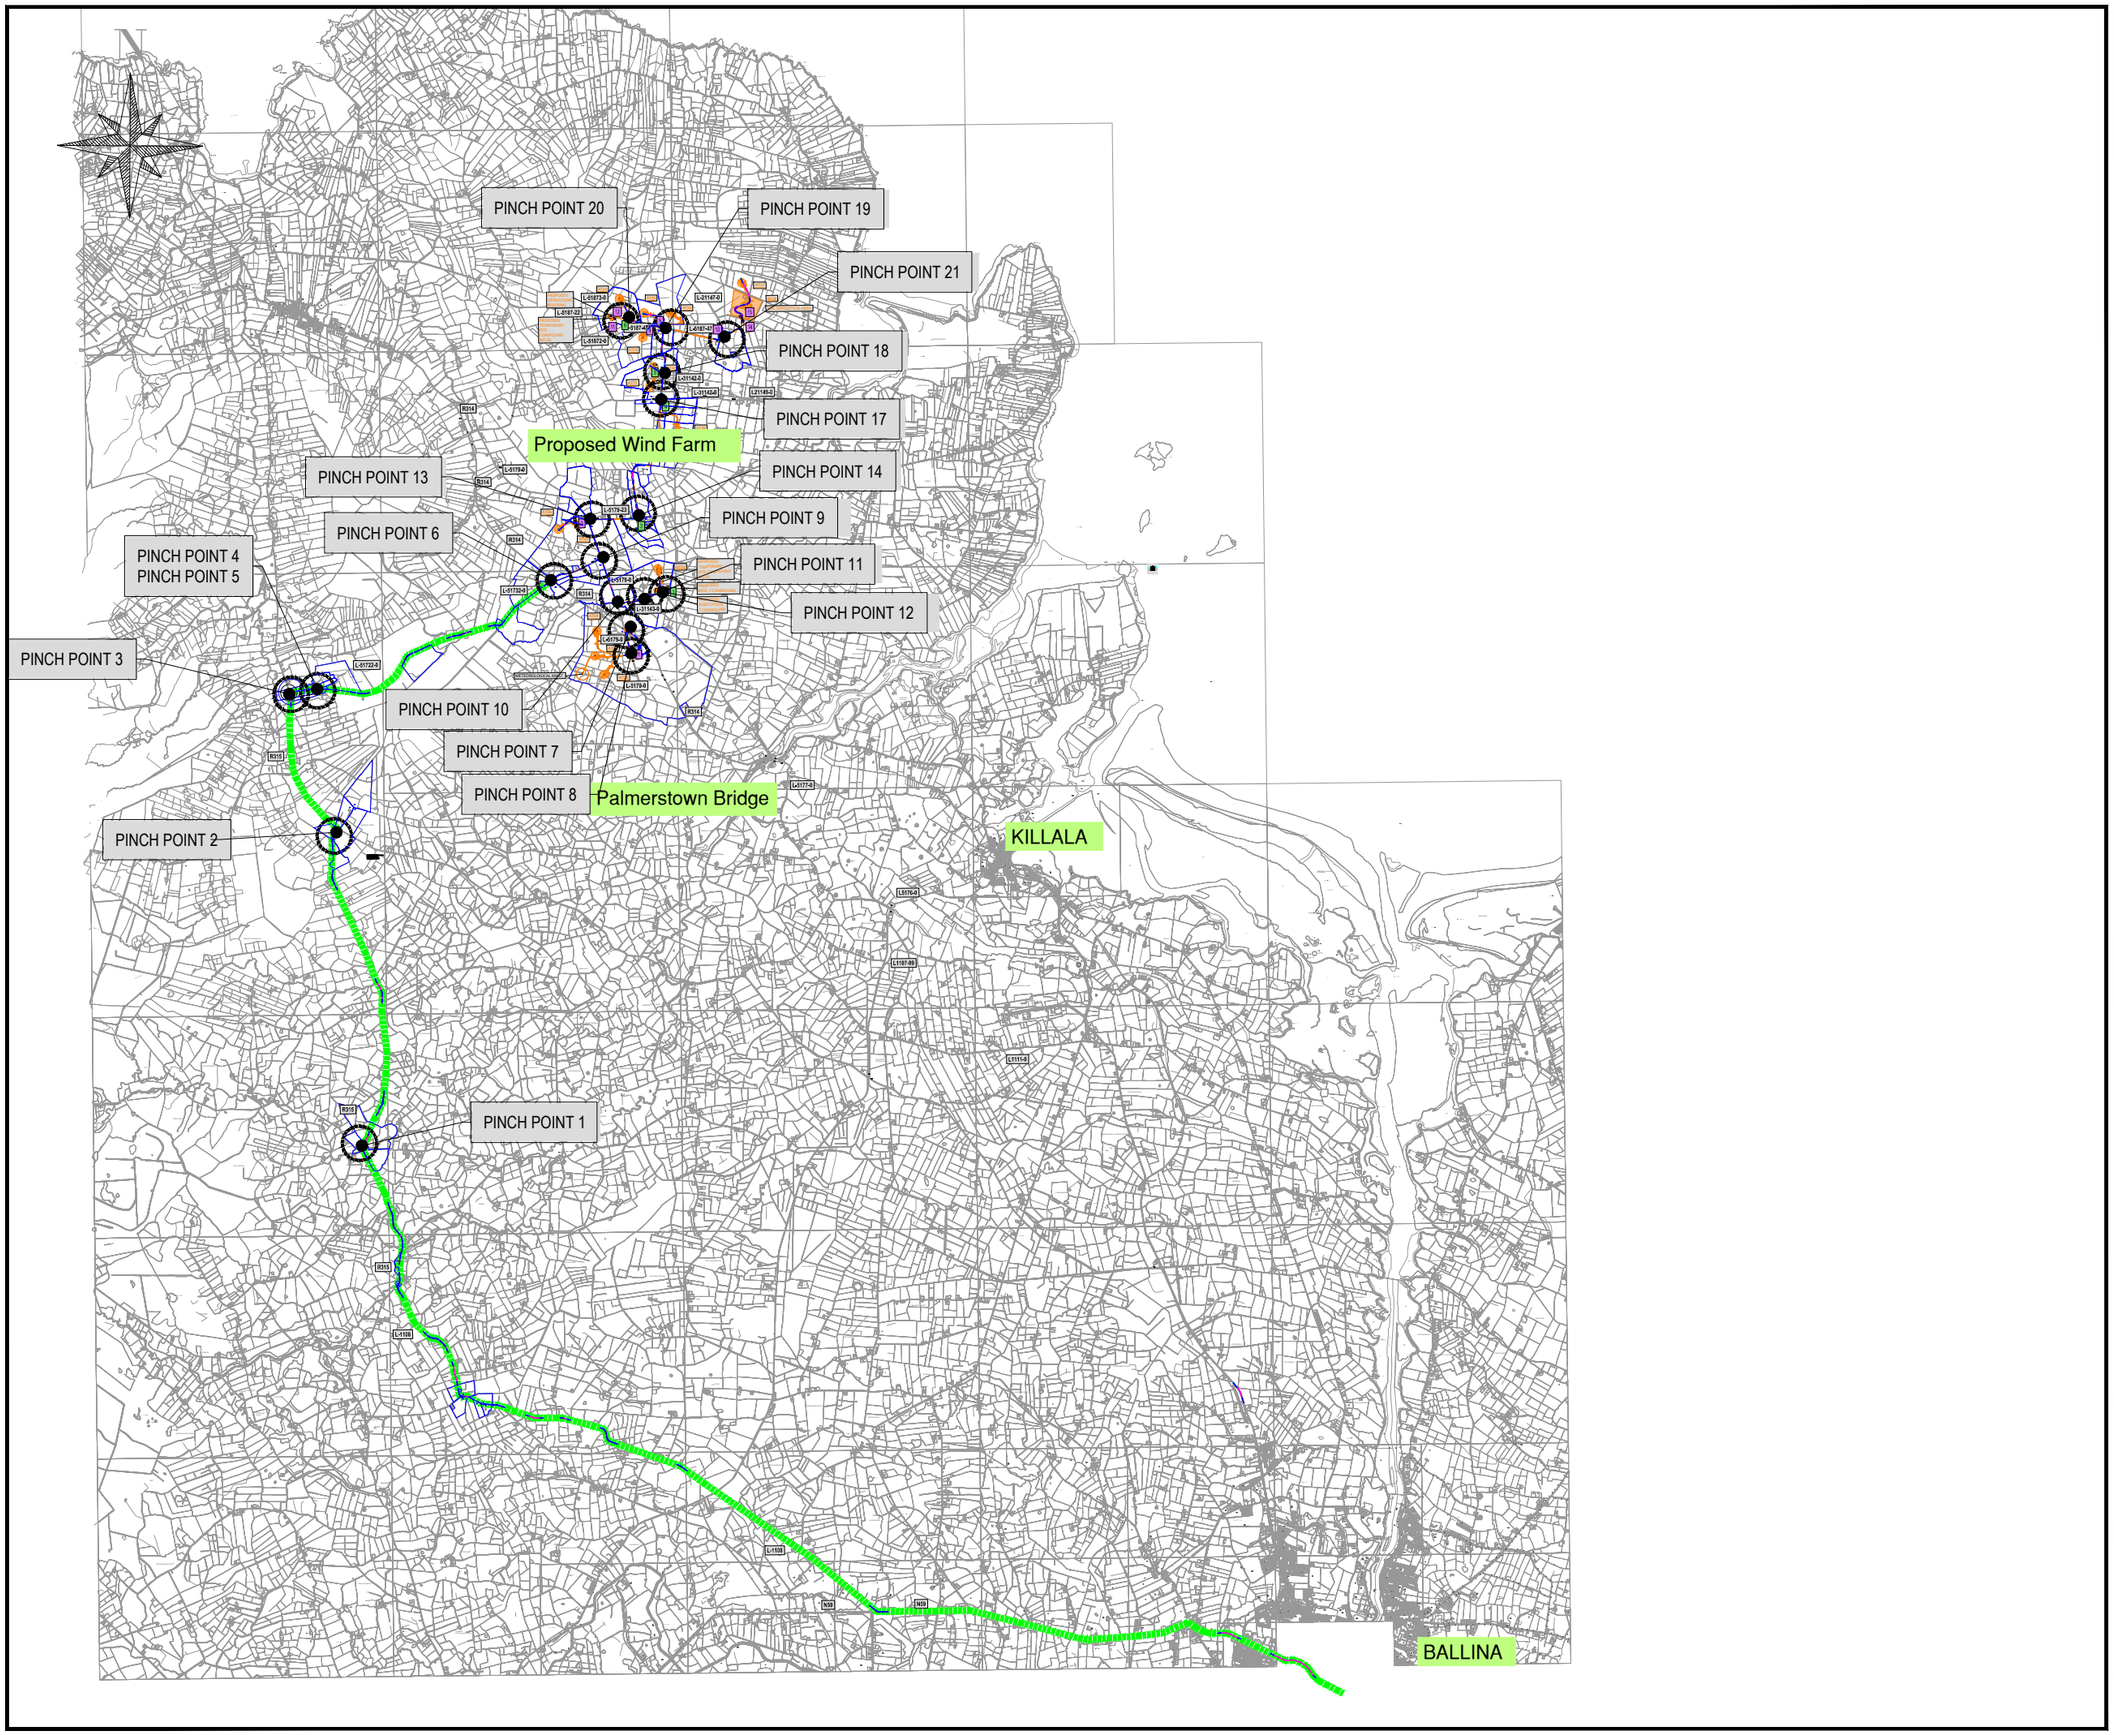


NOTES

1. FIGURED DIMENSIONS ONLY TO BE TAKEN FROM THIS DRAWING.
2. DRAWING TO BE USED FOR PLANNING PURPOSES ONLY.
3. ALL LEVELS REFER TO ORDNANCE DATUM (MALIN HEAD).
4. ENGINEER TO BE INFORMED OF ANY DISCREPANCIES BEFORE ANY WORK COMMENCES.

THIS DRAWING IS NOT TO BE USED AS A CONSTRUCTION DRAWING.

LEGEND:

- ROAD WIDENING
- FOLIO
- HAUL ROUTE
- PUBLIC ROAD NUMBERS
- PINCH POINTS

OS SHEETS:
1135,1136,1137,1196,1197,1198,1262,1263,1264

© TAILTE ÉIREANN - SURVEYING
INCLUDES NATIONAL MAPPING REPRODUCED UNDER COPYRIGHT TO TAILTE ÉIREANN.
LICENCE NUMBER CYAL50443854

| rev. | modifications | by | chkd | date |
|---|---|---|---|---|
| file | | | | |

Client
CONSTANT ENERGY LTD

Project
TIRAWLEY WIND FARM
CO.MAYO

Stage
PLANNING

Title
AUTOTRACK ANALYSIS
BALLINA TO SITE
PINCH POINTS ( ALTERNATIVE )
OVERALL ( V117 )

Scales
NTS

| Surveyed | Prepared | Checked | Approved | Date |
|---|---|---|---|---|
| OSI | JB | MG | MG | 07/2025 |

JENNINGS O'DONOVAN
an RSK company

© COPYRIGHT OF
JENNINGS O'DONOVAN AND PARTNERS LIMITED
FINISKLIN
SLIGO
IRELAND
Tel (+353) 719 161 416
Email. info@jodireland.com
www.jodireland.com
@JOD_Sligo
Jennings O'Donovan & Partners
Jennings O'Donovan

| Job No. | Drawing no. | Revision |
|---|---|---|
| 6289 | TIR-AT-BA-00B | 0 |