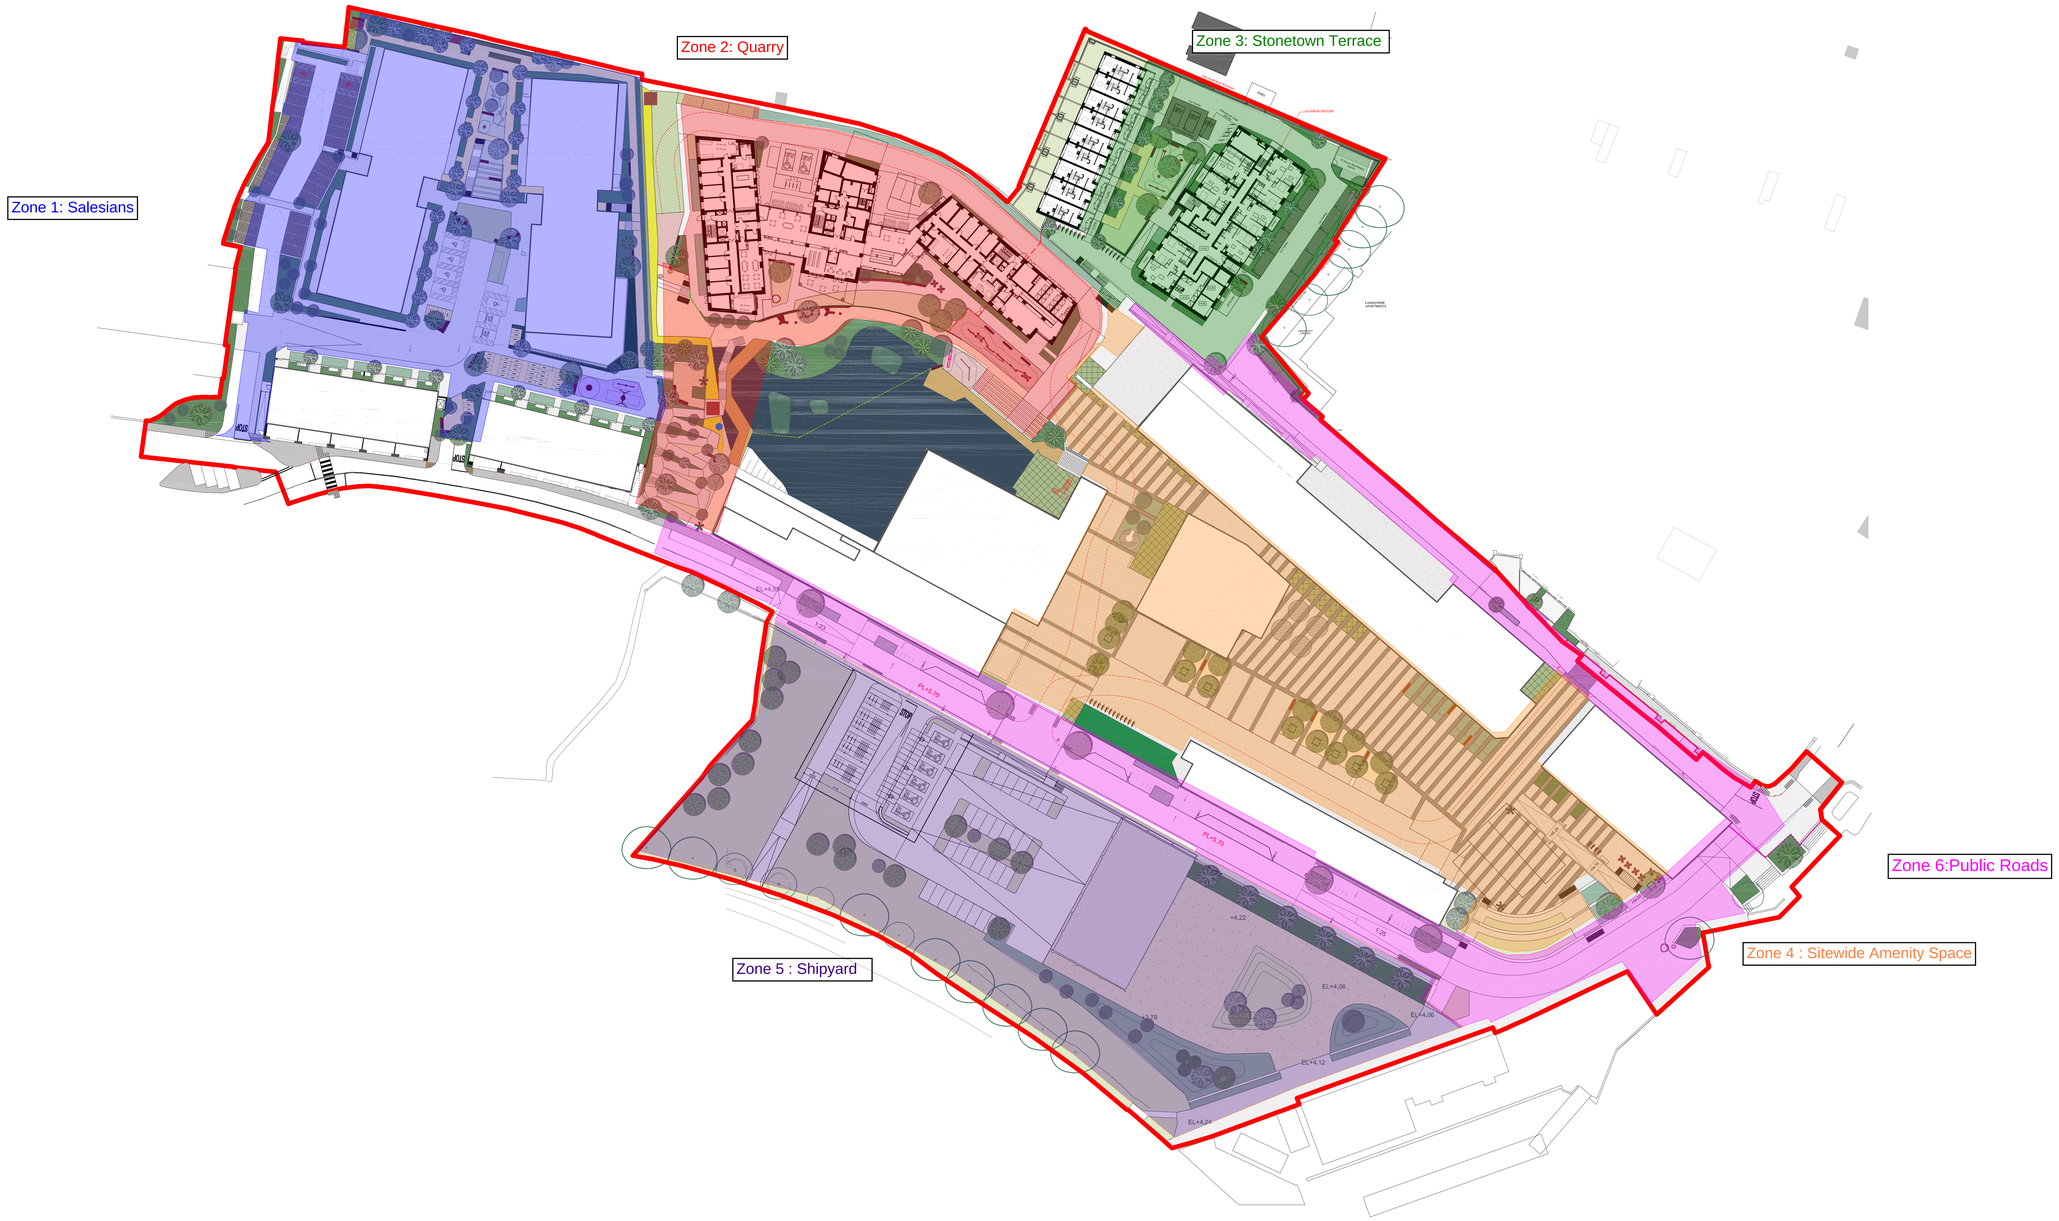

Rev	Date	By	Ch'd	Appd
C01	03/10/25	AM	AM	VA
P03	15/08/25	AM	AM	VA
P02	15/08/25	AM	AM	VA
P01	25/04/25	AM	AM	VA

ARUP

One Albert Quay
Cork, T12 X998, Ireland
Tel+353 (0)21 422 3200
www.arup.com

Client

Limerick Twenty Thirty

Project Title

Cleeves Residential Quarter

Drawing Title

Lighting Zone Layout

Scale at A0

NTS

Role

Electrical

Status

A2 - Issued for Planning

Arup Job No

265545-00

Rev

C01

ID

CRQMP-ARUP-ZZ-00-SK-EE-2201

Do not scale

© Arup