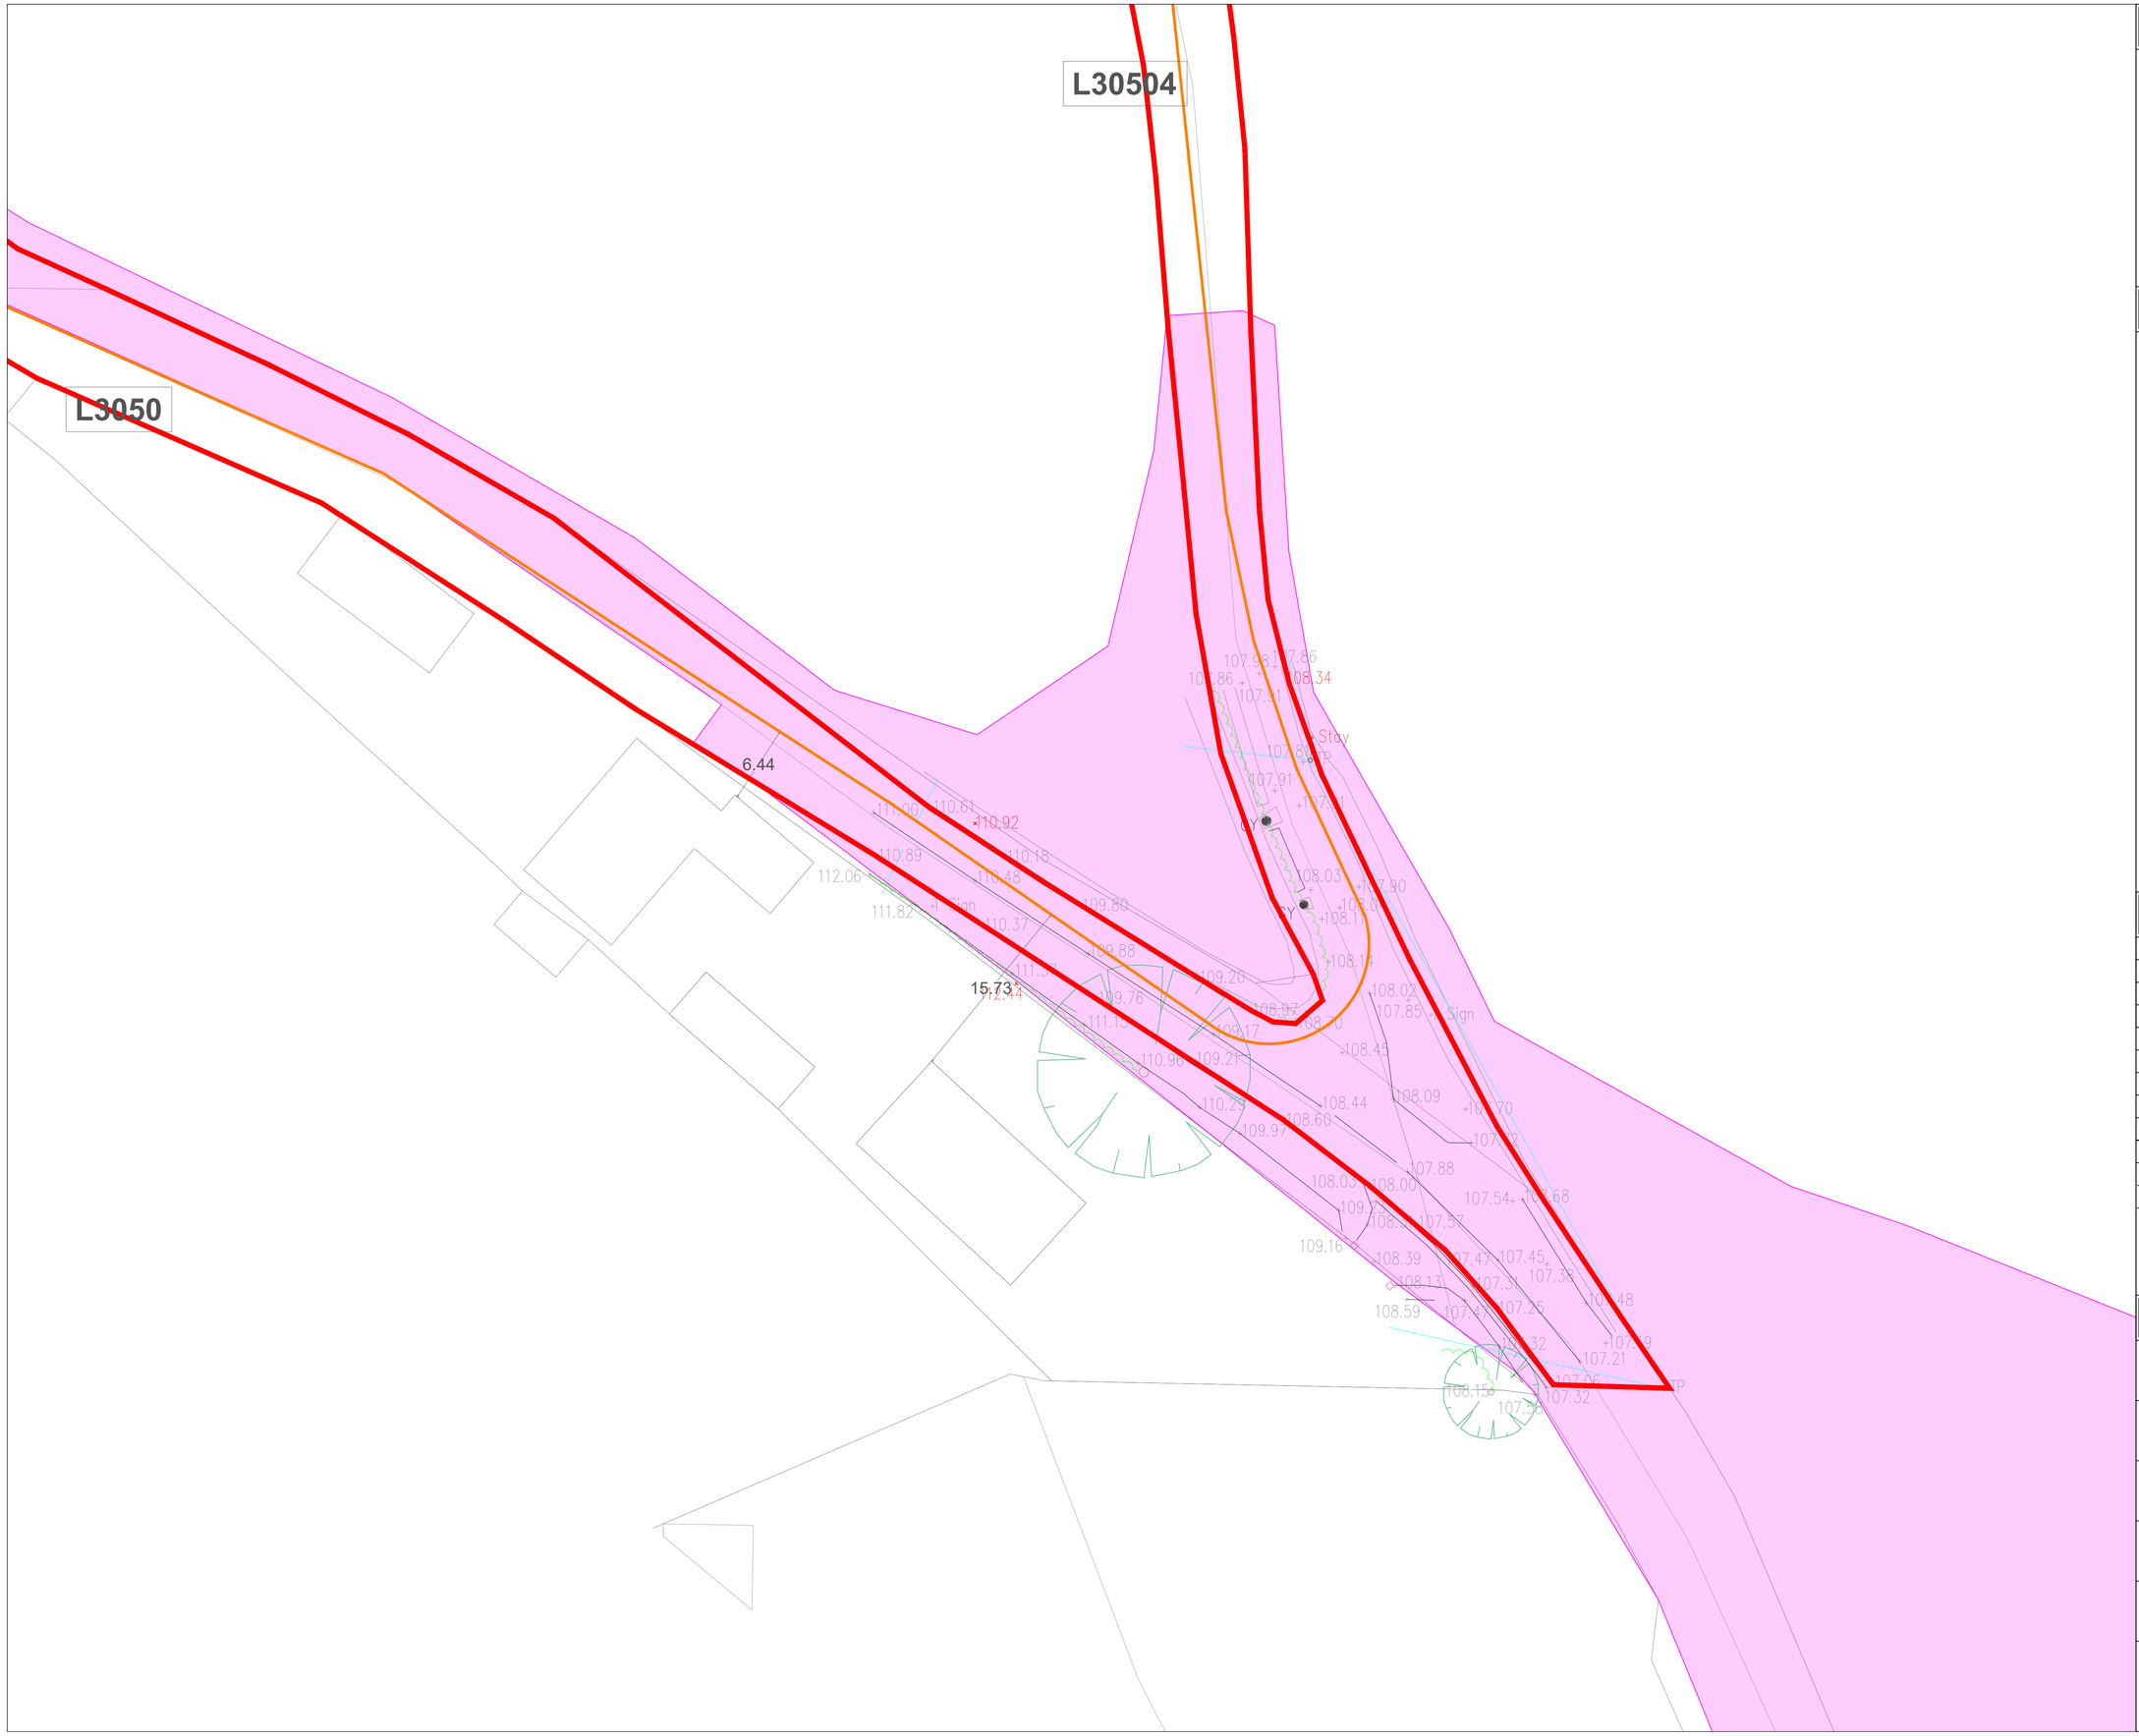

Notes

All dimensions in meters unless otherwise noted.Do not scale from drawings, use figured dimensions only.

Drawings based on OSI digital vector mapping for the area. License No: CYAL50408714

Drawings are for planning only and should not be used for detailed design. The detailed design will be subject to EirGrid approval based on their latest specification at the time, and equipment dimensions/sitings may vary once the exact specifications are determined.

Legend

- Development Site Boundary
- HV Underground Grid Connection Cable
- N80 Leagh Bends Scheme Boundary

Revisions

REV	DATE	DESCRIPTION
0	30.07.2026	For Information Purposes Only

Drawn By:	RH
Approved By:	MMC

N

Summary

Project

Ballyloo Substation & Grid Connection

Location

Ballyloo, Co. Carlow

Title

Grid Connection Cable - N80 Leagh Bends Scheme Interaction 1

Drawing Number

BYLOO-DR-062

Scale

1:250 @ A1

Ballyloo Solar Farm Limited
1st Floor Rear
Ferry House
48-53 Lower Mount Street
Dublin 2