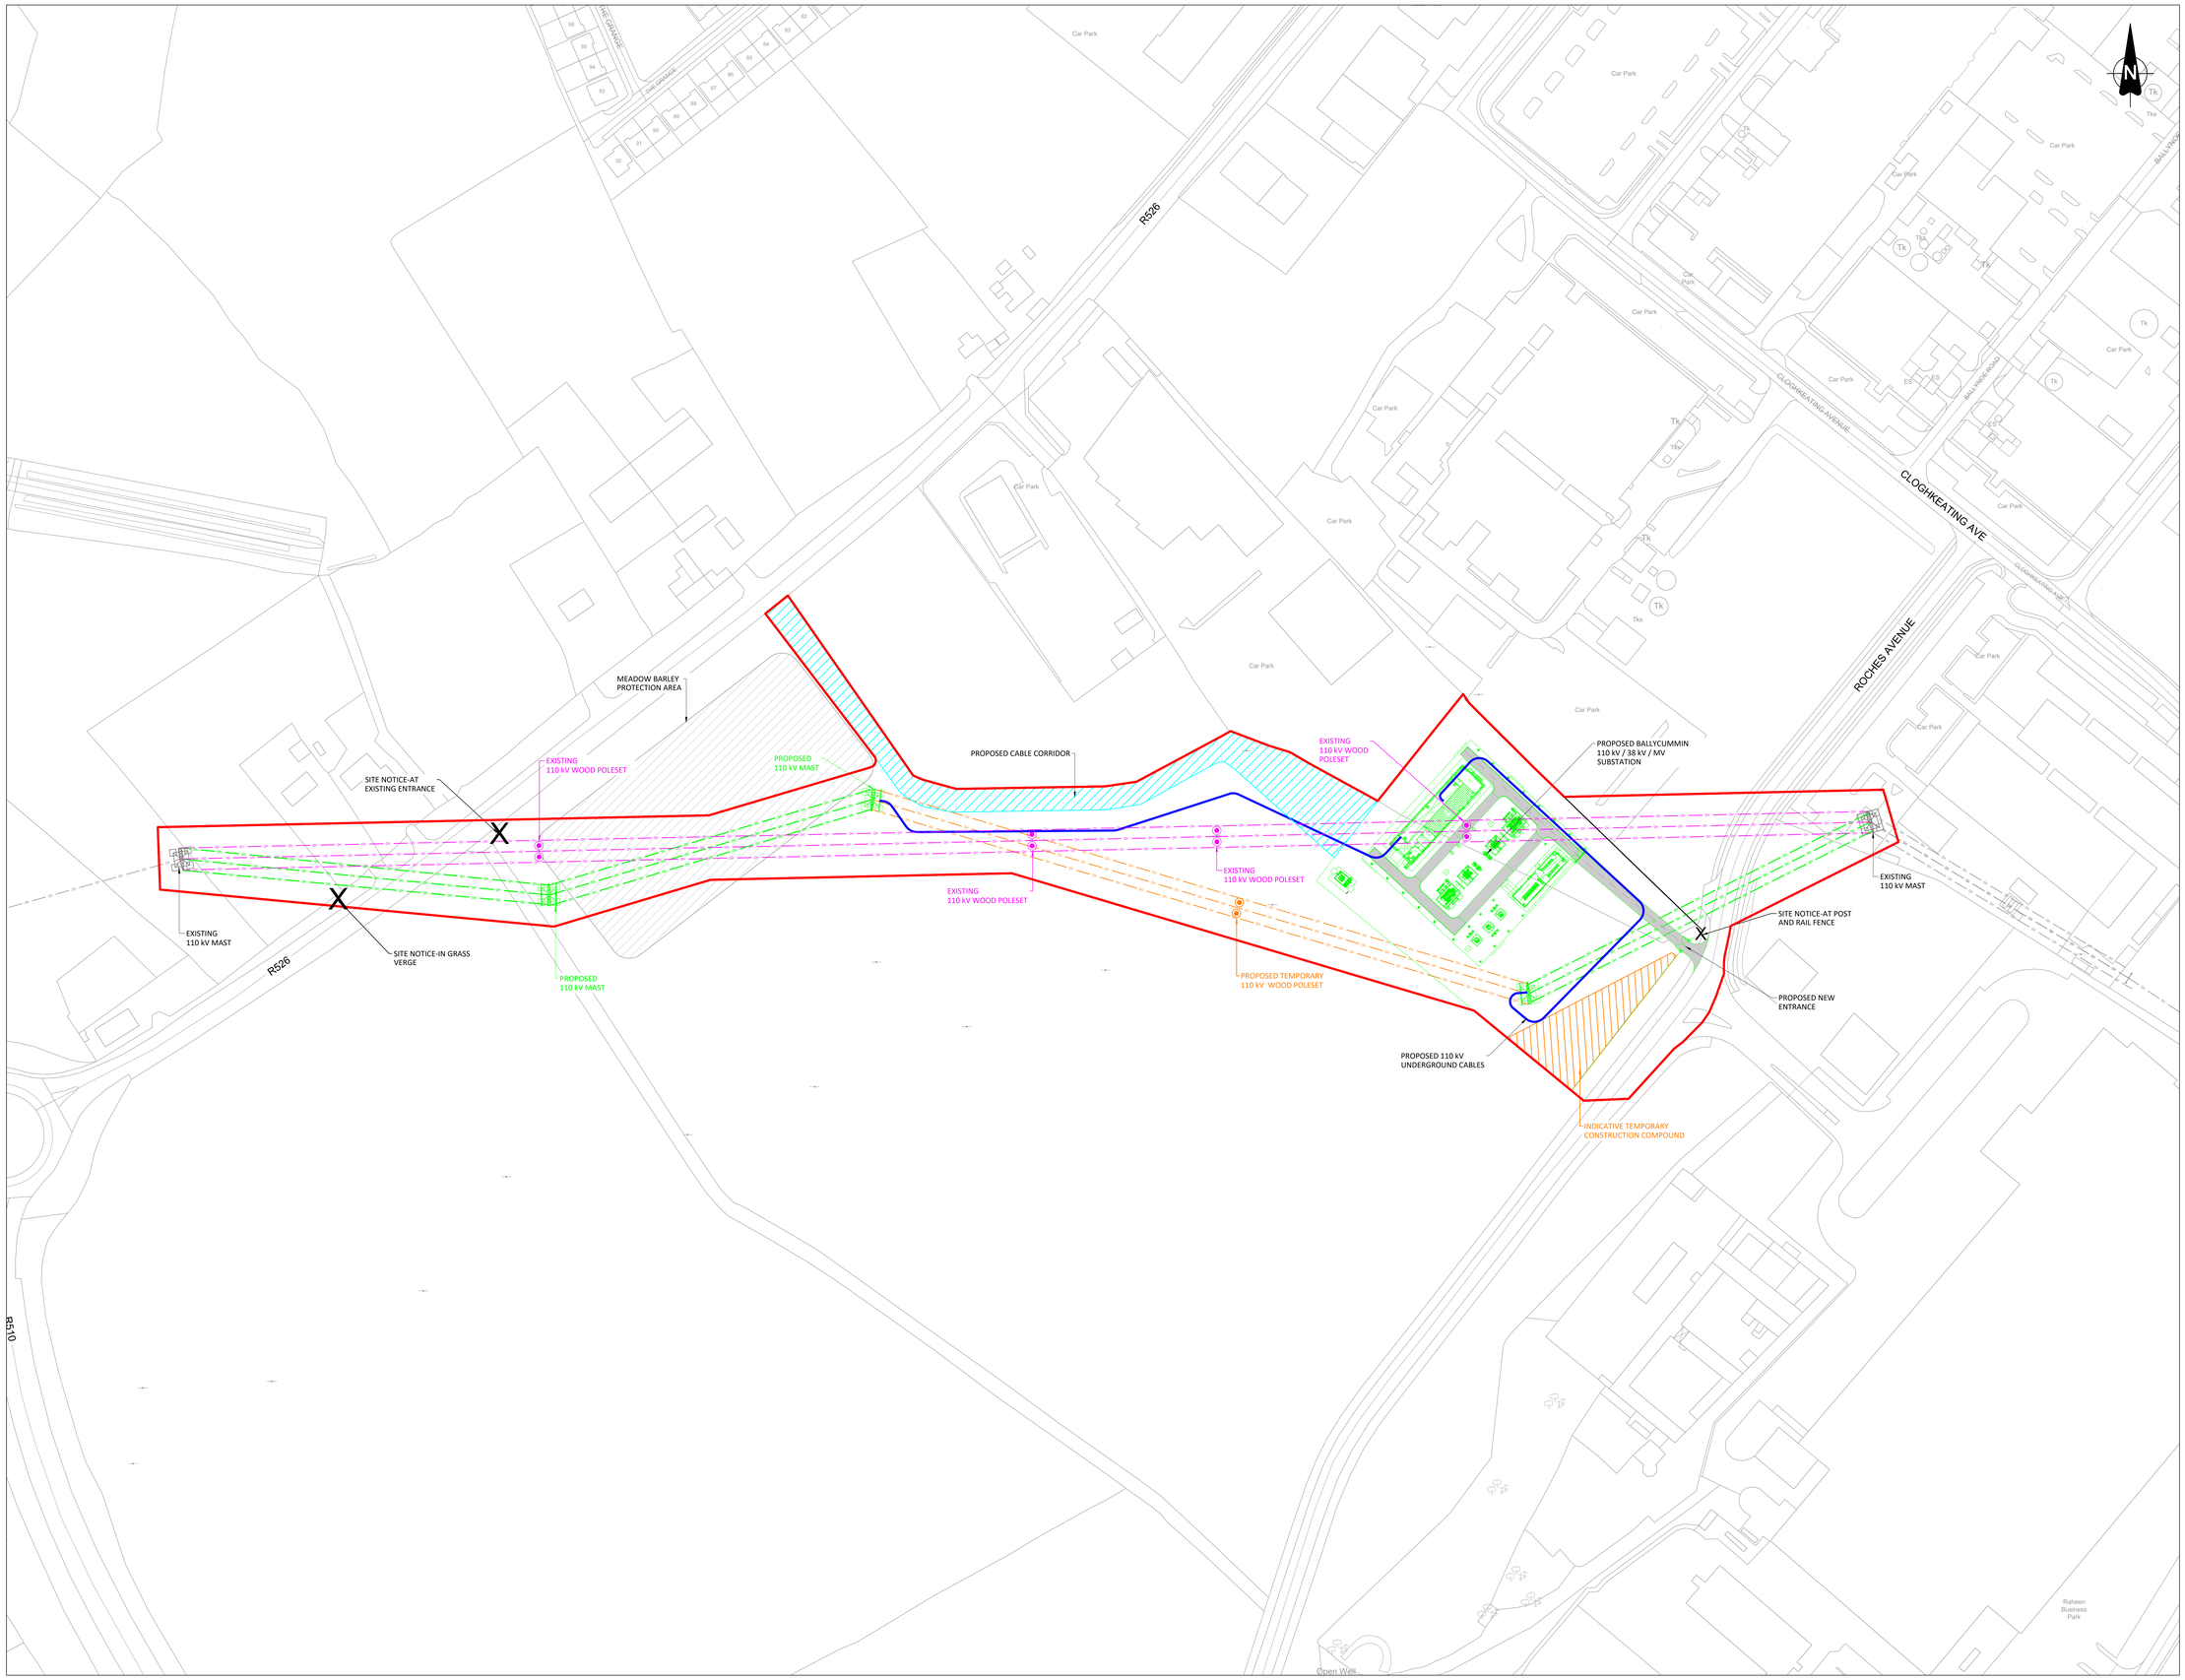

OVERALL PROJECT LAYOUT
SCALE 1:1000

LEGEND

- PROPOSED PLANNING BOUNDARY
- EXISTING 110 kV OVERHEAD LINE
- EXISTING MAST
- EXISTING 110 kV OVERHEAD LINE TO BE DEMOLISHED
- EXISTING INFRASTRUCTURE TO BE DEMOLISHED / REMOVED
- EXISTING DOUBLE POLESET TO BE DEMOLISHED
- PROPOSED TEMPORARY 110 kV OVERHEAD LINE
- PROPOSED TEMPORARY DOUBLE POLESET
- PROPOSED 110 kV OVERHEAD LINE
- PROPOSED 110 kV MAST
- PROPOSED DEVELOPMENT
- PROPOSED 110 kV UNDERGROUND CABLES
- PROPOSED CABLE CORRIDOR
- INDICATIVE TEMPORARY CONSTRUCTION COMPOUND
- MEADOW BARLEY PROTECTION AREA
- EXISTING ROAD
- EXISTING FOOTPATH
- EXISTING GRASS VERGE
- EXISTING HEDGE
- EXISTING HEDGE TO BE REMOVED
- X SITE NOTICE LOCATION

NOTES:

1. DRAWING TO BE PRINTED IN COLOUR.
2. ALL DIMENSION IN m UNLESS OTHERWISE STATED.
   ALL LEVELS ARE IN m RELATIVE TO ORDANCE DATUM AT MALIN HEAD.
3. DO NOT SCALE FROM THIS DRAWING.
4. PLEASE REFER TO DRAWING PG567-0004-483-001-002 FOR DETAILS OF TEMPORARY 110 kV WOOD POLESET
5. THE PROPOSED UNDERGROUND CABLE CIRCUITS WILL BE CONSTRUCTED WITHIN THE "PROPOSED CABLE CORRIDOR" SHOWN ON THIS DRAWING , WHICH HAS BEEN ENVIRONMENTALLY ASSESSED. THE SPECIFIC LOCATIONS OF THE CABLES WITHIN THAT CORRIDOR WILL BE DETERMINED DURING DETAILED DESIGN.
6. DRAWING FOR PLANNING PURPOSES ONLY. NOT FOR CONSTRUCTION USE.
7. PROPOSED PLANNING BOUNDARY AREA: 5.45 ha
8. TAILTE ÉIREANN MAP REF: 4802-10, 4802-15, 4802-8.

REV	DATE	REVISION DESCRIPTION	DRN	PROD	VER	APP
0	SEP '25	ISSUED FOR PLANNING				

COPYRIGHT © ESB
ALL RIGHTS RESERVED. NO PART OF THIS WORK MAY BE MODIFIED, REPRODUCED OR COPIED IN ANY FORM OR BY ANY MEANS - GRAPHIC, ELECTRONIC OR MECHANICAL, INCLUDING PHOTOCOPYING, RECORDING, TAPING OR STORAGE IN ANY INFORMATION RETRIEVAL SYSTEM, WITHOUT THE WRITTEN PERMISSION OF ESB.

PURPOSE OF ISSUE - PRELIMINARY UNLESS INDICATED

CLIENT APPROVAL ☐ PLANNING ☒ TENDER ☐ CONSTRUCTION ☐ AS-BUILT ☐

CLIENT: ESB NETWORKS

PROJECT: Ballycummin 110 kV Substation

CONTRACT: I_EL0419

DRAWING TITLE: BALLYCUMMIN 110 kV SUBSTATION
PLANNING
OVERALL SITE LAYOUT

PRODUCTION UNIT: Transmission and Distribution Delivery

ESB Energy for generations
Engineering and Major Projects,
One Dublin Airport Central, Dublin Airport,
Cloghran, Co. Dublin, K67 XF72, Ireland.
Tel: +353 (0)1 703 8000 Web: www.esb.ie
Engineering and Major Projects is a division of ESB.

DRAWN	PRODUCED	VERIFIED	APPROVED	APPROVAL DATE
J.Byrne	J.Byrne	L.McManus	R.OToole	25/08/2025
CLIENT REF		NO. OF SHTS	SIZE	SCALE
TC234417		1	A0	1:1000

DRAWING NUMBER: PE492-D184-067-002-001 | SHEET | REV

CRN,56445314
© Tailte Éireann-Surveying