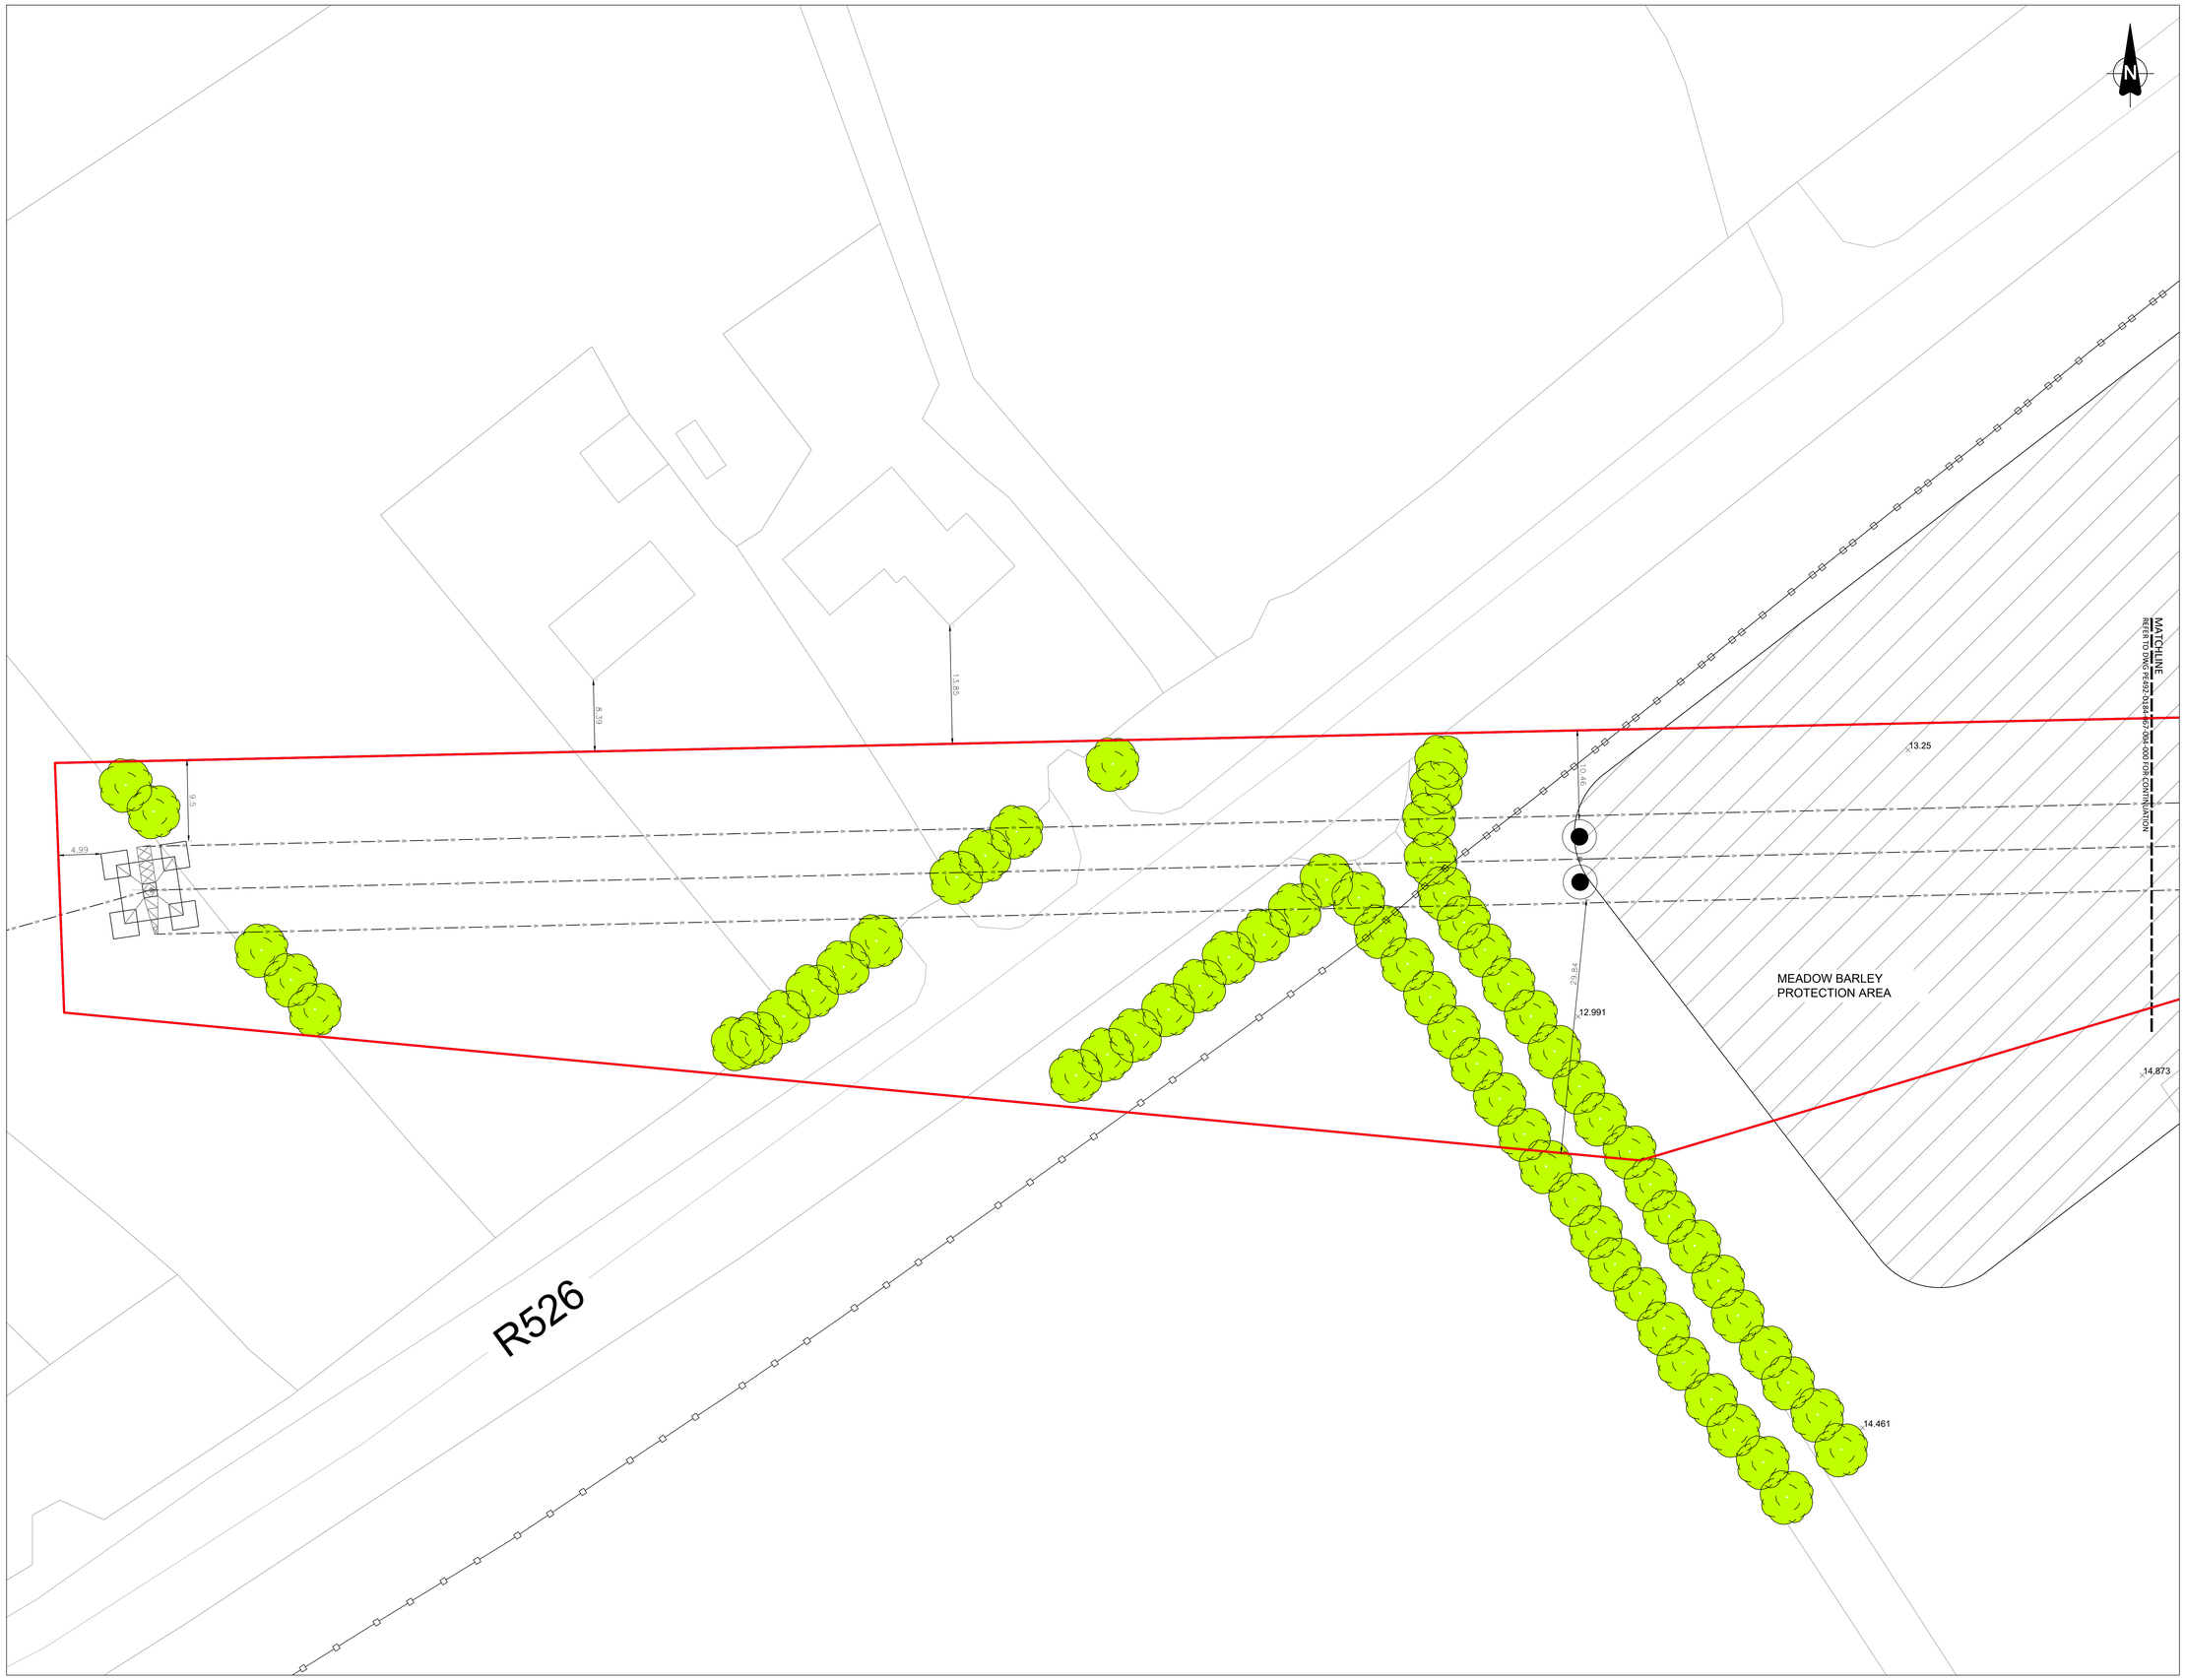

EXISTING SITE LAYOUT (STATION)
SCALE 1:250

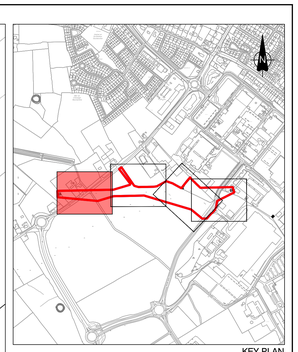

KEY PLAN
SCALE 1:10000

LEGEND

- PROPOSED PLANNING BOUNDARY
- EXISTING 110 kV OVERHEAD LINE
- EXISTING MAST
- EXISTING DOUBLE POLESET
- SITE NOTICE LOCATION
- EXISTING FENCE
- EXISTING WALL
- EXISTING HEDGE
- MEADOW BARLEY PROTECTION AREA
- EXISTING ROAD
- EXISTING FOOTPATH
- EXISTING GRASS VERGE
- EXISTING STONED AREA
- 26.06 m — EXISTING GROUND LEVEL

NOTES:

1. DRAWING TO BE PRINTED IN COLOUR.
2. ALL DIMENSION IN m UNLESS OTHERWISE STATED.
   ALL LEVELS ARE IN m RELATIVE TO ORDANCE DATUM AT MALIN HEAD.
3. DO NOT SCALE FROM THIS DRAWING.
4. DRAWING FOR PLANNING PURPOSES ONLY. NOT FOR CONSTRUCTION USE.
5. PROPOSED PLANNING BOUNDARY AREA: 5.45 ha
6. TAILTE ÉIREANN MAP REF: 4802-10, 4802-15, 4802-B.

REV	DATE	REVISION DESCRIPTION	DRN	PROD	VER	APP
0	SEP 25	ISSUED FOR PLANNING				

COPYRIGHT © ESB
ALL RIGHTS RESERVED. NO PART OF THIS WORK MAY BE MODIFIED, REPRODUCED OR COPIED IN ANY FORM OR BY ANY MEANS - GRAPHIC, ELECTRONIC OR MECHANICAL, INCLUDING PHOTOCOPYING, RECORDING, TAPING OR USED FOR ANY PURPOSE OTHER THAN ITS DESIGNATED PURPOSE, WITHOUT THE WRITTEN PERMISSION OF ESB.

PURPOSE OF ISSUE - PRELIMINARY UNLESS INDICATED

CLIENT APPROVAL ☐ PLANNING ☒ TENDER ☐ CONSTRUCTION ☐ AS-BUILT ☐

CLIENT: ESB NETWORKS

PROJECT: Ballycummin 110 kV Substation

CONTRACT: I_EL0419

DRAWING TITLE: BALLYCUMMIN 110 kV SUBSTATION
PLANNING
EXISTING SITE LAYOUT
SHEET 1 OF 4

PRODUCTION UNIT: Transmission and Distribution Delivery

Energy for generations
Engineering and Major Projects,
One Dublin Airport Central, Dublin Airport,
Clonhran, Co. Dublin, K67 XF72, Ireland.
Tel: +353 (0)1 703 8000 Web: www.esb.ie
Engineering and Major Projects is a division of ESB.

DRAWN	PRODUCED	VERIFIED	APPROVED	APPROVAL DATE
J.Byrne	J.Byrne	L.McManus	R.O'Toole	25/09/2025

CLIENT REF	NO. OF SHTS	SIZE	SCALE
TC234417	1	A0	1:250

DRAWING NUMBER: PE492-D184-067-003-000 — SHEET — REV

CNCS0041014
© Tailte Éireann-Surveying