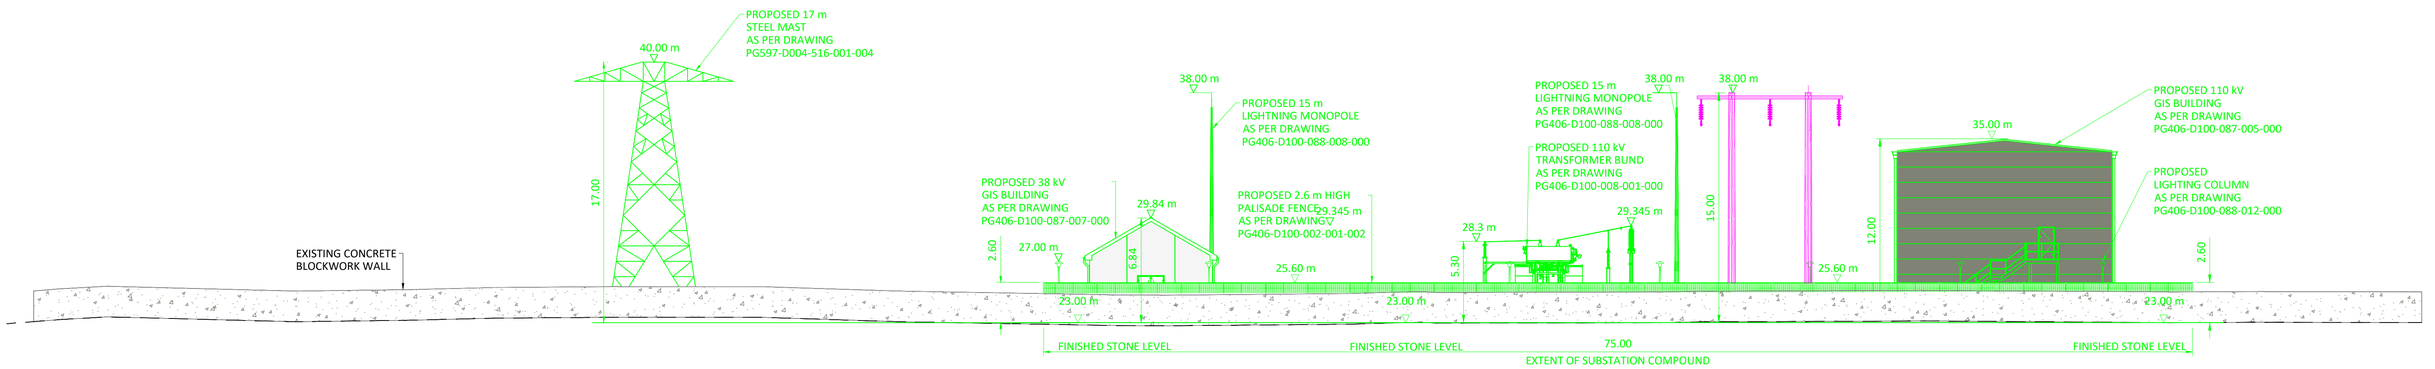

PROPOSED EASTERN ELEVATION
SCALE 1:200

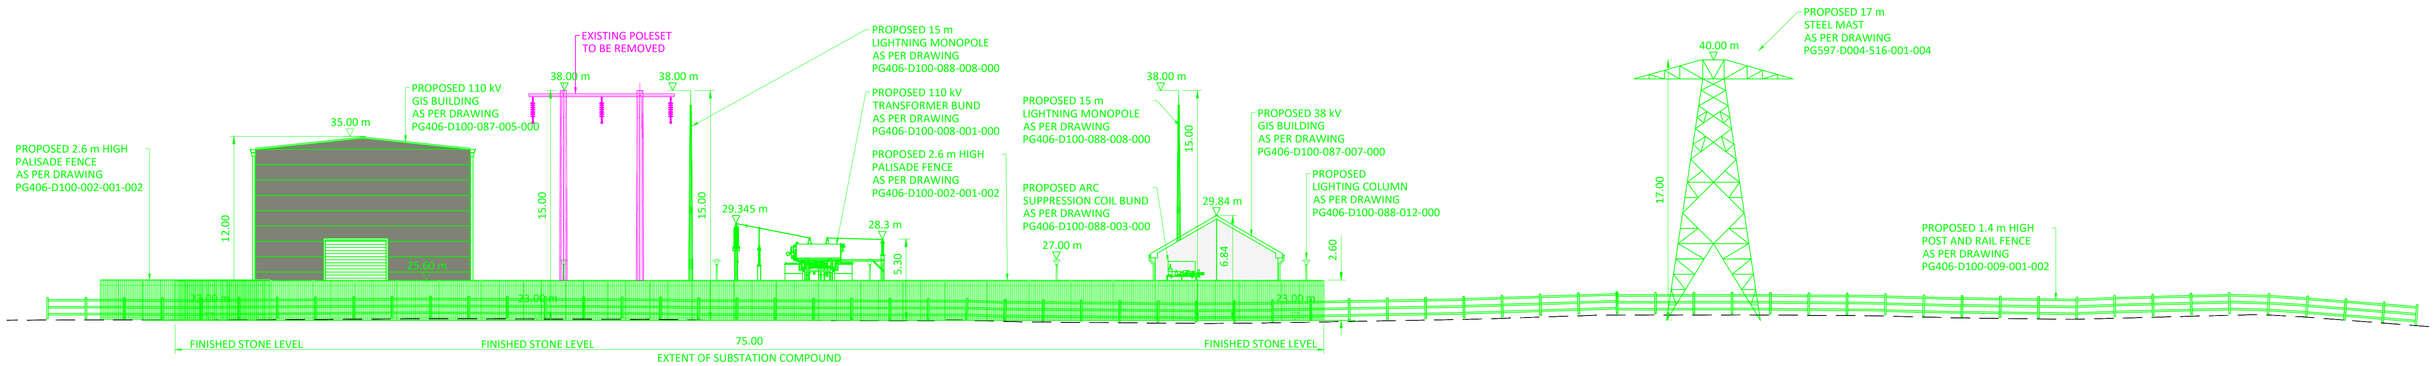

PROPOSED WESTERN ELEVATION
SCALE 1:200

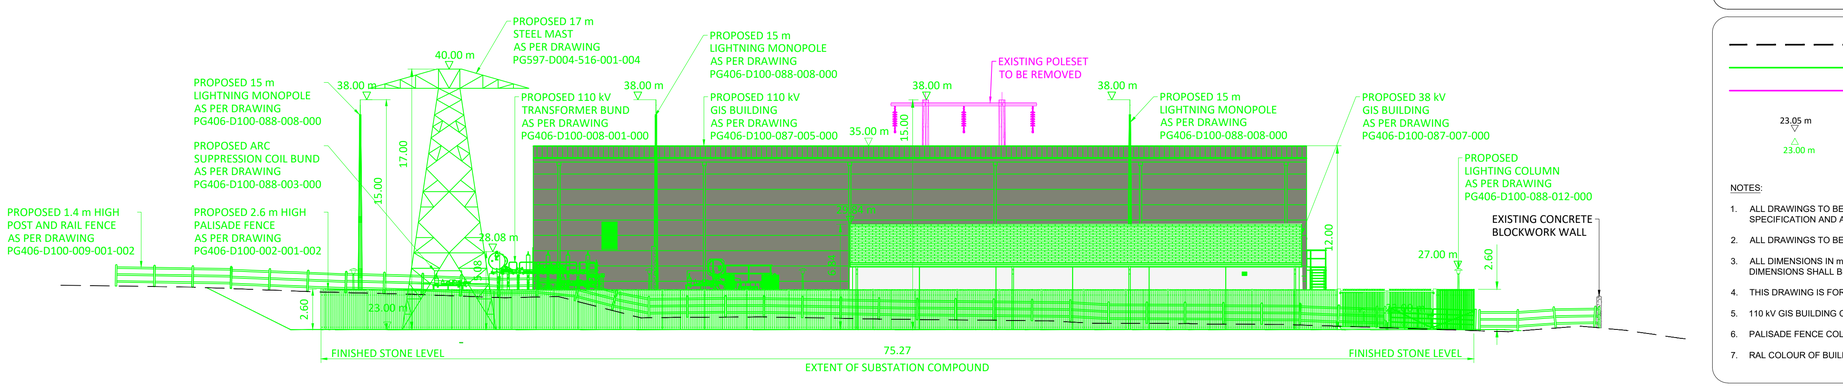

PROPOSED SOUTHERN ELEVATION
SCALE 1:200

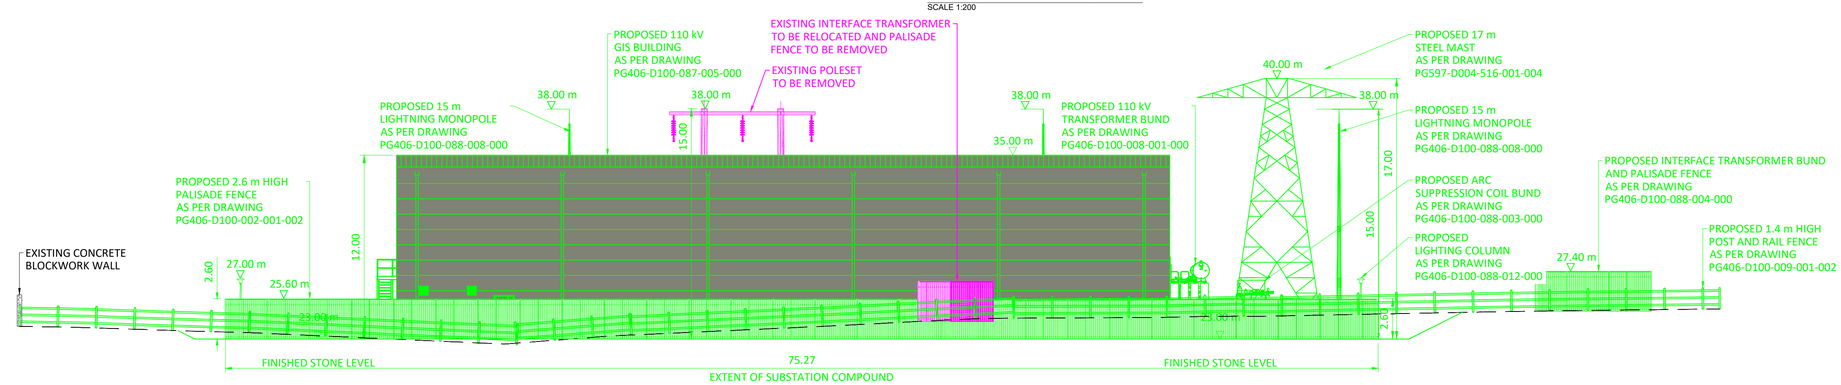

PROPOSED NORTHERN ELEVATION
SCALE 1:200

LEGEND

- EXISTING GROUND LEVEL
- PROPOSED DEVELOPMENT
- EXISTING INFRASTRUCTURE TO BE DEMOLISHED / REMOVED
- 23.05 m / 23.00 m — EXISTING GROUND LEVEL / PROPOSED GROUND LEVEL

NOTES:

1. ALL DRAWINGS TO BE READ IN CONJUNCTION WITH THE SPECIFICATION AND ALL ENGINEERS AND ARCHITECTS DRAWINGS.
2. ALL DRAWINGS TO BE PRINTED IN COLOUR.
3. ALL DIMENSIONS IN m UNLESS OTHERWISE STATED. NO DIMENSIONS SHALL BE SCALED FROM THE DRAWINGS.
4. THIS DRAWING IS FOR PLANNING PURPOSES ONLY.
5. 110 kV GIS BUILDING COLOUR: RAL 7033 CEMENT GREY.
6. PALISADE FENCE COLOUR: RAL 6055 MOSS GREEN.
7. RAL COLOUR OF BUILDING SHOWN IS INDICATIVE ONLY.

REV	DATE	REVISION DESCRIPTION	DRN	PROD	VER	APP
1	OCT 25	ISSUED FOR PLANNING				
0	AUG 25	ISSUED FOR PLANNING	JB	JB	LMcM	SD

COPYRIGHT © ESB
ALL RIGHTS RESERVED. NO PART OF THIS WORK MAY BE MODIFIED, REPRODUCED OR COPIED IN ANY FORM OR BY ANY MEANS - GRAPHIC, ELECTRONIC OR MECHANICAL, INCLUDING PHOTOCOPYING, RECORDING, TAPING OR USED FOR ANY PURPOSE OTHER THAN ITS DESIGNATED PURPOSE, WITHOUT THE WRITTEN PERMISSION OF ESB.

PURPOSE OF ISSUE - PRELIMINARY UNLESS INDICATED

CLIENT APPROVAL ☐ PLANNING ☒ TENDER ☐ CONSTRUCTION ☐ AS-BUILT ☐

CLIENT: ESB NETWORKS

PROJECT: Ballycummin 110 kV Substation

CONTRACT: I_EL0419

DRAWING TITLE: BALLYCUMMIN 110 kV SUBSTATION
PLANNING
PROPOSED SITE ELEVATION

PRODUCTION UNIT: Transmission and Distribution Delivery

Energy for generations
Engineering and Major Projects,
One Dublin Airport Central, Dublin Airport,
Clogharn, Co. Dublin, K67 XF72, Ireland.
Tel: +353 (0)1 703 8000 Web: www.esb.ie
Engineering and Major Projects is a division of ESB.

DRAWN	PRODUCED	VERIFIED	APPROVED	APPROVAL DATE
L.McManus	L.McManus	R.OToole	S. Donnelly	31/10/2025
CLIENT REF		NO. OF SHTS	SIZE	SCALE
TC234417		1	A1	1:200

DRAWING NUMBER: PE492-D184-067-016-001 SHEET REV