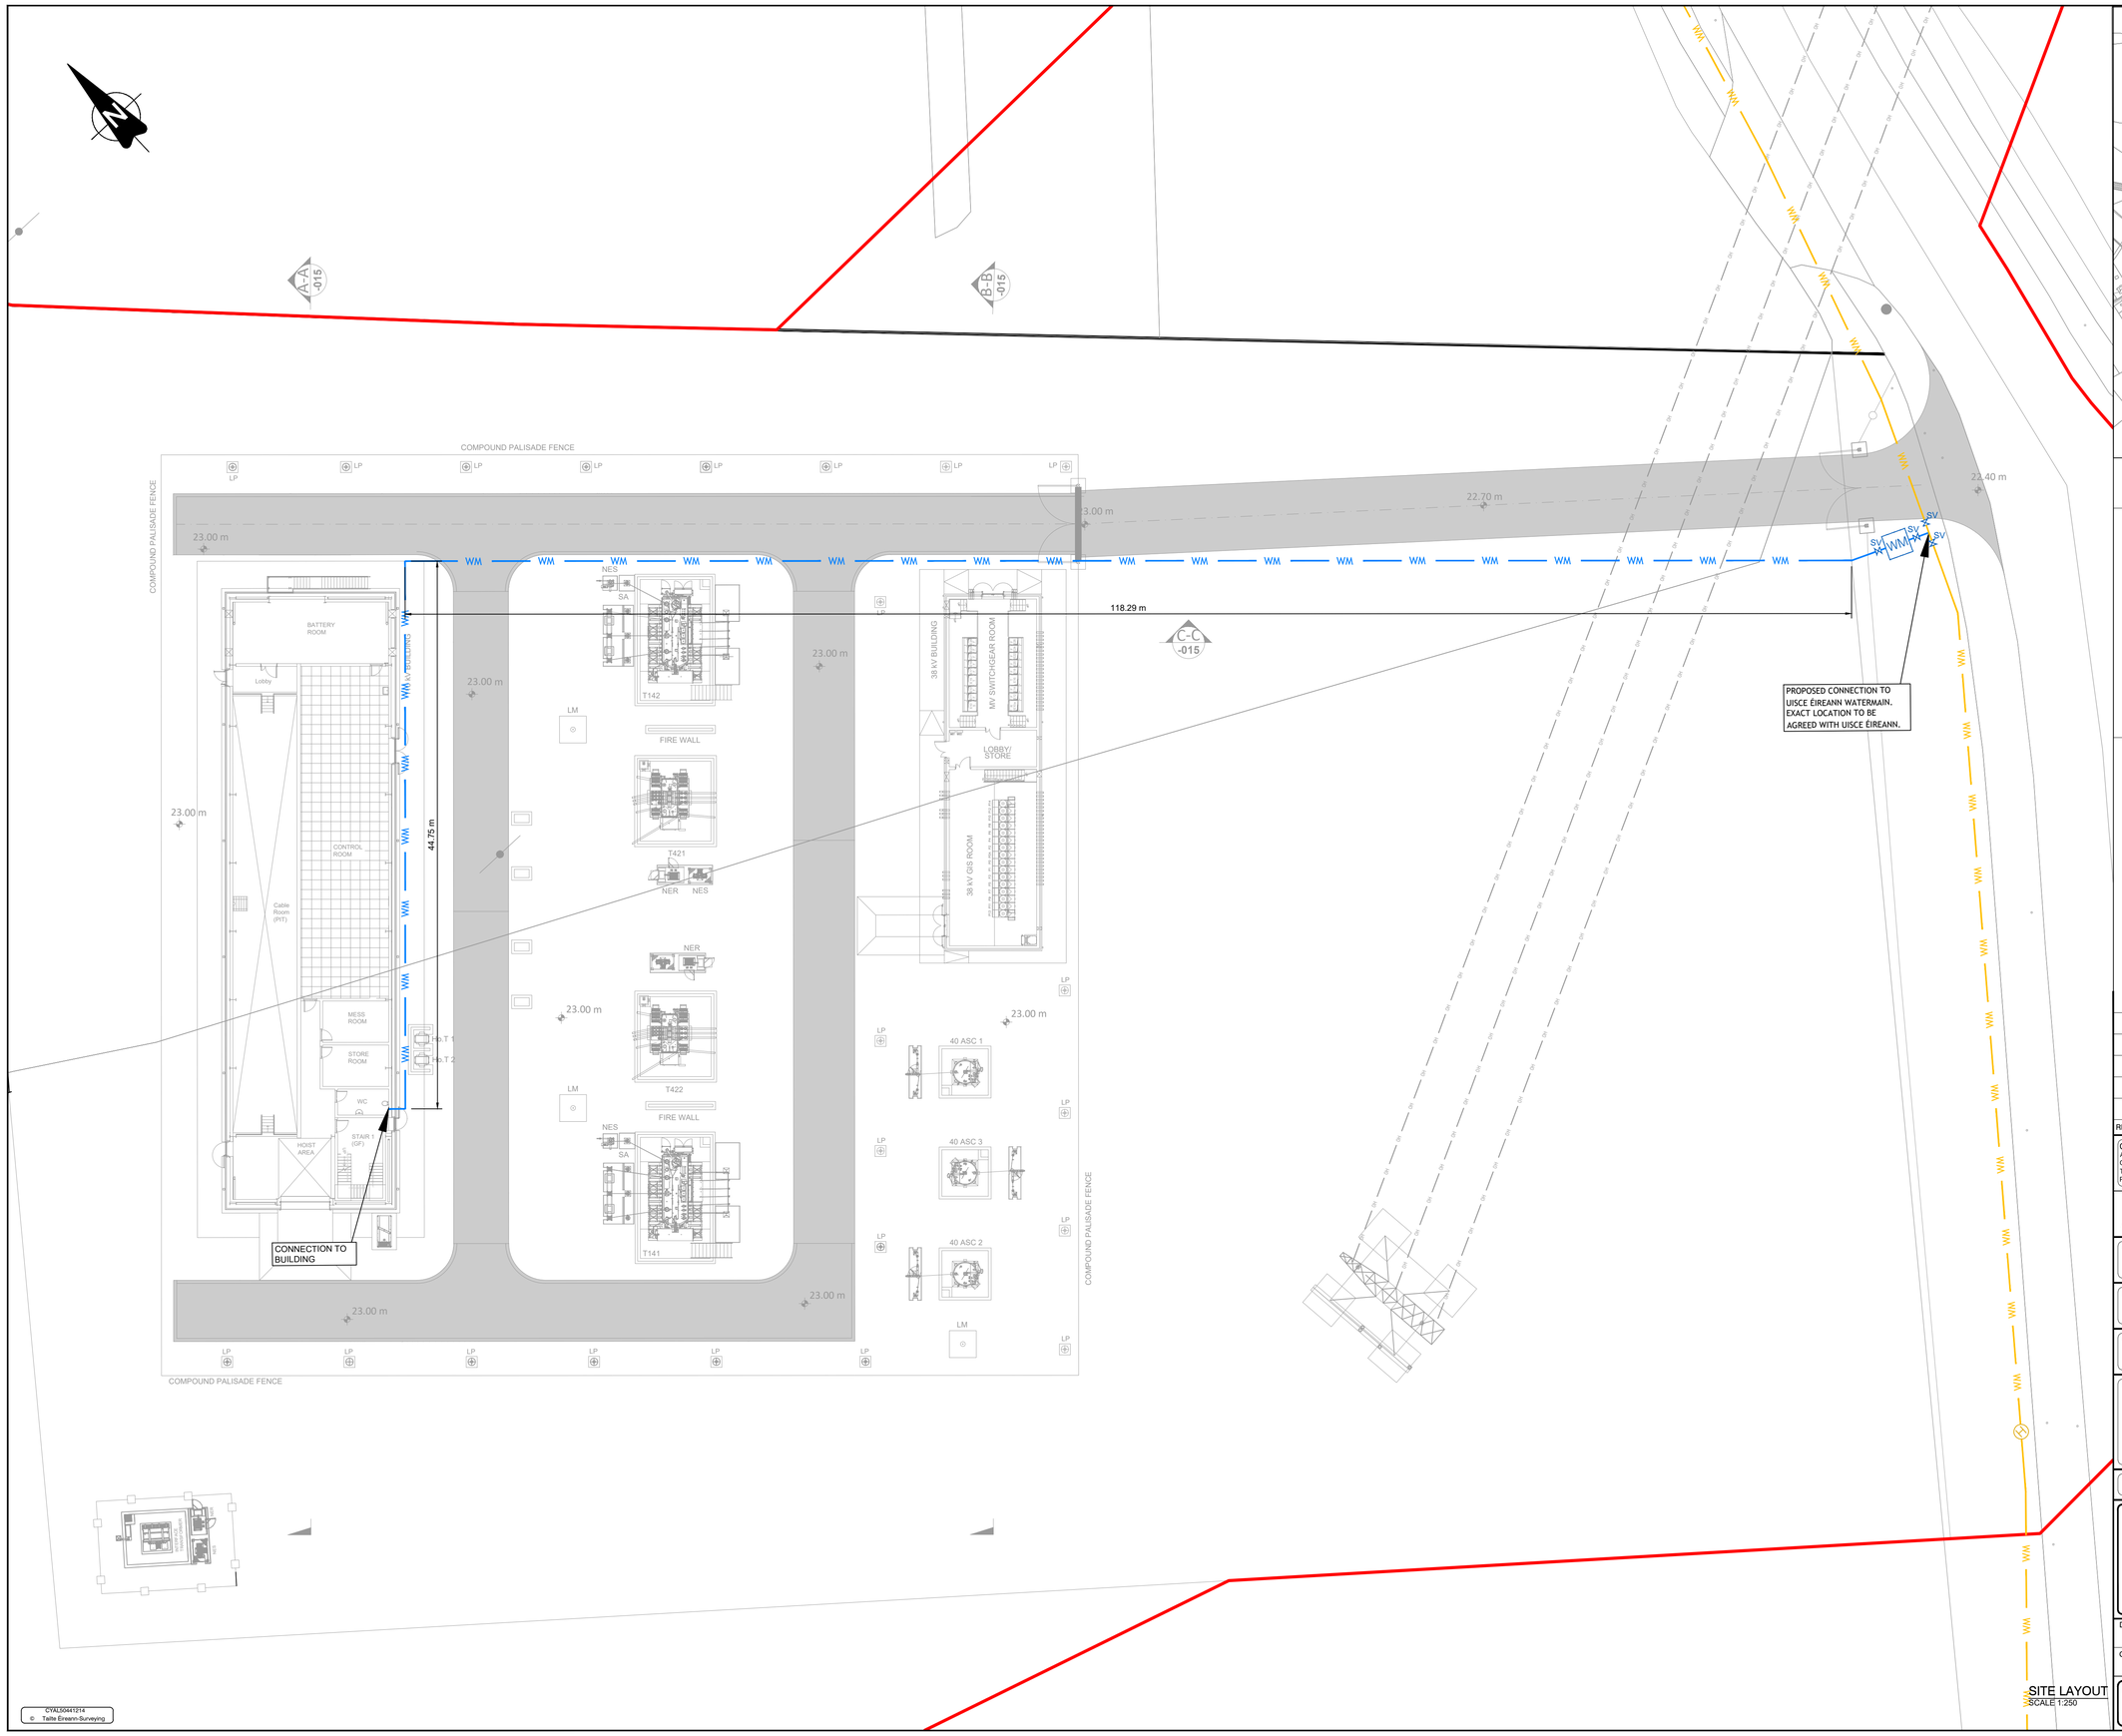

KEY PLAN
SCALE 1:10000

LEGEND

PROPOSED PLANNING BOUNDARY	
EXISTING WATERMAIN (300 mm DUCTILE IRON)	WM
PROPOSED WATERMAIN (SDR11 PIPE)	WM
EXISTING FIRE HYDRANT	LP
SLUICE VALVE	SV
WATERMETER	WM

REV	DATE	REVISION DESCRIPTION	DRN	PROD	VER	APP
0	00.00.00	ISSUED FOR ----	AB	AB	AB	AB

COPYRIGHT © ESB
ALL RIGHTS RESERVED. NO PART OF THIS WORK MAY BE MODIFIED, REPRODUCED OR COPIED IN ANY FORM OR BY ANY MEANS - GRAPHIC, ELECTRONIC OR MECHANICAL, INCLUDING PHOTOCOPYING, RECORDING, TAPING OR USED FOR ANY PURPOSE OTHER THAN ITS DESIGNATED PURPOSE, WITHOUT THE WRITTEN PERMISSION OF ESB.

PURPOSE OF ISSUE - PRELIMINARY UNLESS INDICATED

CLIENT APPROVAL ☐ PLANNING ☐ TENDER ☐ CONSTRUCTION ☐ AS-BUILT ☐

CLIENT: ESB NETWORKS

PROJECT: Ballycummin 110 kV Substation

CONTRACT: I_EL0419

DRAWING TITLE: BALLYCUMMIN 110 kV SUBSTATION PLANNING PROPOSED WATERMAIN LAYOUT

PRODUCTION UNIT: Transmission and Distribution Delivery

Energy for generations
Engineering and Major Projects,
One Dublin Airport Central, Dublin Airport,
Cloghran, Co. Dublin, K67 XF72, Ireland.
Tel: +353 (0)1 703 8000 Web: www.esb.ie
Engineering and Major Projects is a division of ESB.

DRAWN	PRODUCED	VERIFIED	APPROVED	APPROVAL DATE
L.McManus	Fanning_Pa	d.ryan	H.Griffin	30/09/2025
CLIENT REF		NO. OF SHTS	SIZE	SCALE
TC234417		1	A1	As Shown

DRAWING NUMBER: PE492-D184-067-018-000 SHEET REV

©YAL50441214
© Tailte Eireann-Surveying