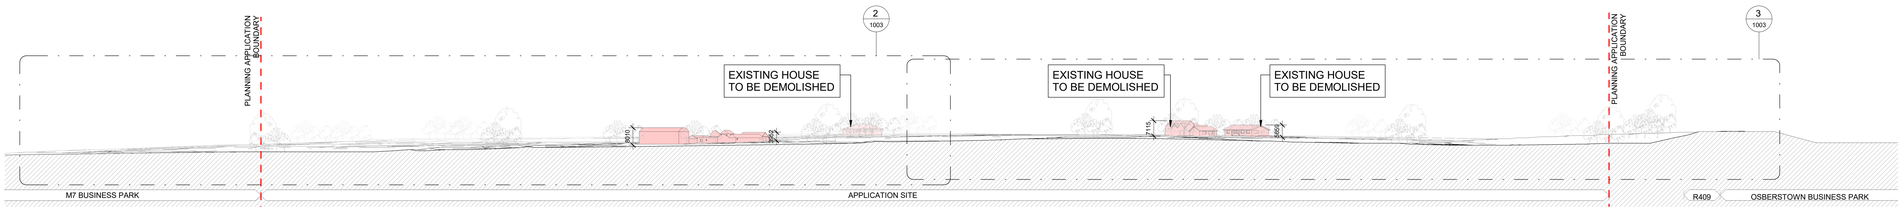

1 A1003 - EXISTING SITE SECTION C-C'
1 : 1000

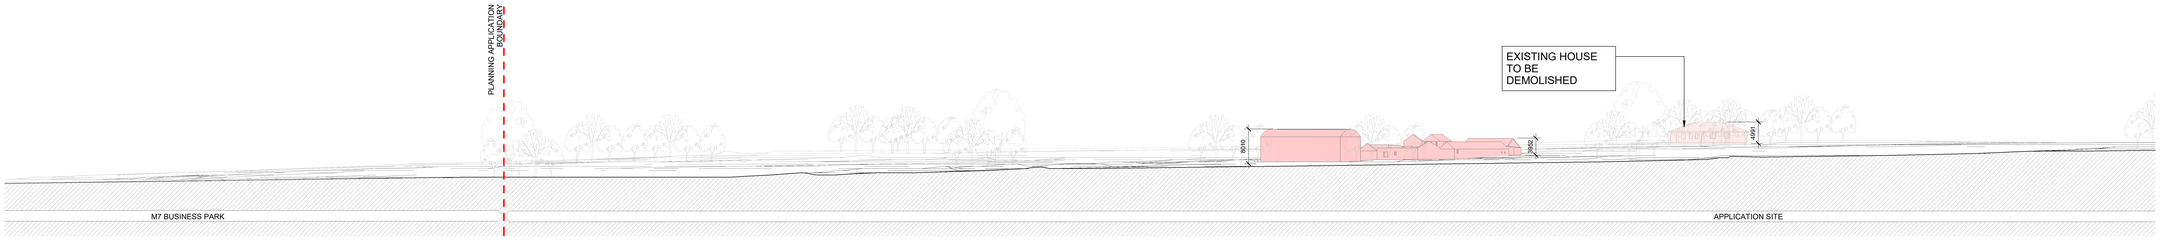

2 A1003 - EXISTING SITE SECTION C-C' (I)
1 : 500

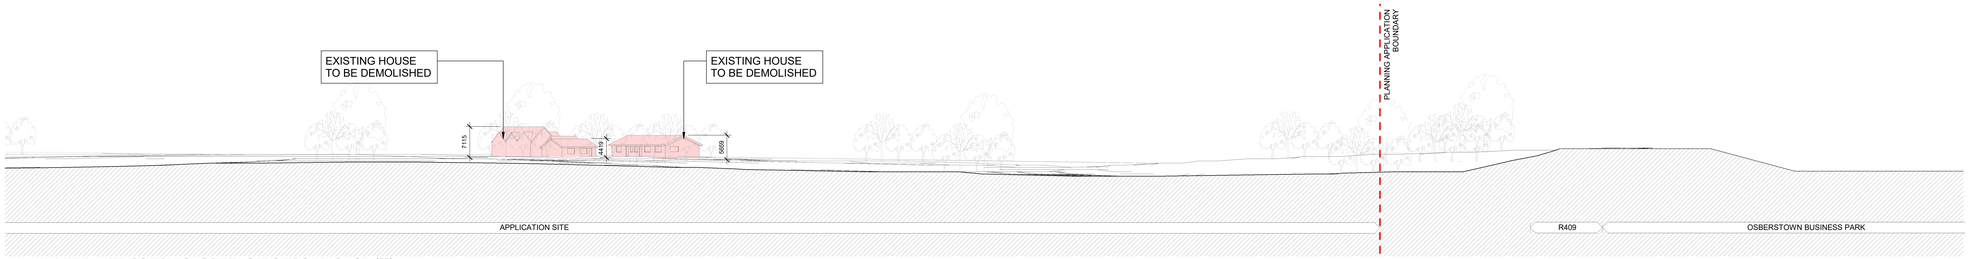

3 A1003 - EXISTING SITE SECTION C-C' (II)
1 : 500

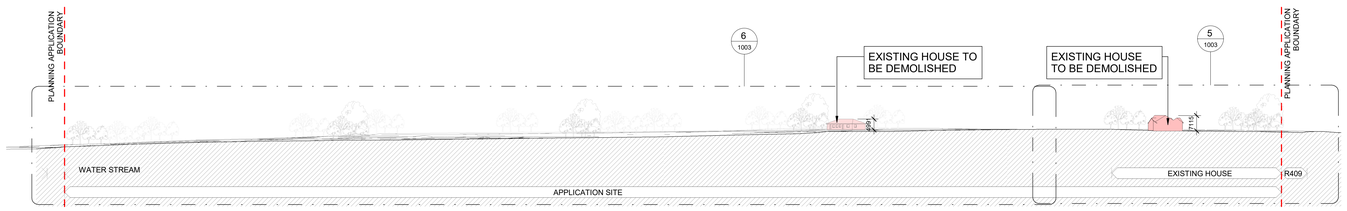

4 A1003 - EXISTING SITE SECTION D-D'
1 : 1000

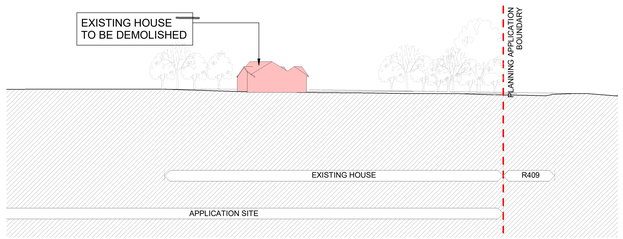

5 A1003 - EXISTING SITE SECTION D-D' (II)
1 : 500

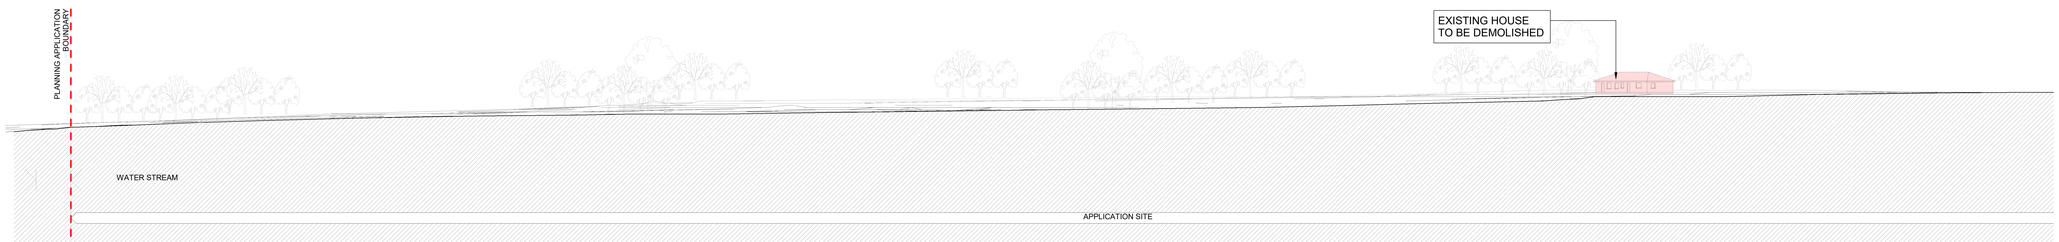

6 A1003 - EXISTING SITE SECTION D-D' (I)
1 : 500

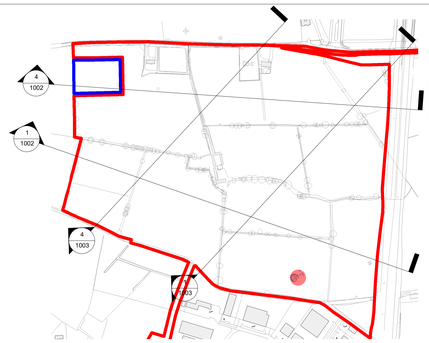

All dimensions to be checked on site. Figured dimensions take preference over scaled dimensions. Any errors or discrepancies to be reported to the Architects. This drawing may not be edited or modified by the recipient.

A0

HERBATA GREEN ENERGY DATA

Copyright and ownership of this drawing is vested in RKD Architects, whose prior written consent is required for its use, reproduction or for publication to any third party. All rights reserved by the law of copyright and by international copyright conventions are reserved to RKD Architects and may be protected by court proceedings for damages and/or injunctions and costs.
RKD Architects' Quality Management Systems are certified to ISO 9001:2015.

Notes.

Rev.	Date	Description
P06	03/11/2023	PLANNING ISSUE
P05	02/08/2023	PLANNING ISSUE
P04	11/07/2023	PLANNING ISSUE
P03	02/06/2023	DRAFT PLANNING ISSUE
P02	28/04/2023	STAGE 2 ISSUE
P01	10/03/2023	DRAFT ISSUE

STATUS: PLANNING

PROJECT: HERBATA DATA CENTRE CAMPUS

PROJECT ADDRESS: NAAS, CO. KILDARE

DWG TITLE: EXISTING SITE SECTIONS - SHEET 2

DWG NO.: 22217-RKD-ZZ-ZZ-DR-A-1003

REV.	SUITABILITY	PROJECT NO.	22217
P06	S3	SCALE	VARIES
DATE 03/11/2023	DRN RCD	CHK KOS	

RKD
59 Northumberland Rd
Ballsbridge, Dublin 4
D04 WP89, Ireland
+353 1 668 1055
mail@rkd.ie
rkd.ie

HDR
Knollys House
17 Addiscombe Road,
Croydon,
CR0 6SR, United Kingdom
D: +44 (0)20 8763 5900

BSM
Est. 1968

DONNACHADH O'BRIEN
& ASSOCIATES CONSULTING ENGINEERS