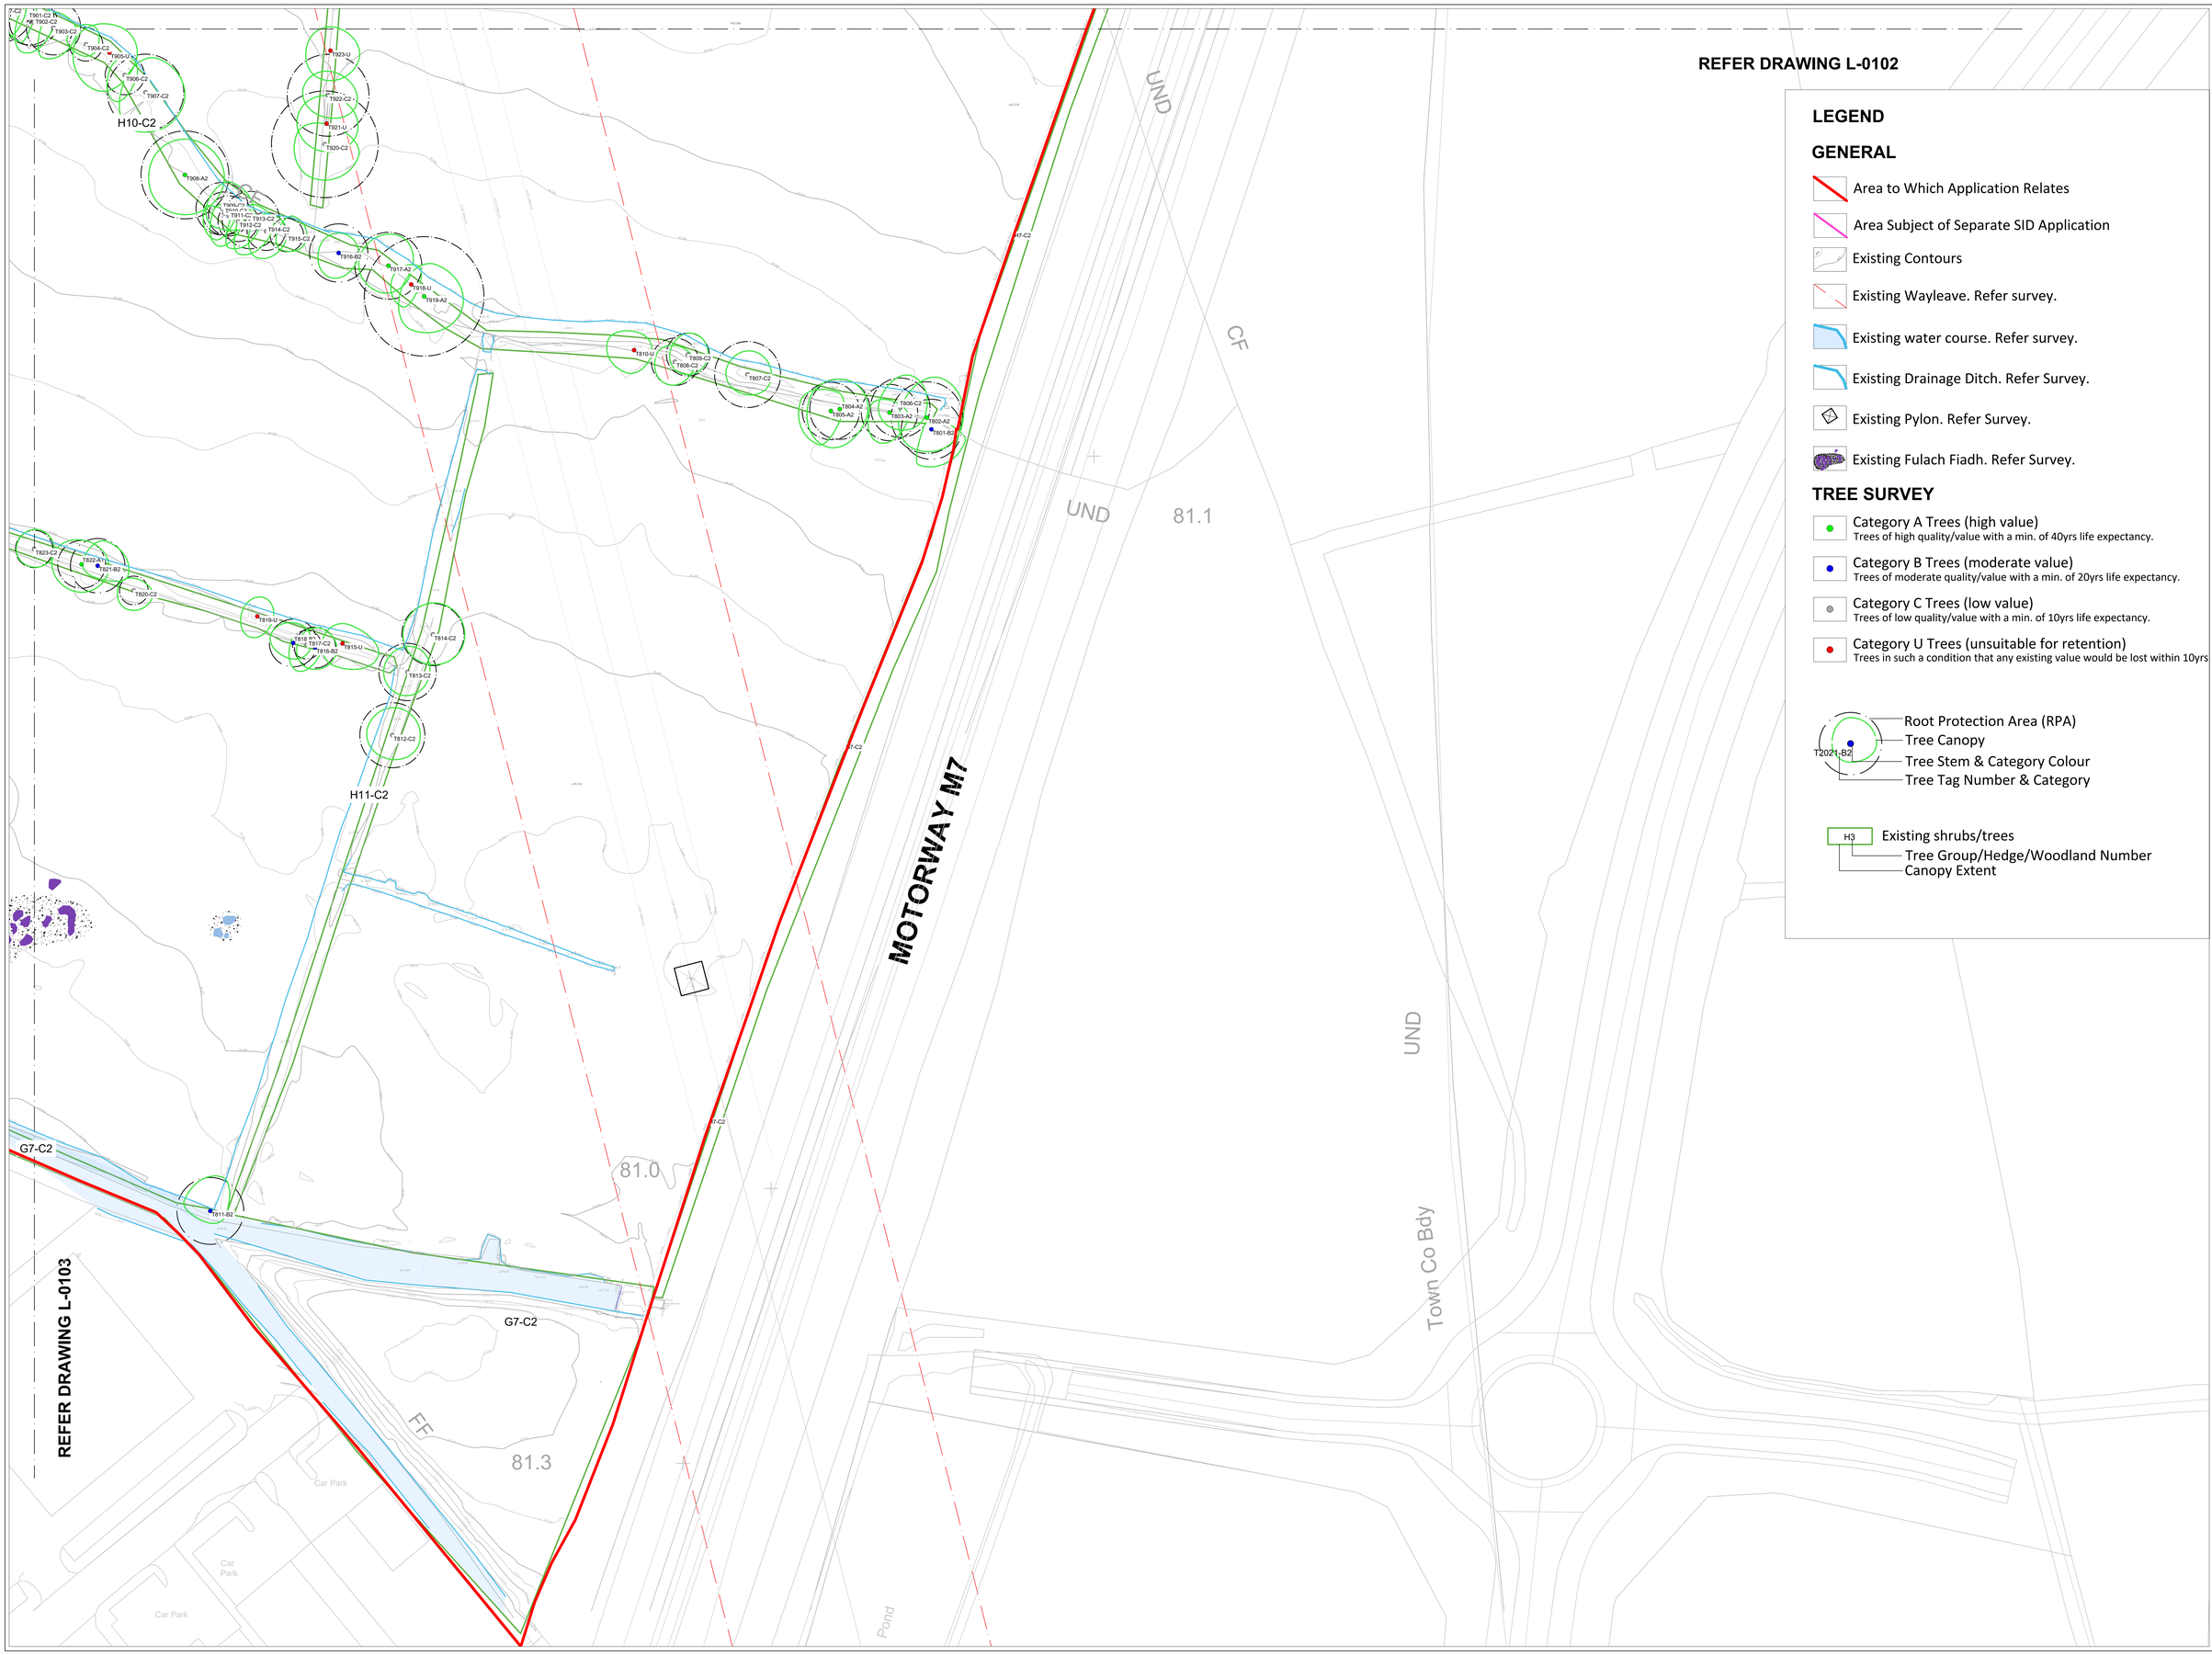

LEGEND

GENERAL

- Area to Which Application Relates
- Area Subject of Separate SID Application
- Existing Contours
- Existing Wayleave. Refer survey.
- Existing water course. Refer survey.
- Existing Drainage Ditch. Refer Survey.
- Existing Pylon. Refer Survey.
- Existing Fulach Fiadh. Refer Survey.

TREE SURVEY

- Category A Trees (high value)
  Trees of high quality/value with a min. of 40yrs life expectancy.
- Category B Trees (moderate value)
  Trees of moderate quality/value with a min. of 20yrs life expectancy.
- Category C Trees (low value)
  Trees of low quality/value with a min. of 10yrs life expectancy.
- Category U Trees (unsuitable for retention)
  Trees in such a condition that any existing value would be lost within 10yrs

T2021-B2
- Root Protection Area (RPA)
- Tree Canopy
- Tree Stem & Category Colour
- Tree Tag Number & Category

H3
- Existing shrubs/trees
- Tree Group/Hedge/Woodland Number
- Canopy Extent

All dimensions to be checked on site. Figured dimensions take preference over scaled dimensions. Any errors or discrepancies to be reported to the author. This drawing may not be edited or modified by the recipient.

A0

HERBATA GREEN ENERGY DATA

Copyright and ownership of this drawing is vested in RKD Architects, whose prior written consent is required for its use, reproduction or for publication to any third party. All rights reserved by the law of copyright and by international copyright conventions are reserved to RKD Architects and may be subject to ensuing court proceedings for damages and/or injunctions and costs.
RKD Architects' Quality Management Systems are certified to ISO 9001:2015.

Notes.

KEY PLAN

Rev.	Date	Description
P01	26/04/2024	Issue for planning

STATUS: PLANNING

PROJECT: Herbata Data Centre Campus

PROJECT ADDRESS: Naas, Co. Kildare

DWG TITLE: Existing Tree Survey

Sheet 4 of 4

DWG NO.: BSM-ZZ-ZZ-DR-L-0104

REV.	SUITABILITY	PROJECT NO.
P01	S1	22217

SCALE	
1:500	

DATE	DRN.	CHK.
April 2024	BM	DB

RKD
59 Northumberland Rd
Ballsbridge, Dublin 4
D04 XP90, Ireland
+353 1 668 1015
mail@rkd.ie
www.rkd.ie

FDR
Knollys House
17 Addiscombe Road,
Croydon,
CR0 6SR, United Kingdom
T: +44 (0)20 8781 5800

BSM
Est. 1968

DONNACHADH O'BRIEN
& ASSOCIATES CONSULTING ENGINEERS