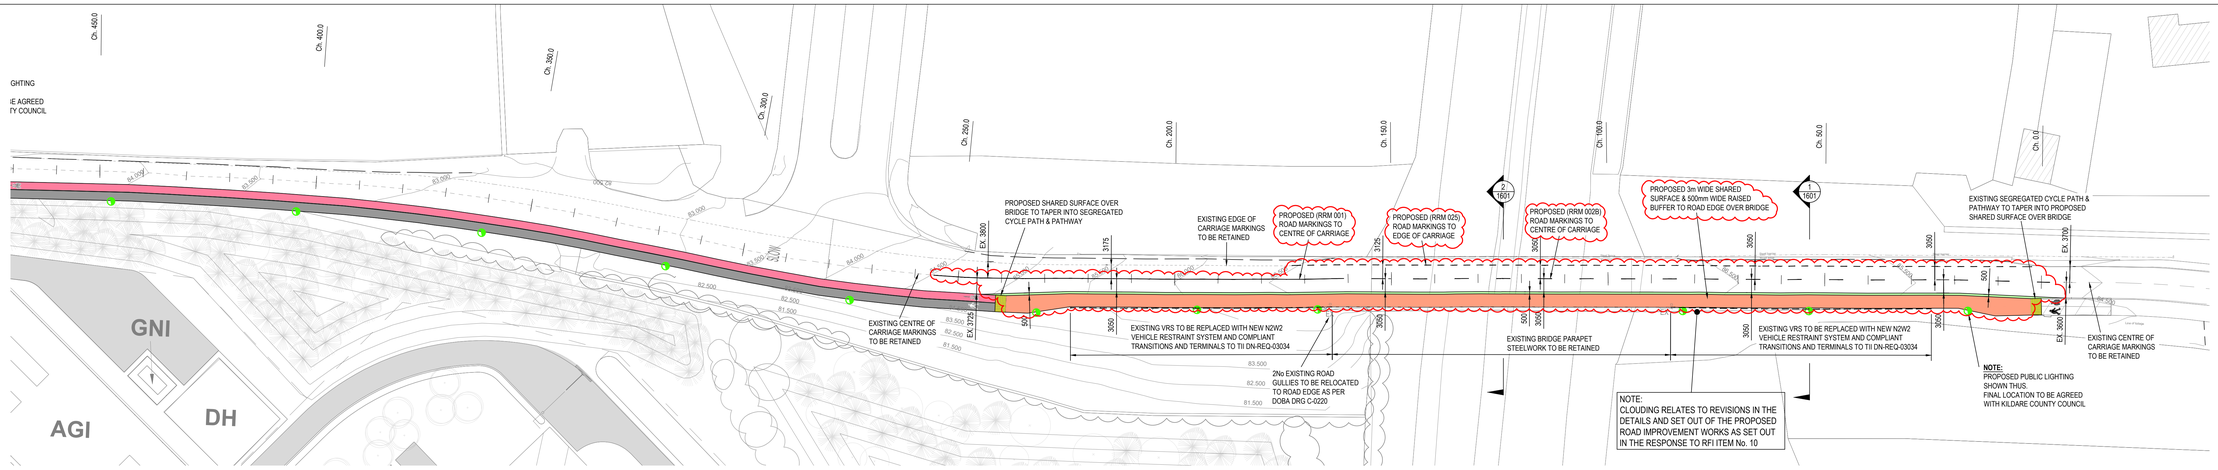

PROPOSED ROAD RE-ALIGNMENT - PART PLAN 02
SCALE 1:500

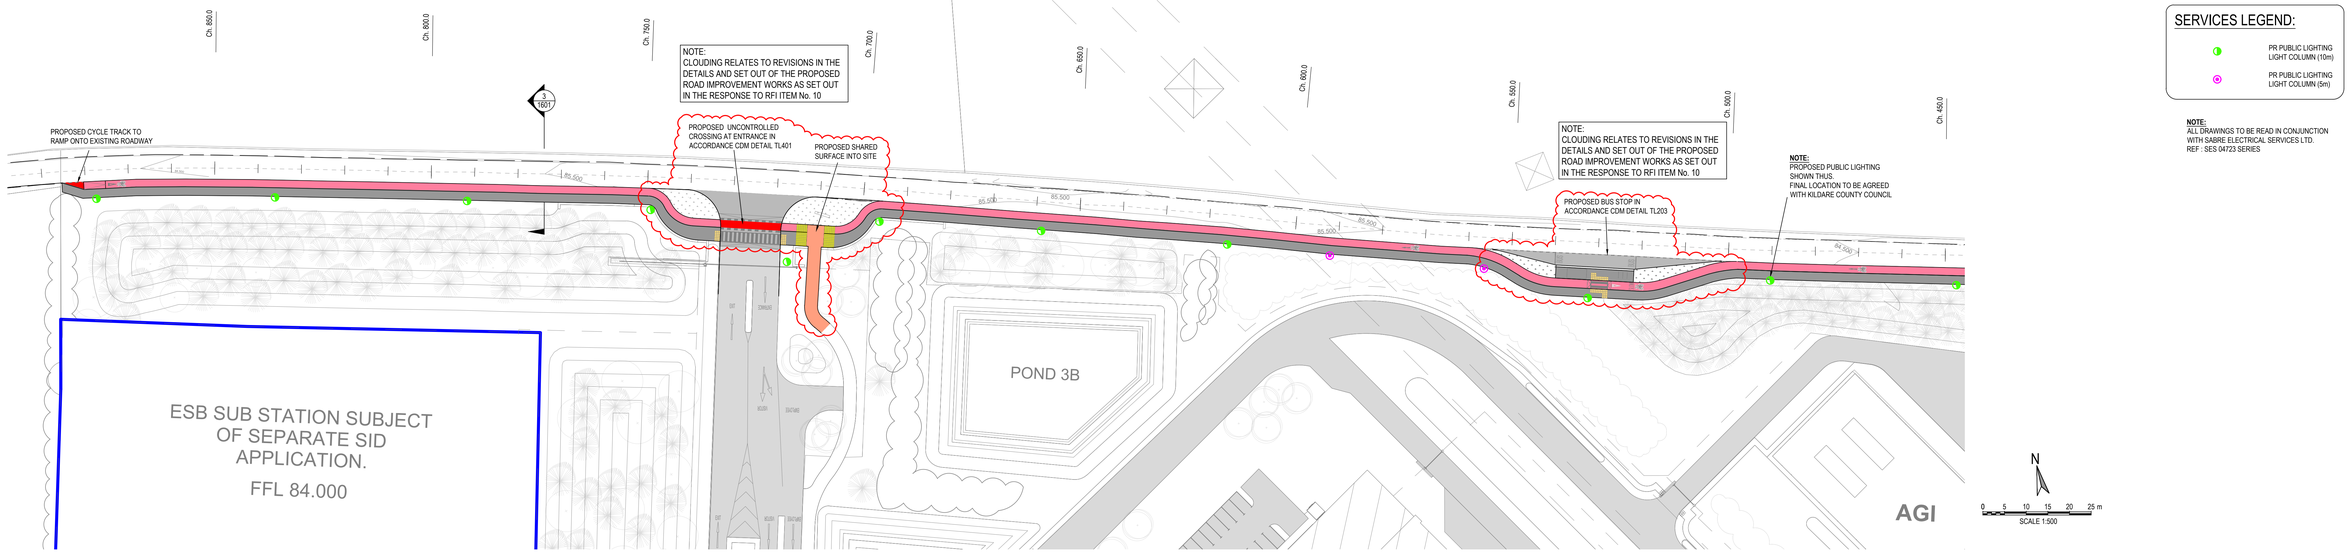

PROPOSED ROAD RE-ALIGNMENT - PART PLAN 01
SCALE 1:500

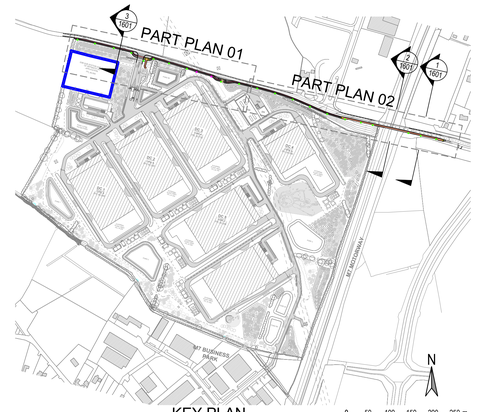

KEY PLAN
SCALE 1:5000

GENERAL LEGEND:
- EXISTING FOOTPATH (IF REQUIRED)
- PROPOSED NEW FOOTPATH (CONC)
- PROPOSED SHARED SURFACE
- PROPOSED RAISED CYCLE TRACK
- PROPOSED ON-ROAD CYCLE TRACK
- PROPOSED TACTILE PAVING SURFACING (@ UNCONTROLLED)
- PROPOSED CORDUROY TACTILE PAVING SURFACING

SERVICES LEGEND:
- PR PUBLIC LIGHTING LIGHT COLUMN (10m)
- PR PUBLIC LIGHTING LIGHT COLUMN (5m)

NOTE:
ALL DRAWINGS TO BE READ IN CONJUNCTION WITH SABRE ELECTRICAL SERVICES LTD.
REF : SES 04723 SERIES

LEGEND:
REVISION CLOUDS HIGHLIGHT THE DESIGN CHANGES AS PART OF THE RESPONSE TO R.F.I. - INDICATED THUS

All dimensions to be checked on site. Figured dimensions take preference over scaled dimensions. Any errors or discrepancies to be reported to the author. This drawing may not be edited or modified by the recipient.

A0

HERBATA GREEN ENERGY DATA

© Copyright : This drawing or design may not be reproduced without permission of Donnachadh O'Brien & Associates Consulting Engineers.

Notes:
1. DO NOT SCALE OFF THIS DRAWING. ALWAYS WORK TO NOTED DIMENSIONS.
2. ALL DIMENSIONS MUST BE VERIFIED ON SITE BEFORE COMPLETING SHOP DRAWINGS OR SETTING OUT THE WORKS.
3. THIS DRAWING IS TO BE READ IN CONJUNCTION WITH ALL OTHER DISCIPLINES DRAWINGS, REPORTS AND SPECIFICATIONS
4. REFER TO ARCHITECTS DRAWINGS FOR ALL SITE & APPLICATION BOUNDARIES
5. REFER TO SURVEY DRAWINGS FOR EXISTING SERVICES LAYOUTS AND MANHOLE INFORMATION
6. ALL EXISTING SURFACES TO BE REINSTATED FOLLOWING DIVERSION OF SERVICES /CONSTRUCTION OF NEW SERVICES
7. THE CONTRACTOR SHALL VERIFY ALL DIMENSIONS AND LEVELS WITH ARCHITECTURAL DRAWINGS PRIOR TO START OF CONSTRUCTION. ANY DISCREPANCIES TO BE NOTIFIED TO THE ENGINEER & ARCHITECT FOR RESOLUTION
8. CONTRACTOR TO ENSURE ALL WATER & WASTEWATER RELATED WORKS ARE IN ACCORDANCE WITH THE IRISH WATER WATER CODE OF PRACTICE & STANDARD INFRASTRUCTURE CODE OF PRACTICE & STANDARD DETAILS DOCUMENTS
9. TESTING OF ALL GRAVITY SEWERS AND MANHOLES TO BE IN ACCORDANCE WITH IRISH WATER CODE OF PRACTICE FOR WASTEWATER INFRASTRUCTURE SECTION 4.10 TESTING OF GRAVITY SEWERS & MANHOLES

KEY PLAN
TRUE NORTH

Rev.	Date	Description
P14	13/06/2025	ISSUED FOR PLANNING RFI
P13	27/05/2025	ISSUED FOR PLANNING RFI
P12	09/05/2025	ISSUED FOR PLANNING RFI
P11	06/02/2025	ISSUED FOR PLANNING RFI
P10	08/11/2024	ISSUED FOR PLANNING
P09	24/04/2024	ISSUED FOR PLANNING
P08	03/11/2023	ISSUED FOR PLANNING
P07	07/09/2023	ISSUED FOR PLANNING
P06	08/08/2023	ISSUED FOR PLANNING
P05	20/07/2023	ISSUED FOR INFORMATION
P04	13/07/2023	PROGRESS ISSUE
P03	13/07/2023	PROGRESS ISSUE
P02	06/06/2023	SITEPLAN UPDATED
P01	25/05/2023	PROGRESS ISSUE

STATUS: PLANNING
PROJECT: HERBATA DATA CENTRE CAMPUS
PROJECT ADDRESS: NAAS, CO. KILDARE
DWG TITLE: PROPOSED R409 ROAD VRU IMPROVEMENTS
DWG NO.: 2232-D0B-ZZ-ZZ-DR-C-1600
REV.: P14 | SUITABILITY: S3 | PROJECT NO.: DOBA2232 | SCALE: AS SHOWN | DATE: 28/04/2023 | DRN: MF | CHK: RK

RKD
59 Northumberland Rd Ballsbridge, Dublin 4 D04 W9R8, Ireland
+353 1 668 1055
mail@rkd.ie
rkd.ie
HDR Knoll House 17 Addiscombe Road, Croydon CR0 6SR, United Kingdom D: +44 (0)20 8763 5060
BSM Est. 1968
DONNACHADH O'BRIEN & ASSOCIATES CONSULTING ENGINEERS