Land Registry Compliant Map

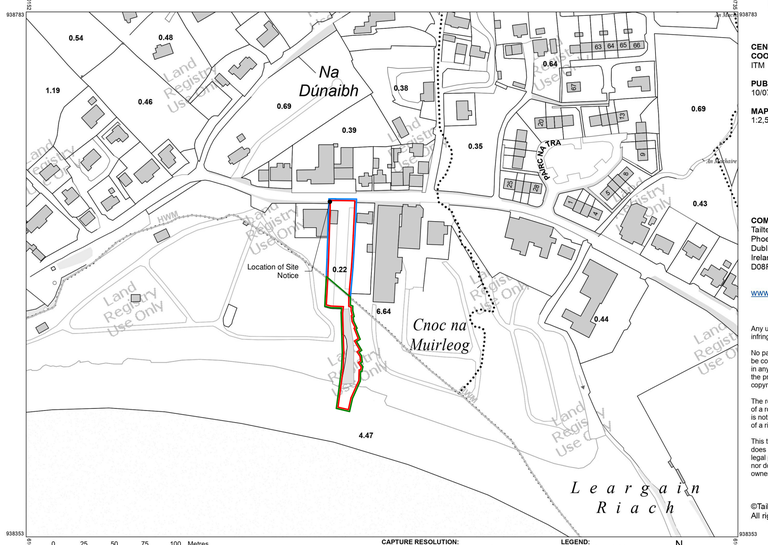

0 25 50 75 100 Metres
0 50 100 150 200 250 Feet

OUTPUT SCALE: 1:2,500

CAPTURE RESOLUTION:
The map objects are only accurate to the resolution at which they were captured. Output scale is not indicative of data capture scale. Further information is available at: www.tailte.ie; search 'Capture Resolution'

LEGEND:
To view the legend visit www.tailte.ie and search for 'Large Scale Legend'

N

Tailte Éireann

CENTRE COORDINATES:
ITM 610444,938568

PUBLISHED: 10/07/2024
ORDER NO.: 50409909_1
MAP SERIES: 1:2,500
MAP SHEETS: 0078-B

COMPILED AND PUBLISHED BY:
Tailte Éireann,
Phoenix Park,
Dublin 8,
Ireland.
D08F6E4

www.tailte.ie

Any unauthorised reproduction infringes Tailte Éireann copyright.

No part of this publication may be copied, reproduced or transmitted in any form or by any means without the prior written permission of the copyright owner.

The representation on this map of a road, track or footpath is not evidence of the existence of a right of way.

This topographic map does not show legal property boundaries, nor does it show ownership of physical features.

©Tailte Éireann, 2024.
All rights reserved.

Site Location Map
1 : 2500
SITE ARE OUTLINE BY RED LINE = 0.255 Ha

Aerial Image
1 : 2500

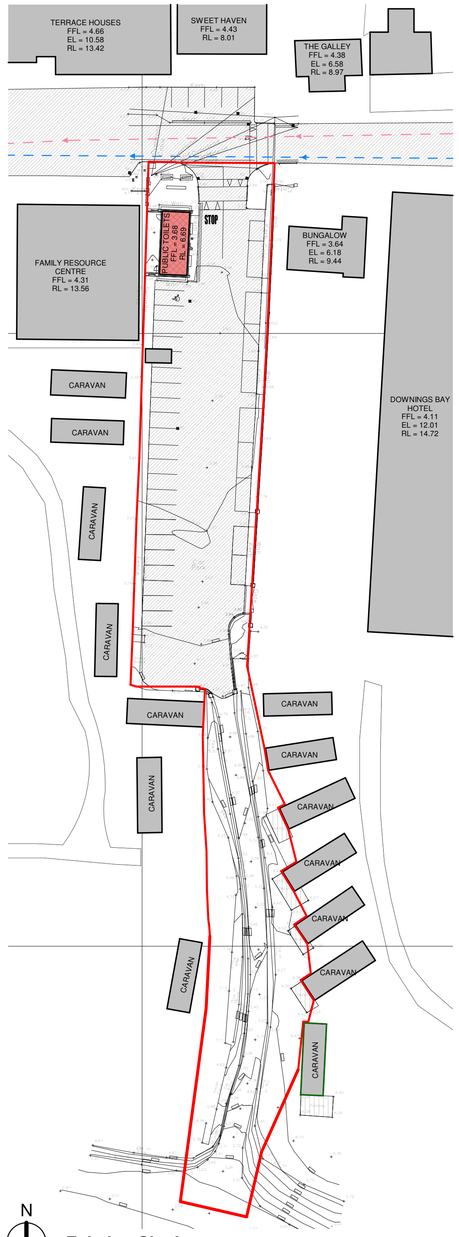

N

Existing Site Layout
1 : 500

SITE LEGEND	
Site Outline = 0.255 Ha	
Land Ownership	
The Maritime Area	
225mm ø Concrete Foul Water Pipe	
100mm ø uPVC Storm Water	
Existing Buildings	
Existing Tarmac Road	
Existing Building to be Demolished	

SITE IMAGE NO.1

SITE IMAGE NO.2

SITE IMAGE NO.3

SITE IMAGE NO.4

SITE IMAGE NO.5

SITE IMAGE NO.6

SITE IMAGE NO.7

SITE IMAGE NO.8

SITE IMAGE NO.9

SITE IMAGE NO.10

Comhairle Contae Dhún na nGall
Donegal County Council

PDA
PAUL DOHERTY ARCHITECTS LTD
CASTLE STREET, DONEGAL TOWN, CO. DONEGAL | 5 ANVIL COURT, KILLYBEGS, CO. DONEGAL
TEL: 074 97 23131
EMAIL: paul@dohertyarchitects.com

Fáilte Ireland

Status Key	
SL	Survey
SK	Sketch Design
INFO	Information
PL	Planning Part - 8
DD	Detailed Design
FSC	Fire Safety Cert.
DAC	Dis. Acc. Cert
T	Tender
C	Construction
CPO	CPO
SF	Safety File
O	Other

Rev:	Date:	Description:	Issued by:

Project Title:	Downings Facility Centre for Water Sports Activities		
Location:	Crocknamurleog, Na Dúnaibh, Co.Donegal		
Drawing Title:	Site Location Map, Existing Site Survey & Images		
Scale: As indicated @A1	Drawn By: John Kelly	Checked By: Checker	Approved By: Approver

First Issue Date: Dec 2025	Status: PL
Drawing No. A.3.1.001	Revision:
Project No. 24-30	