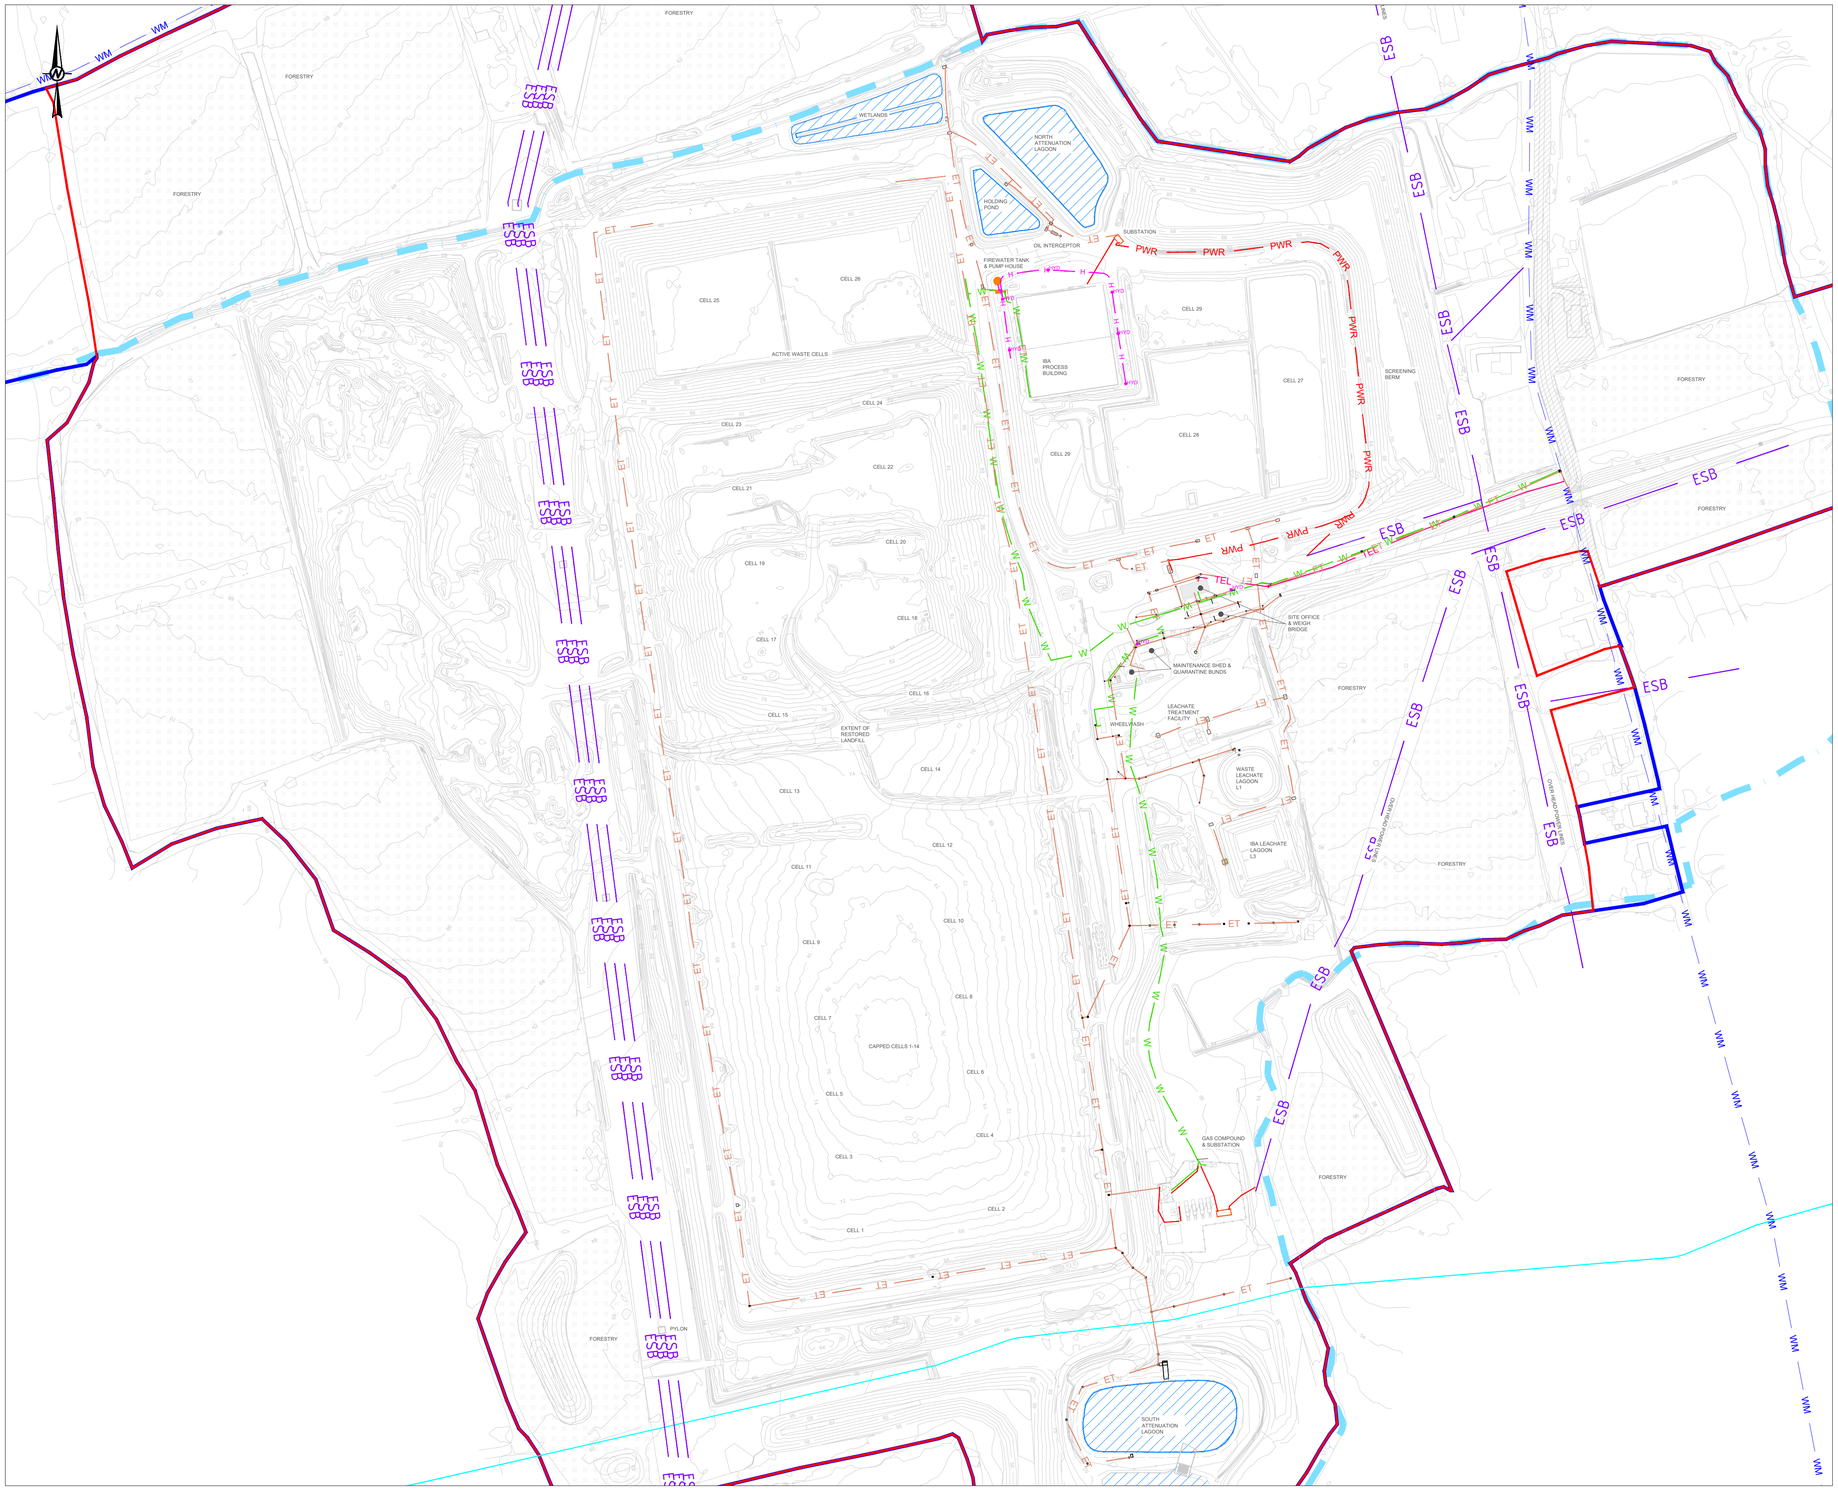

NOTE(S)

1. DO NOT SCALE FROM THIS DRAWING
2. ALL LEVELS SHOWN ARE IN METERS (m) UNLESS STATED OTHERWISE
3. ALL DIMENSIONS SHOWN ARE IN METERS (m) UNLESS STATED OTHERWISE
4. ALL LEVELS AND COORDINATES SHOWN ARE TO IRISH NATIONAL GRID

LEGEND

- PLANNING BOUNDARY
- OWNERSHIP BOUNDARY
- AREA WITHIN PLANNING BOUNDARY, NOT WITHIN SITE
- EXISTING OVERHEAD POWER LINES
- GAS MAIN
- EXISTING WATERCOURSE
- WATER BODIES
- WM — MAIN WATER SUPPLY
- W — 63 mm INTERNAL WATER SUPPLY PIPES
- PWR — POWER SUPPLY
- ET — SITE TELEMETRY AND POWER
- TEL — SITE TELEPHONE LINE
- MANHOLES
- LIGHTING POLES
- SUBSTATION
- H — HYDRANT WATER HDPE PIPE
- HYD — FIRE HYDRANT
- FIREWATER TANK AND PUMPHOUSE

0 100 200 300m

1:2,500

REV.	YYYY-MM-DD	DESCRIPTION	DESIGNED	PREPARED	REVIEWED	APPROVED
B	2025-07-17	FOR PLANNING	DC	DC	AL	AL
A	2025-06-27	FOR PLANNING	DC	DC	AL	AL

CLIENT

KNOCKHARLEY LANDFILL LTD.

CONSULTANT

TOWN CENTRE HOUSE
DUBLIN ROAD
NAAS
REPUBLICOF IRELAND
[+353] 45 810200
www.wsp.com

PROJECT

PROPOSED LANDFILL DEVELOPMENT

TITLE

EXISTING UTILITIES SITE LAYOUT

PROJECT NO.	SCALE	REV.	of	DRAWING
IE0037029.9627	1/2500 @ A1	B		025-01

IF THIS MEASUREMENT DOES NOT MATCH WHAT IS SHOWN, THE SHEET SIZE HAS BEEN MODIFIED FROM: ISO A1
25 mm
0

Path: C:\Users\IEPXA031\Desktop\41000009 - Knockharley Landfill\Project West\Drawings\ | File Name: 25 - Planning KLL - Existing Utilities.dwg | Last Edited By: iedpc850 Date: 2025-09-18 Time:12:44:10 PM | Printed By: IEDPC850 Date: 2025-09-18 Time:12:45:10 PM