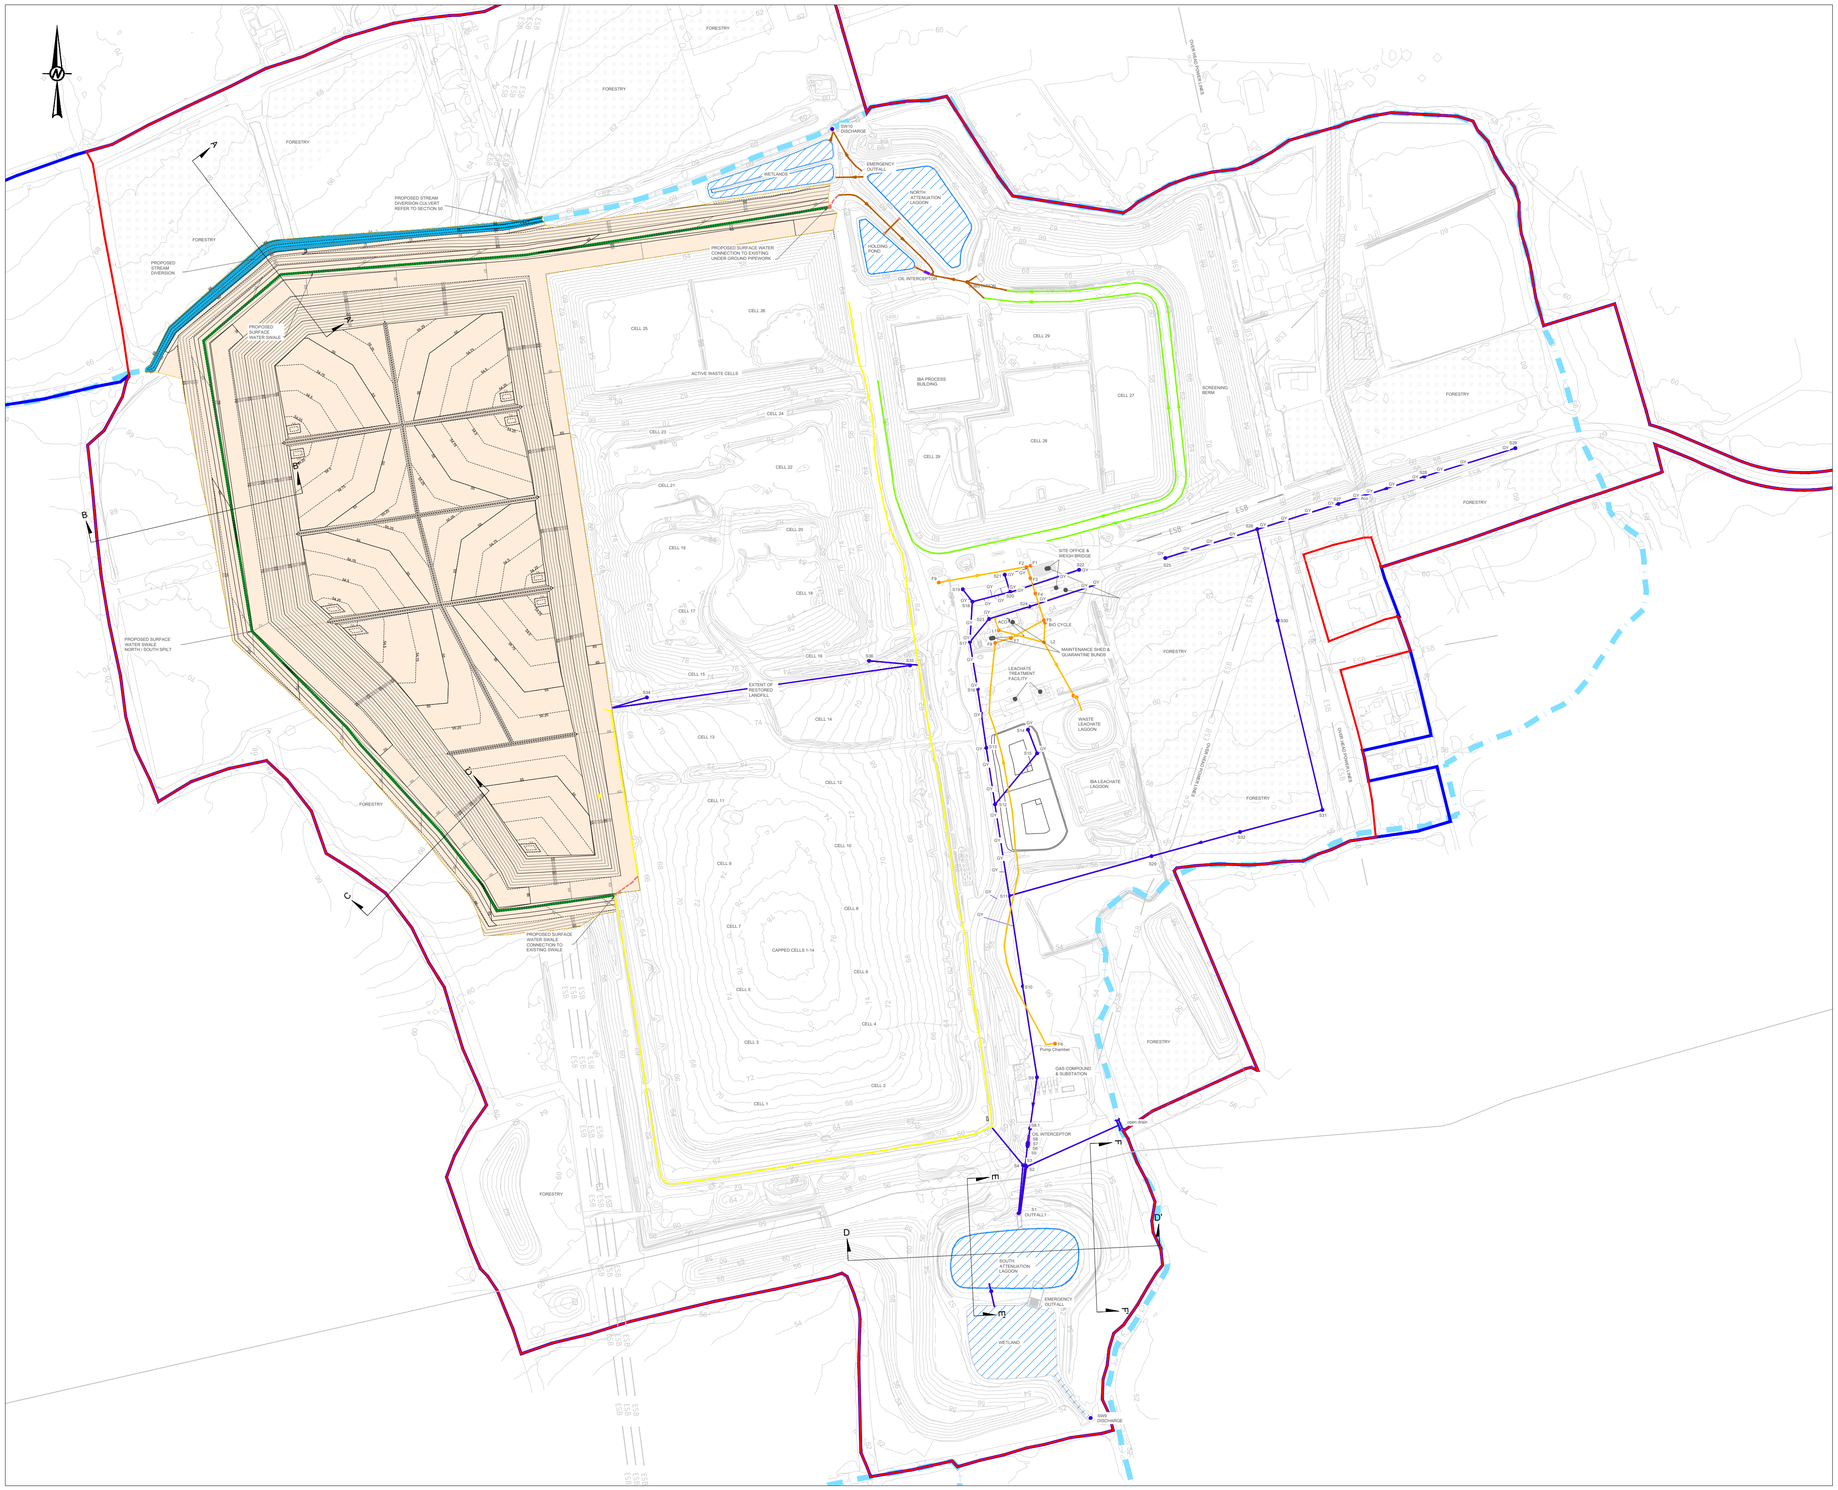

NOTE(S)

1. DO NOT SCALE FROM THIS DRAWING
2. ALL LEVELS SHOWN ARE IN METERS (m) UNLESS STATED OTHERWISE
3. ALL DIMENSIONS SHOWN ARE IN METERS (m) UNLESS STATED OTHERWISE
4. ALL LEVELS AND COORDINATES SHOWN ARE TO IRISH NATIONAL GRID

LEGEND

- PLANNING BOUNDARY
- OWNERSHIP BOUNDARY
- AREA WITHIN PLANNING BOUNDARY, NOT WITHIN SITE
- EXISTING WATERCOURSE
- WATER BODIES
- EXISTING SOUTH SURFACE WATER PIPELINE
- EXISTING SOUTH SURFACE WATER SWALE
- EXISTING NORTH SURFACE PIPELINE
- EXISTING NORTH SURFACE WATER SWALE
- EXISTING FOUL WATER PIPELINE
- EXISTING OIL INTERCEPTOR
- PROPOSED WEST LANDFILL EXTENSION FOOTPRINT
- PROPOSED STREAM DIVERSION
- PROPOSED NEW SURFACE WATER SWALE
- PROPOSED NEW PIPELINE
- B B' SECTION LINES

0 120 240 360m
1:3,000

REV.	YYYY-MM-DD	DESCRIPTION	DESIGNED	PREPARED	REVIEWED	APPROVED
B	2025-06-27	FOR PLANNING	DC	DC	NV	AL
A	2025-06-25	FOR PLANNING	DC	POB	AL	AL

CLIENT
KNOCKHARLEY LANDFILL LTD.

CONSULTANT
TOWN CENTRE HOUSE
DUBLIN ROAD
NAAS
REPUBLICOF IRELAND
[+353] 45 810200
www.wsp.com

PROJECT
PROPOSED LANDFILL DEVELOPMENT

TITLE
PROPOSED SURFACE WATER LAYOUT - ACTIVE LANDFILL

PROJECT NO.	SCALE	REV.	of	DRAWING
IE0037029.9627	1/3000 @ A1	B		027

IF THIS MEASUREMENT DOES NOT MATCH WHAT IS SHOWN, THE SHEET SIZE HAS BEEN MODIFIED FROM: ISO A1
25 mm
0

Path: C:\Users\IEPXA031\Desktop\41000009 - Knockharley Landfill\Project West\Drawings\ | File Name: 27 - Planning_KLL_Proposed SW & foul.dwg | Last Edited By: iedpc860 Date: 2026-09-17 Time:10:42:14 AM | Printed By: IEDPC860 Date: 2026-09-17 Time:10:45:56 AM