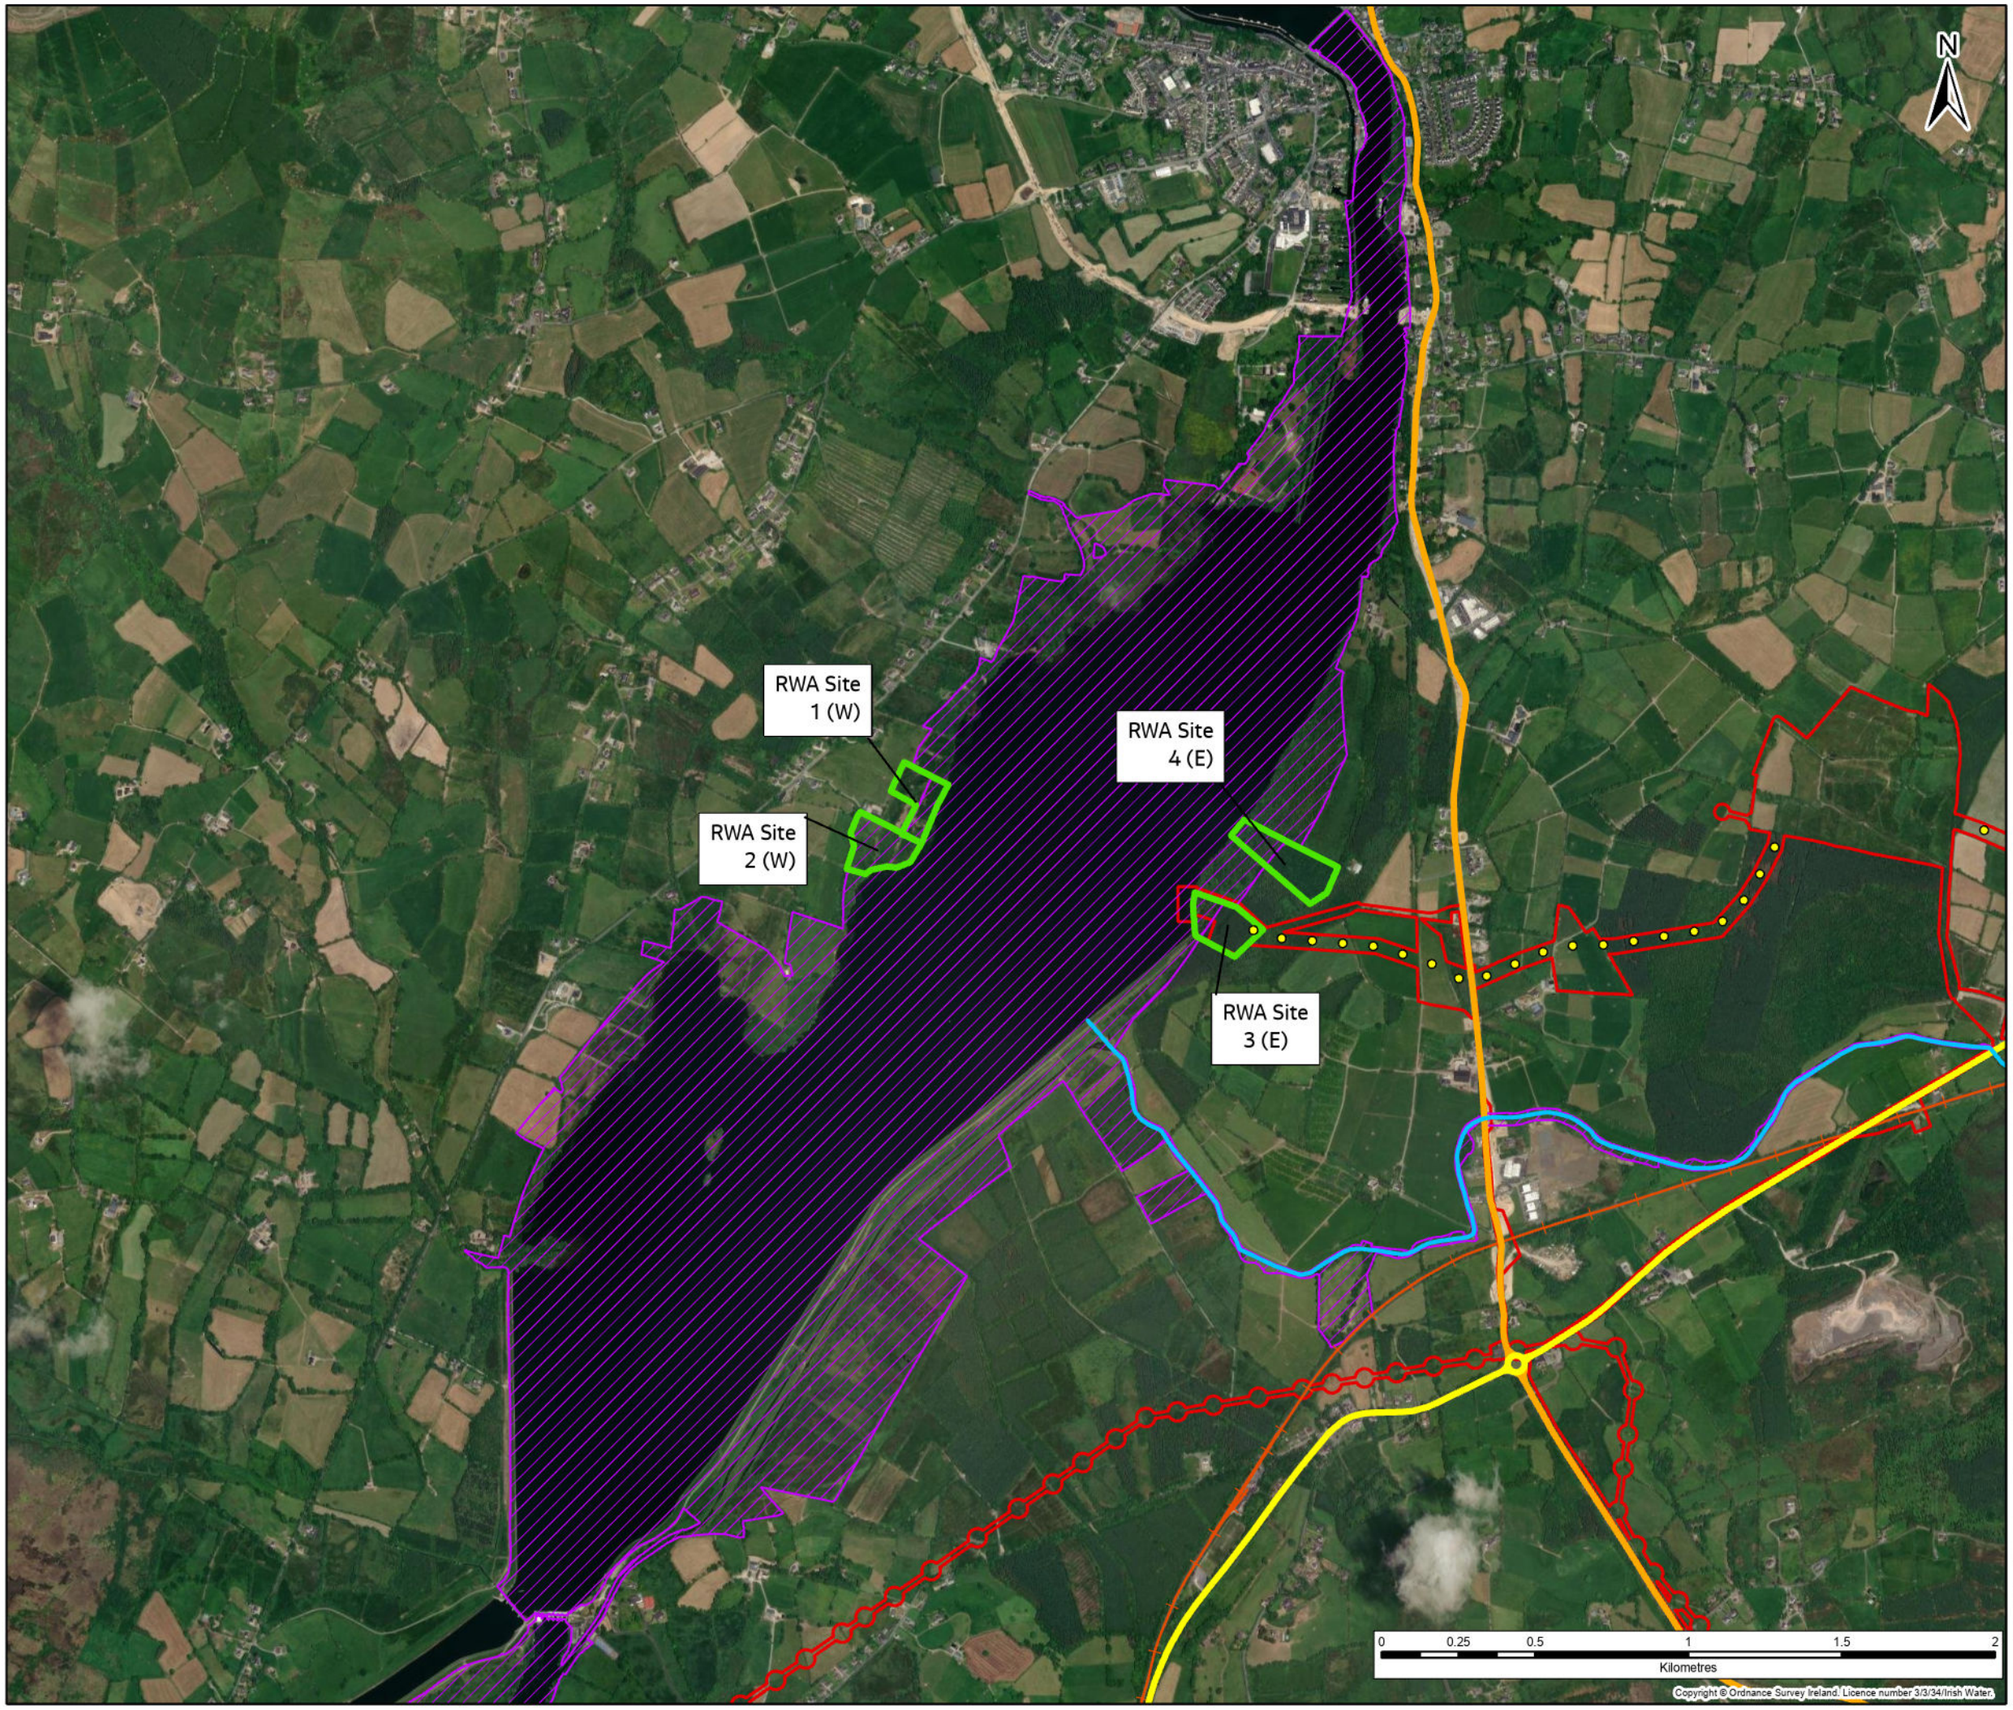

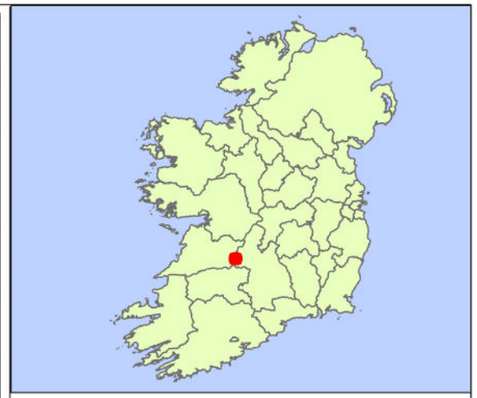

Legend

- Planning Application Boundary
- Proposed Pipeline Alignment
- Alternative Raw Water Abstraction Sites
- Kilmastulla River
- R445
- R494
- Limerick-Nenagh Railway
- Lower River Shannon Special Area of Conservation

Rev.	Date	Purpose of revision	Drawn	Check'd	Rev'd	Appr'd
F02	14/11/25	Final - Planning Application	KC	PW	JK	SW

Jacobs TOBIN

Client

Uisce Éireann Irish Water

Tionscadal Soláthair Uisce Water Supply Project

Project

Water Supply Project
Eastern and Midlands Region

Drawing Title

Figure 3.1
Alternative Raw Water Abstraction Sites

Drawing Status: **Final - Planning Application**

Scale @A3	1:20,000		DO NOT SCALE
Jacobs No.	32105801	Client No.	9318
Filepath	\\ggbnas001\projects\32105801_WSP_EIA\Cartography\F02\03 - Considerations of Reasonable Alternatives\Current\3.1 Alternative Raw Water Abstraction Sites\3.1 Alternative Raw Water Abstraction Sites.qgis		
Drawing No.	32105801/700/03001		

This drawing is not to be used in whole in or part other than for the intended purpose and project as defined on this drawing. Refer to the contract for full terms and conditions.