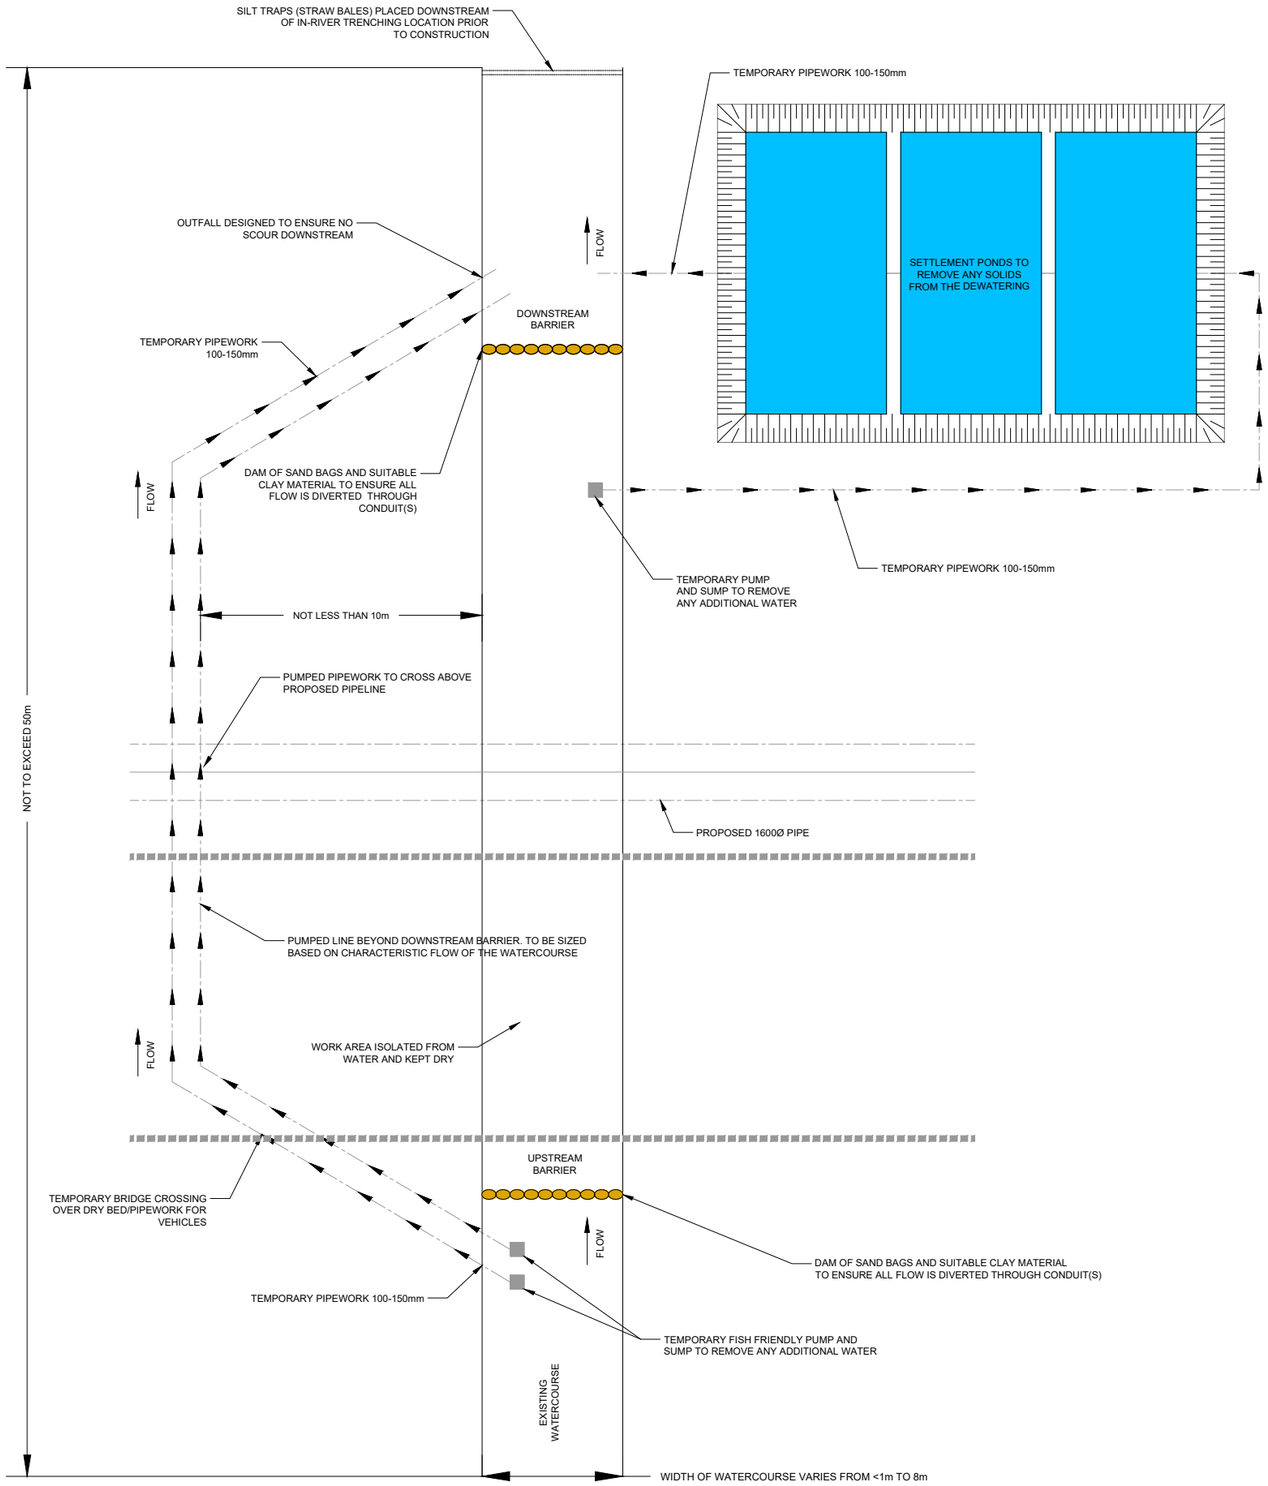

Original Size
A3

NOTES:

1. DO NOT SCALE FROM THIS DRAWING.
2. ALL DIMENSIONS IN MILLIMETRES UNLESS OTHERWISE STATED.
3. THIS DRAWING WILL REQUIRE FURTHER DEVELOPMENT BY THE CONTRACTOR.

REFERENCE DRAWINGS:

A) 32105801/600/00257 - DAMMING AND FLUMING (TYPICAL ARRANGEMENT)

LEGEND:

- SILT TRAP
- TEMPORARY PIPEWORK
- DAMMING (SAND BAGS)
- RIVER BANK
- PROPOSED PIPEWORK
- TEMPORARY VEHICLE CROSSING
- SETTLEMENT PONDS
- TEMPORARY PUMP AND SUMP

Rev	Description	Drawn	Check'd	Rev'd	App'd.	Date
A04	DESIGN FIX 3.5	AP	EG	SM	SW	26.11.25
A03	DESIGN FIX 3	DC	EG	SM	SW	08.05.25
A02	DESIGN FIX 1	KK	MON	DM	SW	05.10.23
A01	FOR INFORMATION	NVS	DS	DS	CO'K	11.12.22

This drawing is the property of Uisce Eireann and must not be copied or used for any purpose other than that for which it a supplied without the written consent of Uisce Eireann.

Uisce Éireann Irish Water
Tionscadal Soláthair Uisce Water Supply Project

UISCE ÉIREANN
COLVILL HOUSE,
TALBOT STREET,
DUBLIN 1,
IRELAND

Call 1890 278 278
Int: 00 353 1 707 2828

Jacobs TOBIN

Originated By	Drawn By	Checked By	Approved By
NT	NVS	MS	C'OK
Date 05.10.20	Date 05.10.20	Date 05.10.20	Date 27.11.20

Scale: NOT TO SCALE — DO NOT SCALE

Project Title: WATER SUPPLY PROJECT EASTERN AND MIDLANDS REGION

Drawing Title: Figure 5.32 DAMMING AND PUMPING (TYPICAL ARRANGEMENT)

Drawing Status: FINAL - PLANNING APPLICATION

Jacobs Tobin No. 32105801 — Client No. 9318

Drawing No. 32105801/700/07025