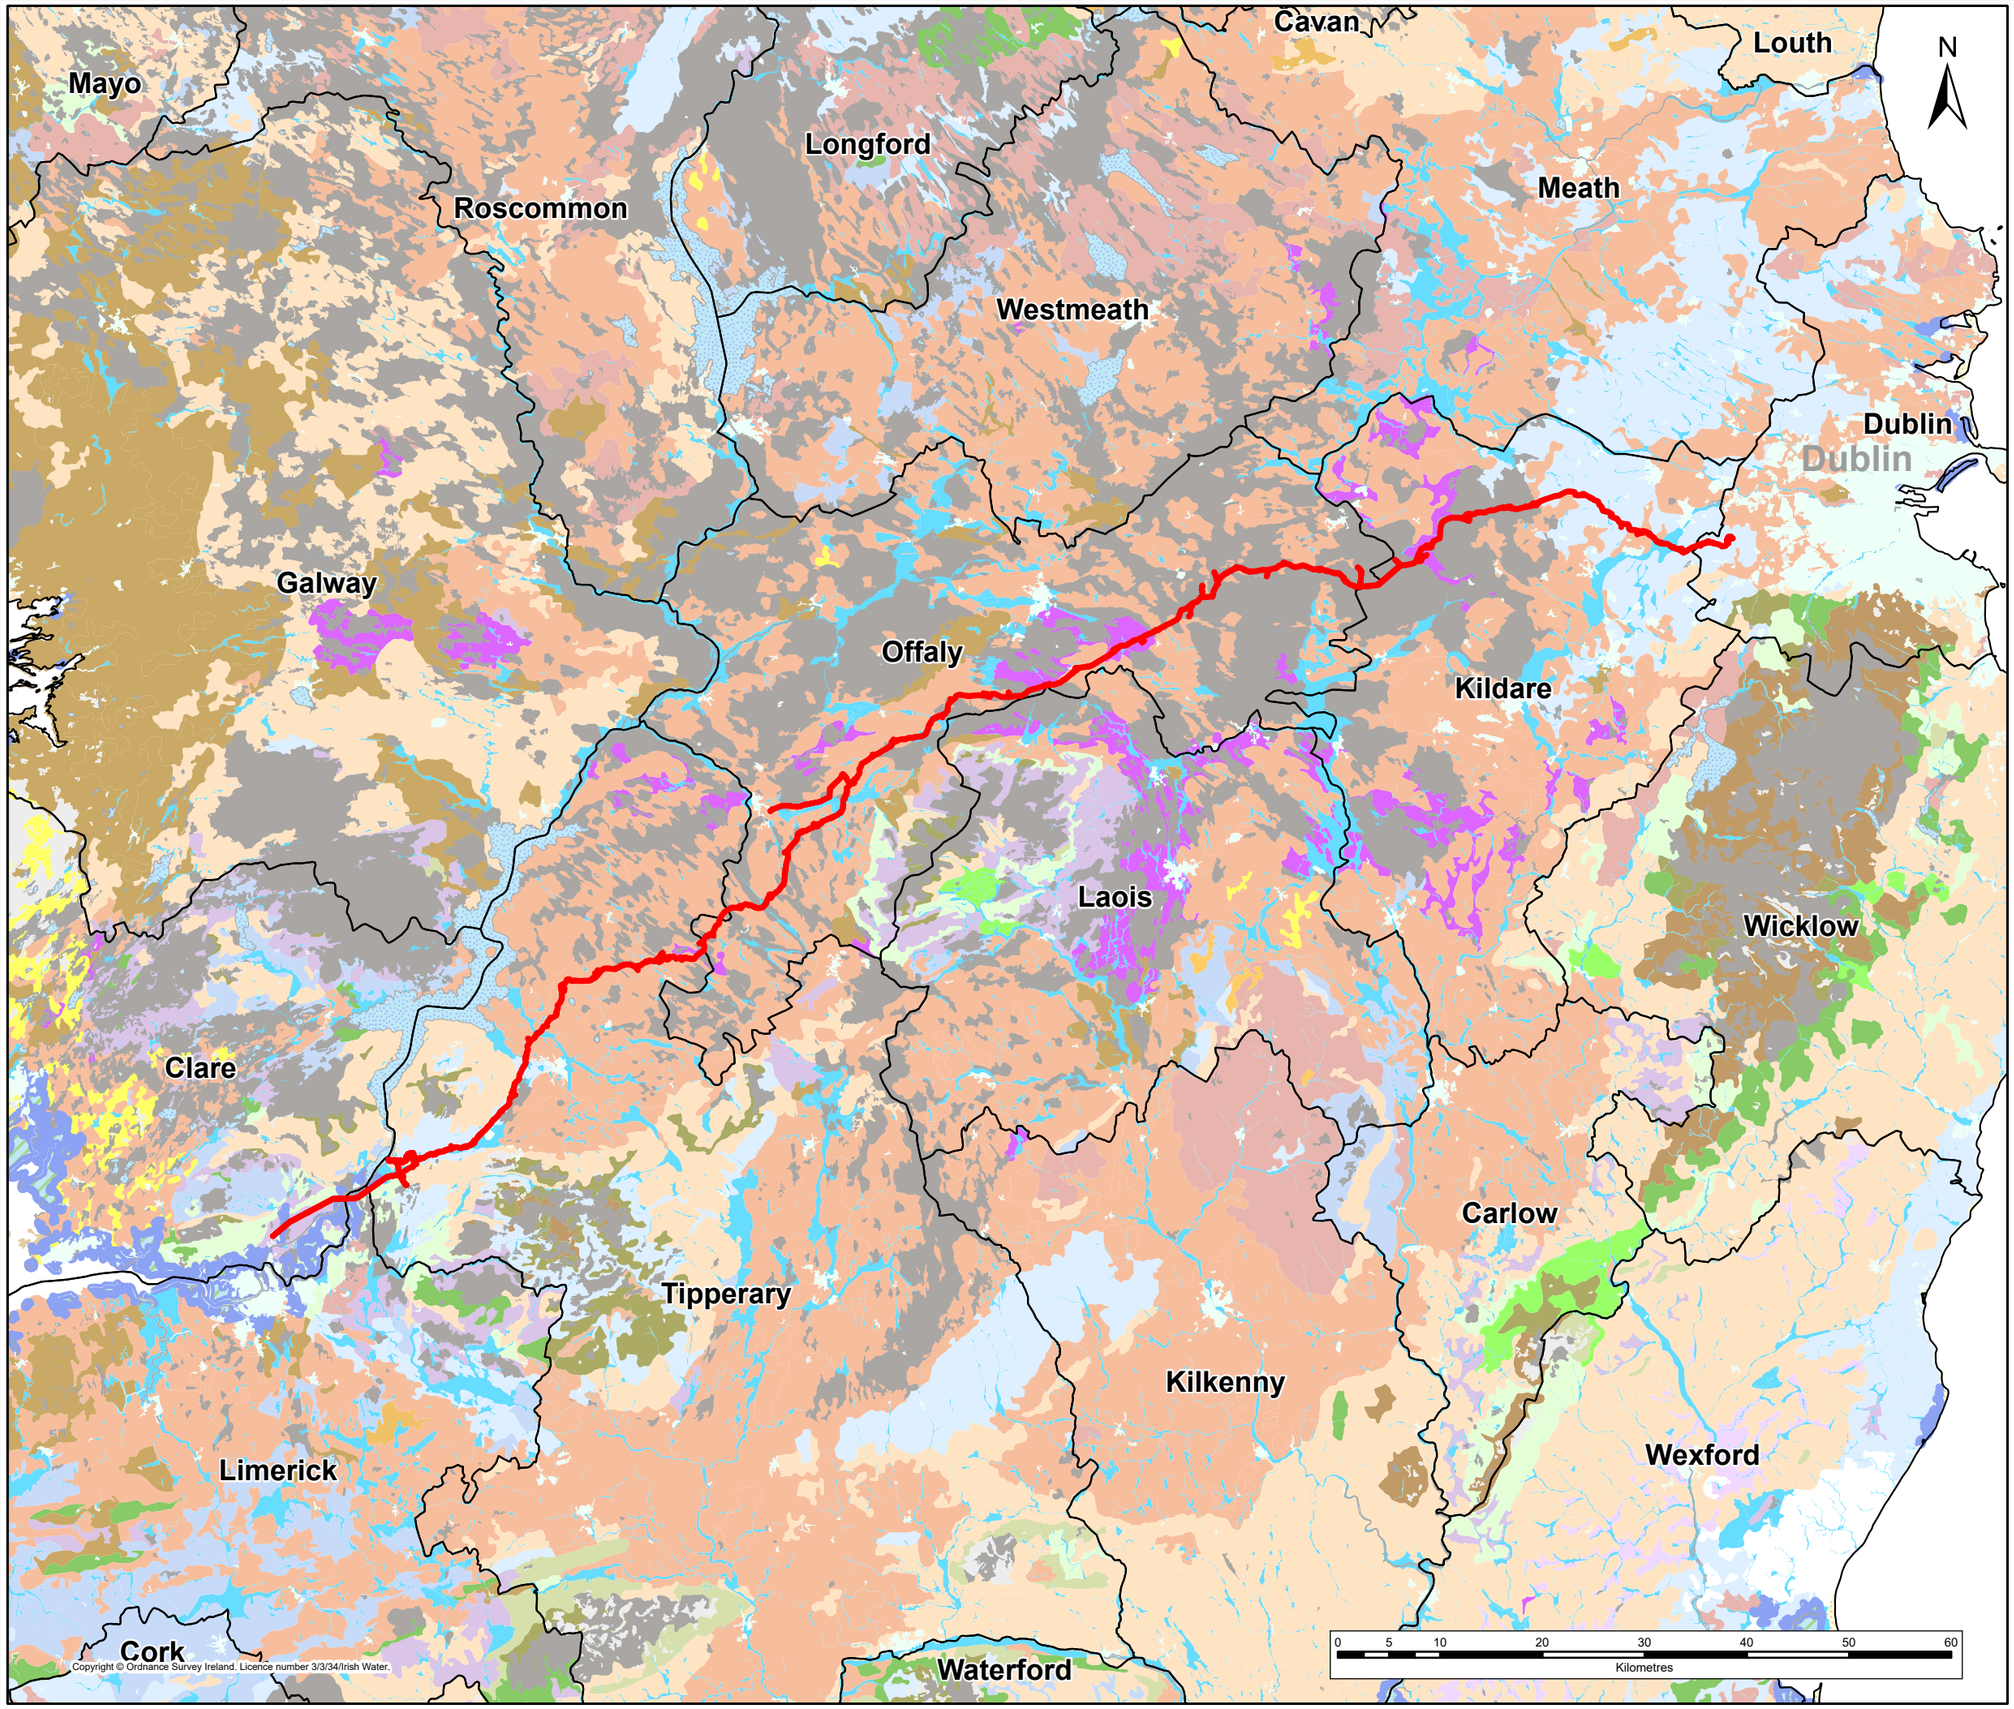

Copyright © Ordnance Survey Ireland. Licence number 3/3/34/Irish Water.

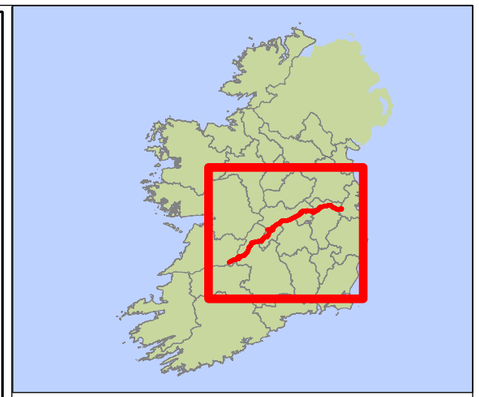

Legend

Planning Application Boundary

Soils

Association Unit & Name

- 0300a
- 0360a - Burren
- 0360c - Crush
- 0410a - Carrigvahanagh
- 0410b - Bantry
- 05LAK - Lake
- 05MAR - Marine
- 05RIV - River
- 0600a - Kilpierce
- 0650a - Mylerstown
- 0660c - Puckane
- 0660d - Puckane
- 0660e - Ballywilliam
- 0700a - Macamore
- 0700b - Kilrush
- 0700c - Drumkeeran
- 0700d - Straffan
- 0700f - Newport
- 0700h - Kilrush
- 0760a - Gortaclareen
- 0760c - Howardstown
- 0760e - Ballinamore
- 0760f - Driminidy
- 0800a - Black Rock Mountain
- 0800c - Ballycondon
- 0843b - Knockastanna
- 0843e - Glenary
- 0843f - Glenary
- 0900a - Cooga
- 0900b - Kiltealy
- 0900e - Ross Carbery
- 0900f - Clonin
- 0900g - Cupidstownhill
- 0900h - NBP4
- 0920a - Clonegall
- 0960c - Borrisoleigh
- 0960d - Knockaceol
- 0960e - Knockboy
- Beach/Sand dune
- 1000a - Elton
- 1000c - Elton
- 1000g - Elton
- 1000x - Elton
- 1030a - Crosstown
- 1030b - Rathowen
- 1100a - Clonroche
- 1100c - Clashmore
- 1100d - Ballyvorheen
- 1100e - Ballylanders
- 1100h - Borris
- 1100l - Kennycourt
- 1100m - Kill
- 1100n - Clashmore
- 1100q - Mullabane
- 1100s - Broomhill
- 1130a - Moord
- 1130b - Duarrigle
- 1150a - Baggotstown
- 1150b - Ballincurra
- 1150c - Faoldroim
- 1160a - Ashgrove
- 1160c - Schull
- 1xx - Peat
- Island
- Rock
- Salt marsh
- Tidal marsh
- Urban
- Water body

Rev.	Date	Purpose of revision	Drawn	Check'd	Rev'd	Appr'd
F02	13/10/2025	FINAL – PLANNING APPLICATION	PG	PW	FS	RK

Jacobs TOBIN

Client

Uisce Éireann Irish Water

Tionscadal Soláthair Uisce Water Supply Project

Project

Water Supply Project - Eastern and Midlands Region

Drawing Title

Figure 11.1
Soils Map of Study Area

Drawing Status **FINAL – PLANNING APPLICATION**

Scale @A3	1:600,000		DO NOT SCALE
Jacobs No.	32105801	Client No.	9318
Filepath	\\glenfiddich\GIS\Proj\32105801_WSP_DRAcrGIS\ESIARCH. 11 - Agriculture\Figure 15.2 Soils Map - IgnoreFigure 15.2 Soils Map\Figure 15.2 Soils Map.aprx		

Drawing No. 32105801/700/15001

This drawing is not to be used in whole in or part other than for the intended purpose and project as defined on this drawing. Refer to the contract for full terms and conditions.