
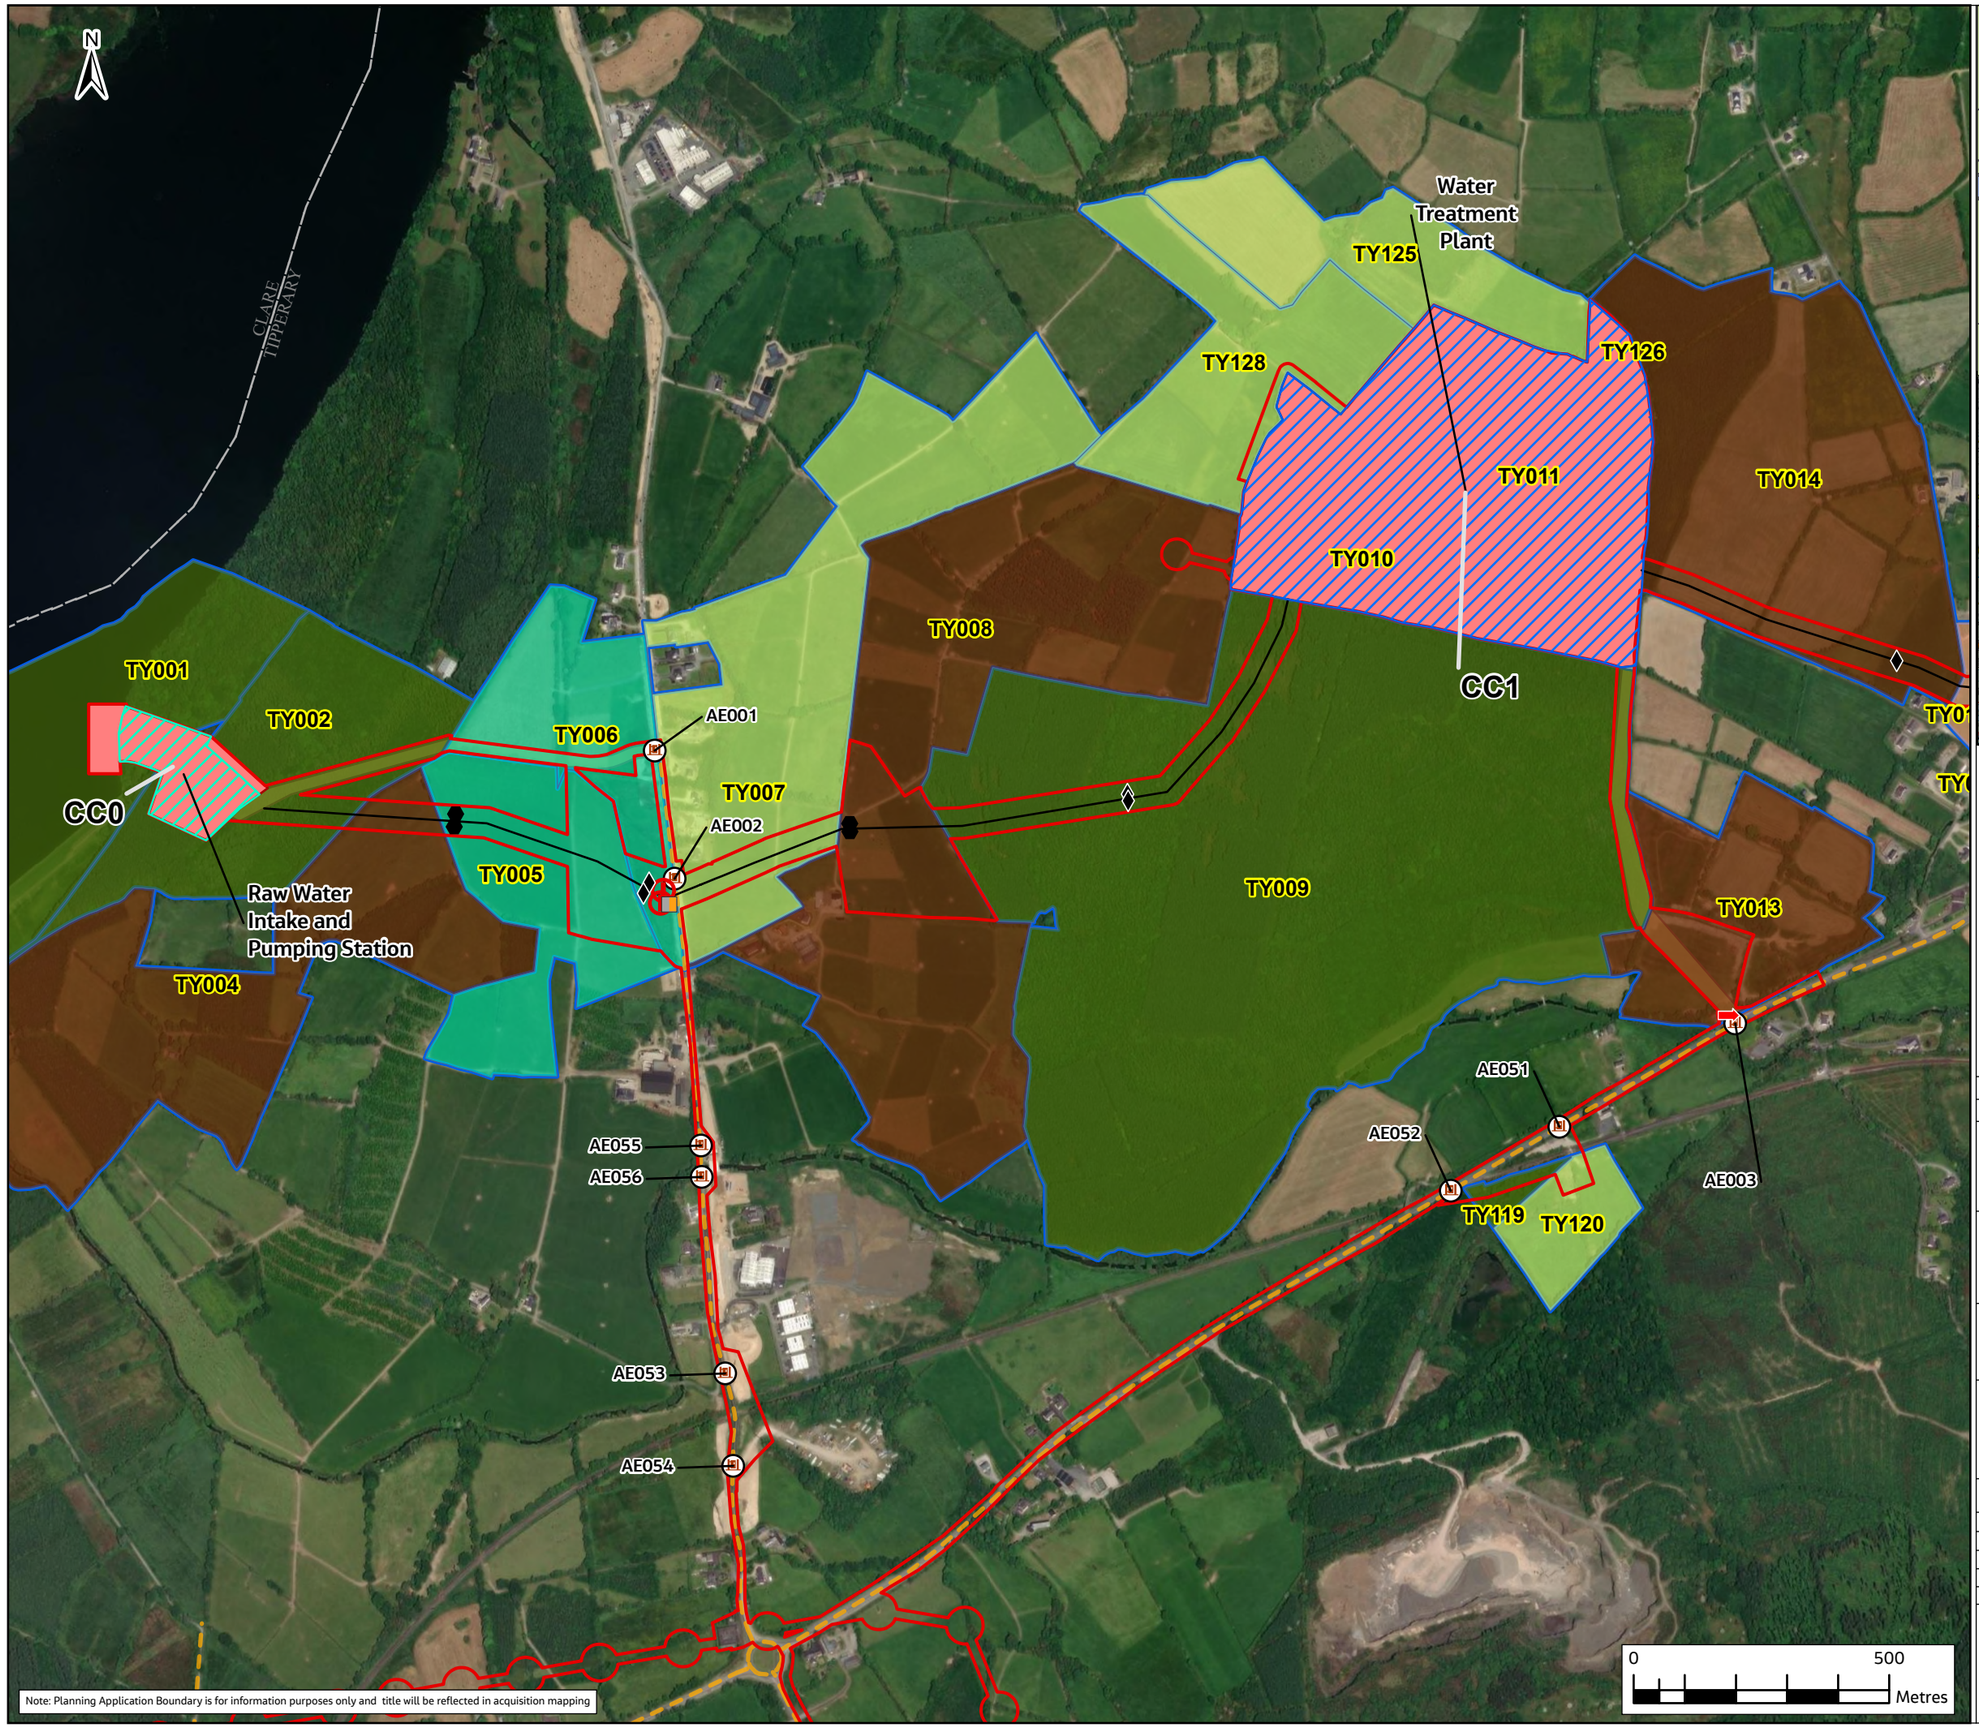


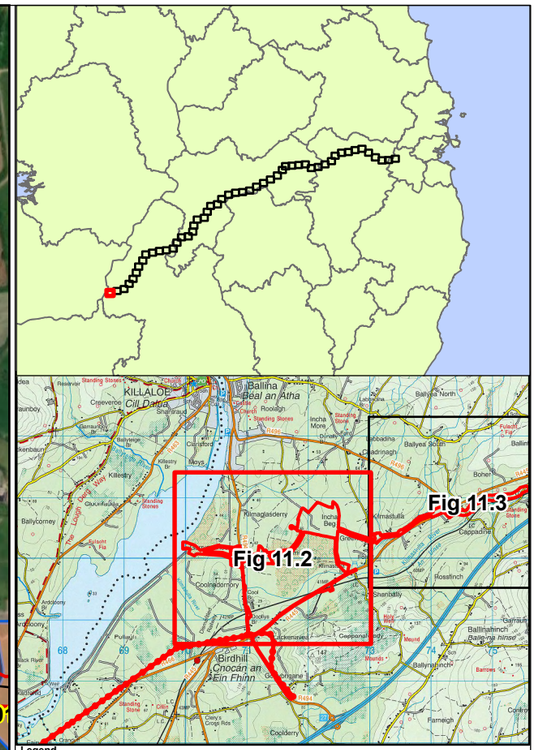

Legend

- Haul Roads
- Construction Compound (CC)
- Pipe Storage Depot (PSD)
- Potential Future Connection
- Attenuation Location
- Lay-By Location
- Flow Control Valve
- Manways
- Air Valve
- Line Valve
- Access Egress Locations
- Watercourse Washout Location (WCW)
- Washout Valve (WA)
- Washout Valve (WB)
- Pipeline
- Infrastructure Sites Access Roads
- Booster Pumping Station
- Water Treatment Plant
- Termination Point Reservoir
- Break Pressure Tank
- County Boundaries

Farm Enterprise Primary Use

- Drystock (includes: Beef, Sucklers, Contract Rearing)
- Dairy
- Equine
- Forestry
- Grassland (includes Grazing, Silage, Hay & Leased grassland)
- Mixed Livestock (combination of Sheep, Equine and/or Drystock)
- Sheep
- Tillage (all land tilled or marked for tillage — private, leased, or within mixed use)
- Horticulture
- Raw Water Intake and Pumping Station
- Landholding Boundary

Rev.	Date	Purpose of revision	Drawn	Check'd	Rev'd	Appr'd
F02	24/11/25	FINAL – PLANNING APPLICATION	PG	AS	MG	SW

Jacobs TOBIN

Client: Uisce Éireann Irish Water; Tionscadal Soláthair Uisce Water Supply Project

Project
Water Supply Project
Eastern and Midlands Region


Drawing Title
Figure 11.2
Agronomy Impact Assessment Landholding Maps
Sheet 1 of 51


Drawing Status: FINAL – PLANNING APPLICATION

Scale @ A3	1:12,000	DO NOT SCALE
Jacobs No.	32105801	
Client No.	9318	
Drawing No.	32105801/700/15036	
File Path		

Copyright © Ordnance Survey Ireland. Licence number 3/3/34/Irish Water.
World Hillshade: Esri, Intermap, NASA, NGA, USGS
World Topographic Map: Sources: Esri, TomTom, Garmin, FAO, NOAA, USGS, © OpenStreetMap contributors, and the GIS User Community
World Imagery: Microsoft, Vantor

© Copyright 2025 Jacobs Engineering Ireland Limited. The concepts and information contained in this document are the property of Jacobs. Use or copying of this document in whole or in part without the written permission of Jacobs constitutes an infringement of copyright. Limitation: This drawing has been prepared on behalf of, and for the exclusive use of Jacobs' Client, and is subject to, and issued in accordance with, the provisions of the contract between Jacobs and the Client. Jacobs accepts no liability or responsibility whatsoever for, or in respect of, any use of, or reliance upon, this drawing by any third party.

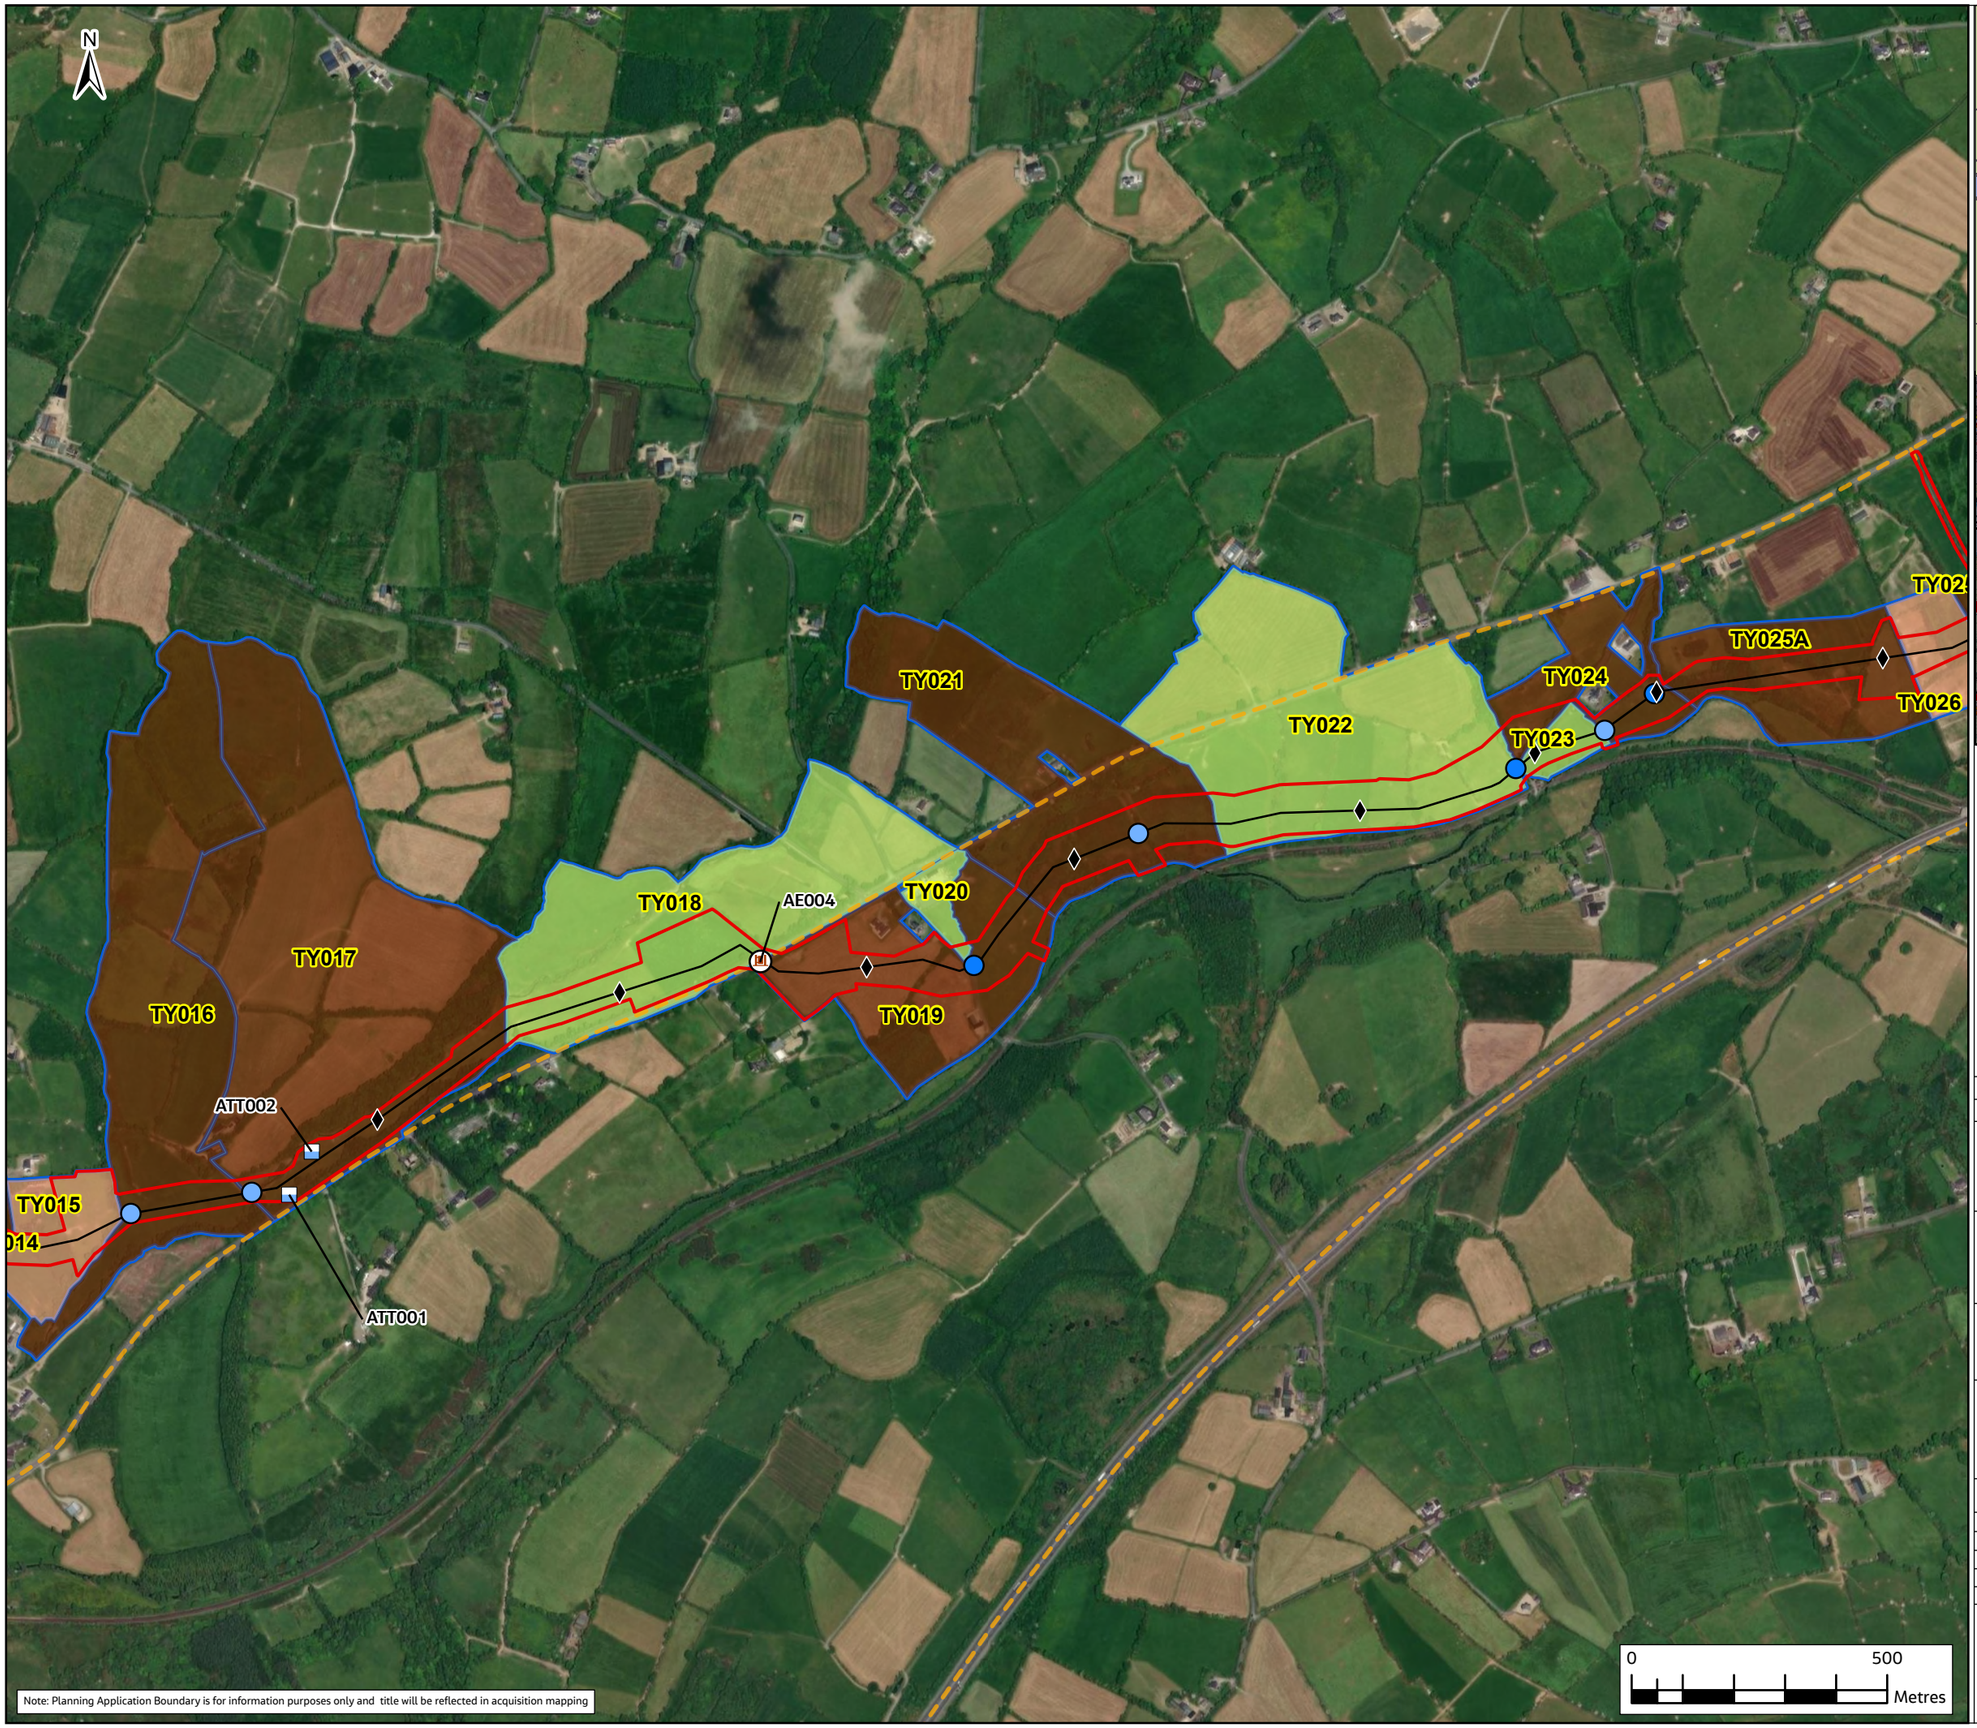

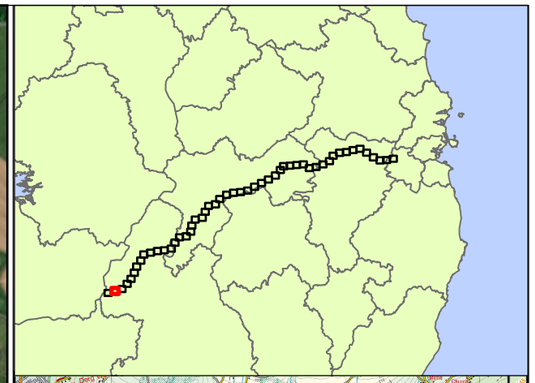

Legend

- Haul Roads
- Construction Compound (CC)
- Pipe Storage Depot (PSD)
- Potential Future Connection
- Attenuation Location
- Lay-By Location
- Flow Control Valve
- Manways
- Air Valve
- Line Valve
- Access Egress Locations
- Watercourse Washout Location (WCW)
- Washout Valve (WA)
- Washout Valve (WB)
- Pipeline
- Infrastructure Sites Access Roads
- Booster Pumping Station
- Water Treatment Plant
- Termination Point Reservoir
- Break Pressure Tank
- County Boundaries

Farm Enterprise Primary Use

- Drystock (includes: Beef, Sucklers, Contract Rearing)
- Dairy
- Equine
- Forestry
- Grassland (includes Grazing, Silage, Hay & Leased grassland)
- Mixed Livestock (combination of Sheep, Equine and/or Drystock)
- Sheep
- Tillage (all land tilled or marked for tillage — private, leased, or within mixed use)
- Horticulture
- Raw Water Intake and Pumping Station
- Landholding Boundary

Rev.	Date	Purpose of revision	Drawn	Check'd	Rev'd	Appr'd
F02	24/11/25	FINAL – PLANNING APPLICATION	PG	AS	MG	SW

Jacobs TOBIN

Client: Uisce Éireann Irish Water — Tionscadal Soláthair Uisce Water Supply Project

Project
Water Supply Project
Eastern and Midlands Region


Drawing Title
Figure 11.3
Agronomy Impact Assessment Landholding Maps
Sheet 2 of 51


Drawing Status: FINAL – PLANNING APPLICATION

Scale @ A3	1:12,000	DO NOT SCALE
Jacobs No.	32105801	
Client No.	9318	
Drawing No.	32105801/700/15037	
File Path	[illegible]	

Copyright © Ordnance Survey Ireland. Licence number 3/3/34/Irish Water.
World Hillshade: Esri, Intermap, NASA, NGA, USGS
World Topographic Map: Sources: Esri, TomTom, Garmin, FAO, NOAA, USGS, © OpenStreetMap contributors, and the GIS User Community
World Imagery: Microsoft, Vantor

© Copyright 2025 Jacobs Engineering Ireland Limited. The concepts and information contained in this document are the property of Jacobs. Use or copying of this document in whole or in part without the written permission of Jacobs constitutes an infringement of copyright. Limitation: This drawing has been prepared on behalf of, and for the exclusive use of Jacobs' Client, and is subject to, and issued in accordance with, the provisions of the contract between Jacobs and the Client. Jacobs accepts no liability or responsibility whatsoever for, or in respect of, any use of, or reliance upon, this drawing by any third party.

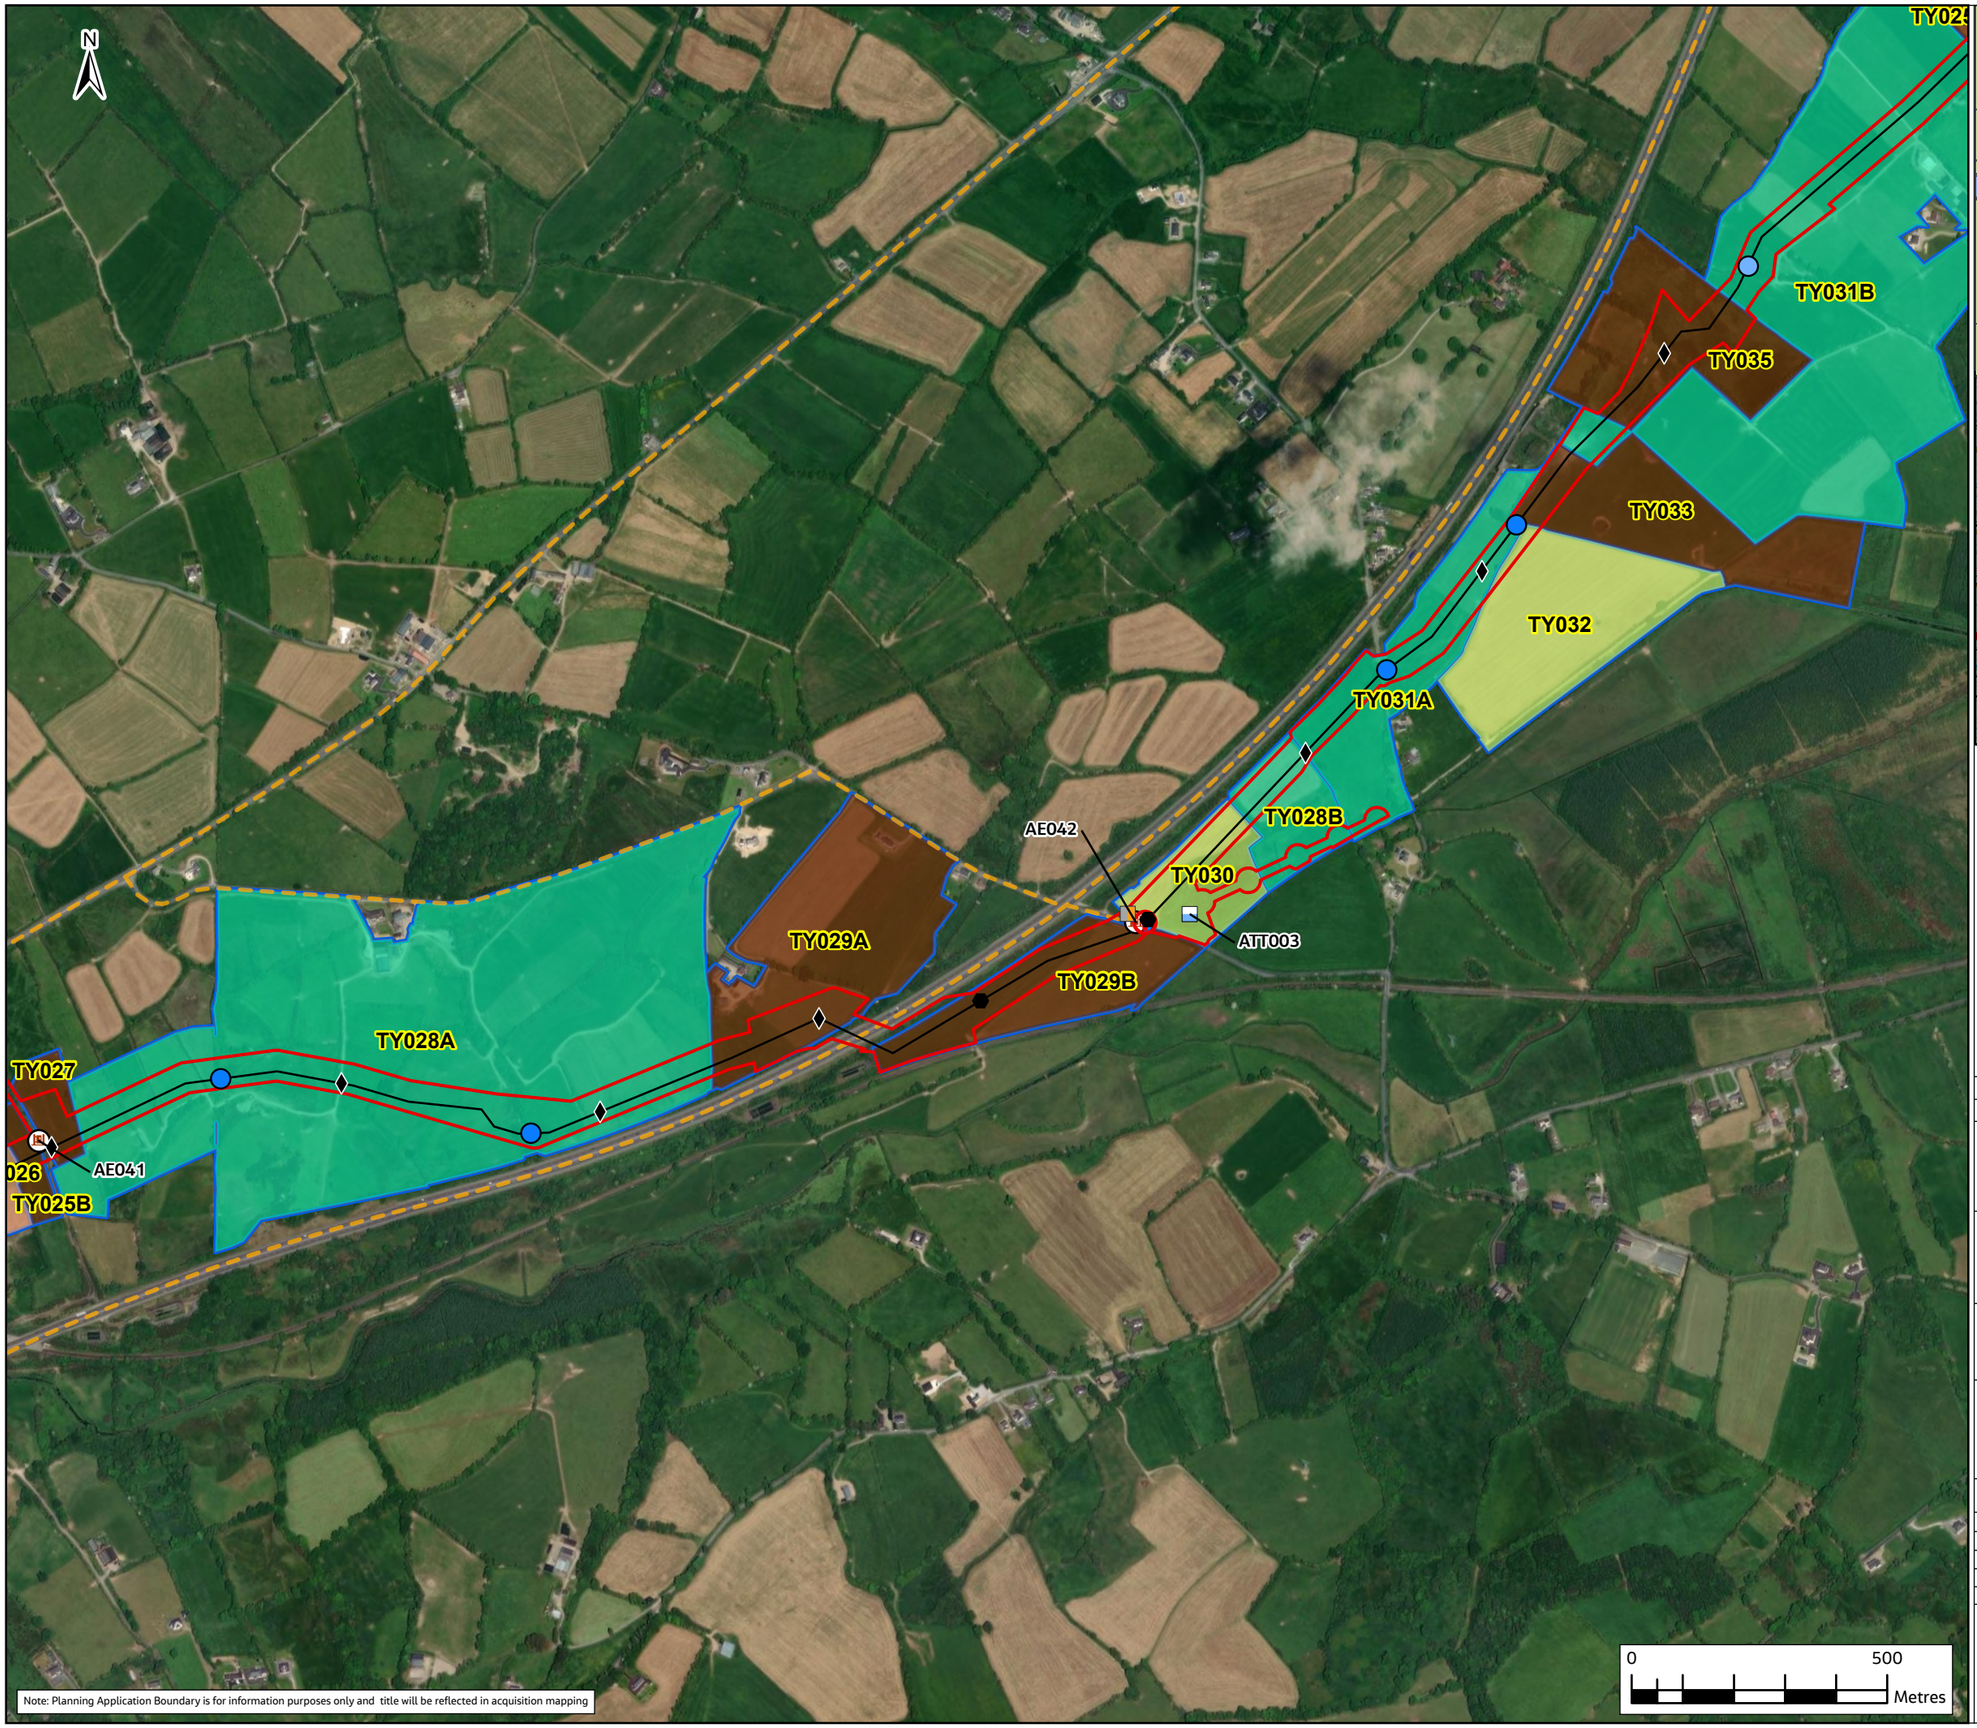

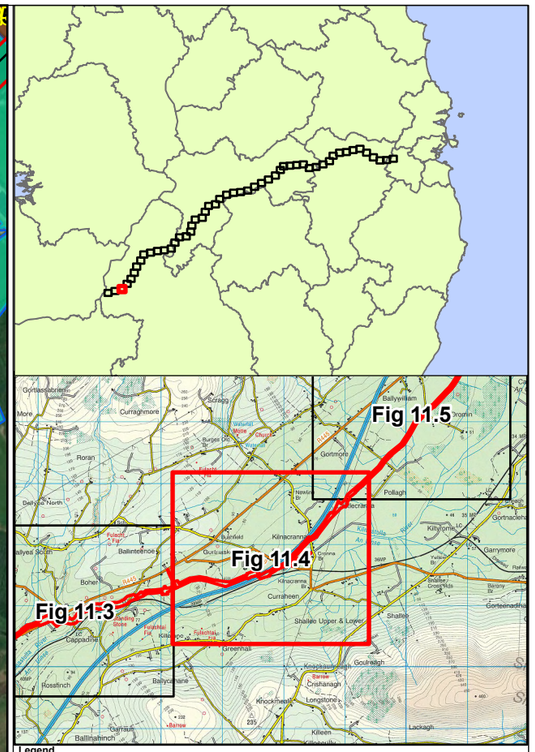

Legend

- Haul Roads
- Construction Compound (CC)
- Pipe Storage Depot (PSD)
- Potential Future Connection
- Attenuation Location
- Lay-By Location
- Flow Control Valve
- Manways
- Air Valve
- Line Valve
- Access Egress Locations
- Watercourse Washout Location (WCW)
- Washout Valve (WA)
- Washout Valve (WB)
- Pipeline
- Infrastructure Sites Access Roads
- Booster Pumping Station
- Water Treatment Plant
- Termination Point Reservoir
- Break Pressure Tank
- County Boundaries

Farm Enterprise Primary Use

- Drystock (includes: Beef, Sucklers, Contract Rearing)
- Dairy
- Equine
- Forestry
- Grassland (includes Grazing, Silage, Hay & Leased grassland)
- Mixed Livestock (combination of Sheep, Equine and/or Drystock)
- Sheep
- Tillage (all land tilled or marked for tillage — private, leased, or within mixed use)
- Horticulture
- Raw Water Intake and Pumping Station
- Landholding Boundary

Rev.	Date	Purpose of revision	Drawn	Check'd	Rev'd	Appr'd
F02	24/11/25	FINAL – PLANNING APPLICATION	PG	AS	MG	SW

Jacobs TOBIN

Client

Uisce Éireann Irish Water

Tionscadal Soláthair Uisce Water Supply Project

Project

Water Supply Project
Eastern and Midlands Region

Drawing Title


Figure 11.4
Agronomy Impact Assessment Landholding Maps
Sheet 3 of 51


Drawing Status: FINAL – PLANNING APPLICATION

Scale @ A3	1:12,000	DO NOT SCALE
Jacobs No.	32105801	
Client No.	9318	
Drawing No.	32105801/700/15038	
File Path		

Copyright © Ordnance Survey Ireland. Licence number 3/3/34/Irish Water.
World Hillshade: Esri, Intermap, NASA, NGA, USGS
World Topographic Map: Sources: Esri, TomTom, Garmin, FAO, NOAA, USGS, © OpenStreetMap contributors, and the GIS User Community
World Imagery: Microsoft, Vantor

© Copyright 2025 Jacobs Engineering Ireland Limited. The concepts and information contained in this document are the property of Jacobs. Use or copying of this document in whole or in part without the written permission of Jacobs constitutes an infringement of copyright. Limitation: This drawing has been prepared on behalf of, and for the exclusive use of Jacobs' Client, and is subject to, and issued in accordance with, the provisions of the contract between Jacobs and the Client. Jacobs accepts no liability or responsibility whatsoever for, or in respect of, any use of, or reliance upon, this drawing by any third party.

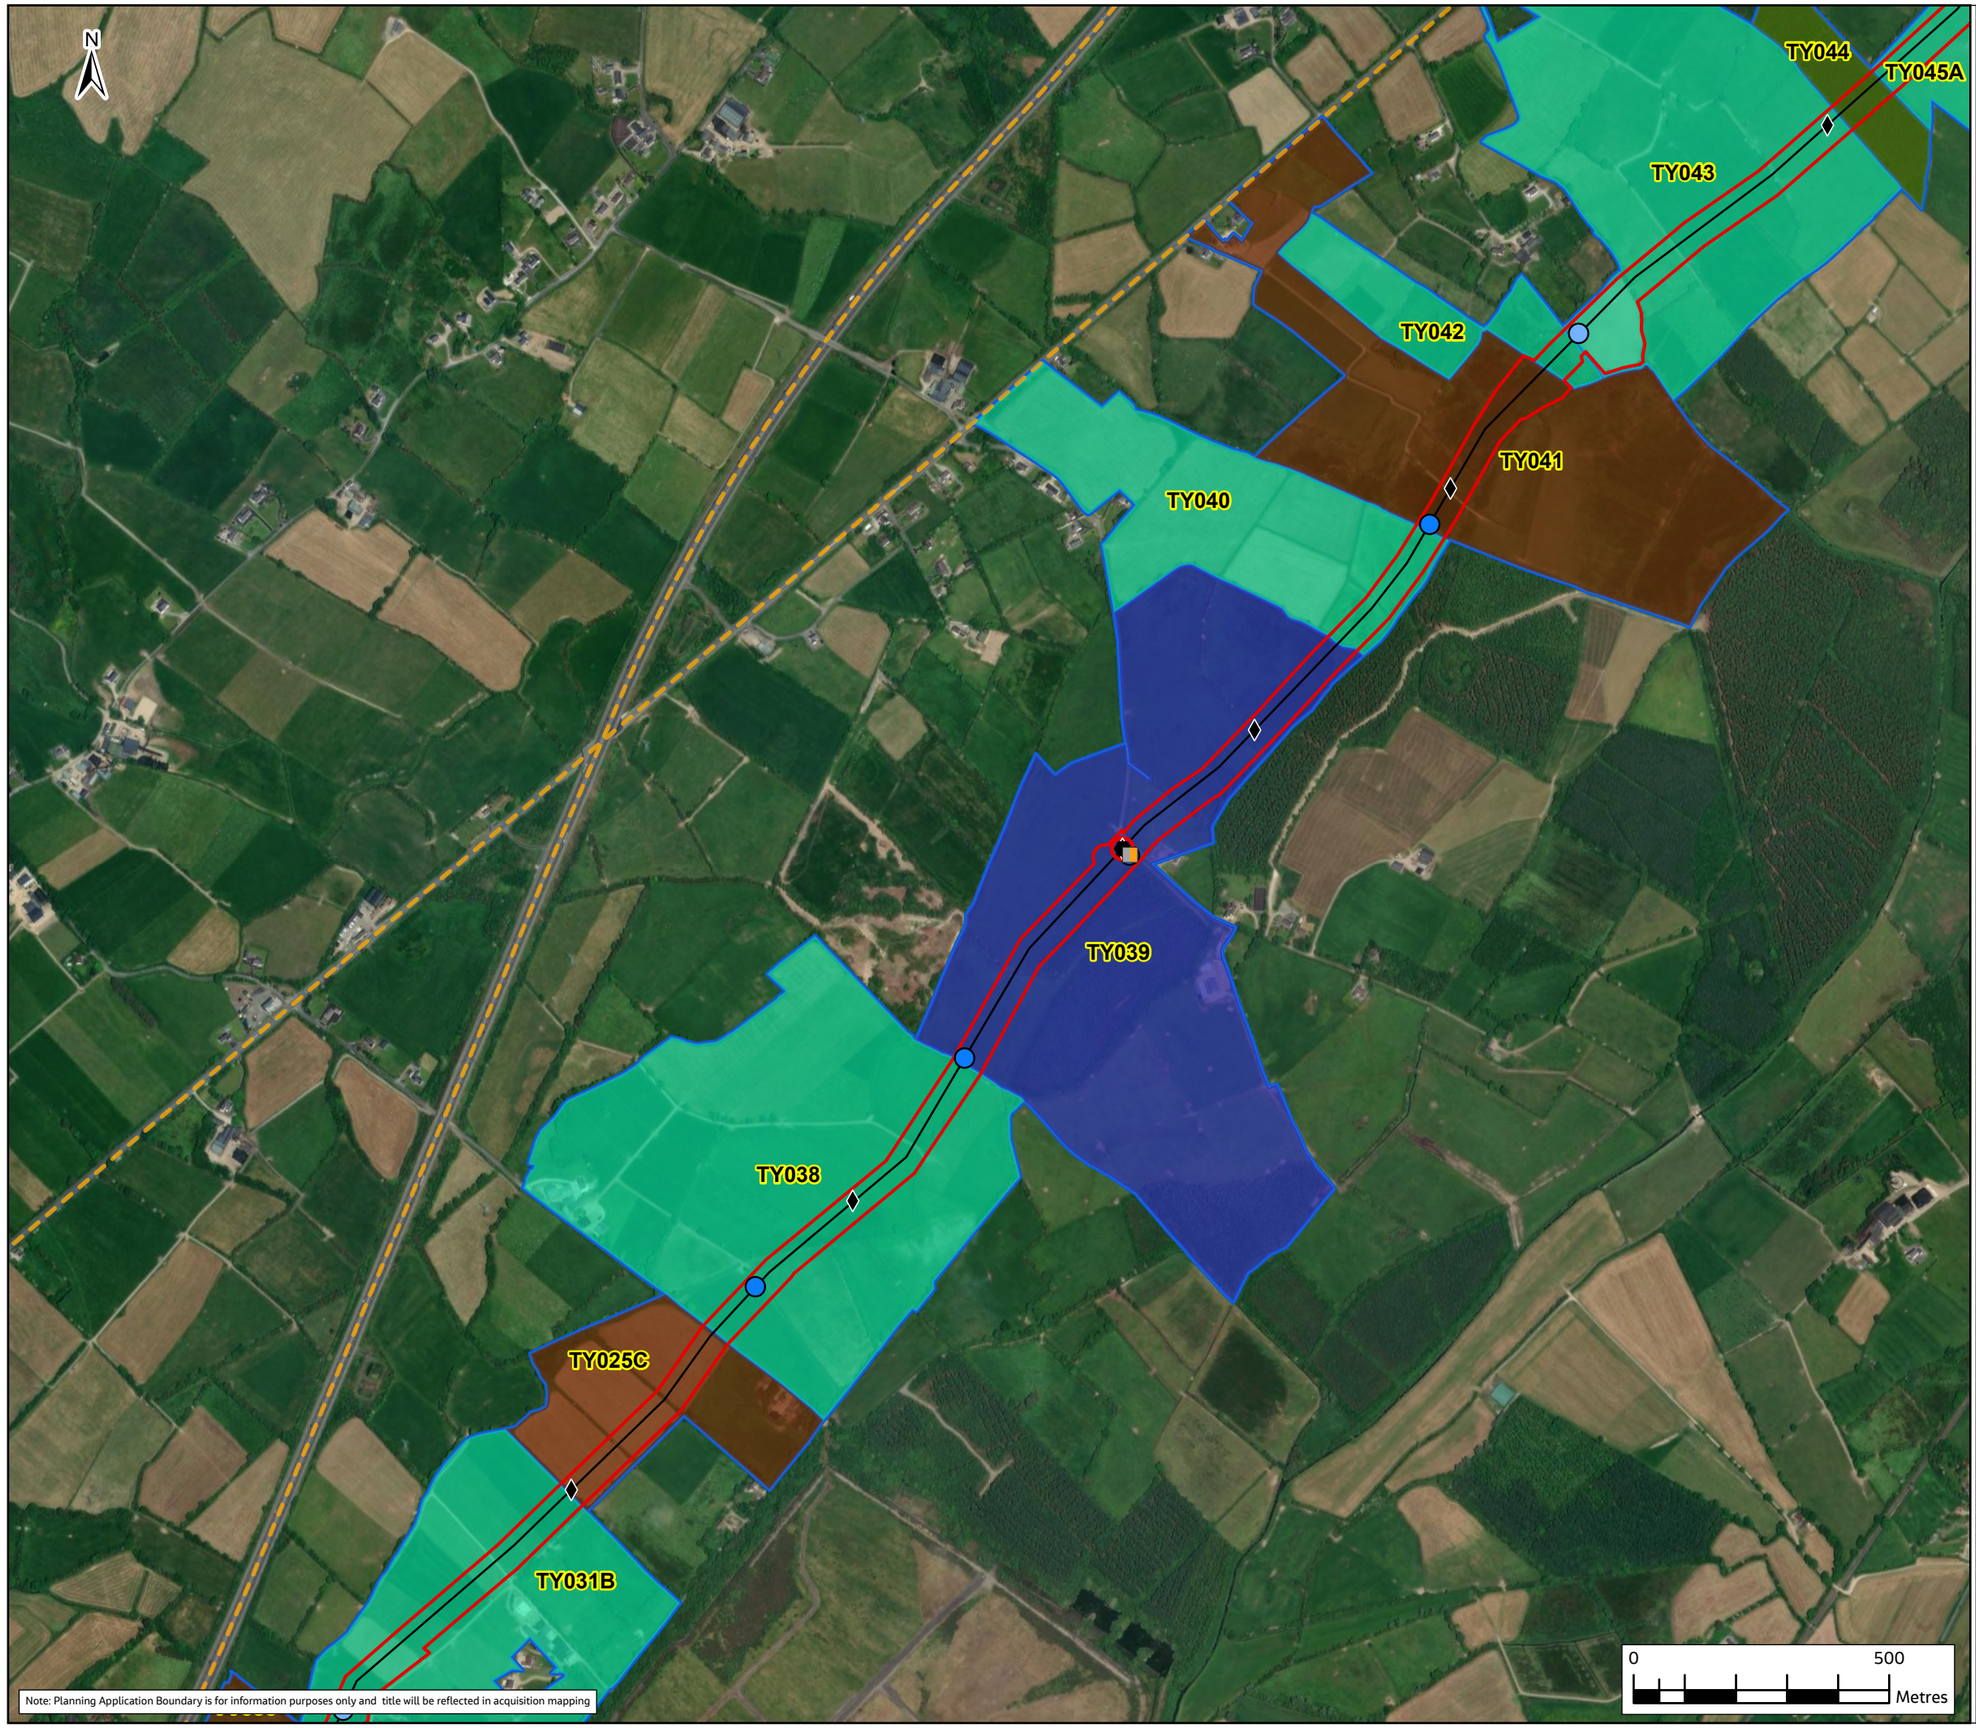

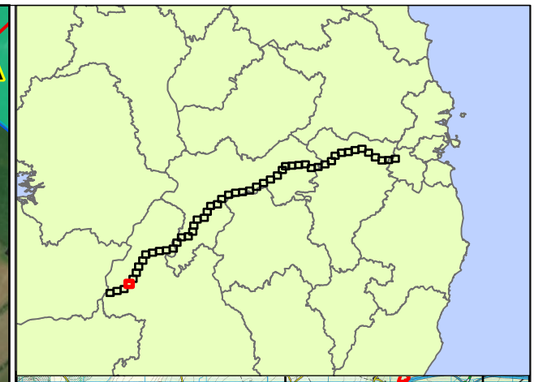

Legend

- Haul Roads
- Construction Compound (CC)
- Pipe Storage Depot (PSD)
- Potential Future Connection
- Attenuation Location
- Lay-By Location
- Flow Control Valve
- Manways
- Air Valve
- Line Valve
- Access Egress Locations
- Watercourse Washout Location (WCW)
- Washout Valve (WA)
- Washout Valve (WB)
- Pipeline
- Infrastructure Sites Access Roads
- Booster Pumping Station
- Water Treatment Plant
- Termination Point Reservoir
- Break Pressure Tank
- County Boundaries

Farm Enterprise Primary Use

- Drystock (includes: Beef, Sucklers, Contract Rearing)
- Dairy
- Equine
- Forestry
- Grassland (includes Grazing, Silage, Hay & Leased grassland)
- Mixed Livestock (combination of Sheep, Equine and/or Drystock)
- Sheep
- Tillage (all land tilled or marked for tillage — private, leased, or within mixed use)
- Horticulture
- Raw Water Intake and Pumping Station
- Landholding Boundary

Rev.	Date	Purpose of revision	Drawn	Check'd	Rev'd	Appr'd
F02	24/11/25	FINAL – PLANNING APPLICATION	PG	AS	MG	SW

Jacobs TOBIN

Client: Uisce Éireann Irish Water; Tionscadal Soláthair Uisce Water Supply Project

Project: Water Supply Project
Eastern and Midlands Region


Drawing Title: Figure 11.5
Agronomy Impact Assessment Landholding Maps
Sheet 4 of 51


Drawing Status: FINAL – PLANNING APPLICATION

Scale @ A3	1:12,000	DO NOT SCALE
Jacobs No.	32105801	
Client No.	9318	
Drawing No.	32105801/700/15039	
File Path	[illegible]	

Copyright © Ordnance Survey Ireland. Licence number 3/3/34/Irish Water.
World Hillshade: Esri, Intermap, NASA, NGA, USGS
World Topographic Map: Sources: Esri, TomTom, Garmin, FAO, NOAA, USGS, © OpenStreetMap contributors, and the GIS User Community
World Imagery: Microsoft, Vantor

© Copyright 2025 Jacobs Engineering Ireland Limited. The concepts and information contained in this document are the property of Jacobs. Use or copying of this document in whole or in part without the written permission of Jacobs constitutes an infringement of copyright. Limitation: This drawing has been prepared on behalf of, and for the exclusive use of Jacobs' Client, and is subject to, and issued in accordance with, the provisions of the contract between Jacobs and the Client. Jacobs accepts no liability or responsibility whatsoever for, or in respect of, any use of, or reliance upon, this drawing by any third party.

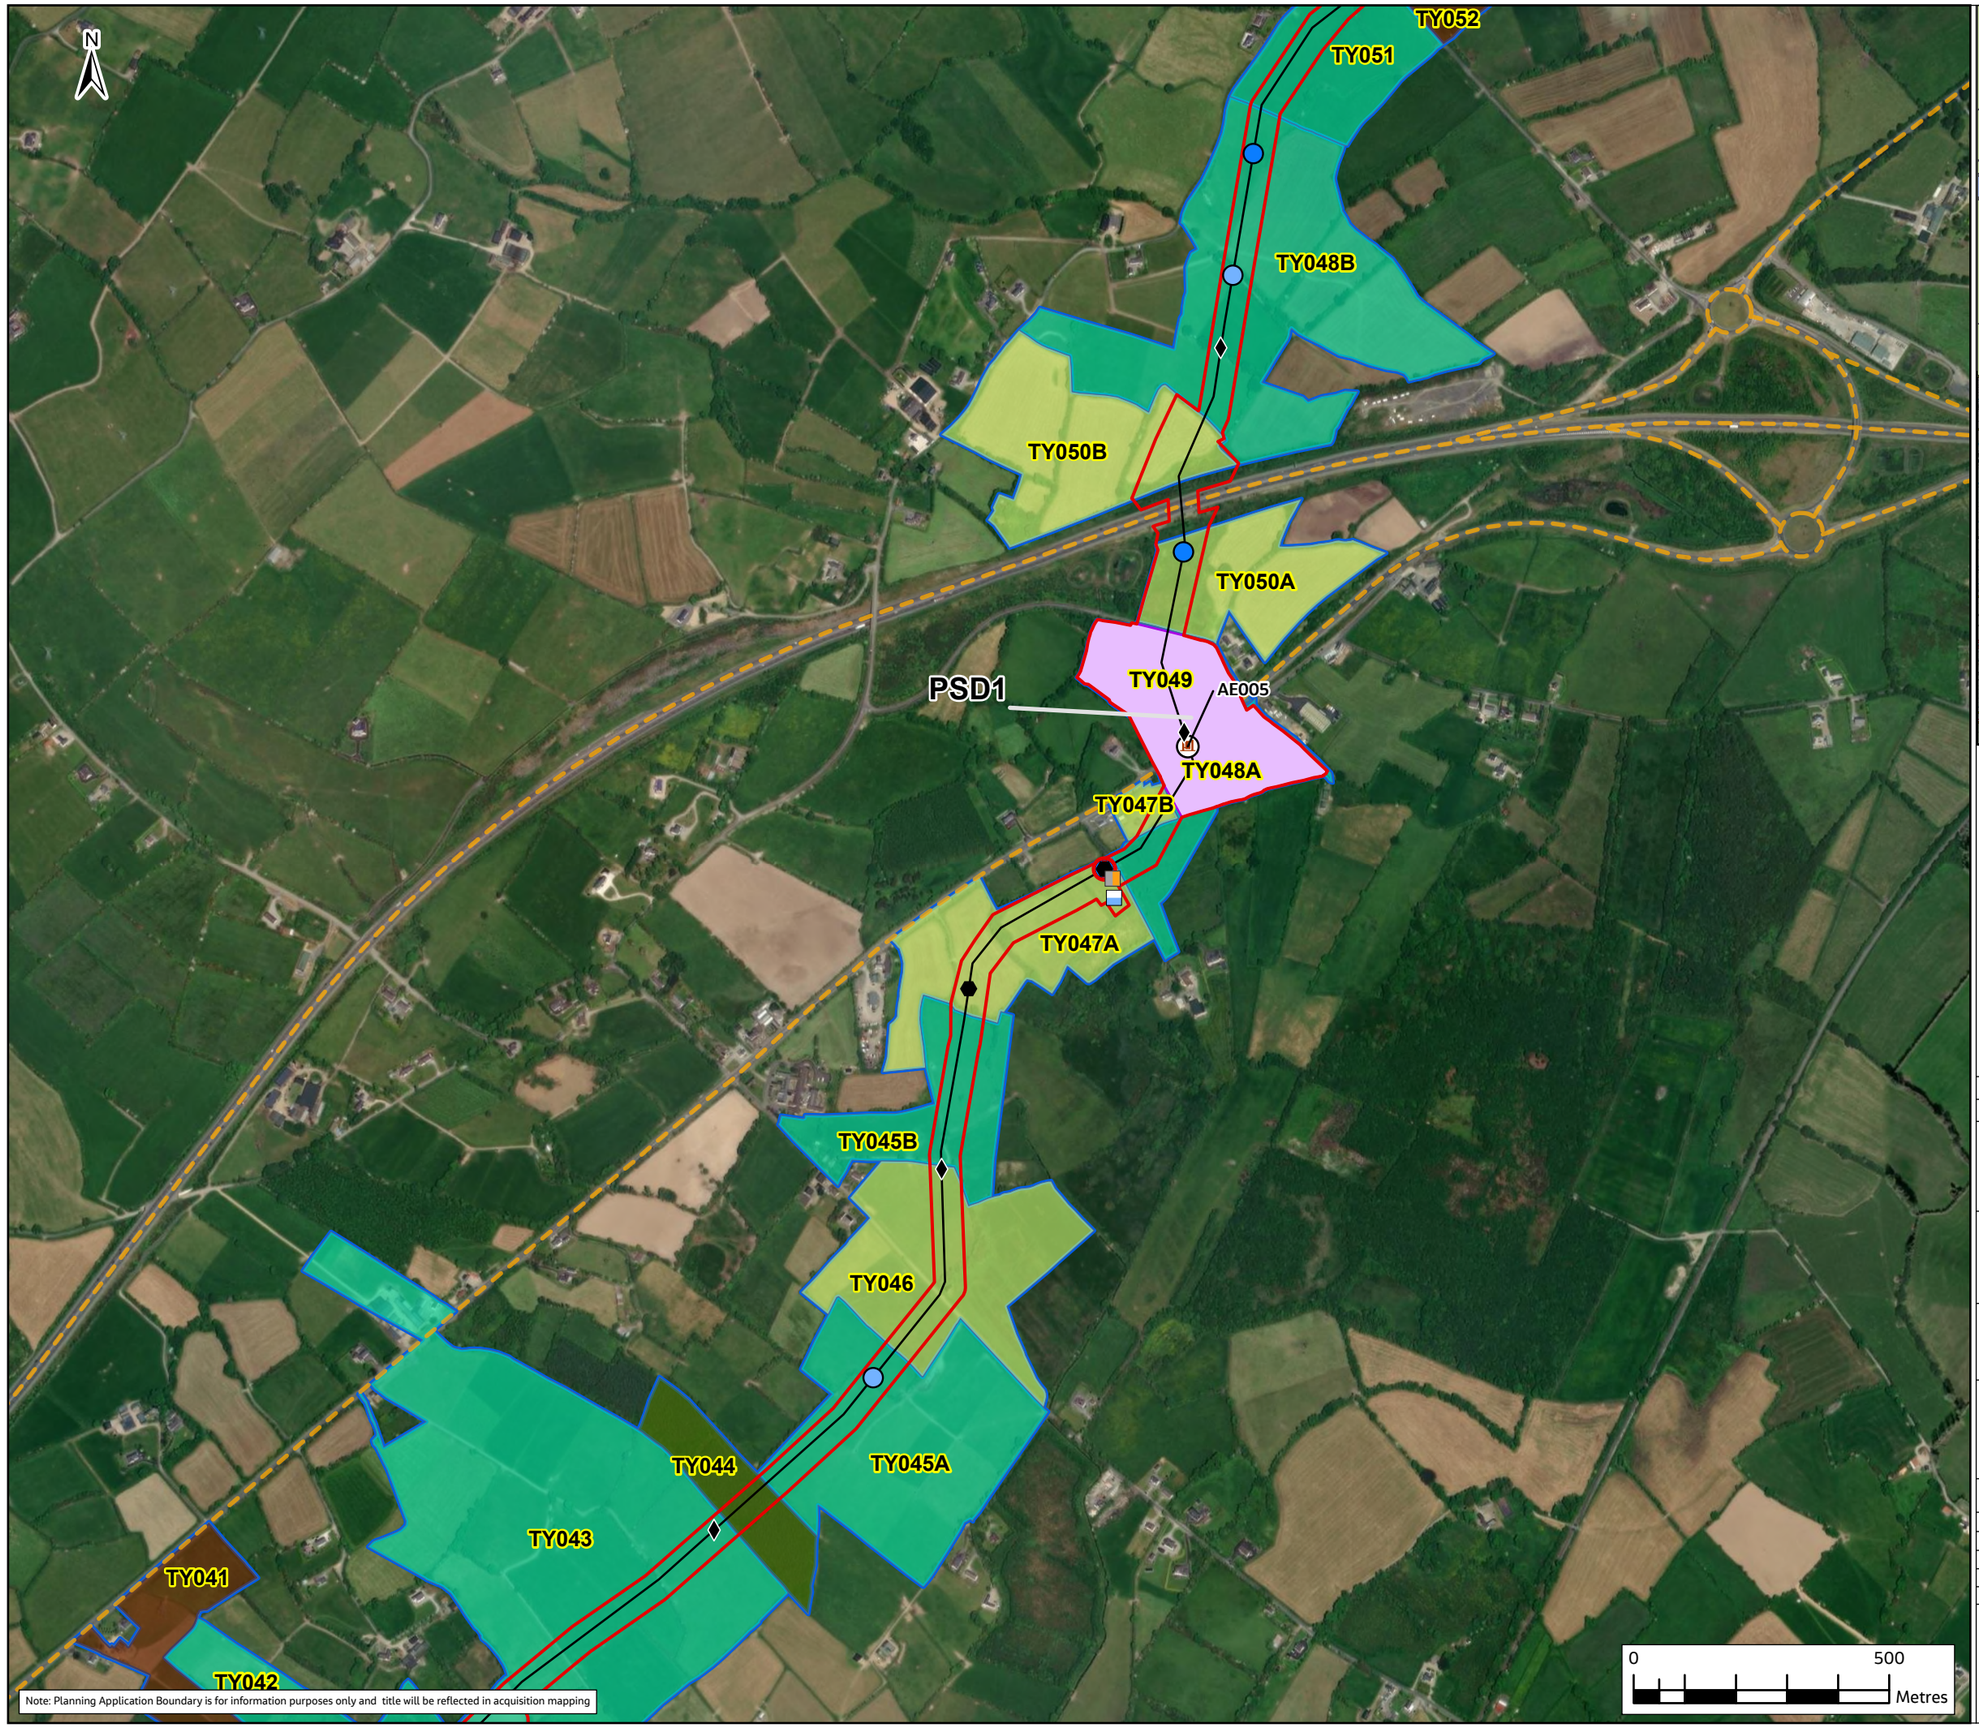

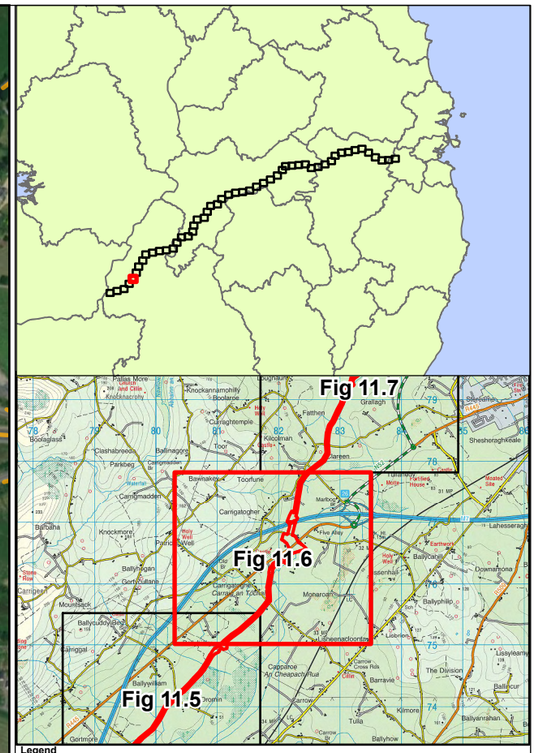

Legend

- Haul Roads
- Construction Compound (CC)
- Pipe Storage Depot (PSD)
- Potential Future Connection
- Attenuation Location
- Lay-By Location
- Flow Control Valve
- Manways
- Air Valve
- Line Valve
- Access Egress Locations
- Watercourse Washout Location (WCW)
- Washout Valve (WA)
- Washout Valve (WB)
- Pipeline
- Infrastructure Sites Access Roads
- Booster Pumping Station
- Water Treatment Plant
- Termination Point Reservoir
- Break Pressure Tank
- County Boundaries

Farm Enterprise Primary Use

- Drystock (includes: Beef, Sucklers, Contract Rearing)
- Dairy
- Equine
- Forestry
- Grassland (includes Grazing, Silage, Hay & Leased grassland)
- Mixed Livestock (combination of Sheep, Equine and/or Drystock)
- Sheep
- Tillage (all land tilled or marked for tillage — private, leased, or within mixed use)
- Horticulture
- Raw Water Intake and Pumping Station
- Landholding Boundary

Rev.	Date	Purpose of revision	Drawn	Check'd	Rev'd	Appr'd
F02	24/11/25	FINAL – PLANNING APPLICATION	PG	AS	MG	SW

Jacobs TOBIN

Client: Uisce Éireann Irish Water; Tionscadal Soláthair Uisce Water Supply Project

Project: Water Supply Project
Eastern and Midlands Region


Drawing Title: Figure 11.6
Agronomy Impact Assessment Landholding Maps
Sheet 5 of 51


Drawing Status: FINAL – PLANNING APPLICATION

Scale @ A3	1:12,000	DO NOT SCALE
Jacobs No.	32105801	
Client No.	9318	
Drawing No.	32105801/700/15040	
File Path		

Copyright © Ordnance Survey Ireland. Licence number 3/3/34/Irish Water.
World Hillshade: Esri, Intermap, NASA, NGA, USGS
World Topographic Map: Sources: Esri, TomTom, Garmin, FAO, NOAA, USGS, © OpenStreetMap contributors, and the GIS User Community
World Imagery: Microsoft, Vantor

© Copyright 2025 Jacobs Engineering Ireland Limited. The concepts and information contained in this document are the property of Jacobs. Use or copying of this document in whole or in part without the written permission of Jacobs constitutes an infringement of copyright. Limitation: This drawing has been prepared on behalf of, and for the exclusive use of Jacobs' Client, and is subject to, and issued in accordance with, the provisions of the contract between Jacobs and the Client. Jacobs accepts no liability or responsibility whatsoever for, or in respect of, any use of, or reliance upon, this drawing by any third party.

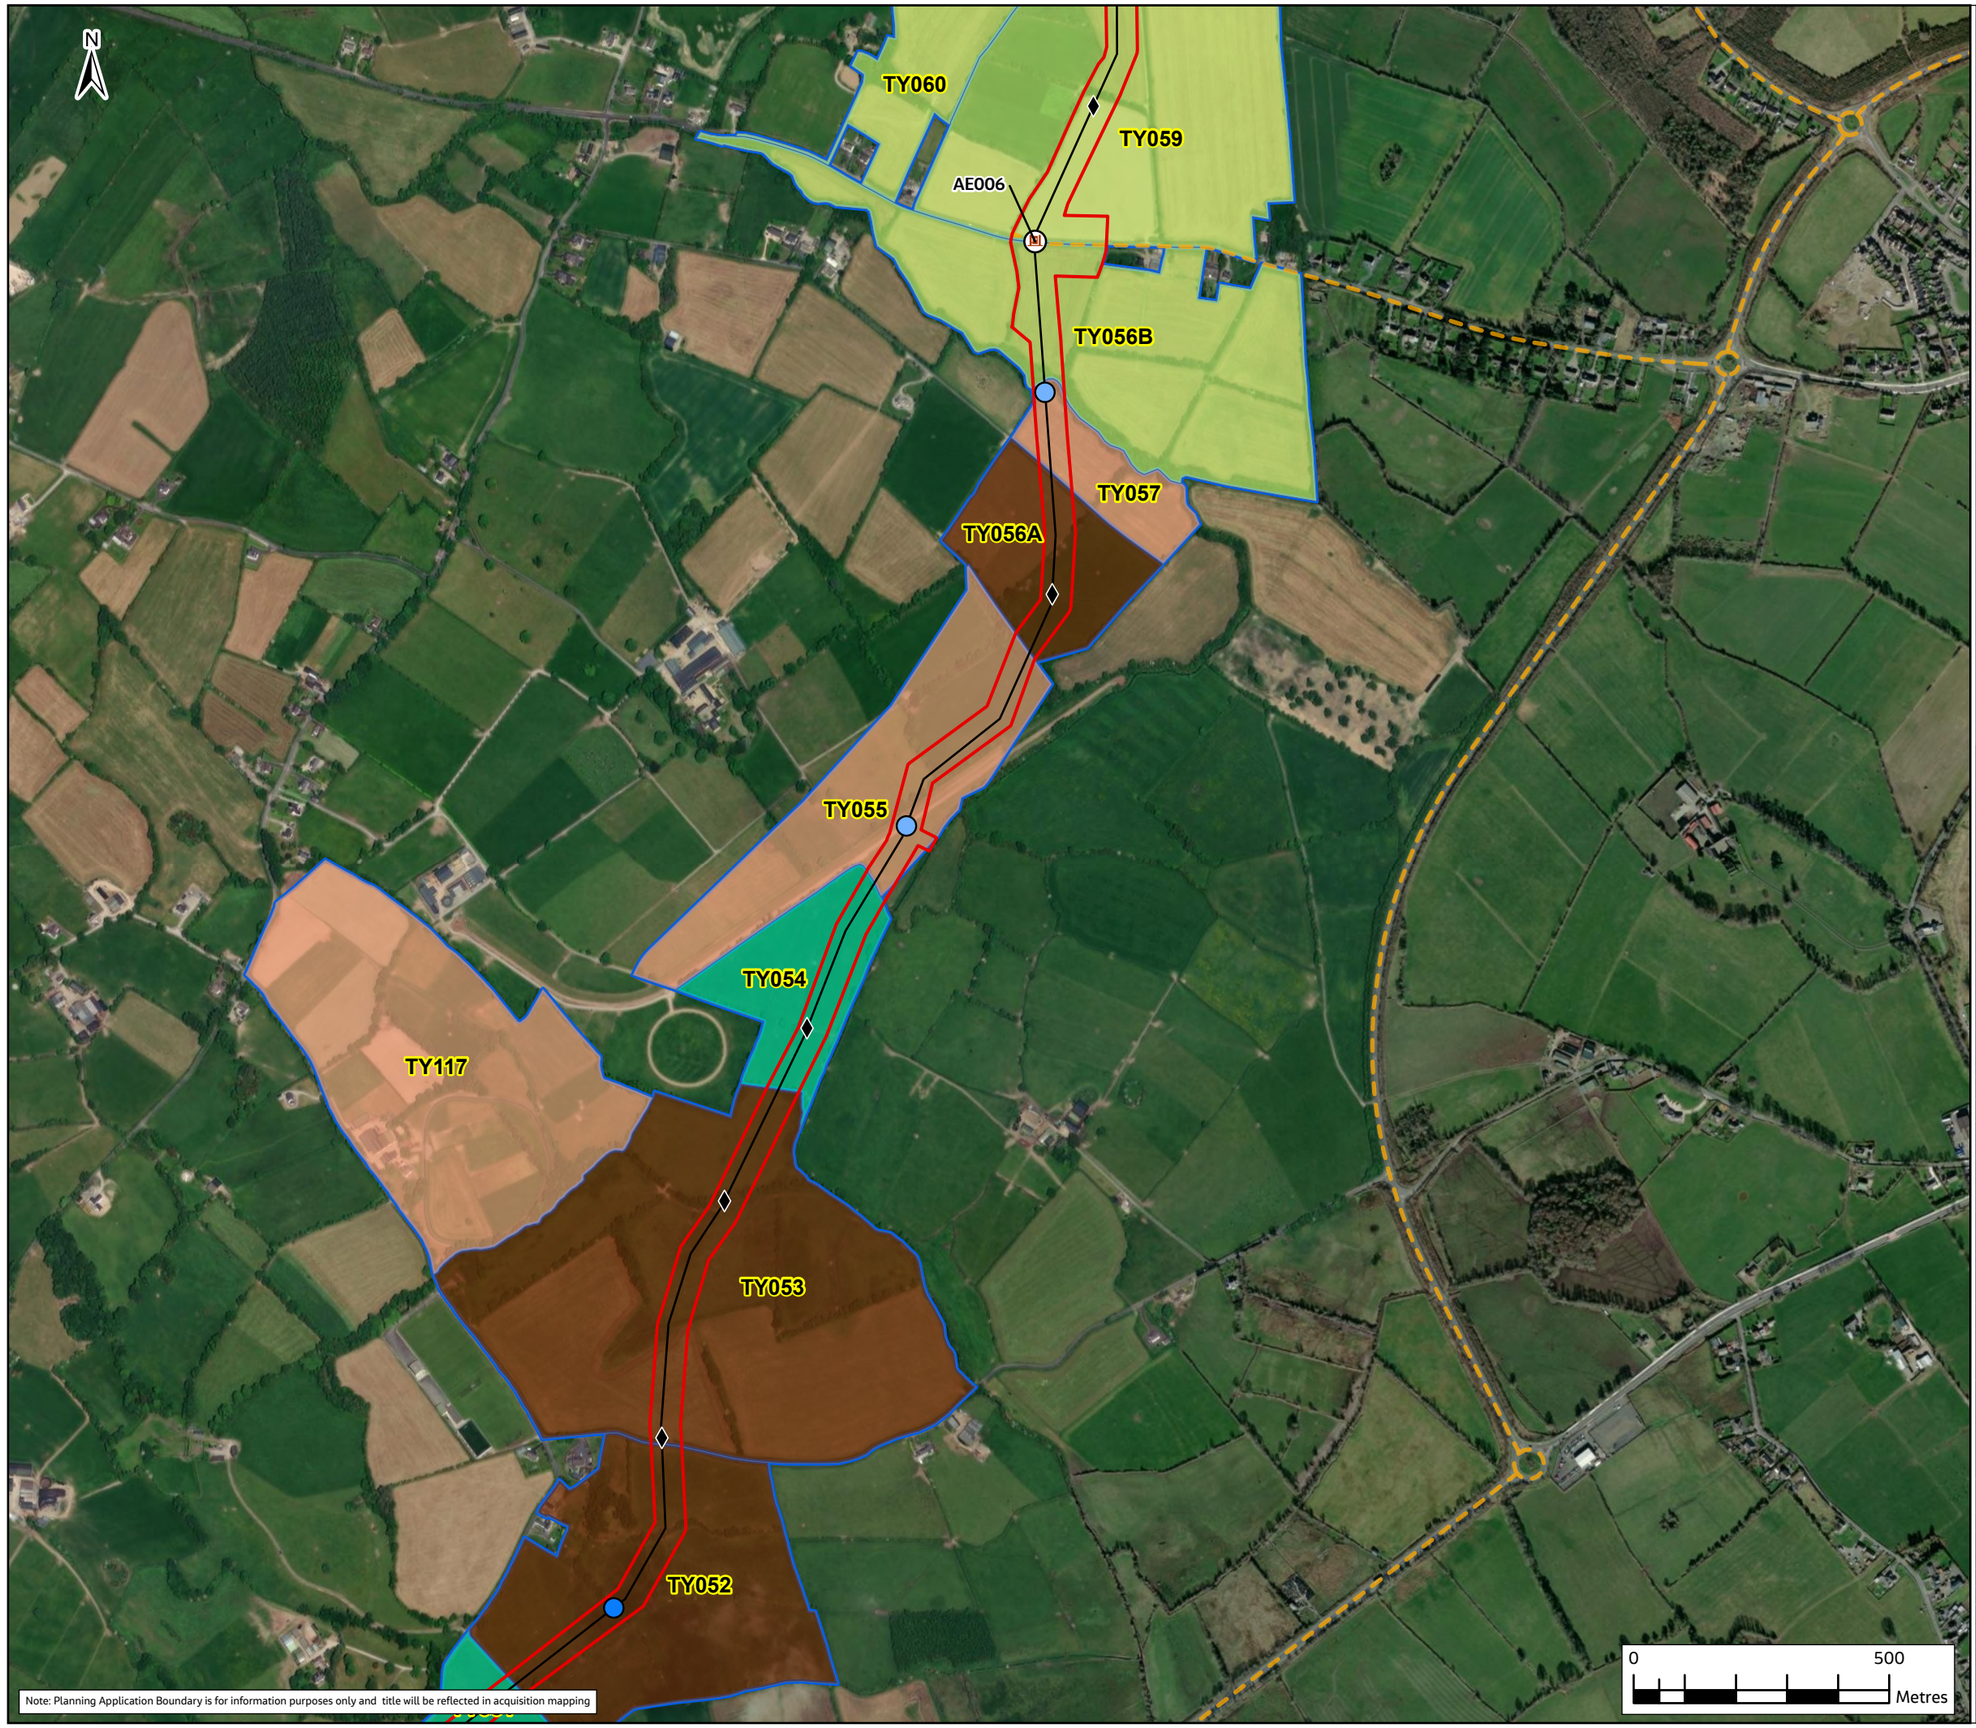

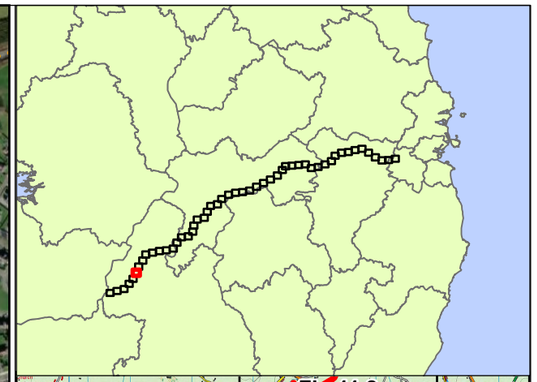

Legend

- Haul Roads
- Construction Compound (CC)
- Pipe Storage Depot (PSD)
- Potential Future Connection
- Attenuation Location
- Lay-By Location
- Flow Control Valve
- Manways
- Air Valve
- Line Valve
- Access Egress Locations
- Watercourse Washout Location (WCW)
- Washout Valve (WA)
- Washout Valve (WB)
- Pipeline
- Infrastructure Sites Access Roads
- Booster Pumping Station
- Water Treatment Plant
- Termination Point Reservoir
- Break Pressure Tank
- County Boundaries

Farm Enterprise Primary Use

- Drystock (includes: Beef, Sucklers, Contract Rearing)
- Dairy
- Equine
- Forestry
- Grassland (includes Grazing, Silage, Hay & Leased grassland)
- Mixed Livestock (combination of Sheep, Equine and/or Drystock)
- Sheep
- Tillage (all land tilled or marked for tillage — private, leased, or within mixed use)
- Horticulture
- Raw Water Intake and Pumping Station
- Landholding Boundary

Rev.	Date	Purpose of revision	Drawn	Check'd	Rev'd	Appr'd
F02	24/11/25	FINAL – PLANNING APPLICATION	PG	AS	MG	SW

Jacobs TOBIN

Client: Uisce Éireann Irish Water; Tionscadal Soláthair Uisce Water Supply Project

Project: Water Supply Project
Eastern and Midlands Region


Drawing Title: Figure 11.7
Agronomy Impact Assessment Landholding Maps
Sheet 6 of 51


Drawing Status: FINAL – PLANNING APPLICATION

Scale @ A3	1:12,000	DO NOT SCALE
Jacobs No.	32105801	
Client No.	9318	
Drawing No.	32105801/700/15041	
File Path		

Copyright © Ordnance Survey Ireland. Licence number 3/3/34/Irish Water.
World Hillshade: Esri, Intermap, NASA, NGA, USGS
World Topographic Map: Sources: Esri, TomTom, Garmin, FAO, NOAA, USGS, © OpenStreetMap contributors, and the GIS User Community
World Imagery: Microsoft, Vantor

© Copyright 2025 Jacobs Engineering Ireland Limited. The concepts and information contained in this document are the property of Jacobs. Use or copying of this document in whole or in part without the written permission of Jacobs constitutes an infringement of copyright. Limitation: This drawing has been prepared on behalf of, and for the exclusive use of Jacobs' Client, and is subject to, and issued in accordance with, the provisions of the contract between Jacobs and the Client. Jacobs accepts no liability or responsibility whatsoever for, or in respect of, any use of, or reliance upon, this drawing by any third party.

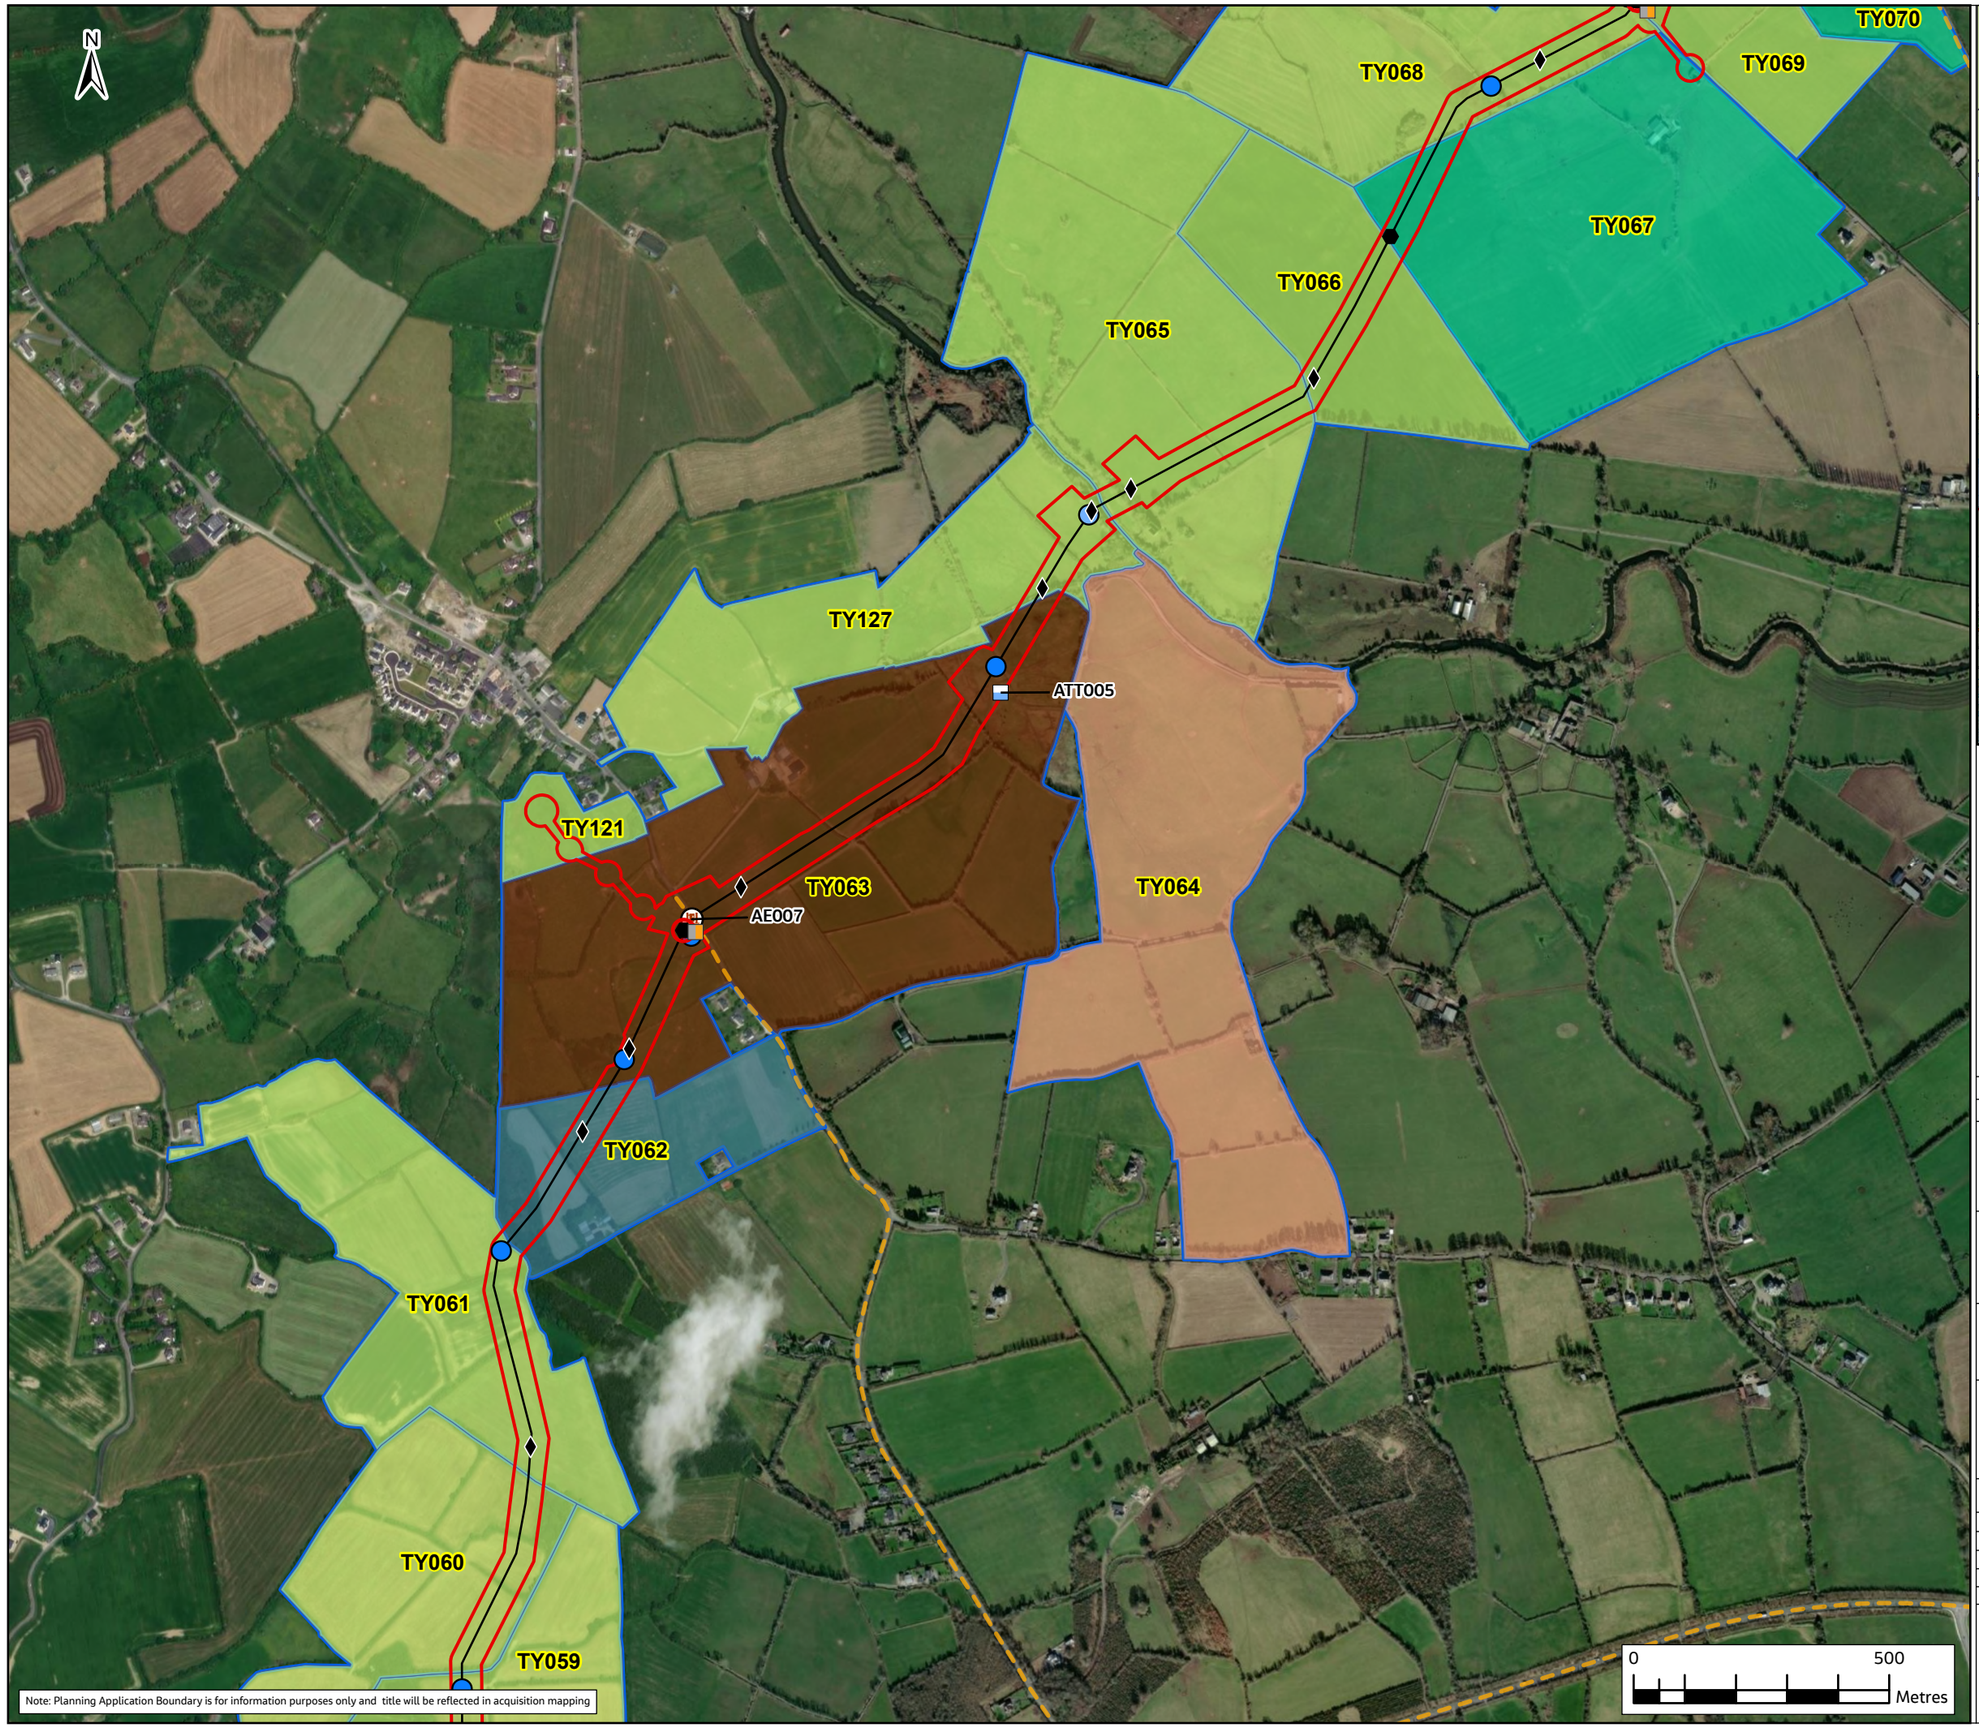

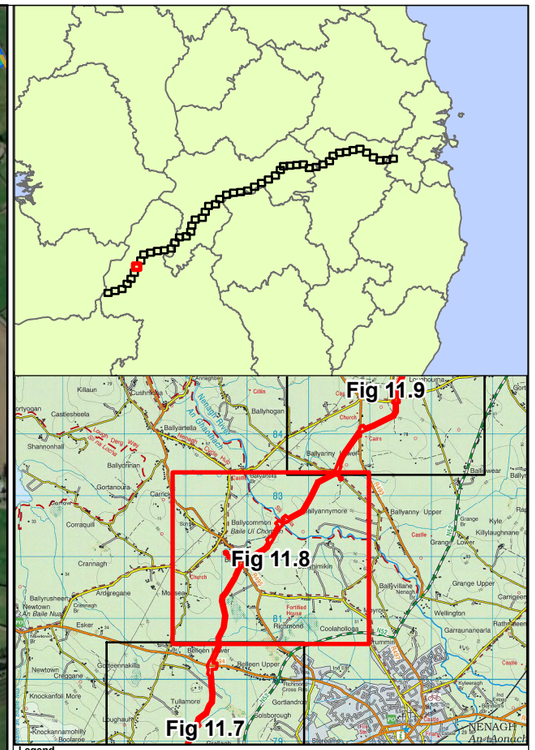

Legend

- Haul Roads
- Construction Compound (CC)
- Pipe Storage Depot (PSD)
- Potential Future Connection
- Attenuation Location
- Lay-By Location
- Flow Control Valve
- Manways
- Air Valve
- Line Valve
- Access Egress Locations
- Watercourse Washout Location (WCW)
- Washout Valve (WA)
- Washout Valve (WB)
- Pipeline
- Infrastructure Sites Access Roads
- Booster Pumping Station
- Water Treatment Plant
- Termination Point Reservoir
- Break Pressure Tank
- County Boundaries

Farm Enterprise Primary Use

- Drystock (includes: Beef, Sucklers, Contract Rearing)
- Dairy
- Equine
- Forestry
- Grassland (includes Grazing, Silage, Hay & Leased grassland)
- Mixed Livestock (combination of Sheep, Equine and/or Drystock)
- Sheep
- Tillage (all land tilled or marked for tillage — private, leased, or within mixed use)
- Horticulture
- Raw Water Intake and Pumping Station
- Landholding Boundary

Rev.	Date	Purpose of revision	Drawn	Check'd	Rev'd	Appr'd
F02	24/11/25	FINAL – PLANNING APPLICATION	PG	AS	MG	SW

Jacobs TOBIN

Client: Uisce Éireann Irish Water; Tionscadal Soláthair Uisce Water Supply Project

Project: Water Supply Project
Eastern and Midlands Region


Drawing Title: Figure 11.8
Agronomy Impact Assessment Landholding Maps
Sheet 7 of 51


Drawing Status: FINAL – PLANNING APPLICATION

Scale @ A3	1:12,000	DO NOT SCALE
Jacobs No.	32105801	
Client No.	9318	
Drawing No.	32105801/700/15042	
File Path	[illegible]	

Copyright © Ordnance Survey Ireland. Licence number 3/3/34/Irish Water.
World Hillshade: Esri, Intermap, NASA, NGA, USGS
World Topographic Map: Sources: Esri, TomTom, Garmin, FAO, NOAA, USGS, © OpenStreetMap contributors, and the GIS User Community
World Imagery: Microsoft, Vantor

© Copyright 2025 Jacobs Engineering Ireland Limited. The concepts and information contained in this document are the property of Jacobs. Use or copying of this document in whole or in part without the written permission of Jacobs constitutes an infringement of copyright. Limitation: This drawing has been prepared on behalf of, and for the exclusive use of Jacobs' Client, and is subject to, and issued in accordance with, the provisions of the contract between Jacobs and the Client. Jacobs accepts no liability or responsibility whatsoever for, or in respect of, any use of, or reliance upon, this drawing by any third party.

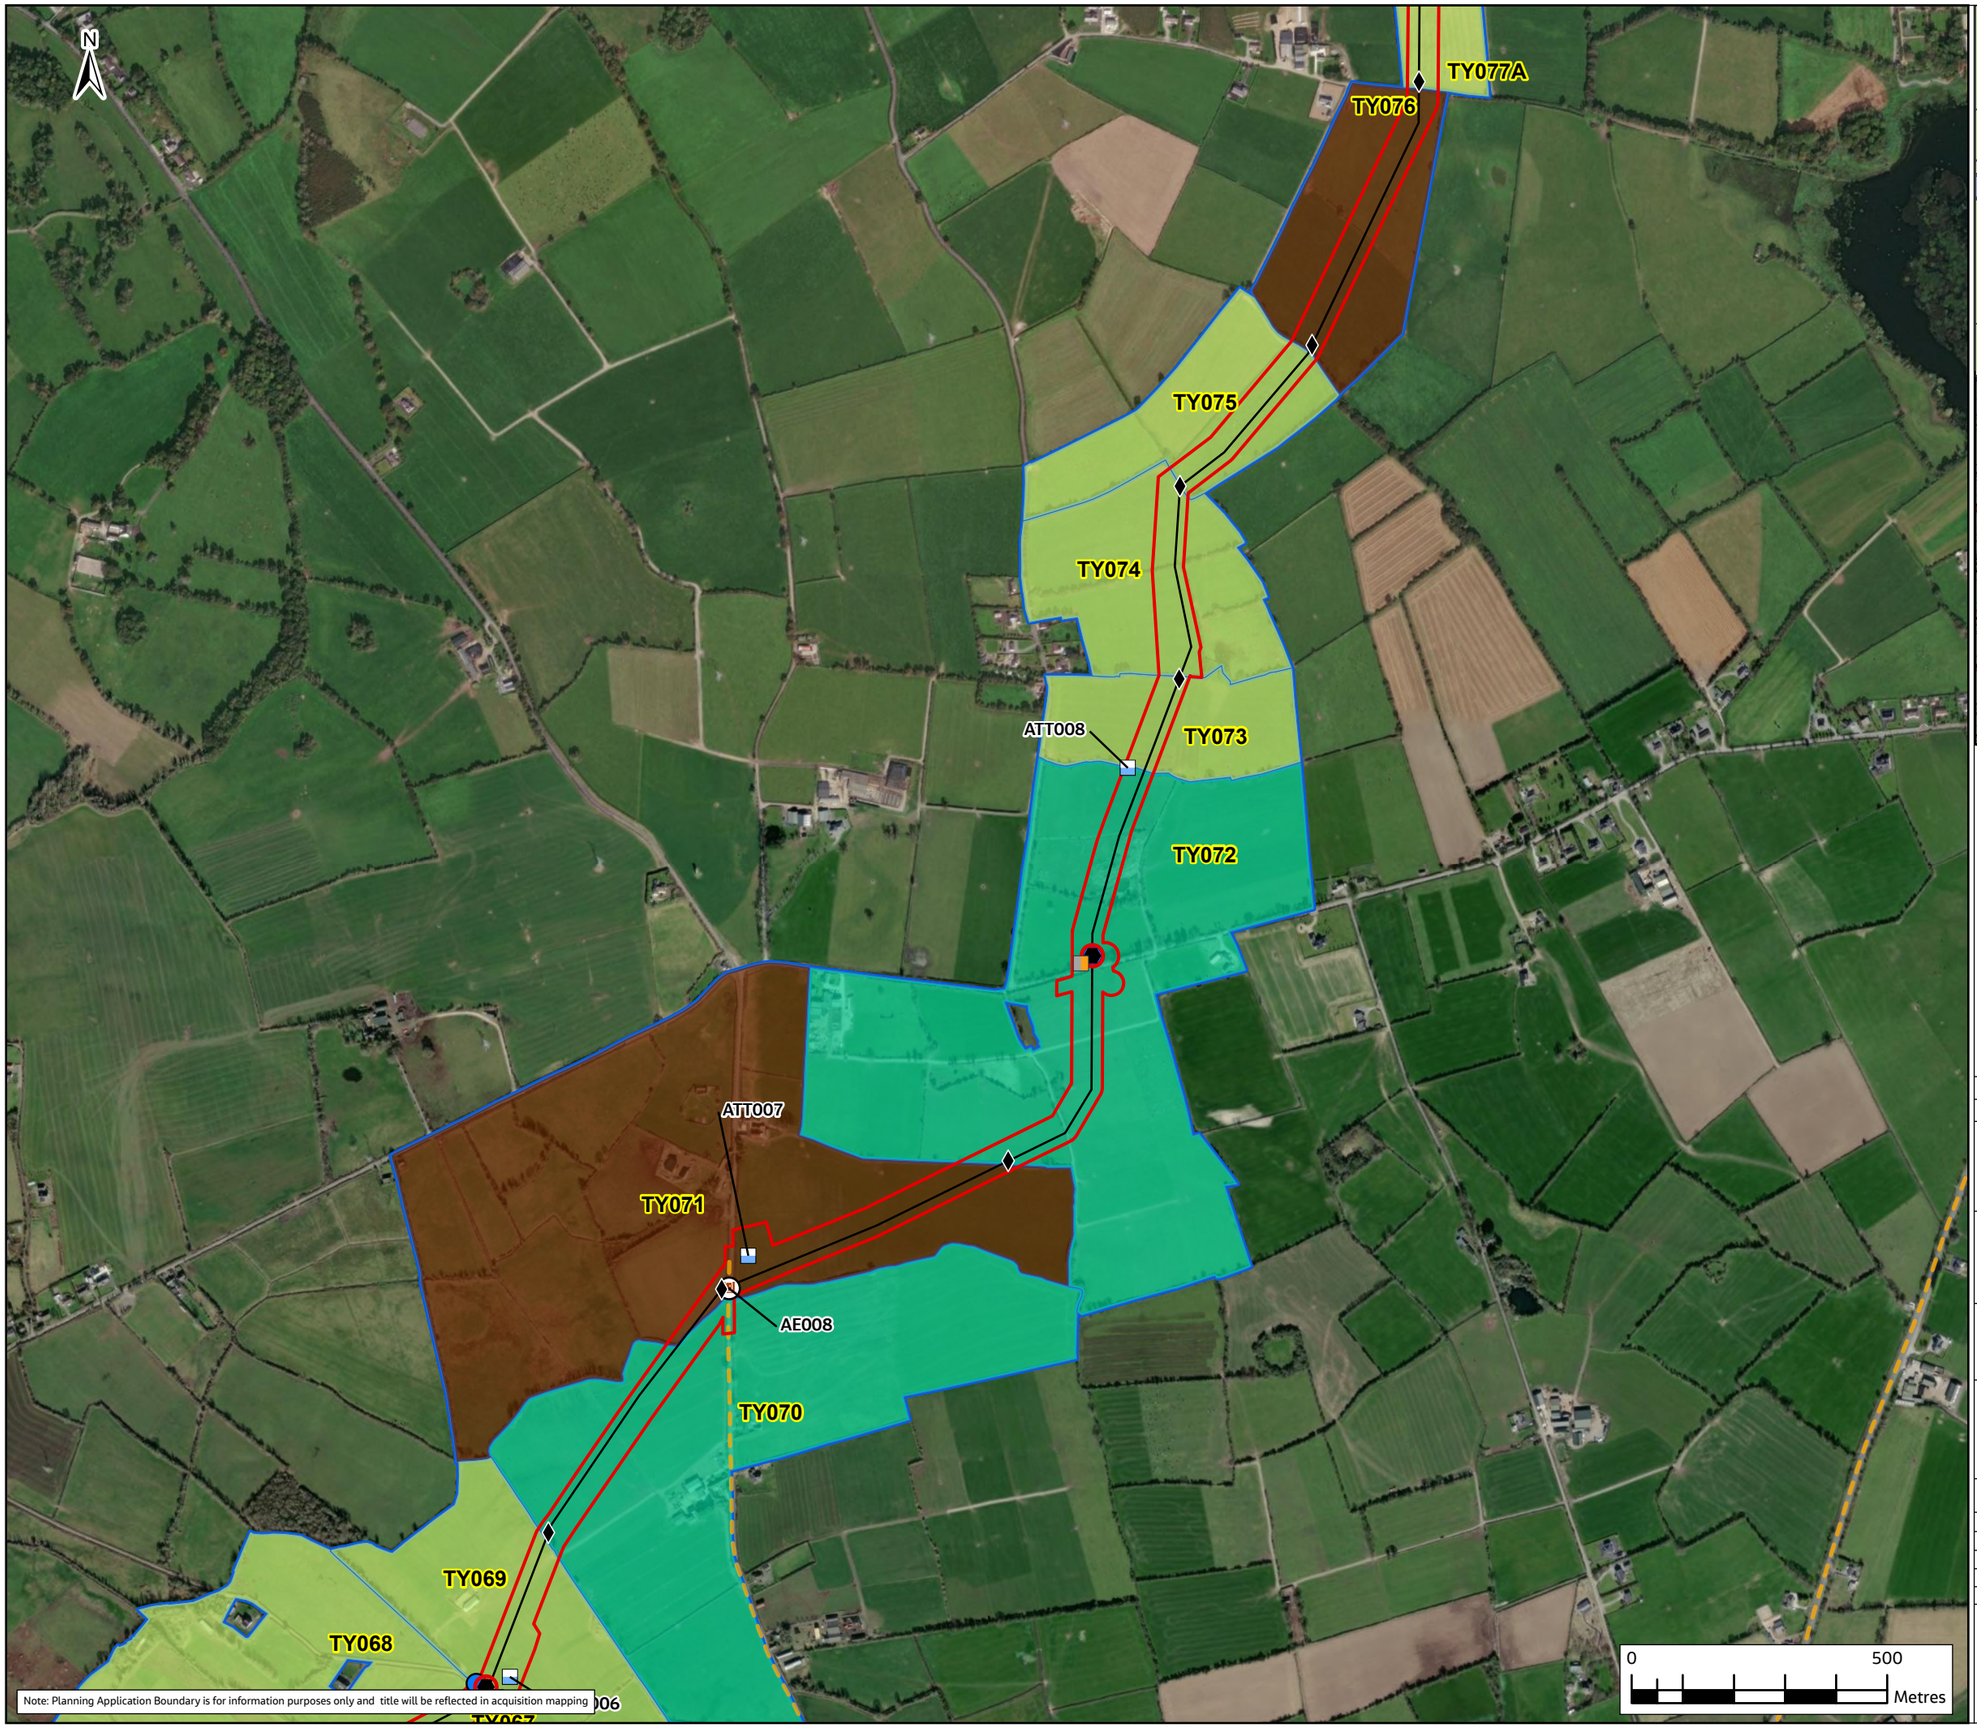

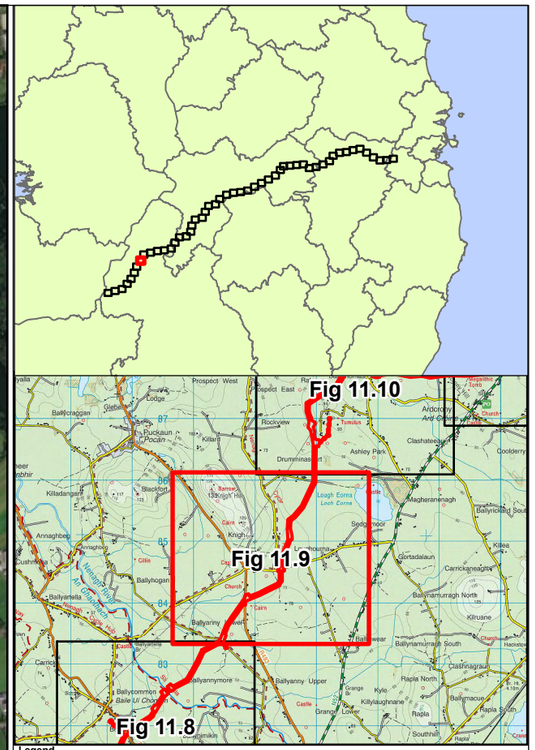

Legend

- Haul Roads
- Construction Compound (CC)
- Pipe Storage Depot (PSD)
- Potential Future Connection
- Attenuation Location
- Lay-By Location
- Flow Control Valve
- Manways
- Air Valve
- Line Valve
- Access Egress Locations
- Watercourse Washout Location (WCW)
- Washout Valve (WA)
- Washout Valve (WB)
- Pipeline
- Infrastructure Sites Access Roads
- Booster Pumping Station
- Water Treatment Plant
- Termination Point Reservoir
- Break Pressure Tank
- County Boundaries

Farm Enterprise Primary Use

- Drystock (includes: Beef, Sucklers, Contract Rearing)
- Dairy
- Equine
- Forestry
- Grassland (includes Grazing, Silage, Hay & Leased grassland)
- Mixed Livestock (combination of Sheep, Equine and/or Drystock)
- Sheep
- Tillage (all land tilled or marked for tillage — private, leased, or within mixed use)
- Horticulture
- Raw Water Intake and Pumping Station
- Landholding Boundary

Rev.	Date	Purpose of revision	Drawn	Check'd	Rev'd	Appr'd
F02	24/11/25	FINAL – PLANNING APPLICATION	PG	AS	MG	SW

Jacobs TOBIN

Client: Uisce Éireann Irish Water; Tionscadal Soláthair Uisce Water Supply Project

Project
Water Supply Project
Eastern and Midlands Region


Drawing Title
Figure 11.9
Agronomy Impact Assessment Landholding Maps
Sheet 8 of 51


Drawing Status: FINAL – PLANNING APPLICATION

Scale @ A3	1:12,000	DO NOT SCALE
Jacobs No.	32105801	
Client No.	9318	
Drawing No.	32105801/700/15043	
File Path		

Copyright © Ordnance Survey Ireland. Licence number 3/3/34/Irish Water.
World Hillshade: Esri, Intermap, NASA, NGA, USGS
World Topographic Map: Sources: Esri, TomTom, Garmin, FAO, NOAA, USGS, © OpenStreetMap contributors, and the GIS User Community
World Imagery: Microsoft, Vantor

© Copyright 2025 Jacobs Engineering Ireland Limited. The concepts and information contained in this document are the property of Jacobs. Use or copying of this document in whole or in part without the written permission of Jacobs constitutes an infringement of copyright. Limitation: This drawing has been prepared on behalf of, and for the exclusive use of Jacobs' Client, and is subject to, and issued in accordance with, the provisions of the contract between Jacobs and the Client. Jacobs accepts no liability or responsibility whatsoever for, or in respect of, any use of, or reliance upon, this drawing by any third party.

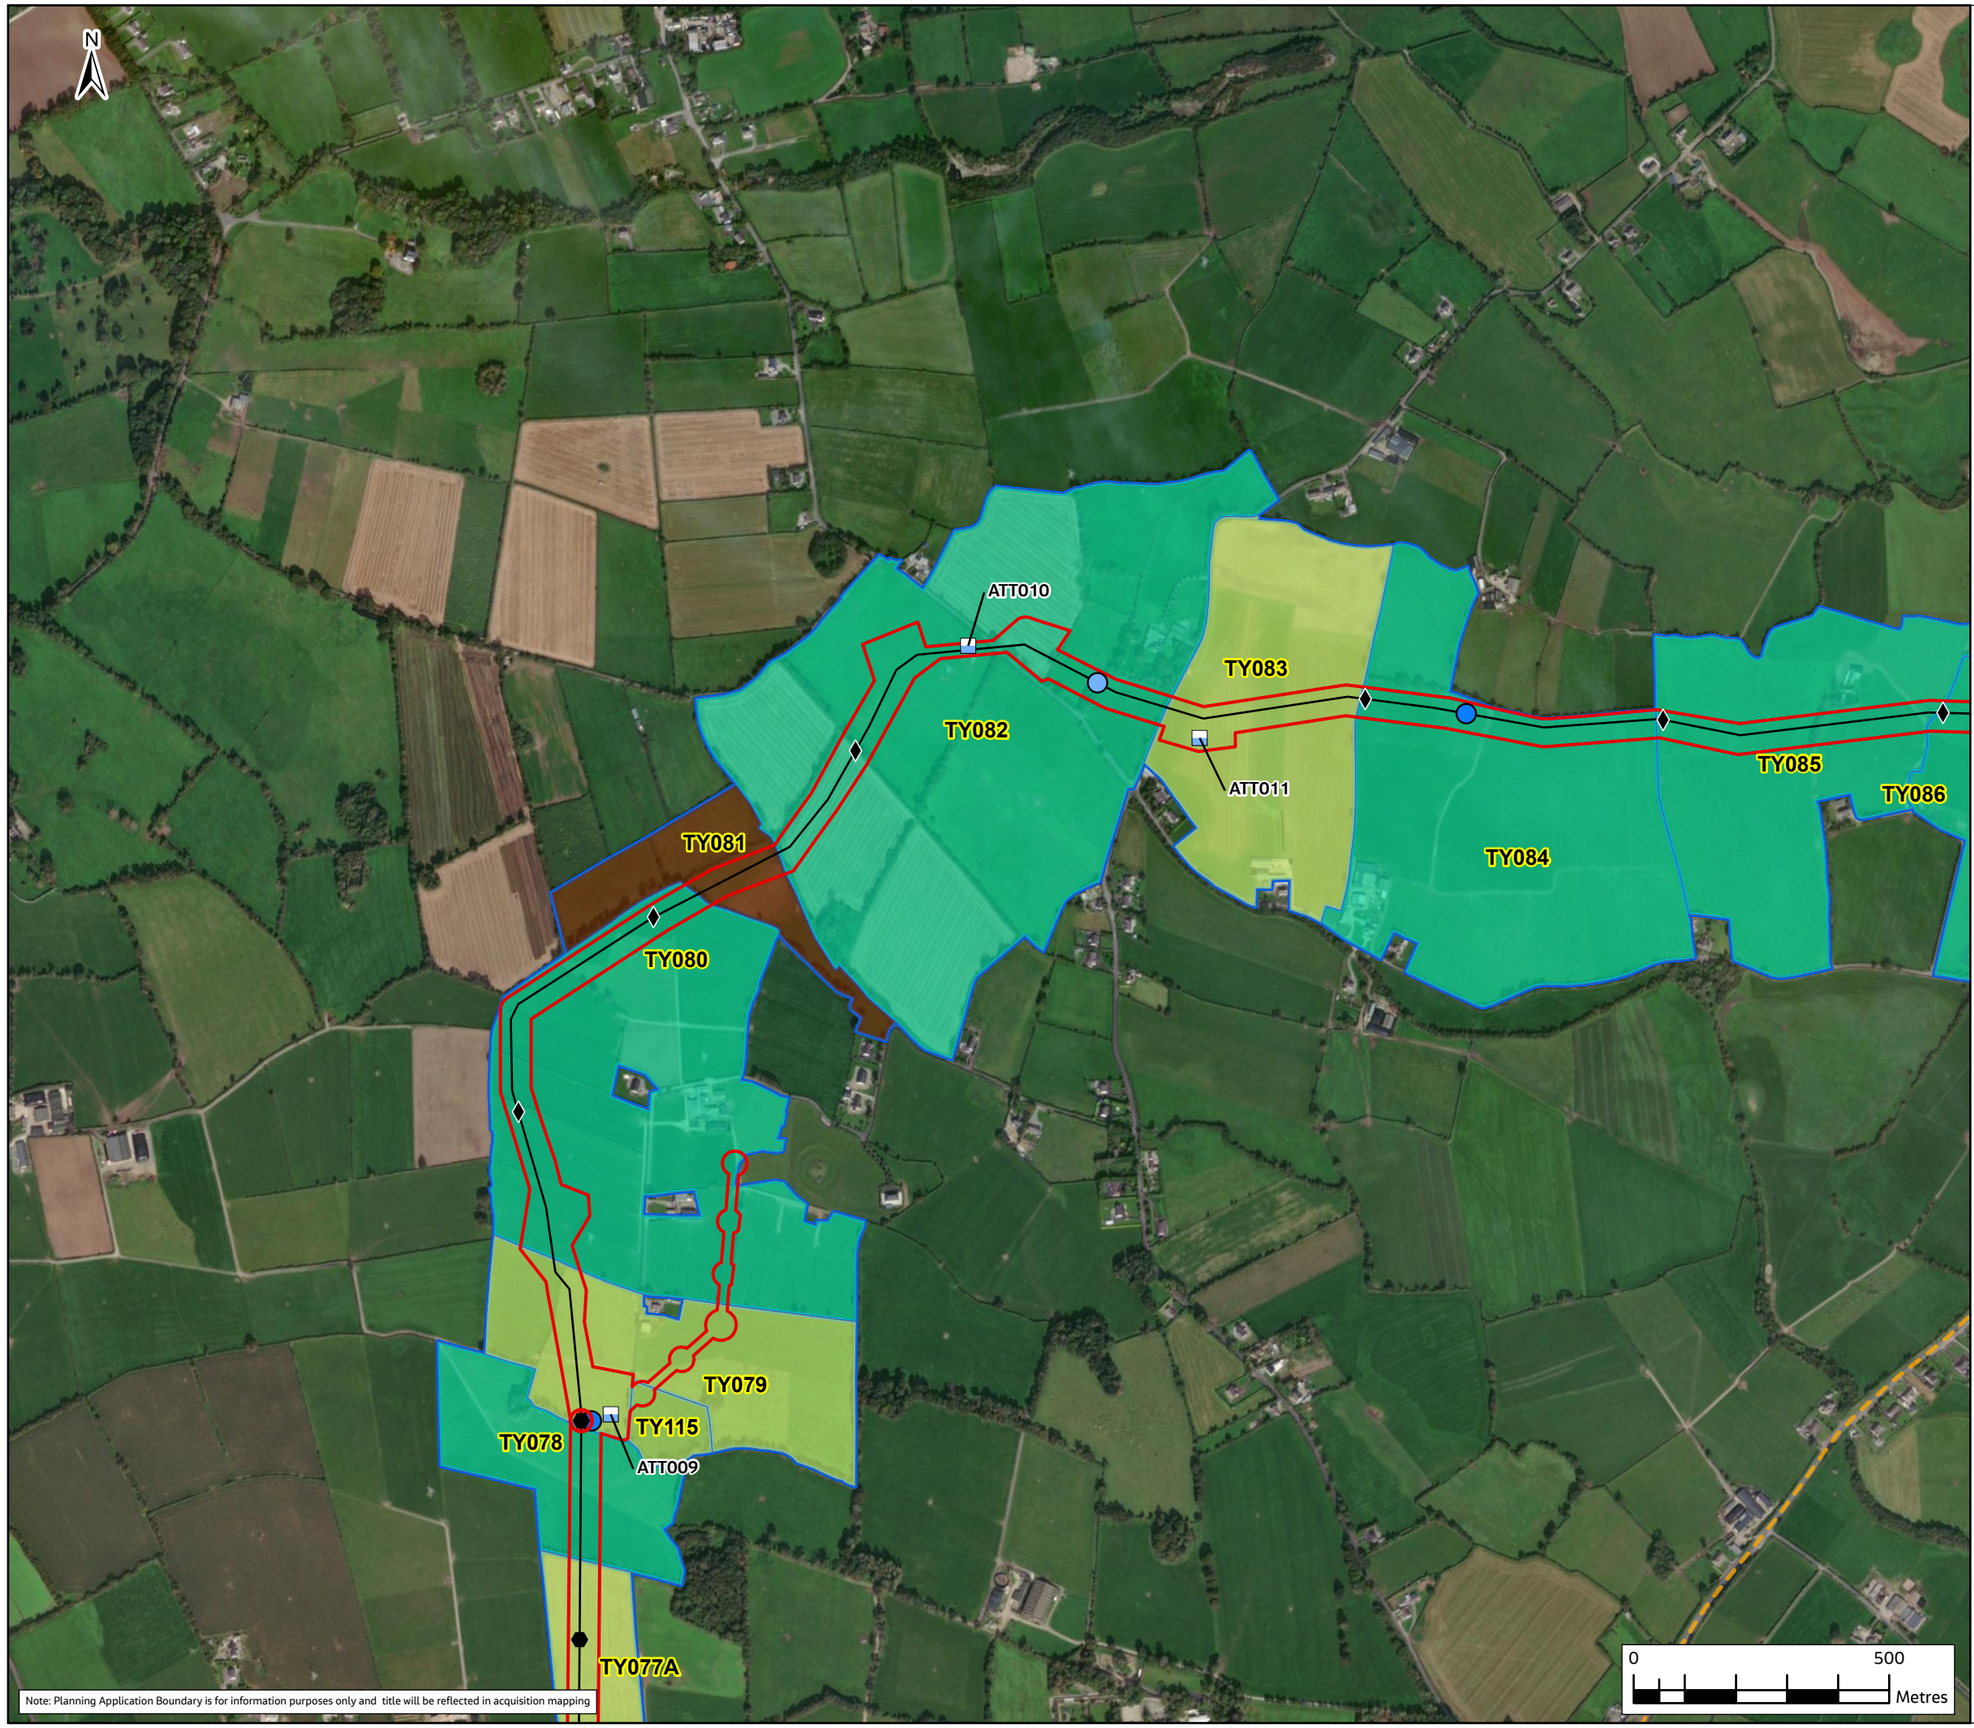

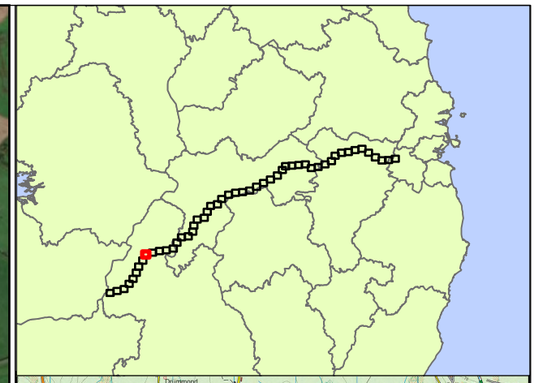

Legend

- Haul Roads
- Construction Compound (CC)
- Pipe Storage Depot (PSD)
- Potential Future Connection
- Attenuation Location
- Lay-By Location
- Flow Control Valve
- Manways
- Air Valve
- Line Valve
- Access Egress Locations
- Watercourse Washout Location (WCW)
- Washout Valve (WA)
- Washout Valve (WB)
- Pipeline
- Infrastructure Sites Access Roads
- Booster Pumping Station
- Water Treatment Plant
- Termination Point Reservoir
- Break Pressure Tank
- County Boundaries

Farm Enterprise Primary Use

- Drystock (includes: Beef, Sucklers, Contract Rearing)
- Dairy
- Equine
- Forestry
- Grassland (includes Grazing, Silage, Hay & Leased grassland)
- Mixed Livestock (combination of Sheep, Equine and/or Drystock)
- Sheep
- Tillage (all land tilled or marked for tillage — private, leased, or within mixed use)
- Horticulture
- Raw Water Intake and Pumping Station
- Landholding Boundary

Rev.	Date	Purpose of revision	Drawn	Check'd	Rev'd	Appr'd
F02	24/11/25	FINAL – PLANNING APPLICATION	PG	AS	MG	SW

Jacobs TOBIN

Client: Uisce Éireann Irish Water; Tionscadal Soláthair Uisce Water Supply Project

Project: Water Supply Project
Eastern and Midlands Region


Drawing Title: Figure 11.10
Agronomy Impact Assessment Landholding Maps
Sheet 9 of 51

Drawing Status: FINAL – PLANNING APPLICATION


Scale @ A3	1:12,000	DO NOT SCALE
Jacobs No.	32105801	
Client No.	9318	
Drawing No.	32105801/700/15044	
File Path		

Copyright © Ordnance Survey Ireland. Licence number 3/3/34/Irish Water.
World Hillshade: Esri, Intermap, NASA, NGA, USGS
World Topographic Map: Sources: Esri, TomTom, Garmin, FAO, NOAA, USGS, © OpenStreetMap contributors, and the GIS User Community
World Imagery: Microsoft, Vantor

© Copyright 2025 Jacobs Engineering Ireland Limited. The concepts and information contained in this document are the property of Jacobs. Use or copying of this document in whole or in part without the written permission of Jacobs constitutes an infringement of copyright. Limitation: This drawing has been prepared on behalf of, and for the exclusive use of Jacobs' Client, and is subject to, and issued in accordance with, the provisions of the contract between Jacobs and the Client. Jacobs accepts no liability or responsibility whatsoever for, or in respect of, any use of, or reliance upon, this drawing by any third party.

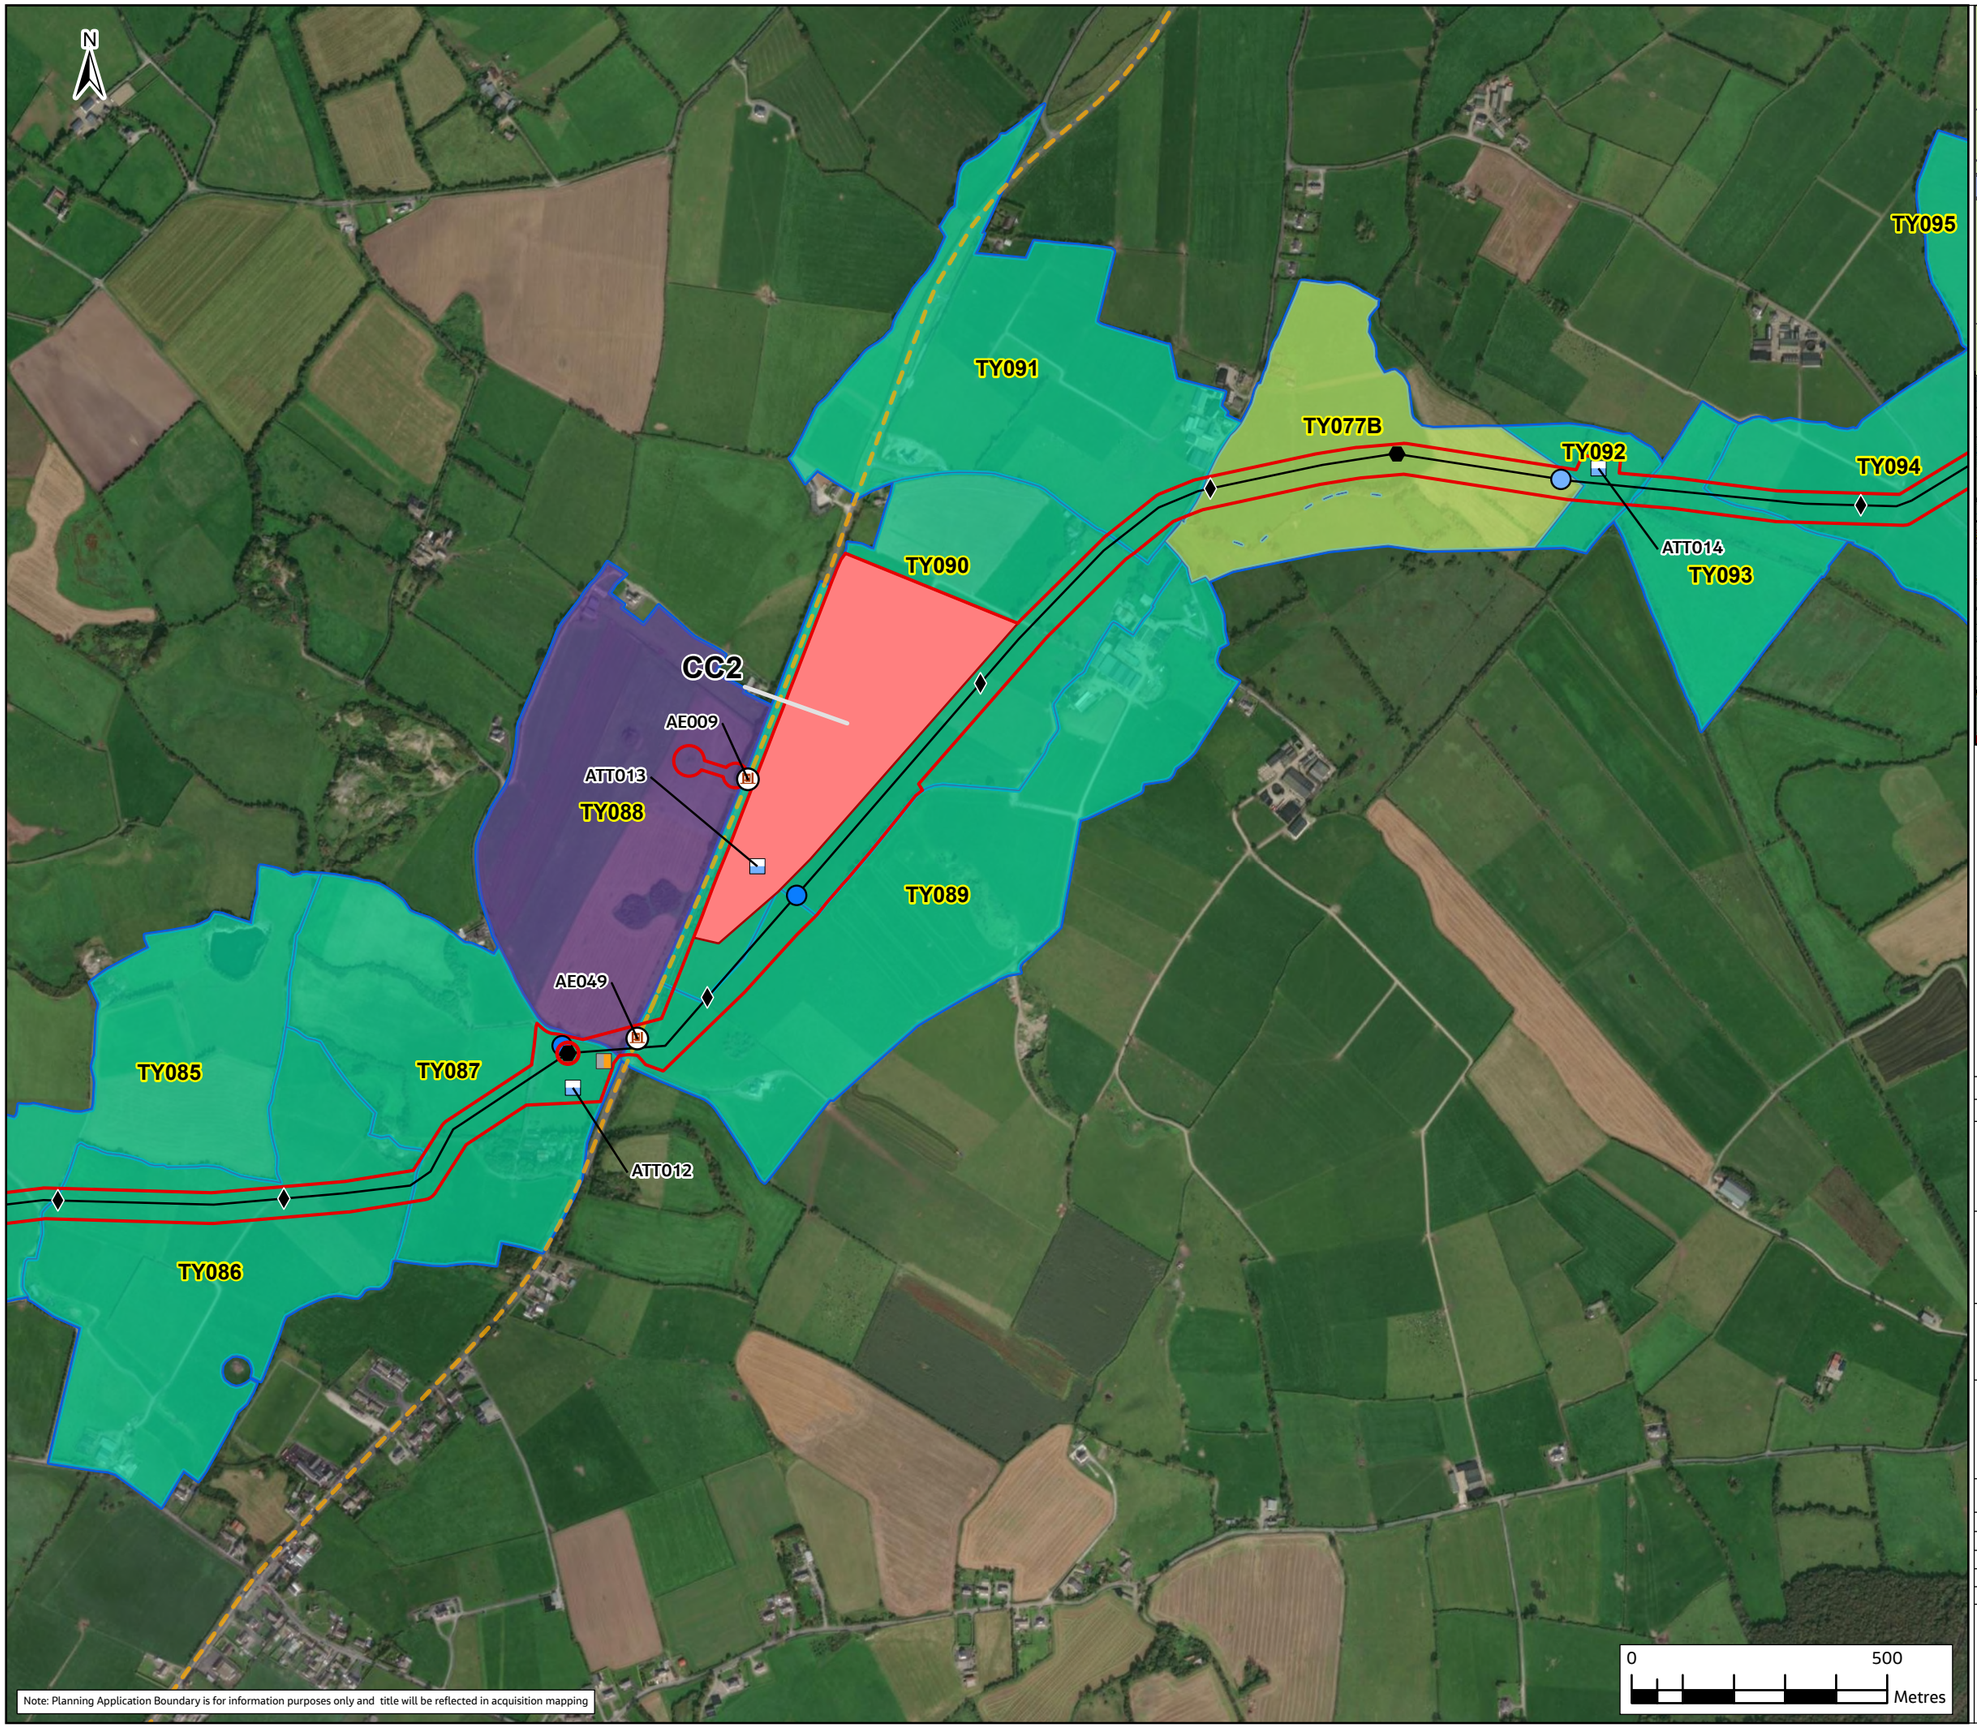

Note: Planning Application Boundary is for information purposes only and title will be reflected in acquisition mapping

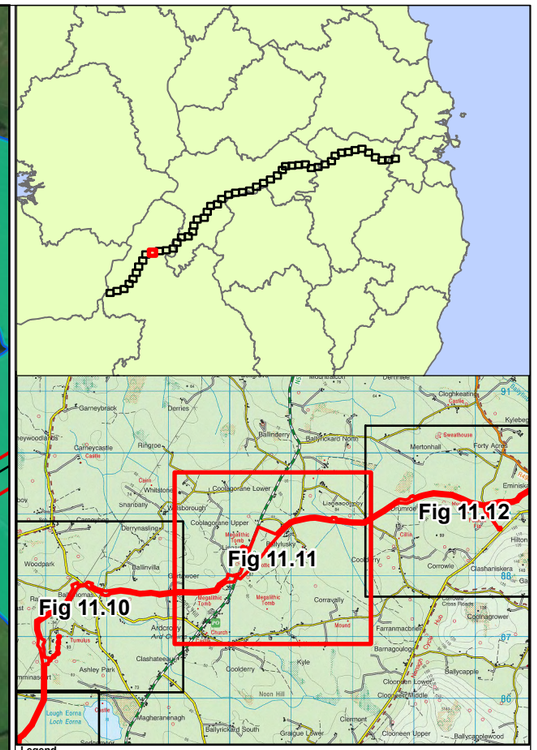

Legend

- Haul Roads
- Construction Compound (CC)
- Pipe Storage Depot (PSD)
- Potential Future Connection
- Attenuation Location
- Lay-By Location
- Flow Control Valve
- Manways
- Air Valve
- Line Valve
- Access Egress Locations
- Watercourse Washout Location (WCW)
- Washout Valve (WA)
- Washout Valve (WB)
- Pipeline
- Infrastructure Sites Access Roads
- Booster Pumping Station
- Water Treatment Plant
- Termination Point Reservoir
- Break Pressure Tank
- County Boundaries

Farm Enterprise Primary Use

- Drystock (includes: Beef, Sucklers, Contract Rearing)
- Dairy
- Equine
- Forestry
- Grassland (includes Grazing, Silage, Hay & Leased grassland)
- Mixed Livestock (combination of Sheep, Equine and/or Drystock)
- Sheep
- Tillage (all land tilled or marked for tillage — private, leased, or within mixed use)
- Horticulture
- Raw Water Intake and Pumping Station
- Landholding Boundary

Rev.	Date	Purpose of revision	Drawn	Check'd	Rev'd	Appr'd
F02	24/11/25	FINAL – PLANNING APPLICATION	PG	AS	MG	SW

Jacobs TOBIN

Client: Uisce Éireann Irish Water; Tionscadal Soláthair Uisce Water Supply Project

Project
Water Supply Project
Eastern and Midlands Region


Drawing Title
Figure 11.11
Agronomy Impact Assessment Landholding Maps
Sheet 10 of 51


Drawing Status: FINAL – PLANNING APPLICATION

Scale @ A3	1:12,000	DO NOT SCALE
Jacobs No.	32105801	
Client No.	9318	
Drawing No.	32105801/700/15045	
File Path	[illegible]	

Copyright © Ordnance Survey Ireland. Licence number 3/3/34/Irish Water.
World Hillshade: Esri, Intermap, NASA, NGA, USGS
World Topographic Map: Sources: Esri, TomTom, Garmin, FAO, NOAA, USGS, © OpenStreetMap contributors, and the GIS User Community
World Imagery: Microsoft, Vantor

© Copyright 2025 Jacobs Engineering Ireland Limited. The concepts and information contained in this document are the property of Jacobs. Use or copying of this document in whole or in part without the written permission of Jacobs constitutes an infringement of copyright. Limitation: This drawing has been prepared on behalf of, and for the exclusive use of Jacobs' Client, and is subject to, and issued in accordance with, the provisions of the contract between Jacobs and the Client. Jacobs accepts no liability or responsibility whatsoever for, or in respect of, any use of, or reliance upon, this drawing by any third party.

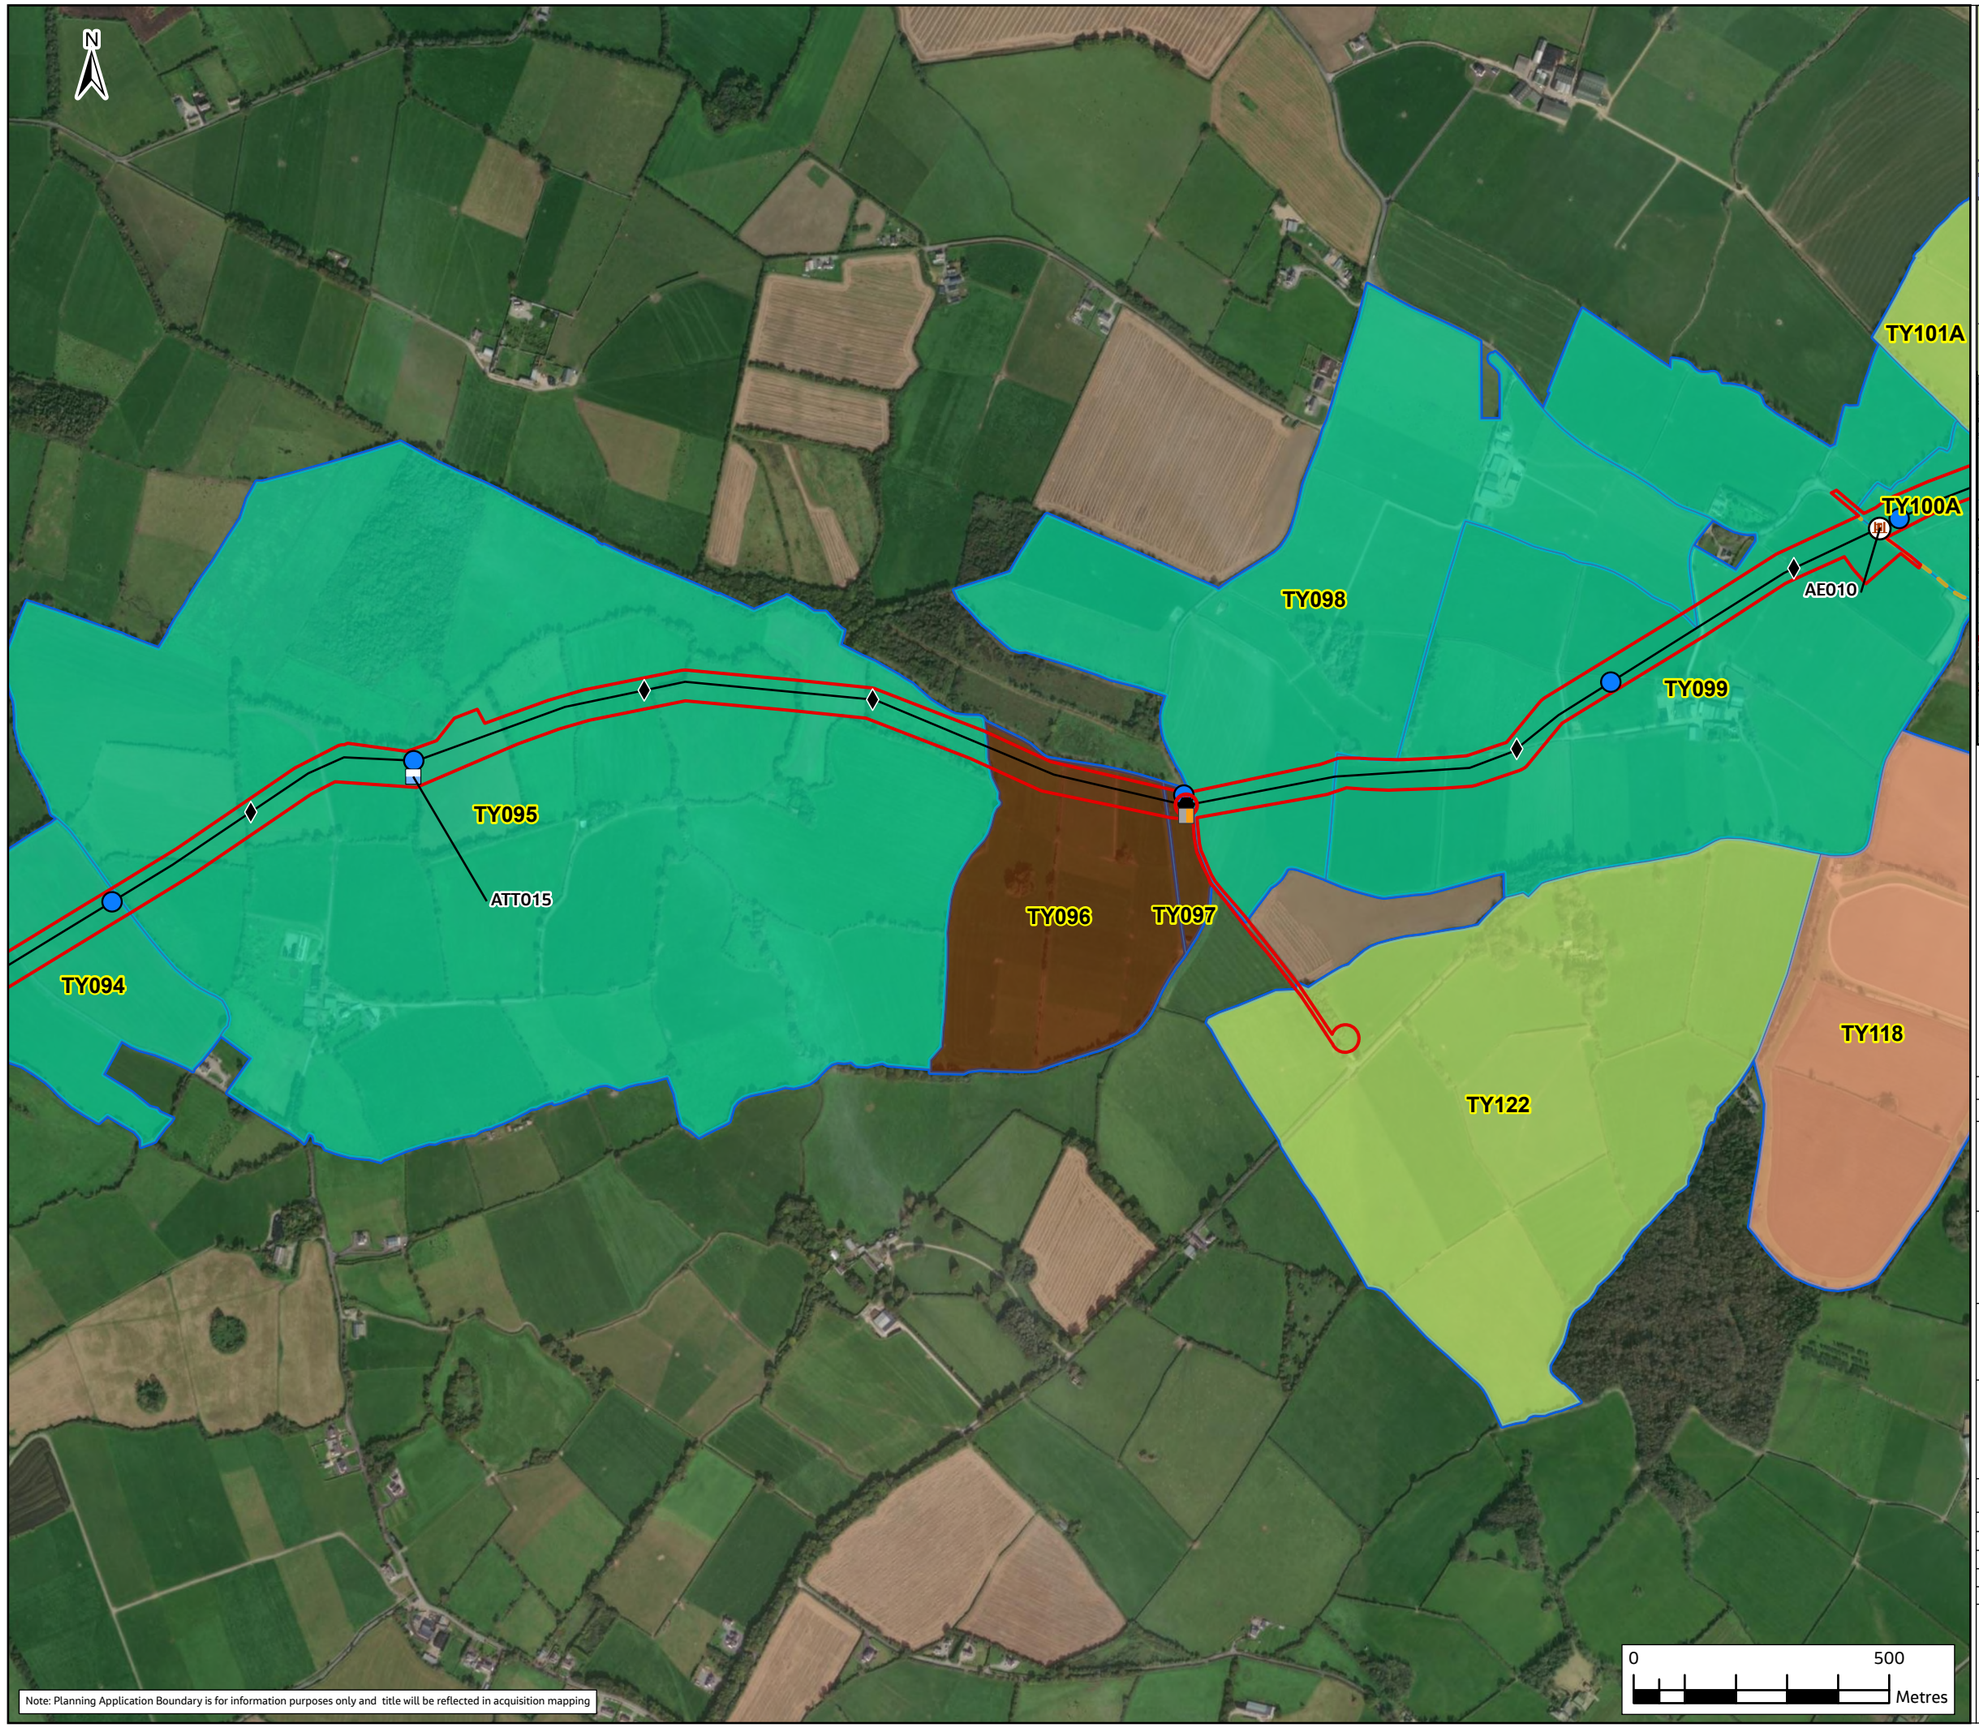

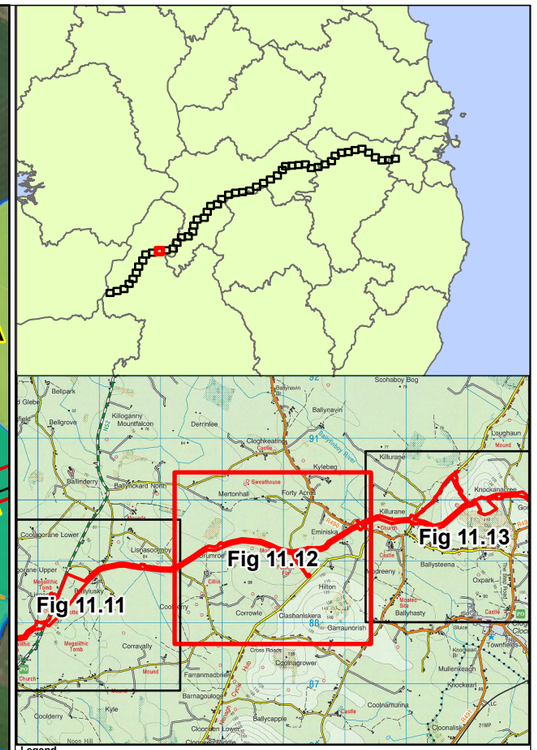

Legend

- Haul Roads
- Construction Compound (CC)
- Pipe Storage Depot (PSD)
- Potential Future Connection
- Attenuation Location
- Lay-By Location
- Flow Control Valve
- Manways
- Air Valve
- Line Valve
- Access Egress Locations
- Watercourse Washout Location (WCW)
- Washout Valve (WA)
- Washout Valve (WB)
- Pipeline
- Infrastructure Sites Access Roads
- Booster Pumping Station
- Water Treatment Plant
- Termination Point Reservoir
- Break Pressure Tank
- County Boundaries

Farm Enterprise Primary Use

- Drystock (includes: Beef, Sucklers, Contract Rearing)
- Dairy
- Equine
- Forestry
- Grassland (includes Grazing, Silage, Hay & Leased grassland)
- Mixed Livestock (combination of Sheep, Equine and/or Drystock)
- Sheep
- Tillage (all land tilled or marked for tillage — private, leased, or within mixed use)
- Horticulture
- Raw Water Intake and Pumping Station
- Landholding Boundary

Rev.	Date	Purpose of revision	Drawn	Check'd	Rev'd	Appr'd
F02	24/11/25	FINAL – PLANNING APPLICATION	PG	AS	MG	SW

Jacobs TOBIN

Client: Uisce Éireann Irish Water; Tionscadal Soláthair Uisce Water Supply Project

Project
Water Supply Project
Eastern and Midlands Region


Drawing Title
Figure 11.12
Agronomy Impact Assessment Landholding Maps
Sheet 11 of 51


Drawing Status: FINAL – PLANNING APPLICATION

Scale @ A3	1:12,000	DO NOT SCALE
Jacobs No.	32105801	
Client No.	9318	
Drawing No.	32105801/700/15046	
File Path	[illegible]	

Copyright © Ordnance Survey Ireland. Licence number 3/3/34/Irish Water.
World Hillshade: Esri, Intermap, NASA, NGA, USGS
World Topographic Map: Sources: Esri, TomTom, Garmin, FAO, NOAA, USGS, © OpenStreetMap contributors, and the GIS User Community
World Imagery: Microsoft, Vantor

© Copyright 2025 Jacobs Engineering Ireland Limited. The concepts and information contained in this document are the property of Jacobs. Use or copying of this document in whole or in part without the written permission of Jacobs constitutes an infringement of copyright. Limitation: This drawing has been prepared on behalf of, and for the exclusive use of Jacobs' Client, and is subject to, and issued in accordance with, the provisions of the contract between Jacobs and the Client. Jacobs accepts no liability or responsibility whatsoever for, or in respect of, any use of, or reliance upon, this drawing by any third party.

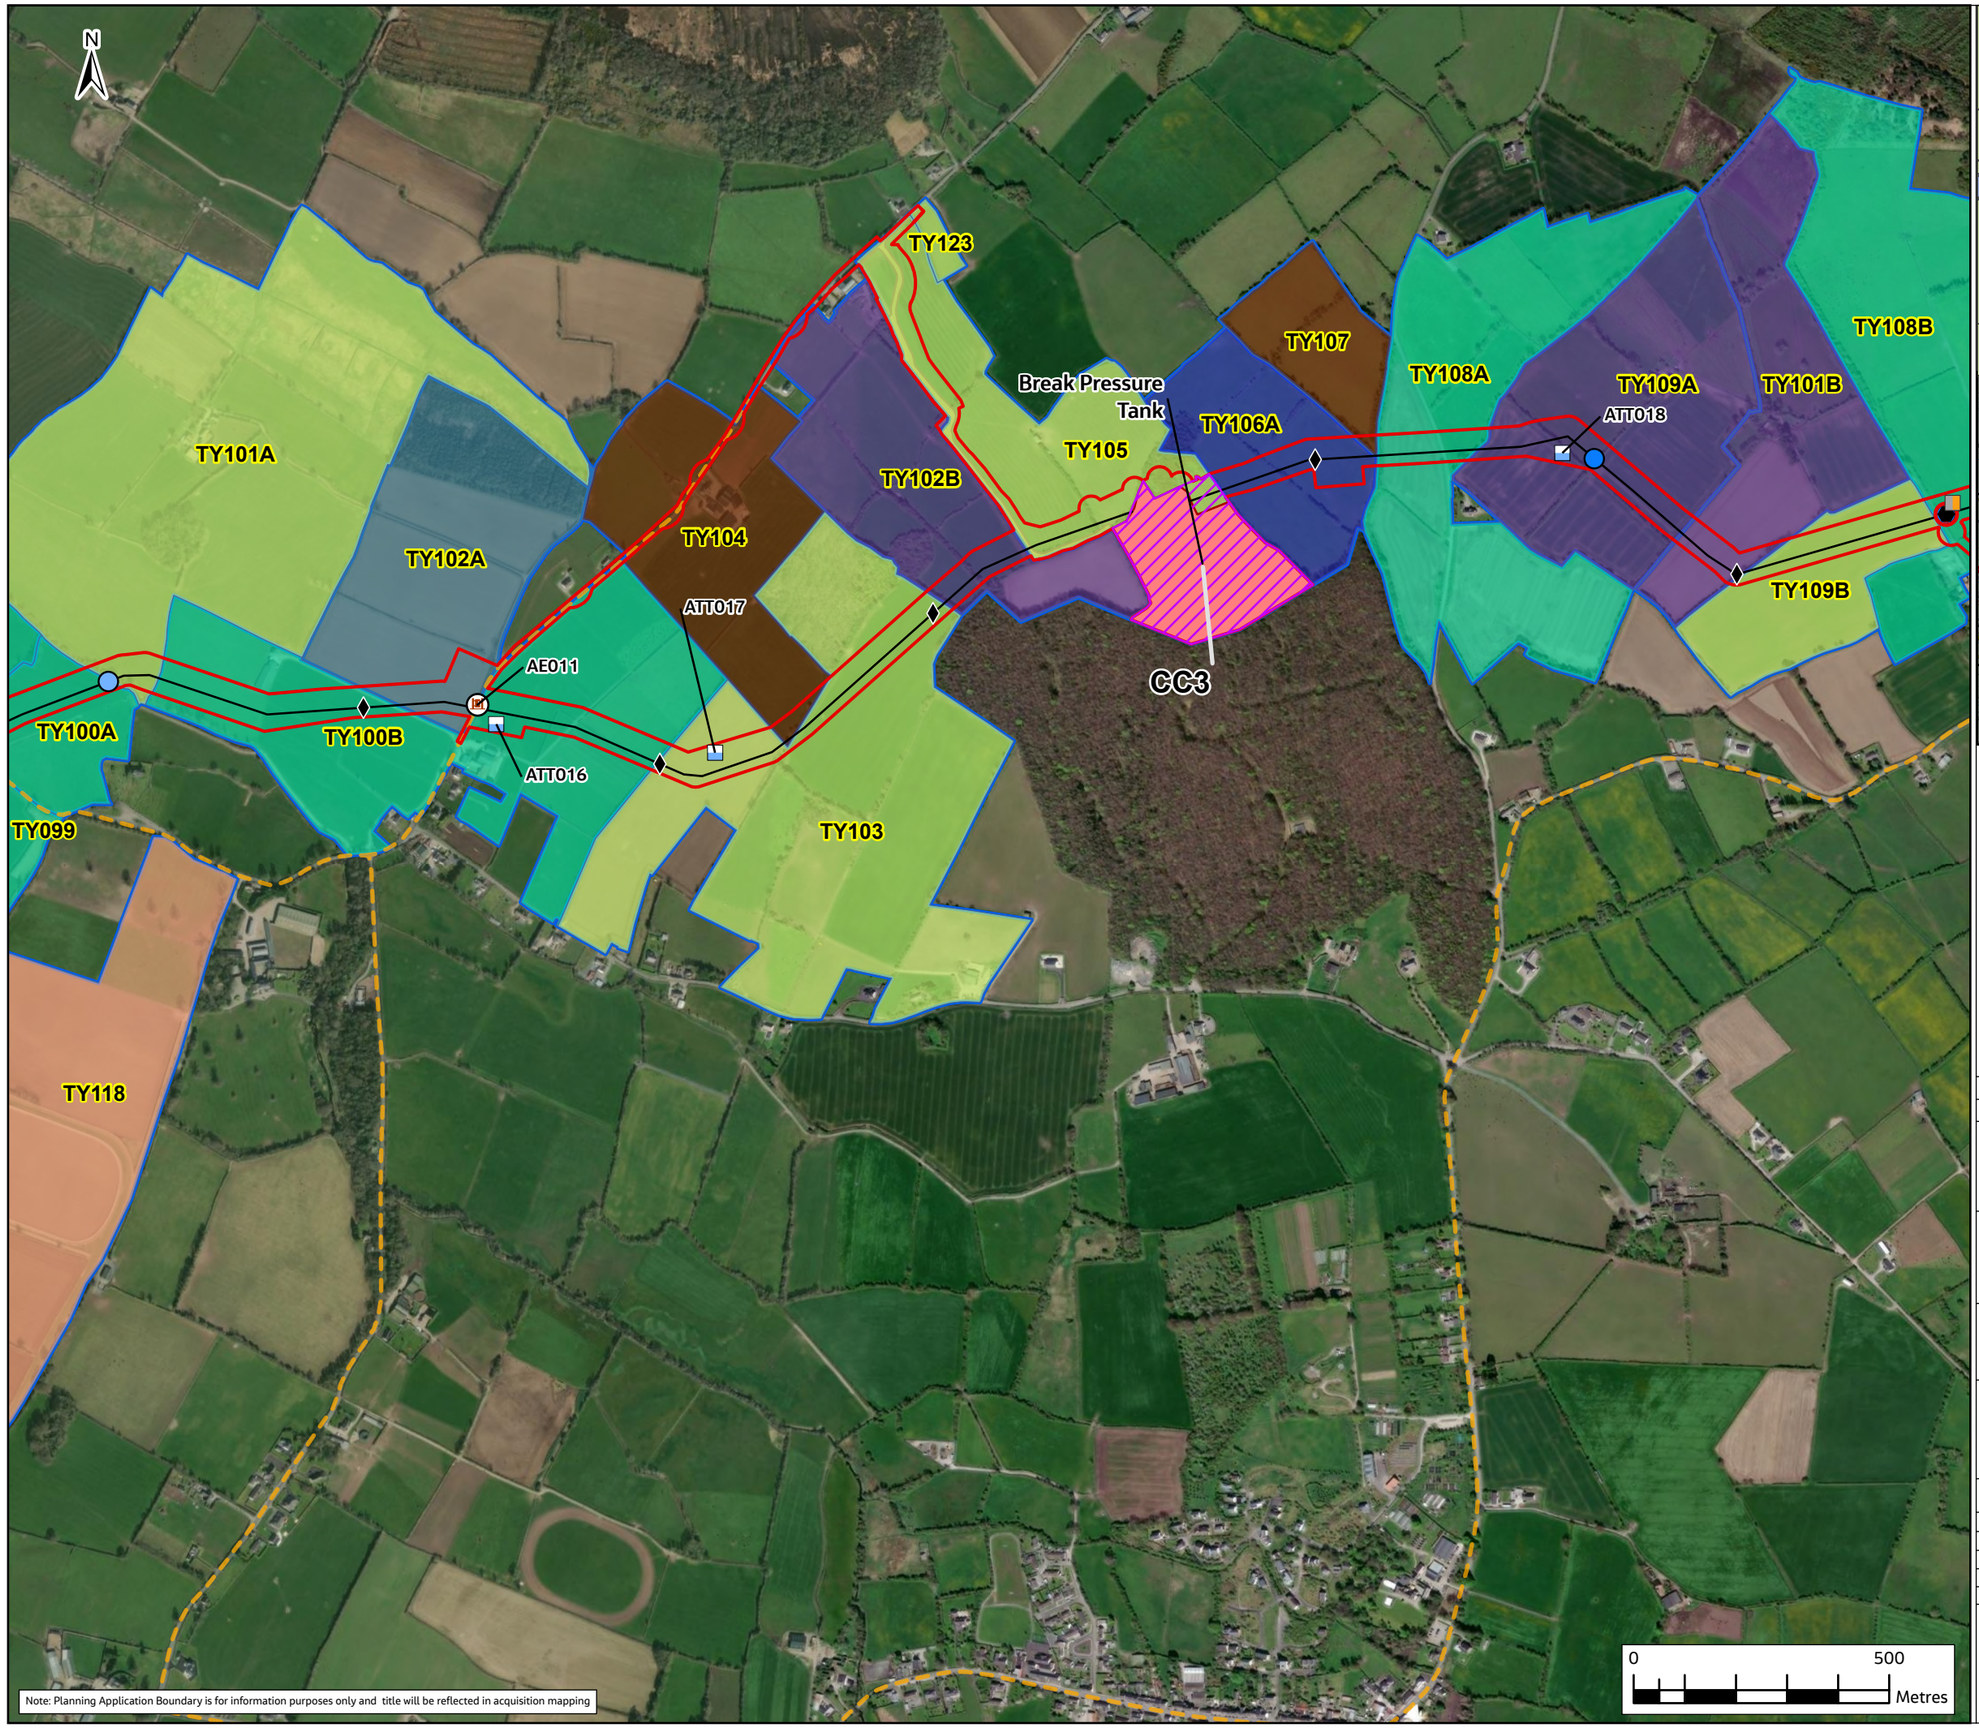

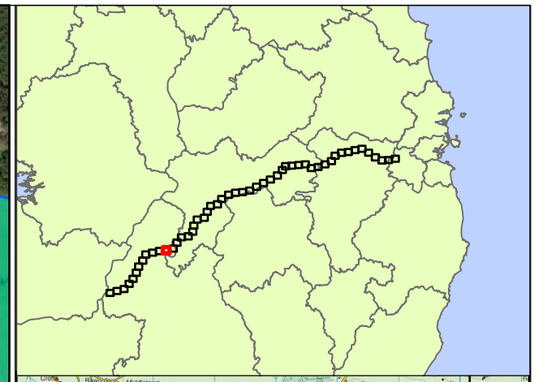

Legend

- Haul Roads
- Construction Compound (CC)
- Pipe Storage Depot (PSD)
- Potential Future Connection
- Attenuation Location
- Lay-By Location
- Flow Control Valve
- Manways
- Air Valve
- Line Valve
- Access Egress Locations
- Watercourse Washout Location (WCW)
- Washout Valve (WA)
- Washout Valve (WB)
- Pipeline
- Infrastructure Sites Access Roads
- Booster Pumping Station
- Water Treatment Plant
- Termination Point Reservoir
- Break Pressure Tank
- County Boundaries

Farm Enterprise Primary Use

- Drystock (includes: Beef, Sucklers, Contract Rearing)
- Dairy
- Equine
- Forestry
- Grassland (includes Grazing, Silage, Hay & Leased grassland)
- Mixed Livestock (combination of Sheep, Equine and/or Drystock)
- Sheep
- Tillage (all land tilled or marked for tillage — private, leased, or within mixed use)
- Horticulture
- Raw Water Intake and Pumping Station
- Landholding Boundary

Rev.	Date	Purpose of revision	Drawn	Check'd	Rev'd	Appr'd
F02	24/11/25	FINAL – PLANNING APPLICATION	PG	AS	MG	SW

Jacobs TOBIN

Client: Uisce Éireann Irish Water; Tionscadal Soláthair Uisce Water Supply Project

Project
Water Supply Project
Eastern and Midlands Region


Drawing Title
Figure 11.13
Agronomy Impact Assessment Landholding Maps
Sheet 12 of 51


Drawing Status: FINAL – PLANNING APPLICATION

Scale @ A3	1:12,000	DO NOT SCALE
Jacobs No.	32105801	
Client No.	9318	
Drawing No.	32105801/700/15047	
File Path		

Copyright © Ordnance Survey Ireland. Licence number 3/3/34/Irish Water.
World Hillshade: Esri, Intermap, NASA, NGA, USGS
World Topographic Map: Sources: Esri, TomTom, Garmin, FAO, NOAA, USGS, © OpenStreetMap contributors, and the GIS User Community
World Imagery: Microsoft, Vantor

© Copyright 2025 Jacobs Engineering Ireland Limited. The concepts and information contained in this document are the property of Jacobs. Use or copying of this document in whole or in part without the written permission of Jacobs constitutes an infringement of copyright. Limitation: This drawing has been prepared on behalf of, and for the exclusive use of Jacobs' Client, and is subject to, and issued in accordance with, the provisions of the contract between Jacobs and the Client. Jacobs accepts no liability or responsibility whatsoever for, or in respect of, any use of, or reliance upon, this drawing by any third party.

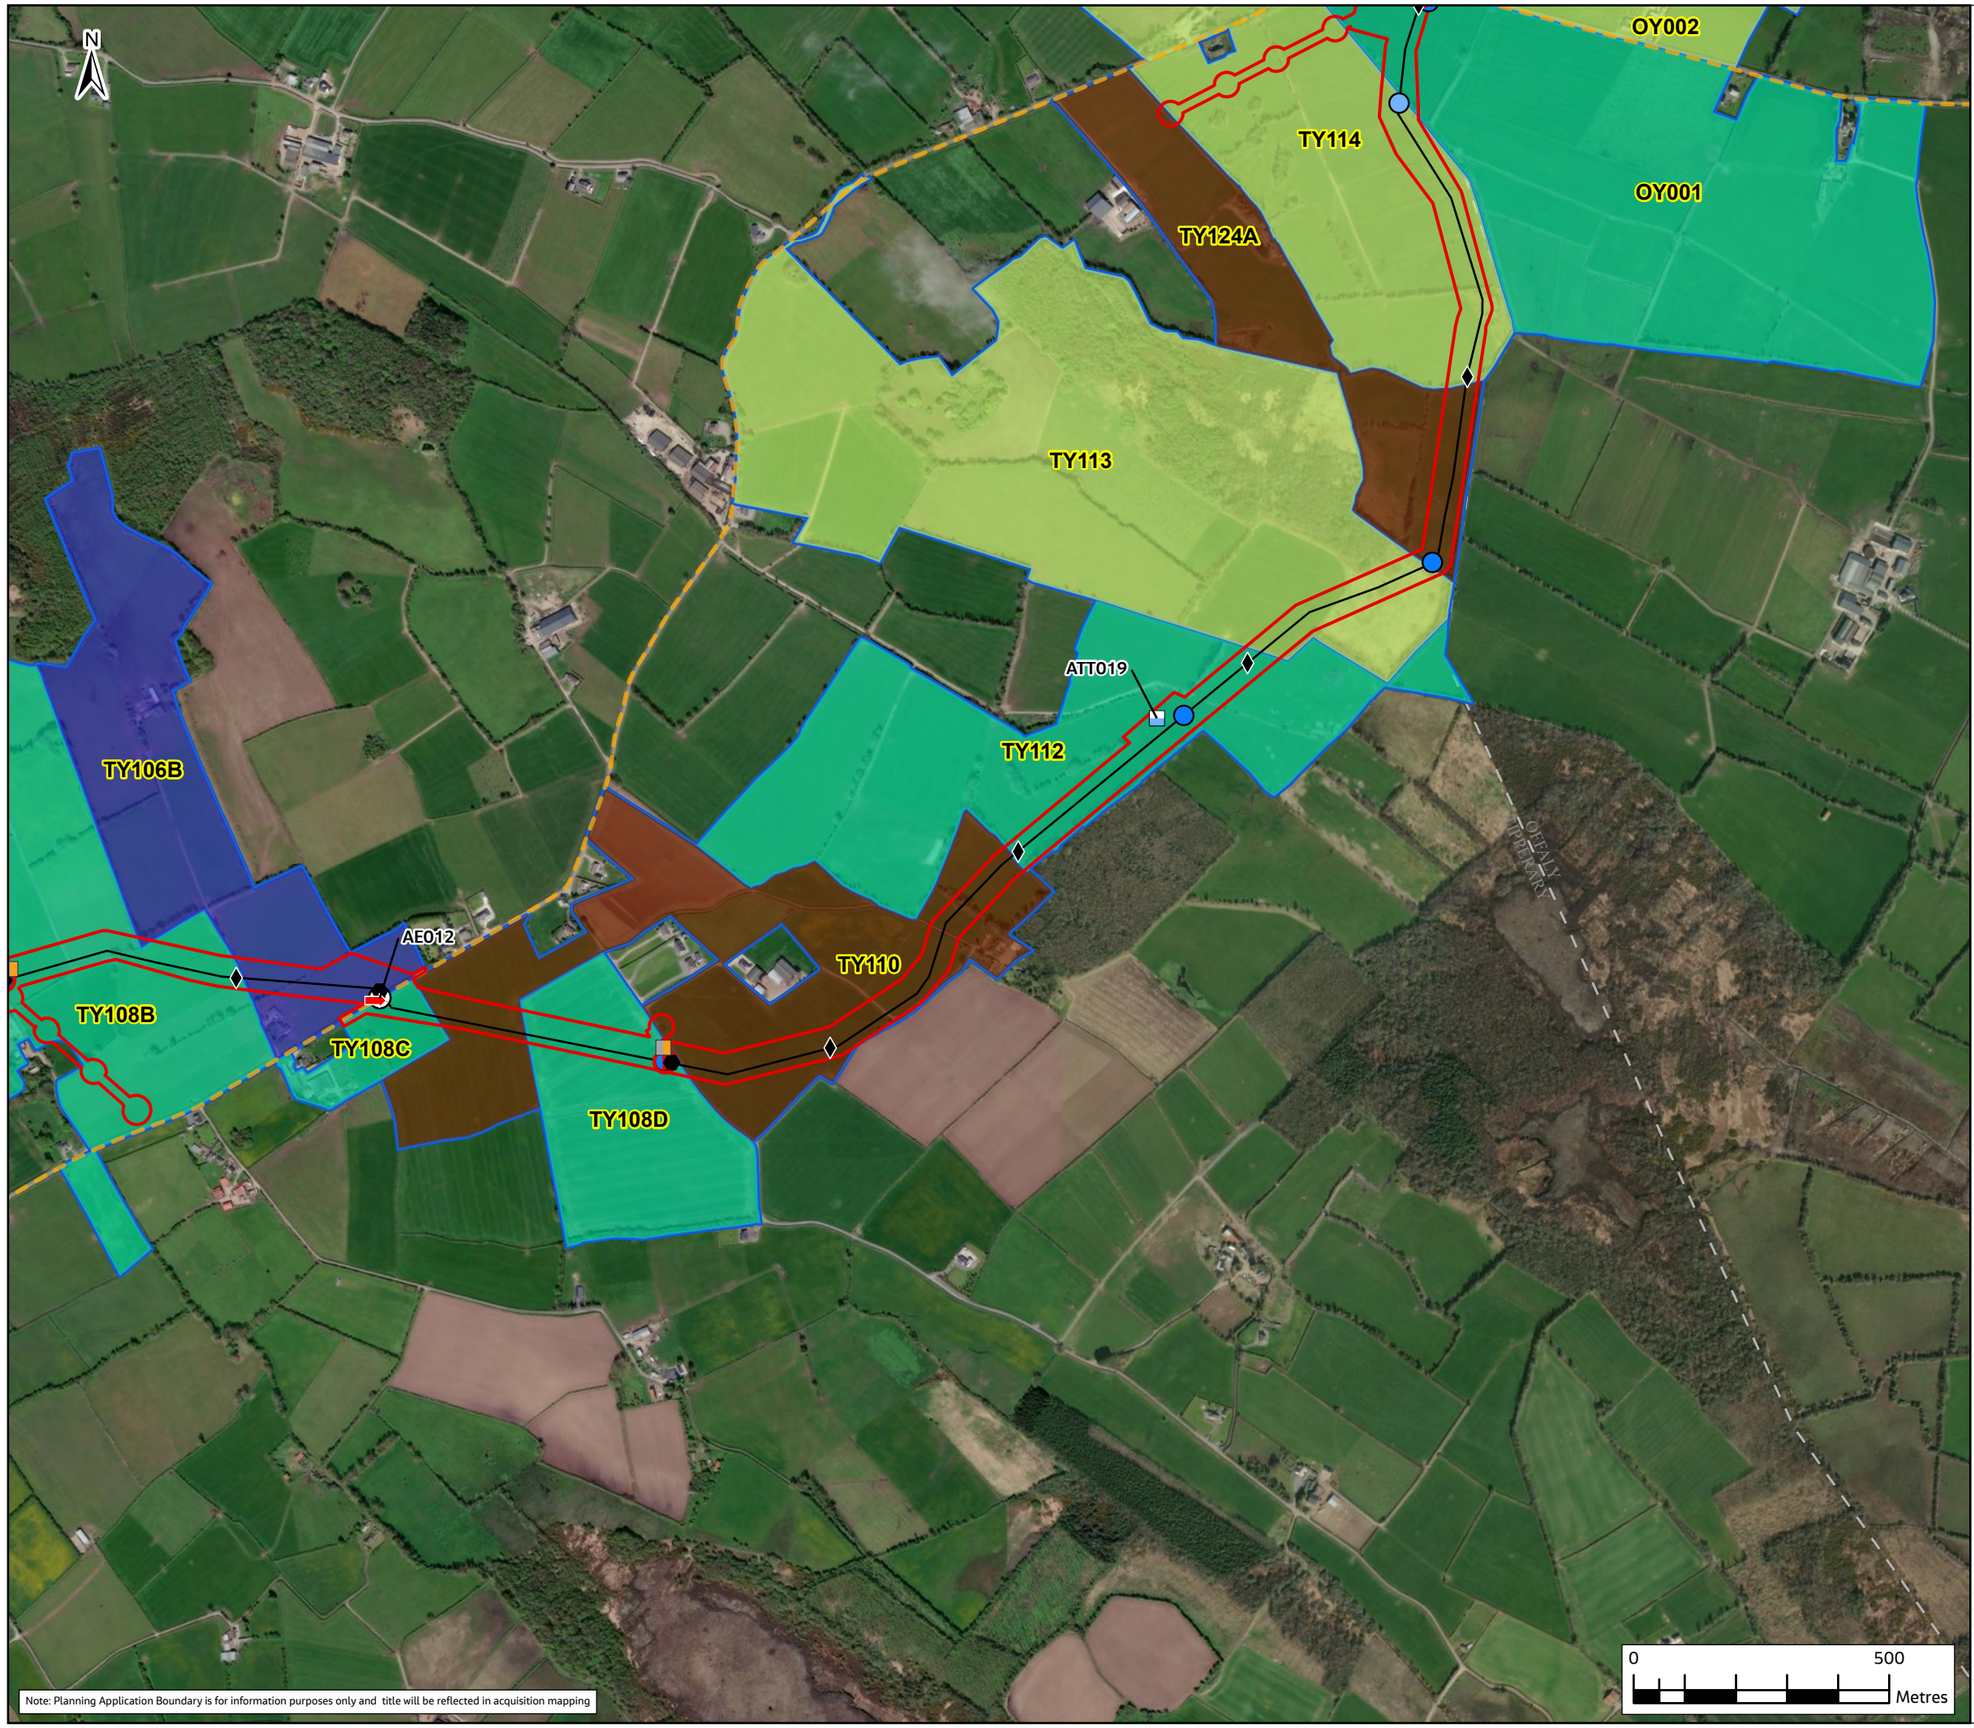

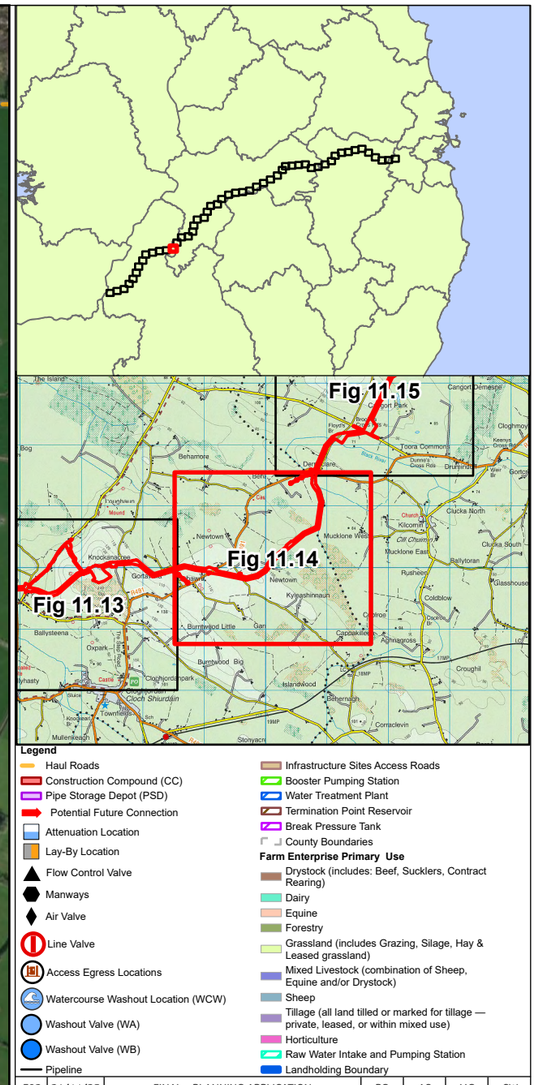

Legend

- Haul Roads
- Construction Compound (CC)
- Pipe Storage Depot (PSD)
- Potential Future Connection
- Attenuation Location
- Lay-By Location
- Flow Control Valve
- Manways
- Air Valve
- Line Valve
- Access Egress Locations
- Watercourse Washout Location (WCW)
- Washout Valve (WA)
- Washout Valve (WB)
- Pipeline
- Infrastructure Sites Access Roads
- Booster Pumping Station
- Water Treatment Plant
- Termination Point Reservoir
- Break Pressure Tank
- County Boundaries

Farm Enterprise Primary Use

- Drystock (includes: Beef, Sucklers, Contract Rearing)
- Dairy
- Equine
- Forestry
- Grassland (includes Grazing, Silage, Hay & Leased grassland)
- Mixed Livestock (combination of Sheep, Equine and/or Drystock)
- Sheep
- Tillage (all land tilled or marked for tillage — private, leased, or within mixed use)
- Horticulture
- Raw Water Intake and Pumping Station
- Landholding Boundary

Rev.	Date	Purpose of revision	Drawn	Check'd	Rev'd	Appr'd
F02	24/11/25	FINAL – PLANNING APPLICATION	PG	AS	MG	SW

Jacobs TOBIN

Client

Uisce Éireann Irish Water

Tionscadal Soláthair Uisce Water Supply Project

Project

Water Supply Project
Eastern and Midlands Region

Drawing Title


Figure 11.14
Agronomy Impact Assessment Landholding Maps
Sheet 13 of 51


Drawing Status: FINAL – PLANNING APPLICATION

Scale @ A3	1:12,000	DO NOT SCALE
Jacobs No.	32105801	
Client No.	9318	
Drawing No.	32105801/700/15048	
File Path		

Copyright © Ordnance Survey Ireland. Licence number 3/3/34/Irish Water.
World Hillshade: Esri, Intermap, NASA, NGA, USGS
World Topographic Map: Sources: Esri, TomTom, Garmin, FAO, NOAA, USGS, © OpenStreetMap contributors, and the GIS User Community
World Imagery: Microsoft, Vantor

© Copyright 2025 Jacobs Engineering Ireland Limited. The concepts and information contained in this document are the property of Jacobs. Use or copying of this document in whole or in part without the written permission of Jacobs constitutes an infringement of copyright. Limitation: This drawing has been prepared on behalf of, and for the exclusive use of Jacobs' Client, and is subject to, and issued in accordance with, the provisions of the contract between Jacobs and the Client. Jacobs accepts no liability or responsibility whatsoever for, or in respect of, any use of, or reliance upon, this drawing by any third party.

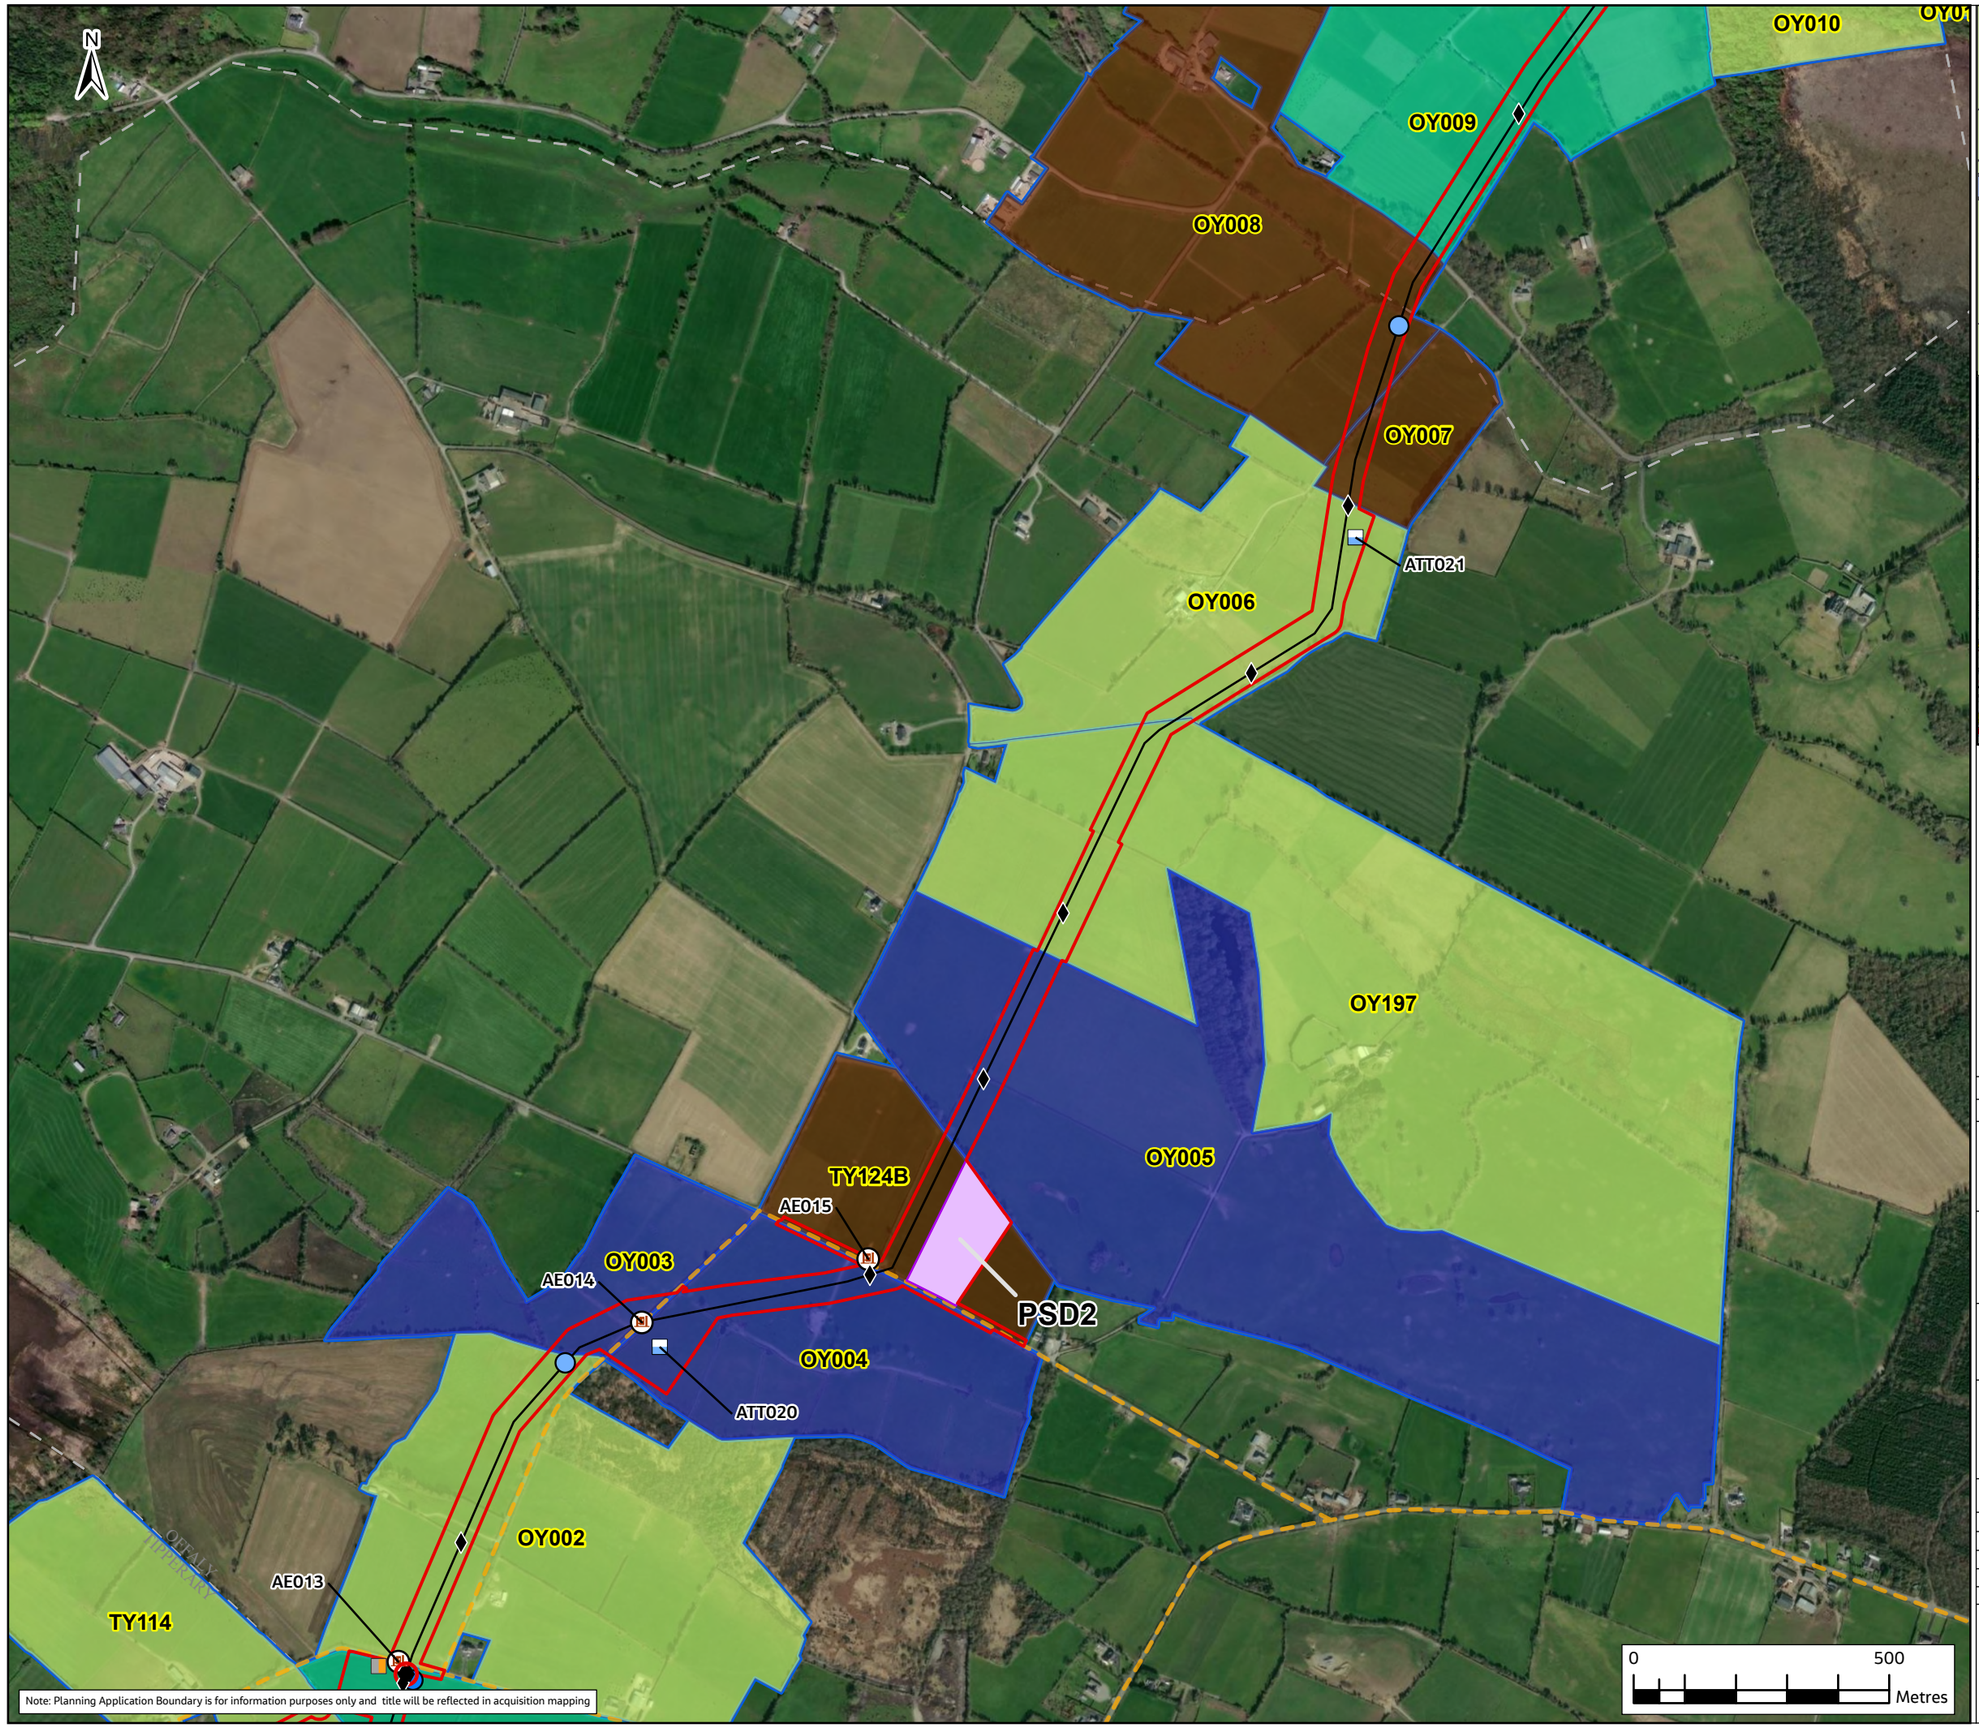

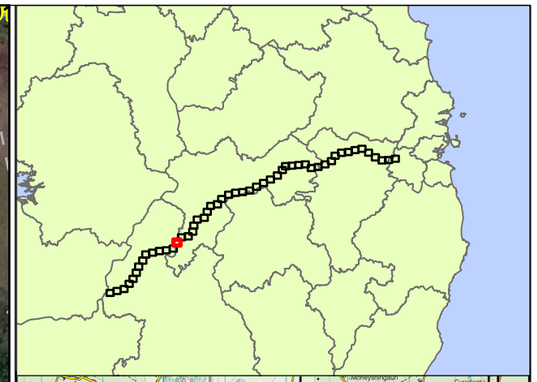

Legend

- Haul Roads
- Construction Compound (CC)
- Pipe Storage Depot (PSD)
- Potential Future Connection
- Attenuation Location
- Lay-By Location
- Flow Control Valve
- Manways
- Air Valve
- Line Valve
- Access Egress Locations
- Watercourse Washout Location (WCW)
- Washout Valve (WA)
- Washout Valve (WB)
- Pipeline
- Infrastructure Sites Access Roads
- Booster Pumping Station
- Water Treatment Plant
- Termination Point Reservoir
- Break Pressure Tank
- County Boundaries

Farm Enterprise Primary Use

- Drystock (includes: Beef, Sucklers, Contract Rearing)
- Dairy
- Equine
- Forestry
- Grassland (includes Grazing, Silage, Hay & Leased grassland)
- Mixed Livestock (combination of Sheep, Equine and/or Drystock)
- Sheep
- Tillage (all land tilled or marked for tillage — private, leased, or within mixed use)
- Horticulture
- Raw Water Intake and Pumping Station
- Landholding Boundary

Rev.	Date	Purpose of revision	Drawn	Check'd	Rev'd	Appr'd
F02	24/11/25	FINAL – PLANNING APPLICATION	PG	AS	MG	SW

Jacobs TOBIN

Client: Uisce Éireann Irish Water; Tionscadal Soláthair Uisce Water Supply Project

Project
Water Supply Project
Eastern and Midlands Region


Drawing Title
Figure 11.15
Agronomy Impact Assessment Landholding Maps
Sheet 14 of 51


Drawing Status: FINAL – PLANNING APPLICATION

Scale @ A3	1:12,000	DO NOT SCALE
Jacobs No.	32105801	
Client No.	9318	
Drawing No.	32105801/700/15049	
File Path		

Copyright © Ordnance Survey Ireland. Licence number 3/3/34/Irish Water.
World Hillshade: Esri, Intermap, NASA, NGA, USGS
World Topographic Map: Sources: Esri, TomTom, Garmin, FAO, NOAA, USGS, © OpenStreetMap contributors, and the GIS User Community
World Imagery: Microsoft, Vantor

© Copyright 2025 Jacobs Engineering Ireland Limited. The concepts and information contained in this document are the property of Jacobs. Use or copying of this document in whole or in part without the written permission of Jacobs constitutes an infringement of copyright. Limitation: This drawing has been prepared on behalf of, and for the exclusive use of Jacobs' Client, and is subject to, and issued in accordance with, the provisions of the contract between Jacobs and the Client. Jacobs accepts no liability or responsibility whatsoever for, or in respect of, any use of, or reliance upon, this drawing by any third party.

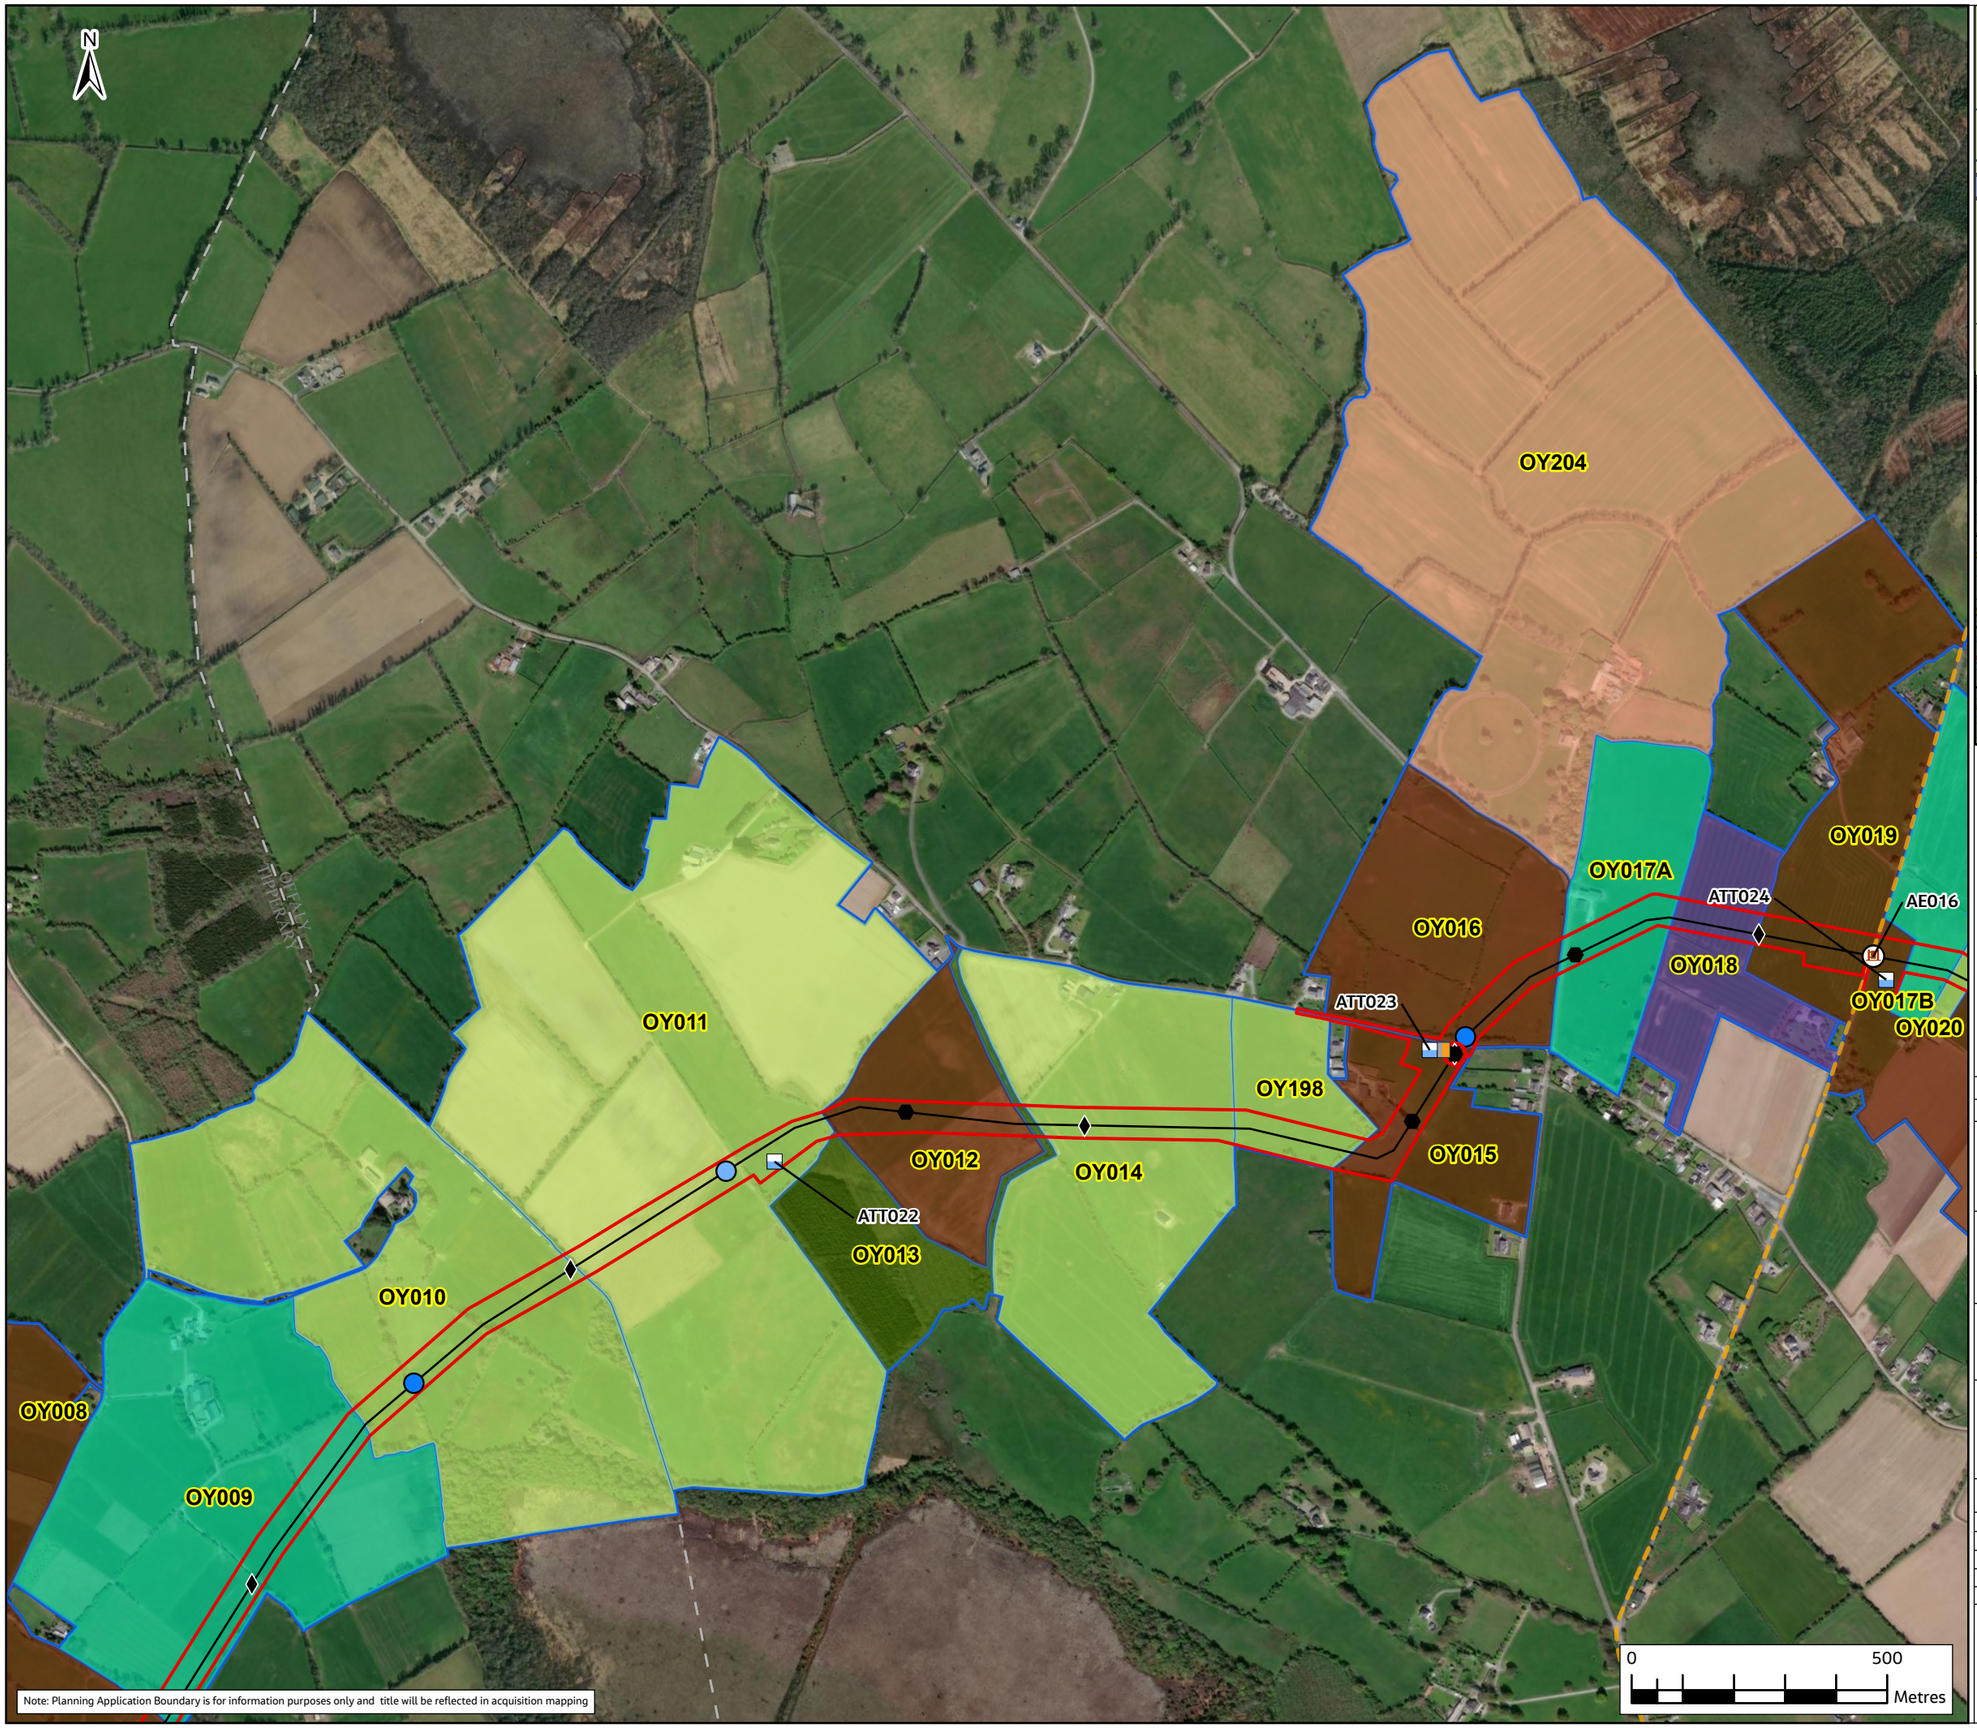

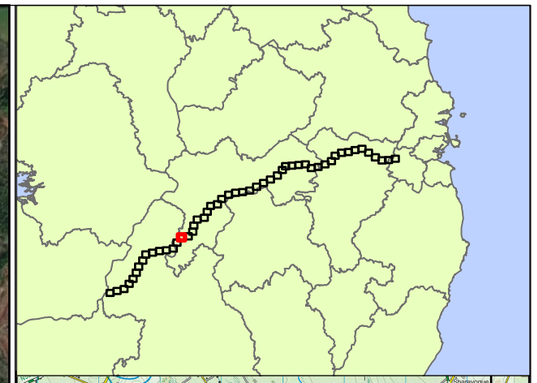

Legend

- Haul Roads
- Construction Compound (CC)
- Pipe Storage Depot (PSD)
- Potential Future Connection
- Attenuation Location
- Lay-By Location
- Flow Control Valve
- Manways
- Air Valve
- Line Valve
- Access Egress Locations
- Watercourse Washout Location (WCW)
- Washout Valve (WA)
- Washout Valve (WB)
- Pipeline
- Infrastructure Sites Access Roads
- Booster Pumping Station
- Water Treatment Plant
- Termination Point Reservoir
- Break Pressure Tank
- County Boundaries

Farm Enterprise Primary Use

- Drystock (includes: Beef, Sucklers, Contract Rearing)
- Dairy
- Equine
- Forestry
- Grassland (includes Grazing, Silage, Hay & Leased grassland)
- Mixed Livestock (combination of Sheep, Equine and/or Drystock)
- Sheep
- Tillage (all land tilled or marked for tillage — private, leased, or within mixed use)
- Horticulture
- Raw Water Intake and Pumping Station
- Landholding Boundary

Rev.	Date	Purpose of revision	Drawn	Check'd	Rev'd	Appr'd
F02	24/11/25	FINAL – PLANNING APPLICATION	PG	AS	MG	SW

Jacobs TOBIN

Client: Uisce Éireann Irish Water; Tionscadal Soláthair Uisce Water Supply Project

Project: Water Supply Project
Eastern and Midlands Region


Drawing Title: Figure 11.16
Agronomy Impact Assessment Landholding Maps
Sheet 15 of 51


Drawing Status: FINAL – PLANNING APPLICATION

Scale @ A3	1:12,000	DO NOT SCALE
Jacobs No.	32105801	
Client No.	9318	
Drawing No.	32105801/700/15050	
File Path		

Copyright © Ordnance Survey Ireland. Licence number 3/3/34/Irish Water.
World Hillshade: Esri, Intermap, NASA, NGA, USGS
World Topographic Map: Sources: Esri, TomTom, Garmin, FAO, NOAA, USGS, © OpenStreetMap contributors, and the GIS User Community
World Imagery: Microsoft, Vantor

© Copyright 2025 Jacobs Engineering Ireland Limited. The concepts and information contained in this document are the property of Jacobs. Use or copying of this document in whole or in part without the written permission of Jacobs constitutes an infringement of copyright. Limitation: This drawing has been prepared on behalf of, and for the exclusive use of Jacobs' Client, and is subject to, and issued in accordance with, the provisions of the contract between Jacobs and the Client. Jacobs accepts no liability or responsibility whatsoever for, or in respect of, any use of, or reliance upon, this drawing by any third party.

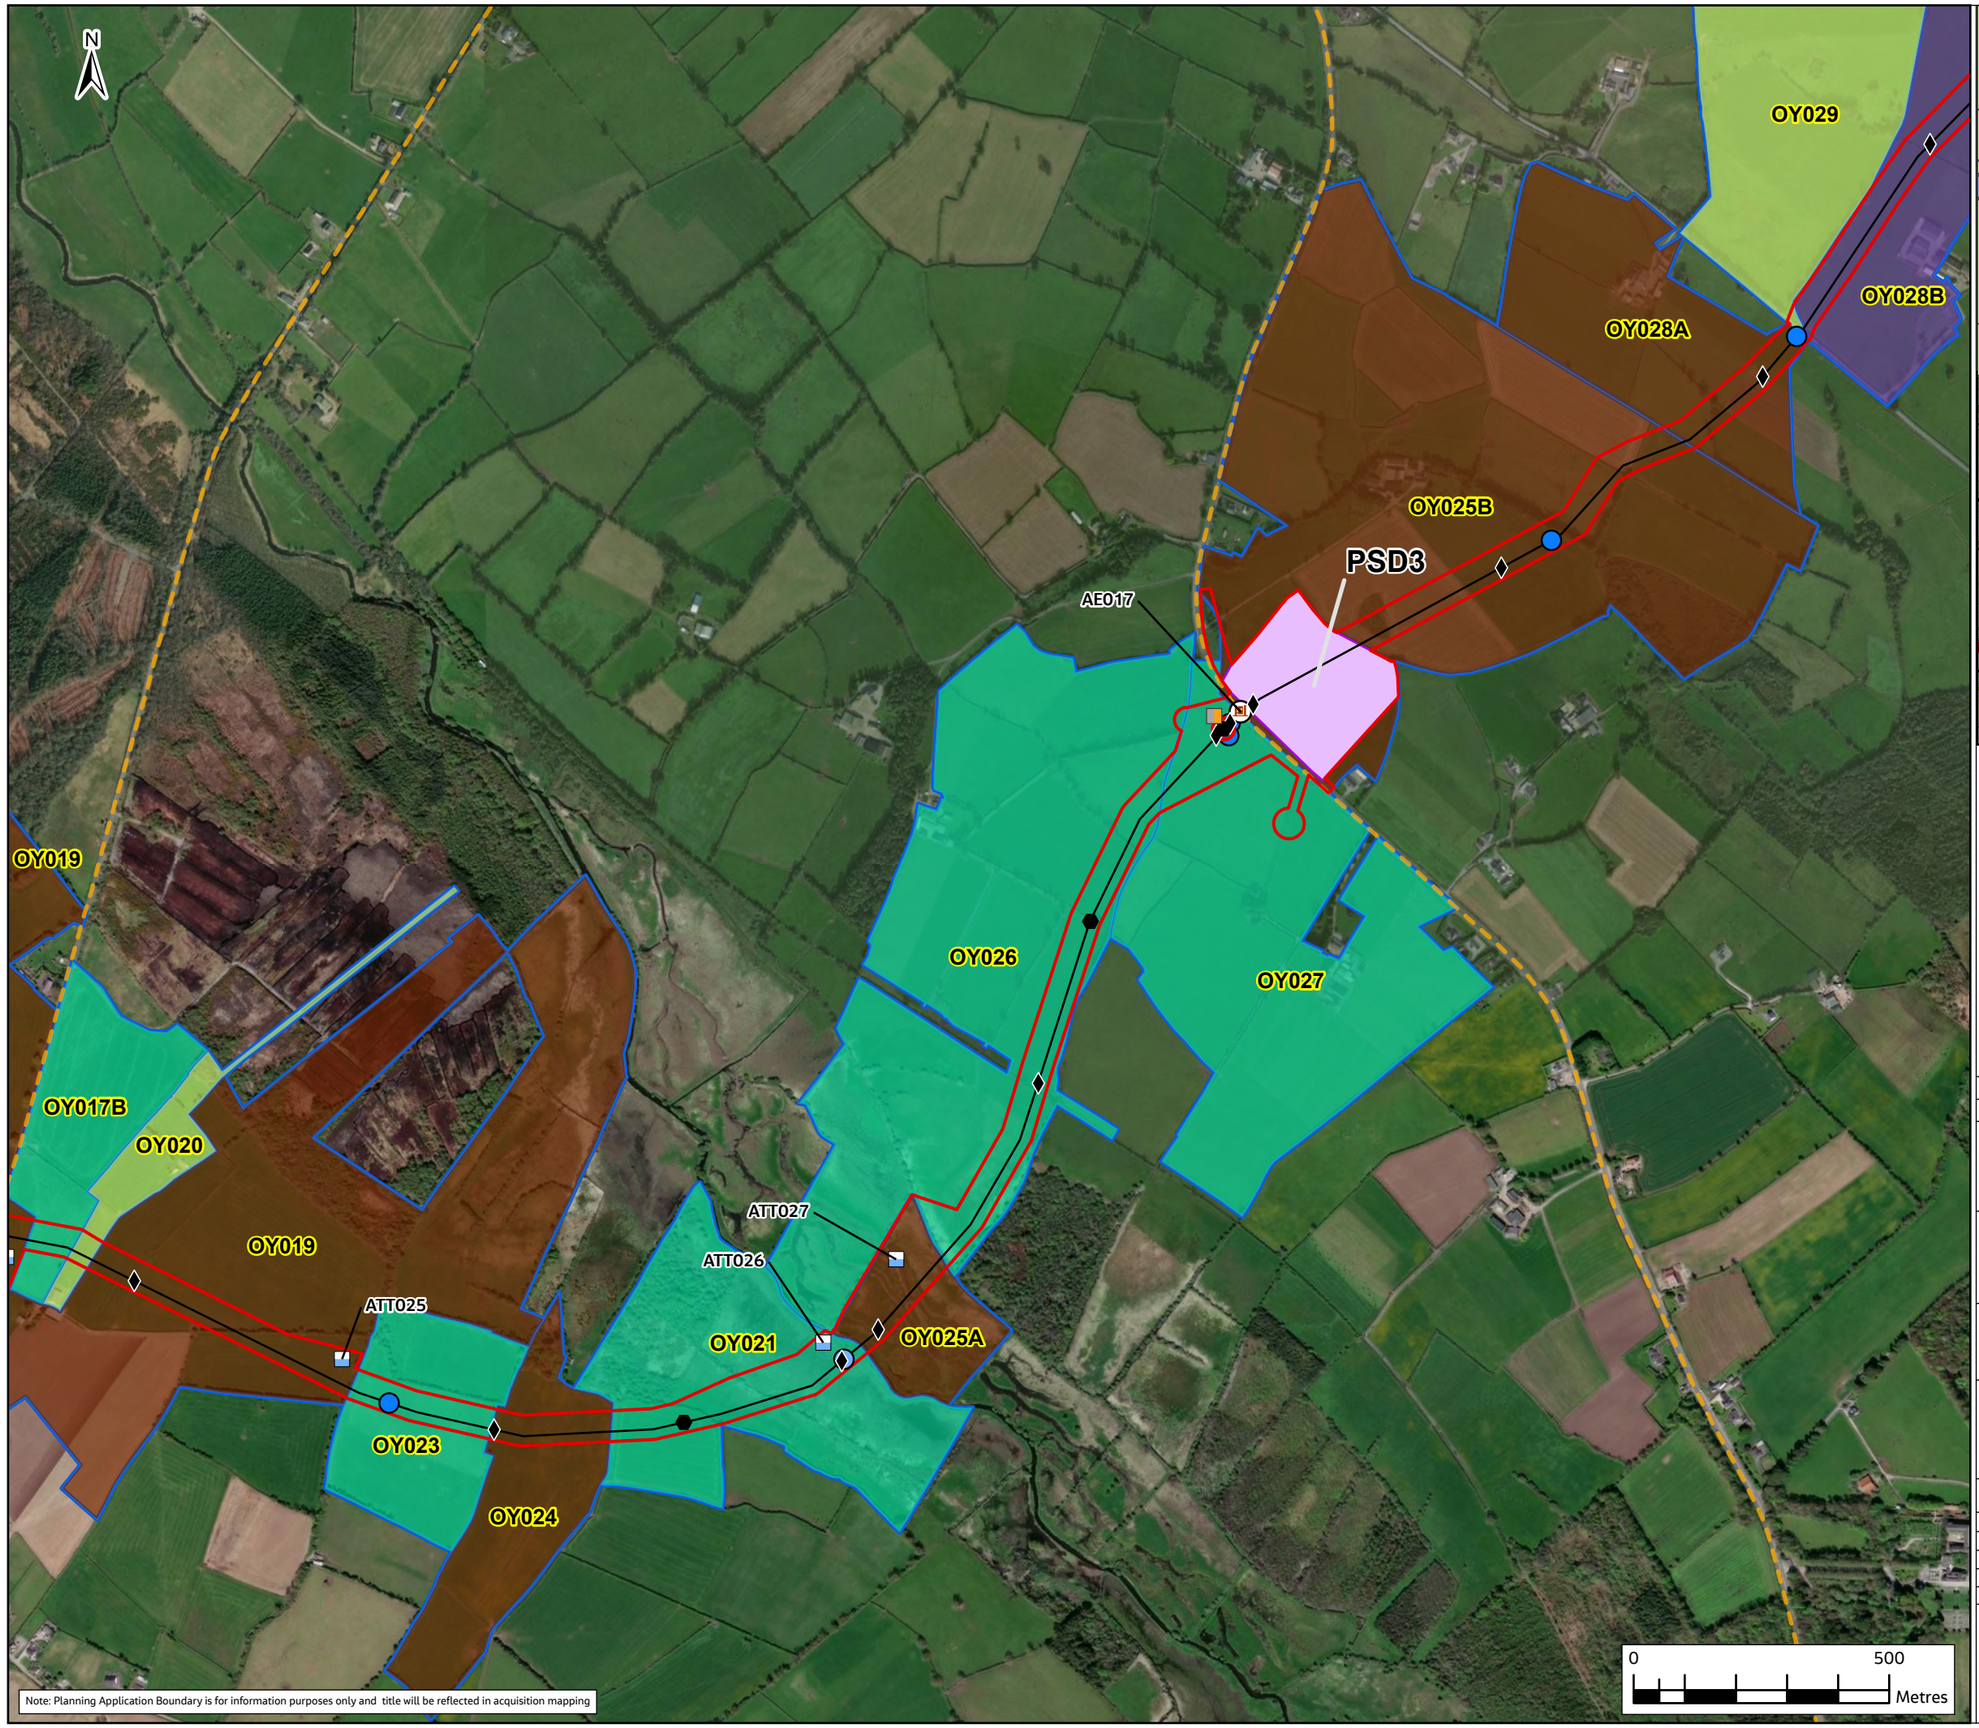

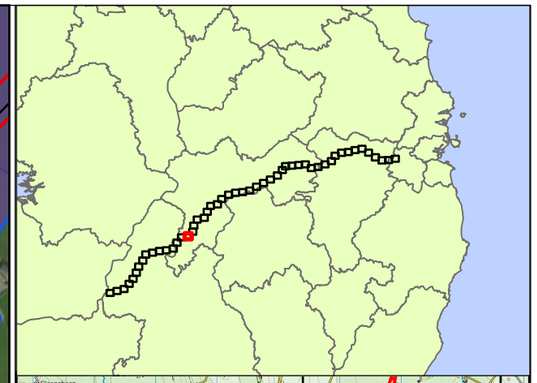

Legend

- Haul Roads
- Construction Compound (CC)
- Pipe Storage Depot (PSD)
- Potential Future Connection
- Attenuation Location
- Lay-By Location
- Flow Control Valve
- Manways
- Air Valve
- Line Valve
- Access Egress Locations
- Watercourse Washout Location (WCW)
- Washout Valve (WA)
- Washout Valve (WB)
- Pipeline
- Infrastructure Sites Access Roads
- Booster Pumping Station
- Water Treatment Plant
- Termination Point Reservoir
- Break Pressure Tank
- County Boundaries

Farm Enterprise Primary Use

- Drystock (includes: Beef, Sucklers, Contract Rearing)
- Dairy
- Equine
- Forestry
- Grassland (includes Grazing, Silage, Hay & Leased grassland)
- Mixed Livestock (combination of Sheep, Equine and/or Drystock)
- Sheep
- Tillage (all land tilled or marked for tillage — private, leased, or within mixed use)
- Horticulture
- Raw Water Intake and Pumping Station
- Landholding Boundary

Rev.	Date	Purpose of revision	Drawn	Check'd	Rev'd	Appr'd
F02	24/11/25	FINAL – PLANNING APPLICATION	PG	AS	MG	SW

Jacobs TOBIN

Client: Uisce Éireann Irish Water; Tionscadal Soláthair Uisce Water Supply Project

Project
Water Supply Project
Eastern and Midlands Region


Drawing Title
Figure 11.17
Agronomy Impact Assessment Landholding Maps
Sheet 16 of 51


Drawing Status: FINAL – PLANNING APPLICATION

Scale @ A3	1:12,000	DO NOT SCALE
Jacobs No.	32105801	
Client No.	9318	
Drawing No.	32105801/700/15051	
File Path	[illegible]	

Copyright © Ordnance Survey Ireland. Licence number 3/3/34/Irish Water.
World Hillshade: Esri, Intermap, NASA, NGA, USGS
World Topographic Map: Sources: Esri, TomTom, Garmin, FAO, NOAA, USGS, © OpenStreetMap contributors, and the GIS User Community
World Imagery: Microsoft, Vantor

© Copyright 2025 Jacobs Engineering Ireland Limited. The concepts and information contained in this document are the property of Jacobs. Use or copying of this document in whole or in part without the written permission of Jacobs constitutes an infringement of copyright. Limitation: This drawing has been prepared on behalf of, and for the exclusive use of Jacobs' Client, and is subject to, and issued in accordance with, the provisions of the contract between Jacobs and the Client. Jacobs accepts no liability or responsibility whatsoever for, or in respect of, any use of, or reliance upon, this drawing by any third party.

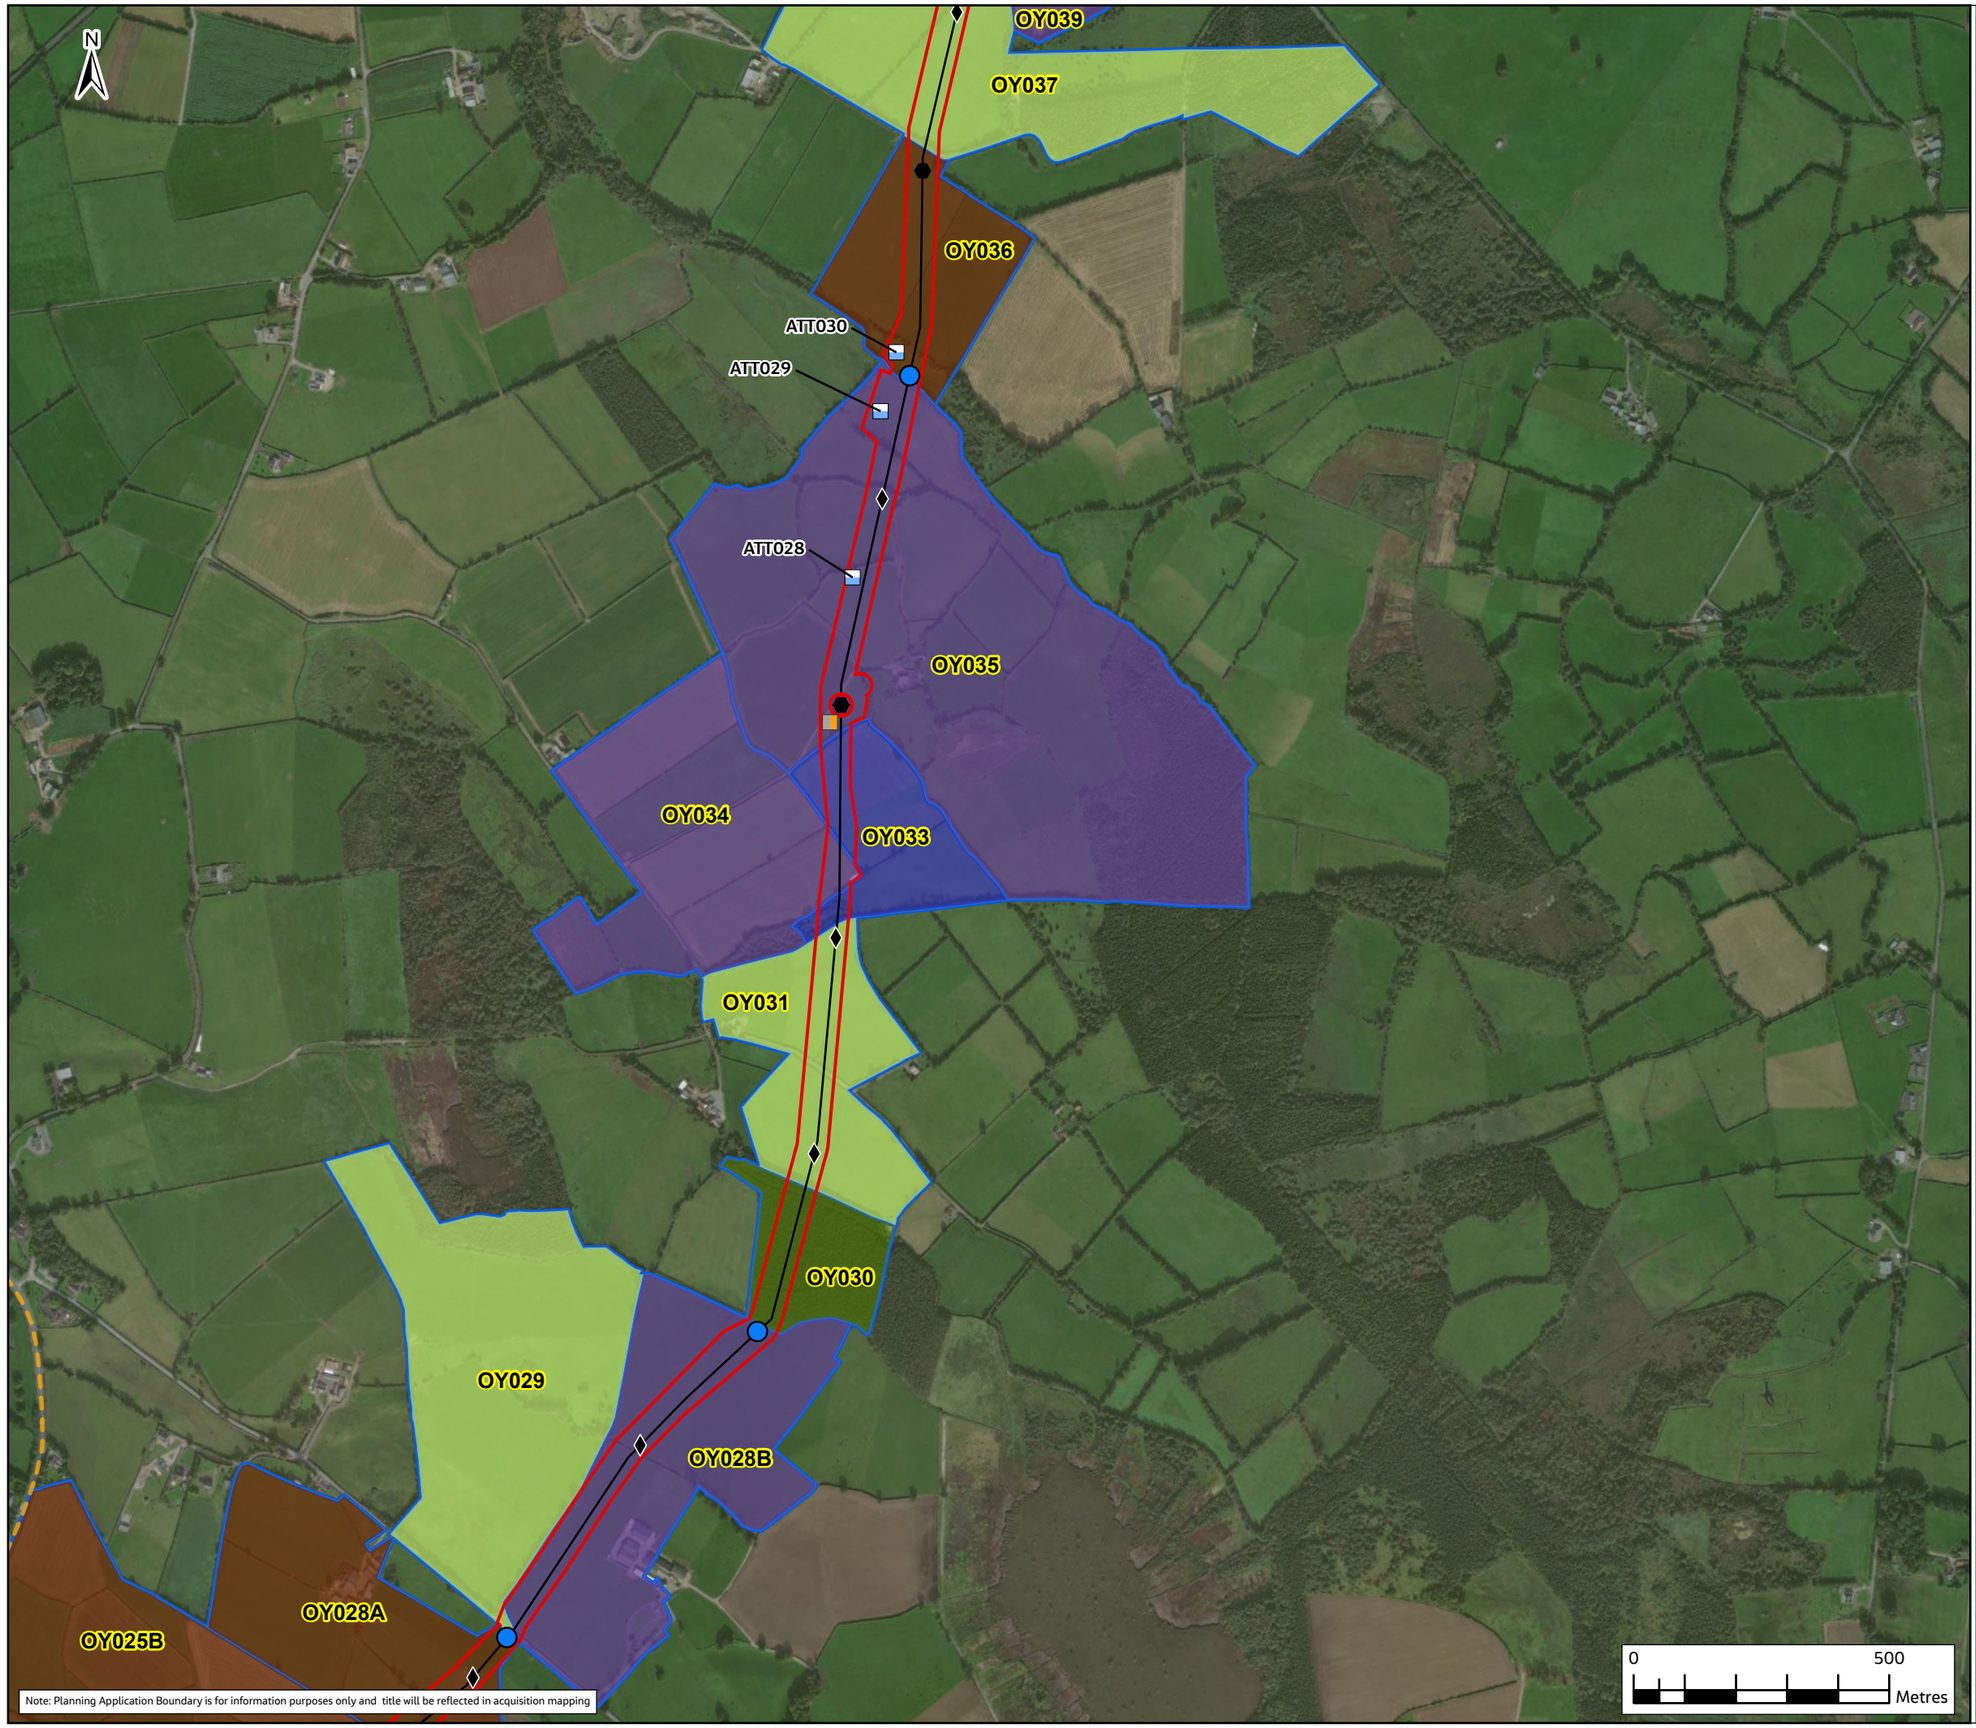

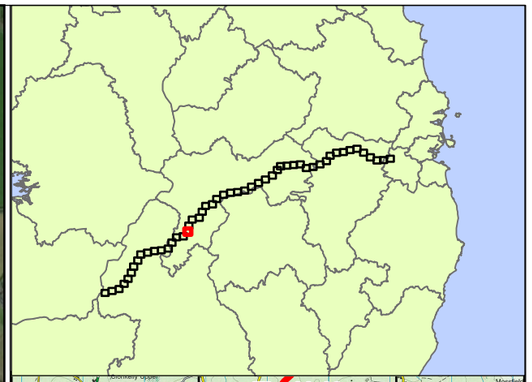

Legend

- Haul Roads
- Construction Compound (CC)
- Pipe Storage Depot (PSD)
- Potential Future Connection
- Attenuation Location
- Lay-By Location
- Flow Control Valve
- Manways
- Air Valve
- Line Valve
- Access Egress Locations
- Watercourse Washout Location (WCW)
- Washout Valve (WA)
- Washout Valve (WB)
- Pipeline
- Infrastructure Sites Access Roads
- Booster Pumping Station
- Water Treatment Plant
- Termination Point Reservoir
- Break Pressure Tank
- County Boundaries

Farm Enterprise Primary Use

- Drystock (includes: Beef, Sucklers, Contract Rearing)
- Dairy
- Equine
- Forestry
- Grassland (includes Grazing, Silage, Hay & Leased grassland)
- Mixed Livestock (combination of Sheep, Equine and/or Drystock)
- Sheep
- Tillage (all land tilled or marked for tillage — private, leased, or within mixed use)
- Horticulture
- Raw Water Intake and Pumping Station
- Landholding Boundary

Rev.	Date	Purpose of revision	Drawn	Check'd	Rev'd	Appr'd
F02	24/11/25	FINAL – PLANNING APPLICATION	PG	AS	MG	SW

Jacobs TOBIN

Client: Uisce Éireann Irish Water — Tionscadal Soláthair Uisce Water Supply Project

Project: Water Supply Project
Eastern and Midlands Region

Drawing Title: Figure 11.18
Agronomy Impact Assessment Landholding Maps
Sheet 17 of 51


Drawing Status: FINAL – PLANNING APPLICATION

Scale @ A3	1:12,000	DO NOT SCALE
Jacobs No.	32105801	
Client No.	9318	
Drawing No.	32105801/700/15052	
File Path		

Copyright © Ordnance Survey Ireland. Licence number 3/3/34/Irish Water.
World Hillshade: Esri, Intermap, NASA, NGA, USGS
World Topographic Map: Sources: Esri, TomTom, Garmin, FAO, NOAA, USGS, © OpenStreetMap contributors, and the GIS User Community
World Imagery: Microsoft, Vantor

© Copyright 2025 Jacobs Engineering Ireland Limited. The concepts and information contained in this document are the property of Jacobs. Use or copying of this document in whole or in part without the written permission of Jacobs constitutes an infringement of copyright. Limitation: This drawing has been prepared on behalf of, and for the exclusive use of Jacobs' Client, and is subject to, and issued in accordance with, the provisions of the contract between Jacobs and the Client. Jacobs accepts no liability or responsibility whatsoever for, or in respect of, any use of, or reliance upon, this drawing by any third party.



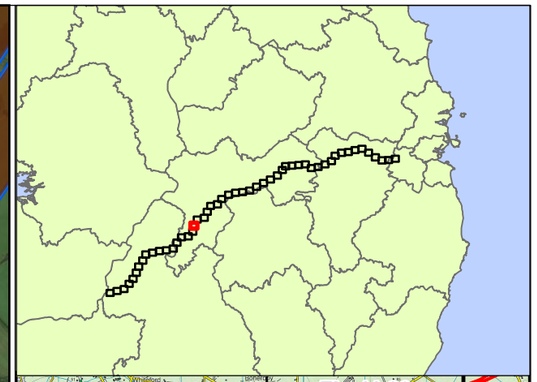

Legend

- Haul Roads
- Construction Compound (CC)
- Pipe Storage Depot (PSD)
- Potential Future Connection
- Attenuation Location
- Lay-By Location
- Flow Control Valve
- Manways
- Air Valve
- Line Valve
- Access Egress Locations
- Watercourse Washout Location (WCW)
- Washout Valve (WA)
- Washout Valve (WB)
- Pipeline
- Infrastructure Sites Access Roads
- Booster Pumping Station
- Water Treatment Plant
- Termination Point Reservoir
- Break Pressure Tank
- County Boundaries

Farm Enterprise Primary Use

- Drystock (includes: Beef, Sucklers, Contract Rearing)
- Dairy
- Equine
- Forestry
- Grassland (includes Grazing, Silage, Hay & Leased grassland)
- Mixed Livestock (combination of Sheep, Equine and/or Drystock)
- Sheep
- Tillage (all land tilled or marked for tillage — private, leased, or within mixed use)
- Horticulture
- Raw Water Intake and Pumping Station
- Landholding Boundary

Rev.	Date	Purpose of revision	Drawn	Check'd	Rev'd	Appr'd
F02	24/11/25	FINAL – PLANNING APPLICATION	PG	AS	MG	SW

Jacobs TOBIN

Client: Uisce Éireann Irish Water; Tionscadal Soláthair Uisce Water Supply Project

Project
Water Supply Project
Eastern and Midlands Region


Drawing Title
Figure 11.19
Agronomy Impact Assessment Landholding Maps
Sheet 18 of 51

Drawing Status: FINAL – PLANNING APPLICATION

Scale @ A3	1:12,000	DO NOT SCALE
Jacobs No.	32105801	
Client No.	9318	
Drawing No.	32105801/700/15053	
File Path		

Copyright © Ordnance Survey Ireland. Licence number 3/3/34/Irish Water.
World Hillshade: Esri, Intermap, NASA, NGA, USGS
World Topographic Map: Sources: Esri, TomTom, Garmin, FAO, NOAA, USGS, © OpenStreetMap contributors, and the GIS User Community
World Imagery: Microsoft, Vantor

© Copyright 2025 Jacobs Engineering Ireland Limited. The concepts and information contained in this document are the property of Jacobs. Use or copying of this document in whole or in part without the written permission of Jacobs constitutes an infringement of copyright. Limitation: This drawing has been prepared on behalf of, and for the exclusive use of Jacobs' Client, and is subject to, and issued in accordance with, the provisions of the contract between Jacobs and the Client. Jacobs accepts no liability or responsibility whatsoever for, or in respect of, any use of, or reliance upon, this drawing by any third party.

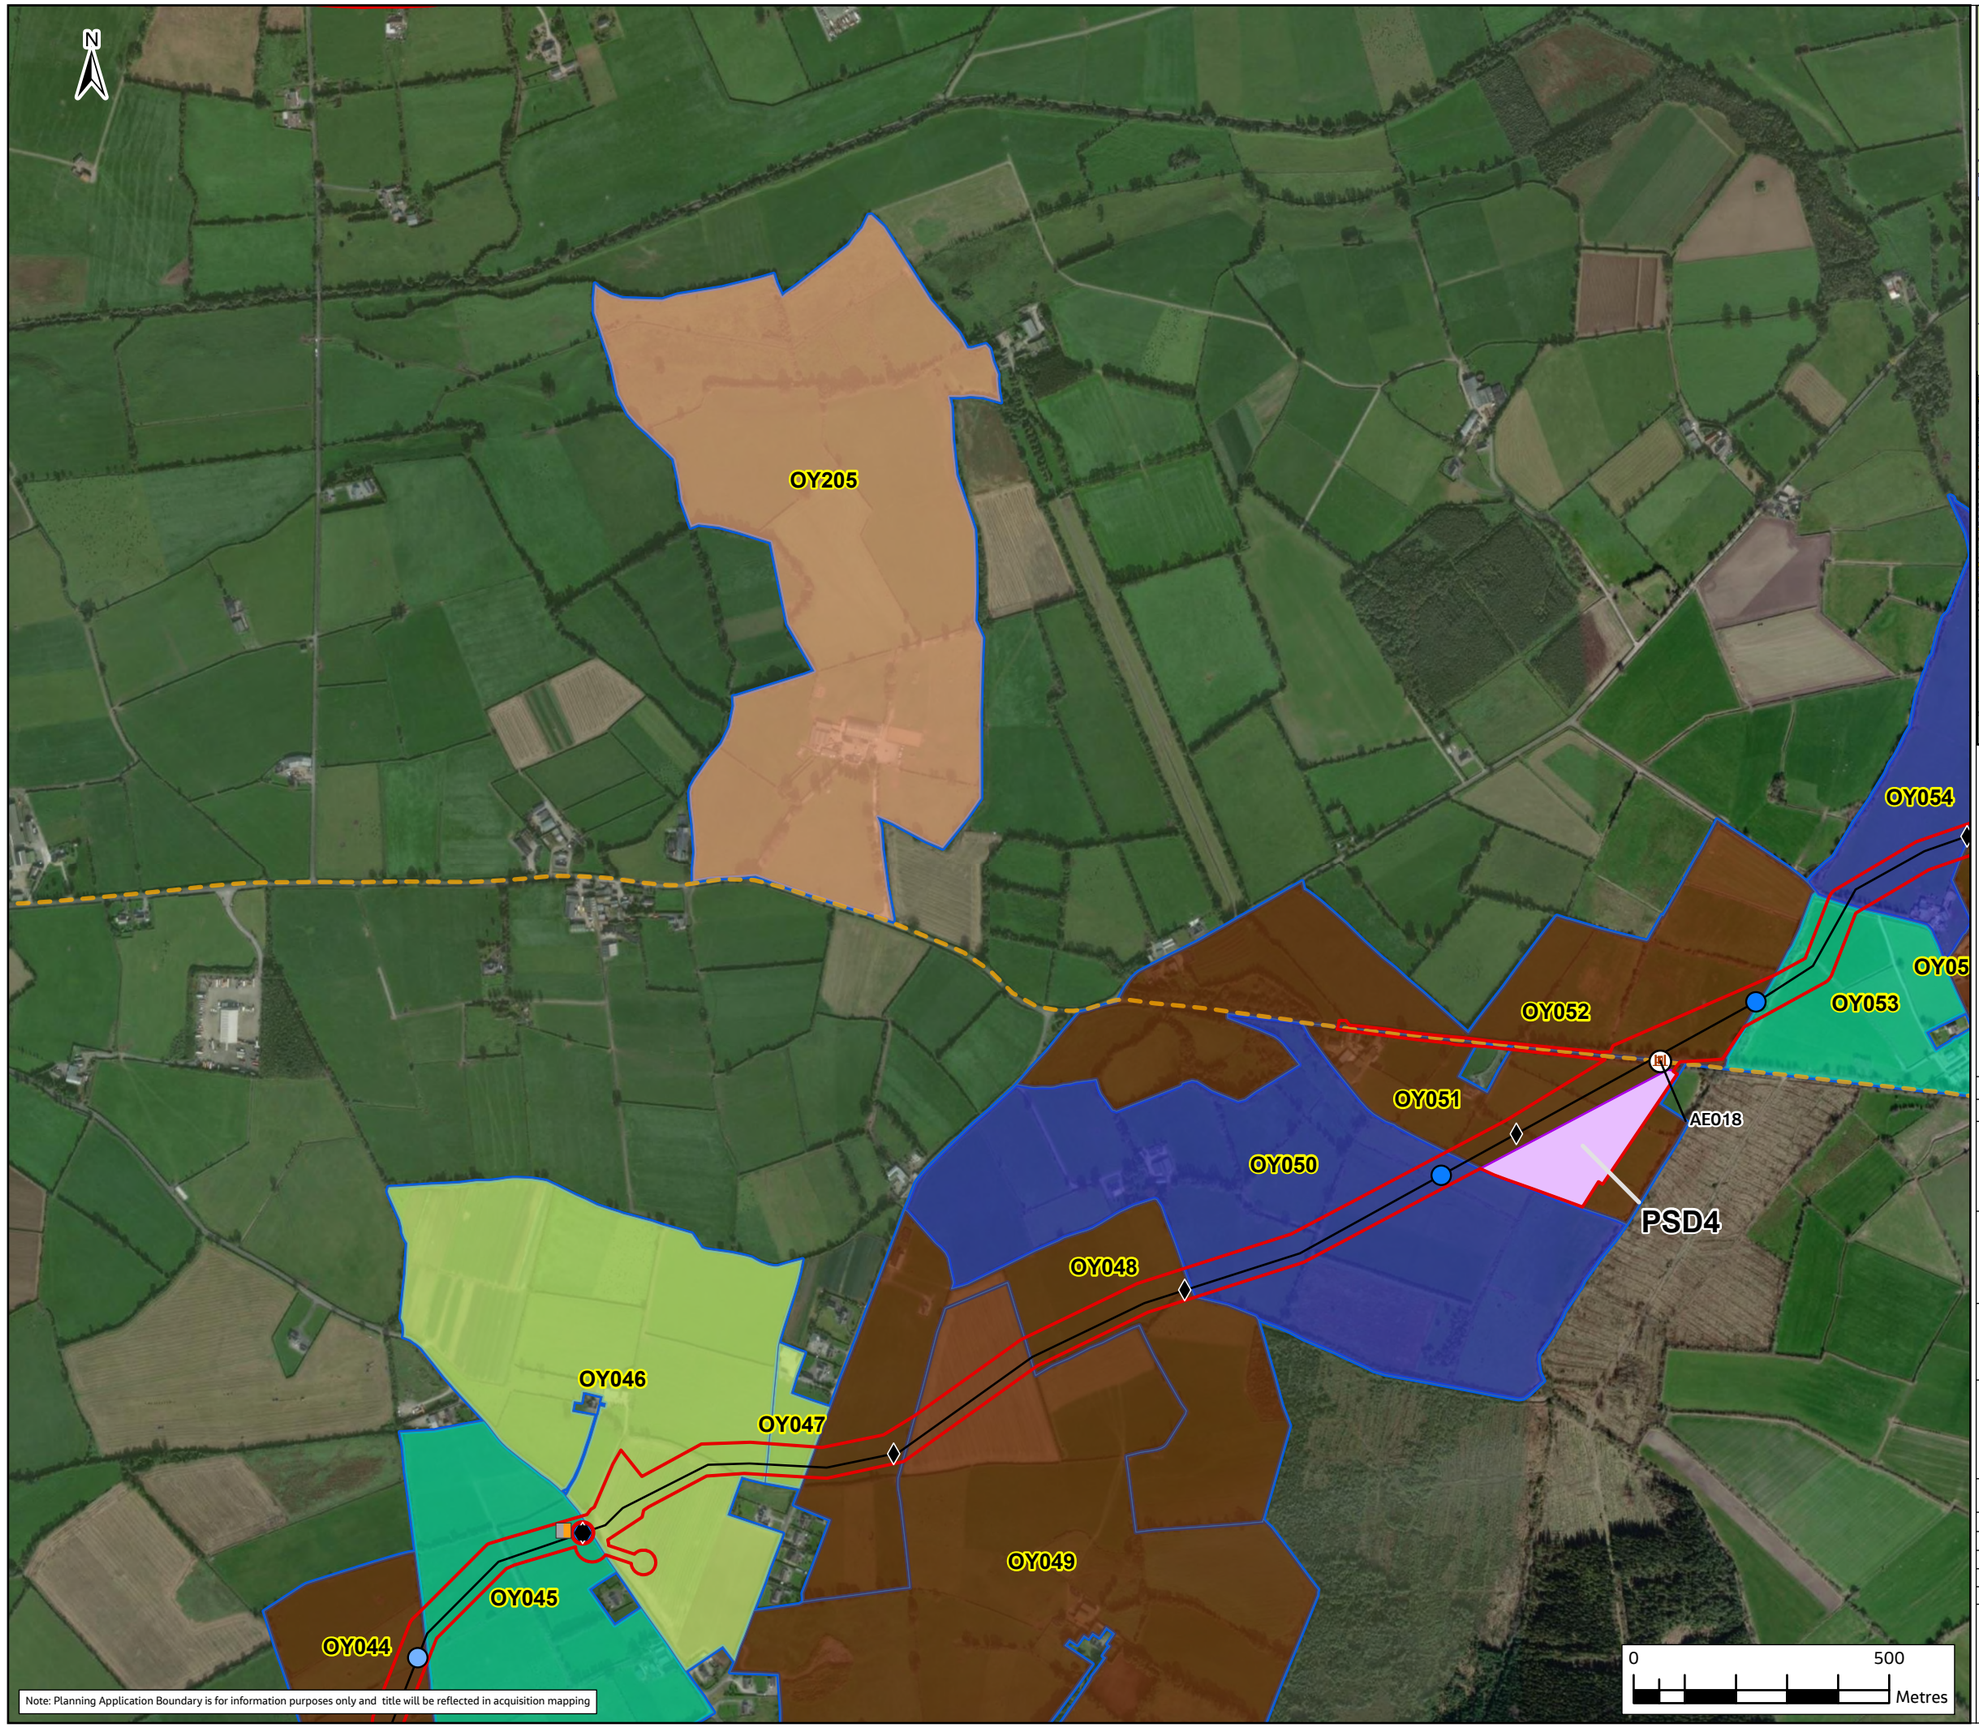



Legend

- Haul Roads
- Construction Compound (CC)
- Pipe Storage Depot (PSD)
- Potential Future Connection
- Attenuation Location
- Lay-By Location
- Flow Control Valve
- Manways
- Air Valve
- Line Valve
- Access Egress Locations
- Watercourse Washout Location (WCW)
- Washout Valve (WA)
- Washout Valve (WB)
- Pipeline
- Infrastructure Sites Access Roads
- Booster Pumping Station
- Water Treatment Plant
- Termination Point Reservoir
- Break Pressure Tank
- County Boundaries

Farm Enterprise Primary Use

- Drystock (includes: Beef, Sucklers, Contract Rearing)
- Dairy
- Equine
- Forestry
- Grassland (includes Grazing, Silage, Hay & Leased grassland)
- Mixed Livestock (combination of Sheep, Equine and/or Drystock)
- Sheep
- Tillage (all land tilled or marked for tillage — private, leased, or within mixed use)
- Horticulture
- Raw Water Intake and Pumping Station
- Landholding Boundary

Rev.	Date	Purpose of revision	Drawn	Check'd	Rev'd	Appr'd
F02	24/11/25	FINAL – PLANNING APPLICATION	PG	AS	MG	SW

Jacobs TOBIN

Client: Uisce Éireann Irish Water; Tionscadal Soláthair Uisce Water Supply Project

Project: Water Supply Project
Eastern and Midlands Region


Drawing Title: Figure 11.20
Agronomy Impact Assessment Landholding Maps
Sheet 19 of 51


Drawing Status: FINAL – PLANNING APPLICATION

Scale @ A3	1:12,000	DO NOT SCALE
Jacobs No.	32105801	
Client No.	9318	
Drawing No.	32105801/700/15054	
File Path		

Copyright © Ordnance Survey Ireland. Licence number 3/3/34/Irish Water.
World Hillshade: Esri, Intermap, NASA, NGA, USGS
World Topographic Map: Sources: Esri, TomTom, Garmin, FAO, NOAA, USGS, © OpenStreetMap contributors, and the GIS User Community
World Imagery: Microsoft, Vantor

© Copyright 2025 Jacobs Engineering Ireland Limited. The concepts and information contained in this document are the property of Jacobs. Use or copying of this document in whole or in part without the written permission of Jacobs constitutes an infringement of copyright. Limitation: This drawing has been prepared on behalf of, and for the exclusive use of Jacobs' Client, and is subject to, and issued in accordance with, the provisions of the contract between Jacobs and the Client. Jacobs accepts no liability or responsibility whatsoever for, or in respect of, any use of, or reliance upon, this drawing by any third party.

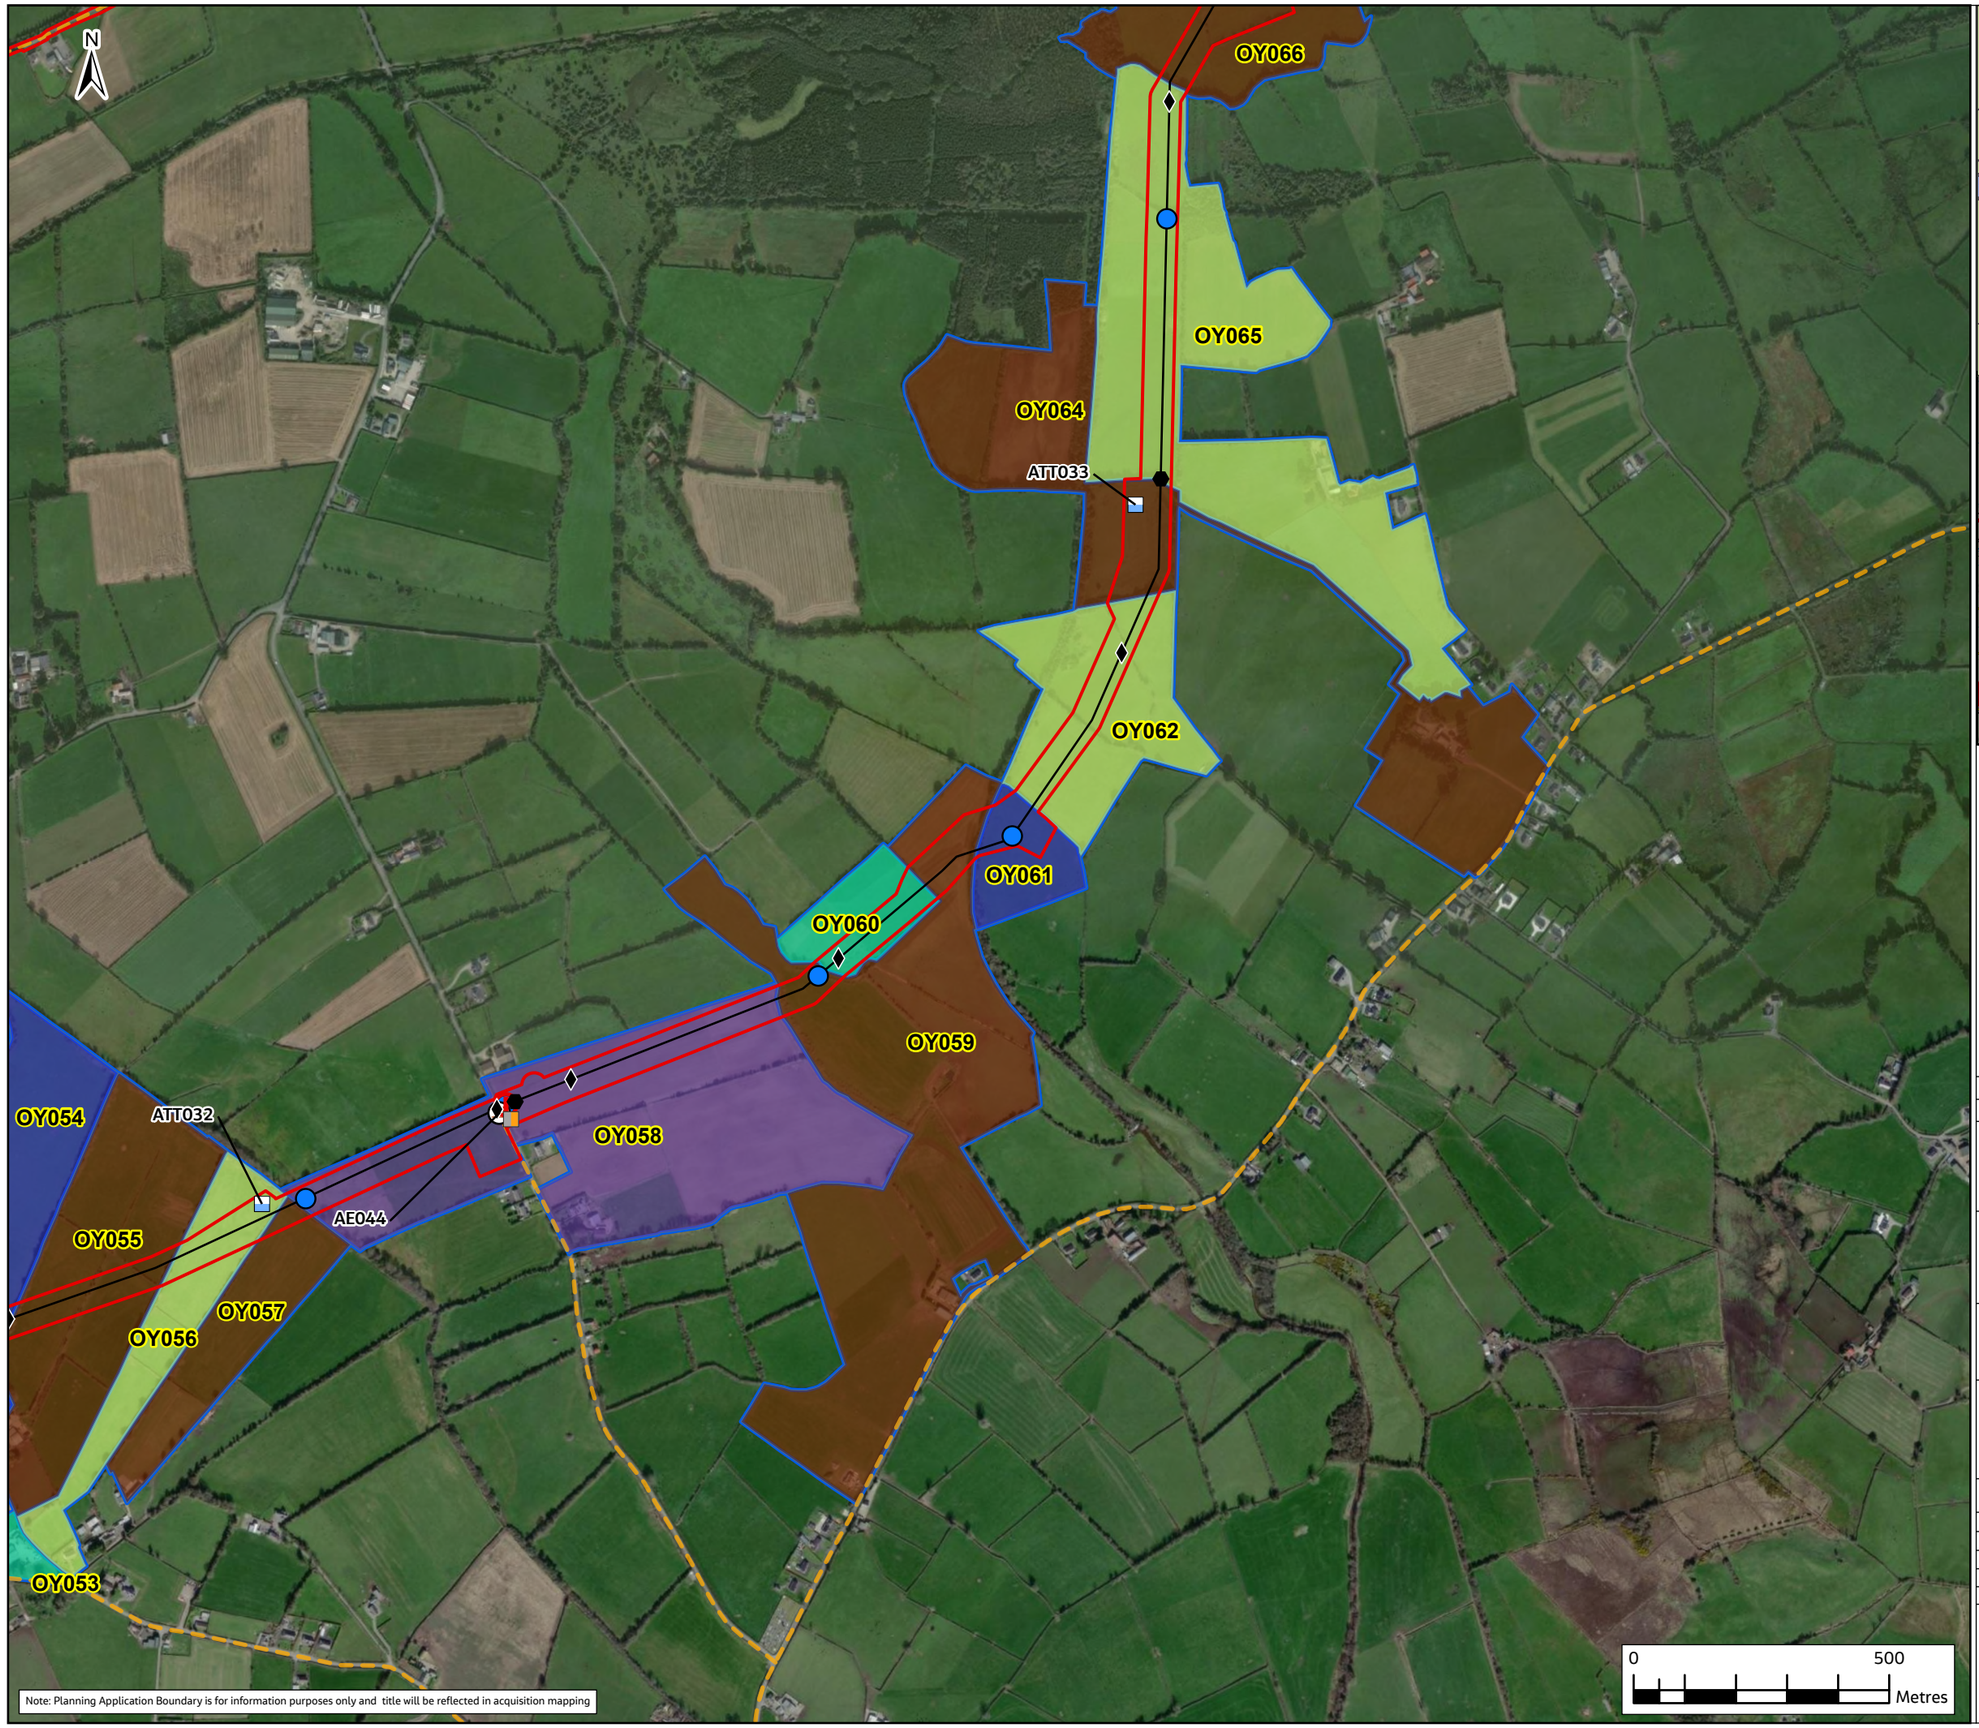

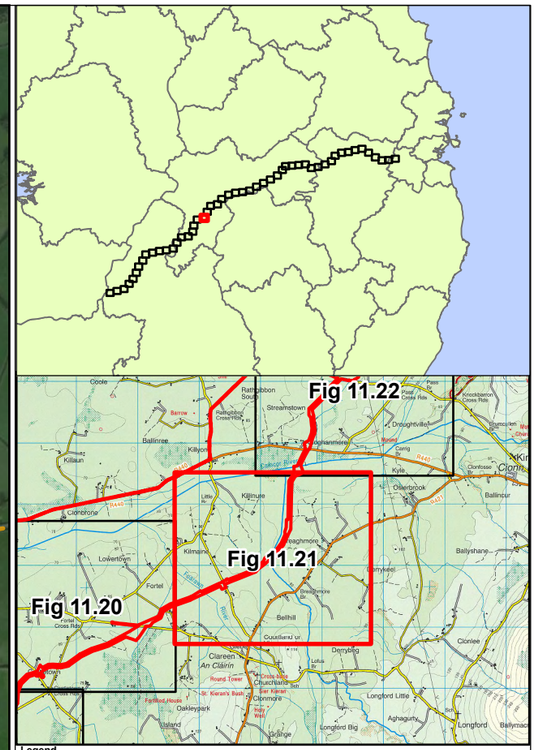

Legend

- Haul Roads
- Construction Compound (CC)
- Pipe Storage Depot (PSD)
- Potential Future Connection
- Attenuation Location
- Lay-By Location
- Flow Control Valve
- Manways
- Air Valve
- Line Valve
- Access Egress Locations
- Watercourse Washout Location (WCW)
- Washout Valve (WA)
- Washout Valve (WB)
- Pipeline
- Infrastructure Sites Access Roads
- Booster Pumping Station
- Water Treatment Plant
- Termination Point Reservoir
- Break Pressure Tank
- County Boundaries

Farm Enterprise Primary Use

- Drystock (includes: Beef, Sucklers, Contract Rearing)
- Dairy
- Equine
- Forestry
- Grassland (includes Grazing, Silage, Hay & Leased grassland)
- Mixed Livestock (combination of Sheep, Equine and/or Drystock)
- Sheep
- Tillage (all land tilled or marked for tillage — private, leased, or within mixed use)
- Horticulture
- Raw Water Intake and Pumping Station
- Landholding Boundary

Rev.	Date	Purpose of revision	Drawn	Check'd	Rev'd	Appr'd
F02	24/11/25	FINAL – PLANNING APPLICATION	PG	AS	MG	SW

Jacobs TOBIN

Client: Uisce Éireann Irish Water; Tionscadal Soláthair Uisce Water Supply Project

Project: Water Supply Project
Eastern and Midlands Region


Drawing Title: Figure 11.21
Agronomy Impact Assessment Landholding Maps
Sheet 20 of 51


Drawing Status: FINAL – PLANNING APPLICATION

Scale @ A3	1:12,000	DO NOT SCALE
Jacobs No.	32105801	
Client No.	9318	
Drawing No.	32105801/700/15055	
File Path	[illegible]	

Copyright © Ordnance Survey Ireland. Licence number 3/3/34/Irish Water.
World Hillshade: Esri, Intermap, NASA, NGA, USGS
World Topographic Map: Sources: Esri, TomTom, Garmin, FAO, NOAA, USGS, © OpenStreetMap contributors, and the GIS User Community
World Imagery: Microsoft, Vantor

© Copyright 2025 Jacobs Engineering Ireland Limited. The concepts and information contained in this document are the property of Jacobs. Use or copying of this document in whole or in part without the written permission of Jacobs constitutes an infringement of copyright. Limitation: This drawing has been prepared on behalf of, and for the exclusive use of Jacobs' Client, and is subject to, and issued in accordance with, the provisions of the contract between Jacobs and the Client. Jacobs accepts no liability or responsibility whatsoever for, or in respect of, any use of, or reliance upon, this drawing by any third party.

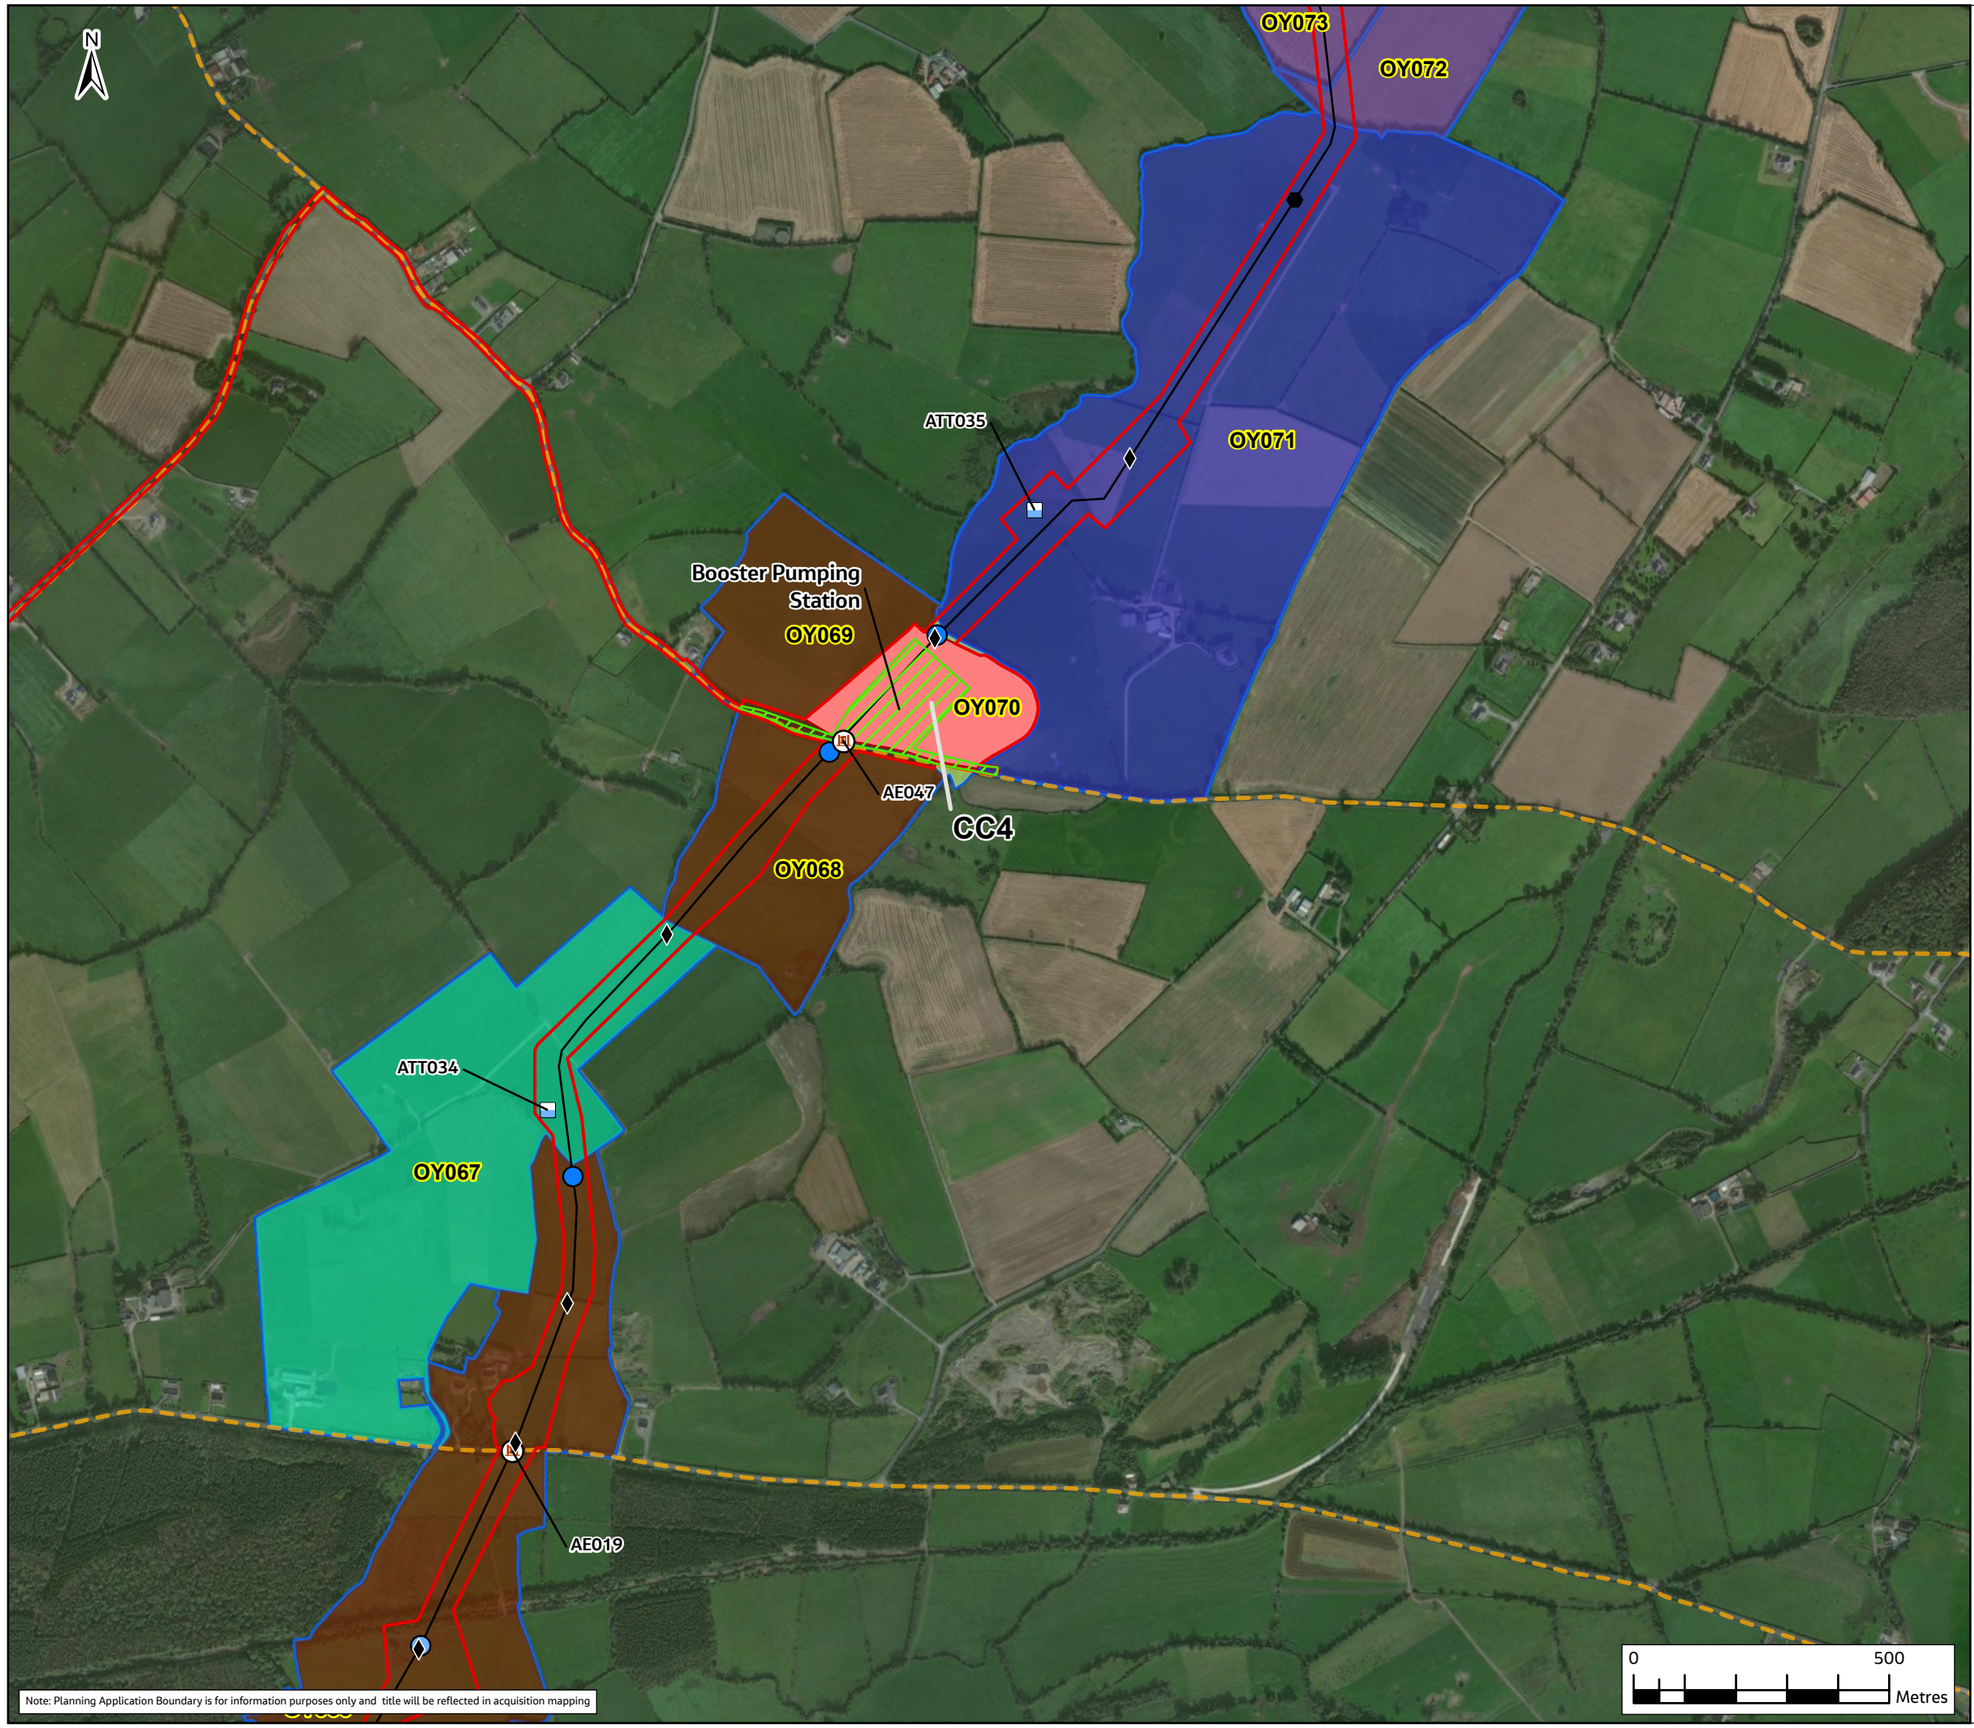

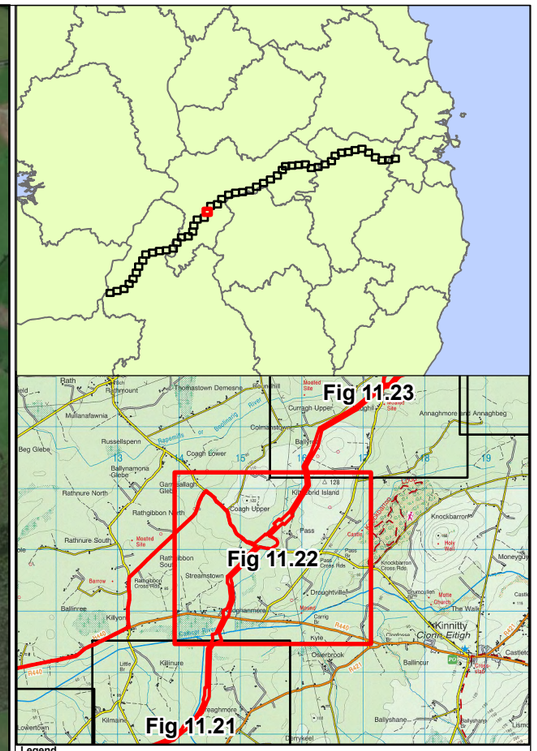

Legend

- Haul Roads
- Construction Compound (CC)
- Pipe Storage Depot (PSD)
- Potential Future Connection
- Attenuation Location
- Lay-By Location
- Flow Control Valve
- Manways
- Air Valve
- Line Valve
- Access Egress Locations
- Watercourse Washout Location (WCW)
- Washout Valve (WA)
- Washout Valve (WB)
- Pipeline
- Infrastructure Sites Access Roads
- Booster Pumping Station
- Water Treatment Plant
- Termination Point Reservoir
- Break Pressure Tank
- County Boundaries

Farm Enterprise Primary Use

- Drystock (includes: Beef, Sucklers, Contract Rearing)
- Dairy
- Equine
- Forestry
- Grassland (includes Grazing, Silage, Hay & Leased grassland)
- Mixed Livestock (combination of Sheep, Equine and/or Drystock)
- Sheep
- Tillage (all land tilled or marked for tillage — private, leased, or within mixed use)
- Horticulture
- Raw Water Intake and Pumping Station
- Landholding Boundary

Rev.	Date	Purpose of revision	Drawn	Check'd	Rev'd	Appr'd
F02	24/11/25	FINAL – PLANNING APPLICATION	PG	AS	MG	SW

Jacobs TOBIN

Client: Uisce Éireann Irish Water; Tionscadal Soláthair Uisce Water Supply Project

Project
Water Supply Project
Eastern and Midlands Region


Drawing Title
Figure 11.22
Agronomy Impact Assessment Landholding Maps
Sheet 21 of 51


Drawing Status: FINAL – PLANNING APPLICATION

Scale @ A3	1:12,000	DO NOT SCALE
Jacobs No.	32105801	
Client No.	9318	
Drawing No.	32105801/700/15056	
File Path		

Copyright © Ordnance Survey Ireland. Licence number 3/3/34/Irish Water.
World Hillshade: Esri, Intermap, NASA, NGA, USGS
World Topographic Map: Sources: Esri, TomTom, Garmin, FAO, NOAA, USGS, © OpenStreetMap contributors, and the GIS User Community
World Imagery: Microsoft, Vantor

© Copyright 2025 Jacobs Engineering Ireland Limited. The concepts and information contained in this document are the property of Jacobs. Use or copying of this document in whole or in part without the written permission of Jacobs constitutes an infringement of copyright. Limitation: This drawing has been prepared on behalf of, and for the exclusive use of Jacobs' Client, and is subject to, and issued in accordance with, the provisions of the contract between Jacobs and the Client. Jacobs accepts no liability or responsibility whatsoever for, or in respect of, any use of, or reliance upon, this drawing by any third party.

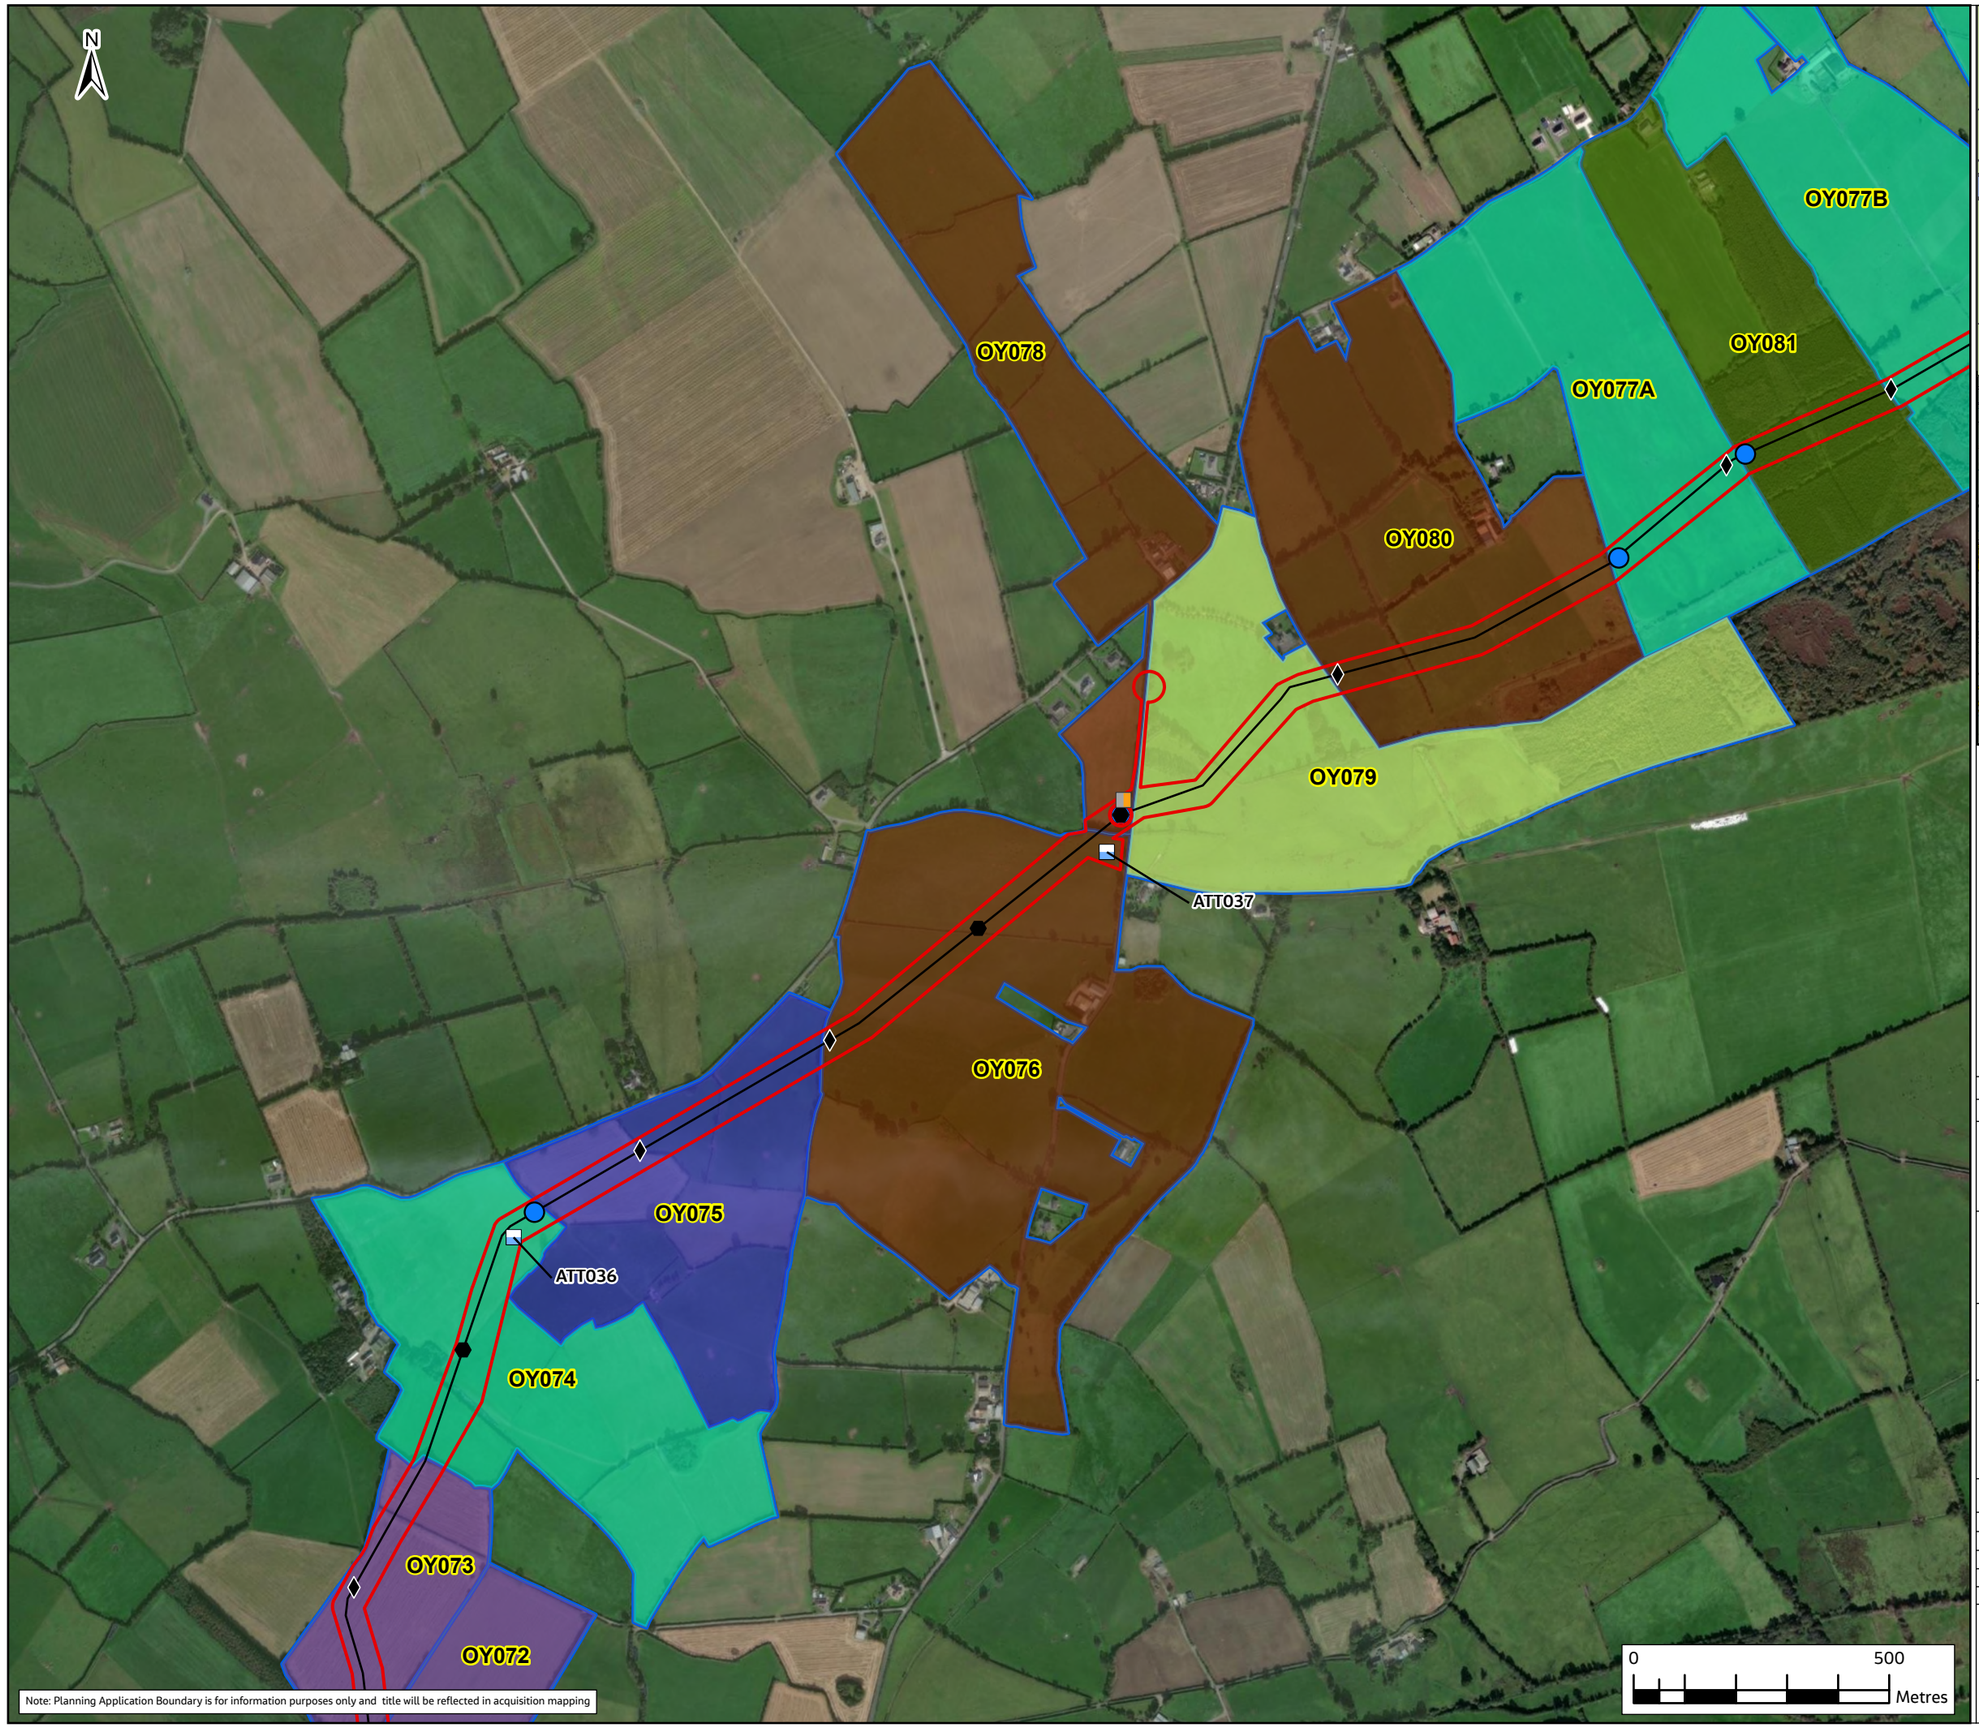

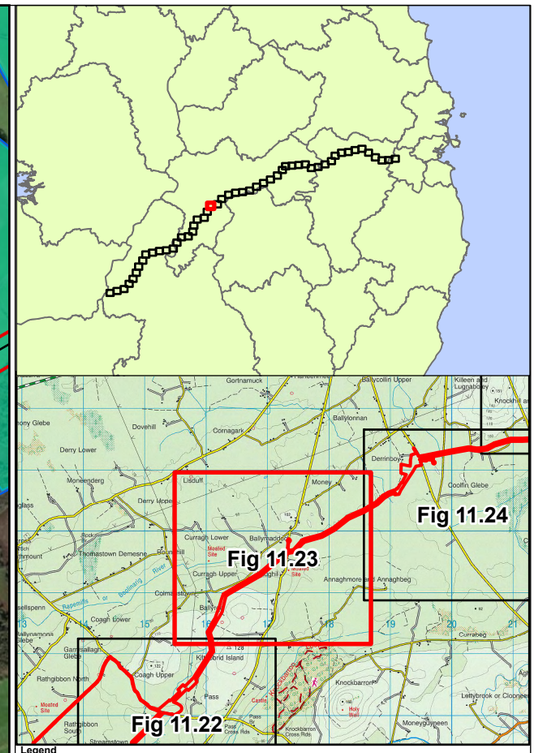

Legend

- Haul Roads
- Construction Compound (CC)
- Pipe Storage Depot (PSD)
- Potential Future Connection
- Attenuation Location
- Lay-By Location
- Flow Control Valve
- Manways
- Air Valve
- Line Valve
- Access Egress Locations
- Watercourse Washout Location (WCW)
- Washout Valve (WA)
- Washout Valve (WB)
- Pipeline
- Infrastructure Sites Access Roads
- Booster Pumping Station
- Water Treatment Plant
- Termination Point Reservoir
- Break Pressure Tank
- County Boundaries

Farm Enterprise Primary Use

- Drystock (includes: Beef, Sucklers, Contract Rearing)
- Dairy
- Equine
- Forestry
- Grassland (includes Grazing, Silage, Hay & Leased grassland)
- Mixed Livestock (combination of Sheep, Equine and/or Drystock)
- Sheep
- Tillage (all land tilled or marked for tillage — private, leased, or within mixed use)
- Horticulture
- Raw Water Intake and Pumping Station
- Landholding Boundary

Rev.	Date	Purpose of revision	Drawn	Check'd	Rev'd	Appr'd
F02	24/11/25	FINAL – PLANNING APPLICATION	PG	AS	MG	SW

Jacobs TOBIN

Client: Uisce Éireann Irish Water; Tionscadal Soláthair Uisce Water Supply Project

Project: Water Supply Project
Eastern and Midlands Region


Drawing Title: Figure 11.23
Agronomy Impact Assessment Landholding Maps
Sheet 22 of 51


Drawing Status: FINAL – PLANNING APPLICATION

Scale @ A3	1:12,000	DO NOT SCALE
Jacobs No.	32105801	
Client No.	9318	
Drawing No.	32105801/700/15057	
File Path		

Copyright © Ordnance Survey Ireland. Licence number 3/3/34/Irish Water.
World Hillshade: Esri, Intermap, NASA, NGA, USGS
World Topographic Map: Sources: Esri, TomTom, Garmin, FAO, NOAA, USGS, © OpenStreetMap contributors, and the GIS User Community
World Imagery: Microsoft, Vantor

© Copyright 2025 Jacobs Engineering Ireland Limited. The concepts and information contained in this document are the property of Jacobs. Use or copying of this document in whole or in part without the written permission of Jacobs constitutes an infringement of copyright. Limitation: This drawing has been prepared on behalf of, and for the exclusive use of Jacobs' Client, and is subject to, and issued in accordance with, the provisions of the contract between Jacobs and the Client. Jacobs accepts no liability or responsibility whatsoever for, or in respect of, any use of, or reliance upon, this drawing by any third party.

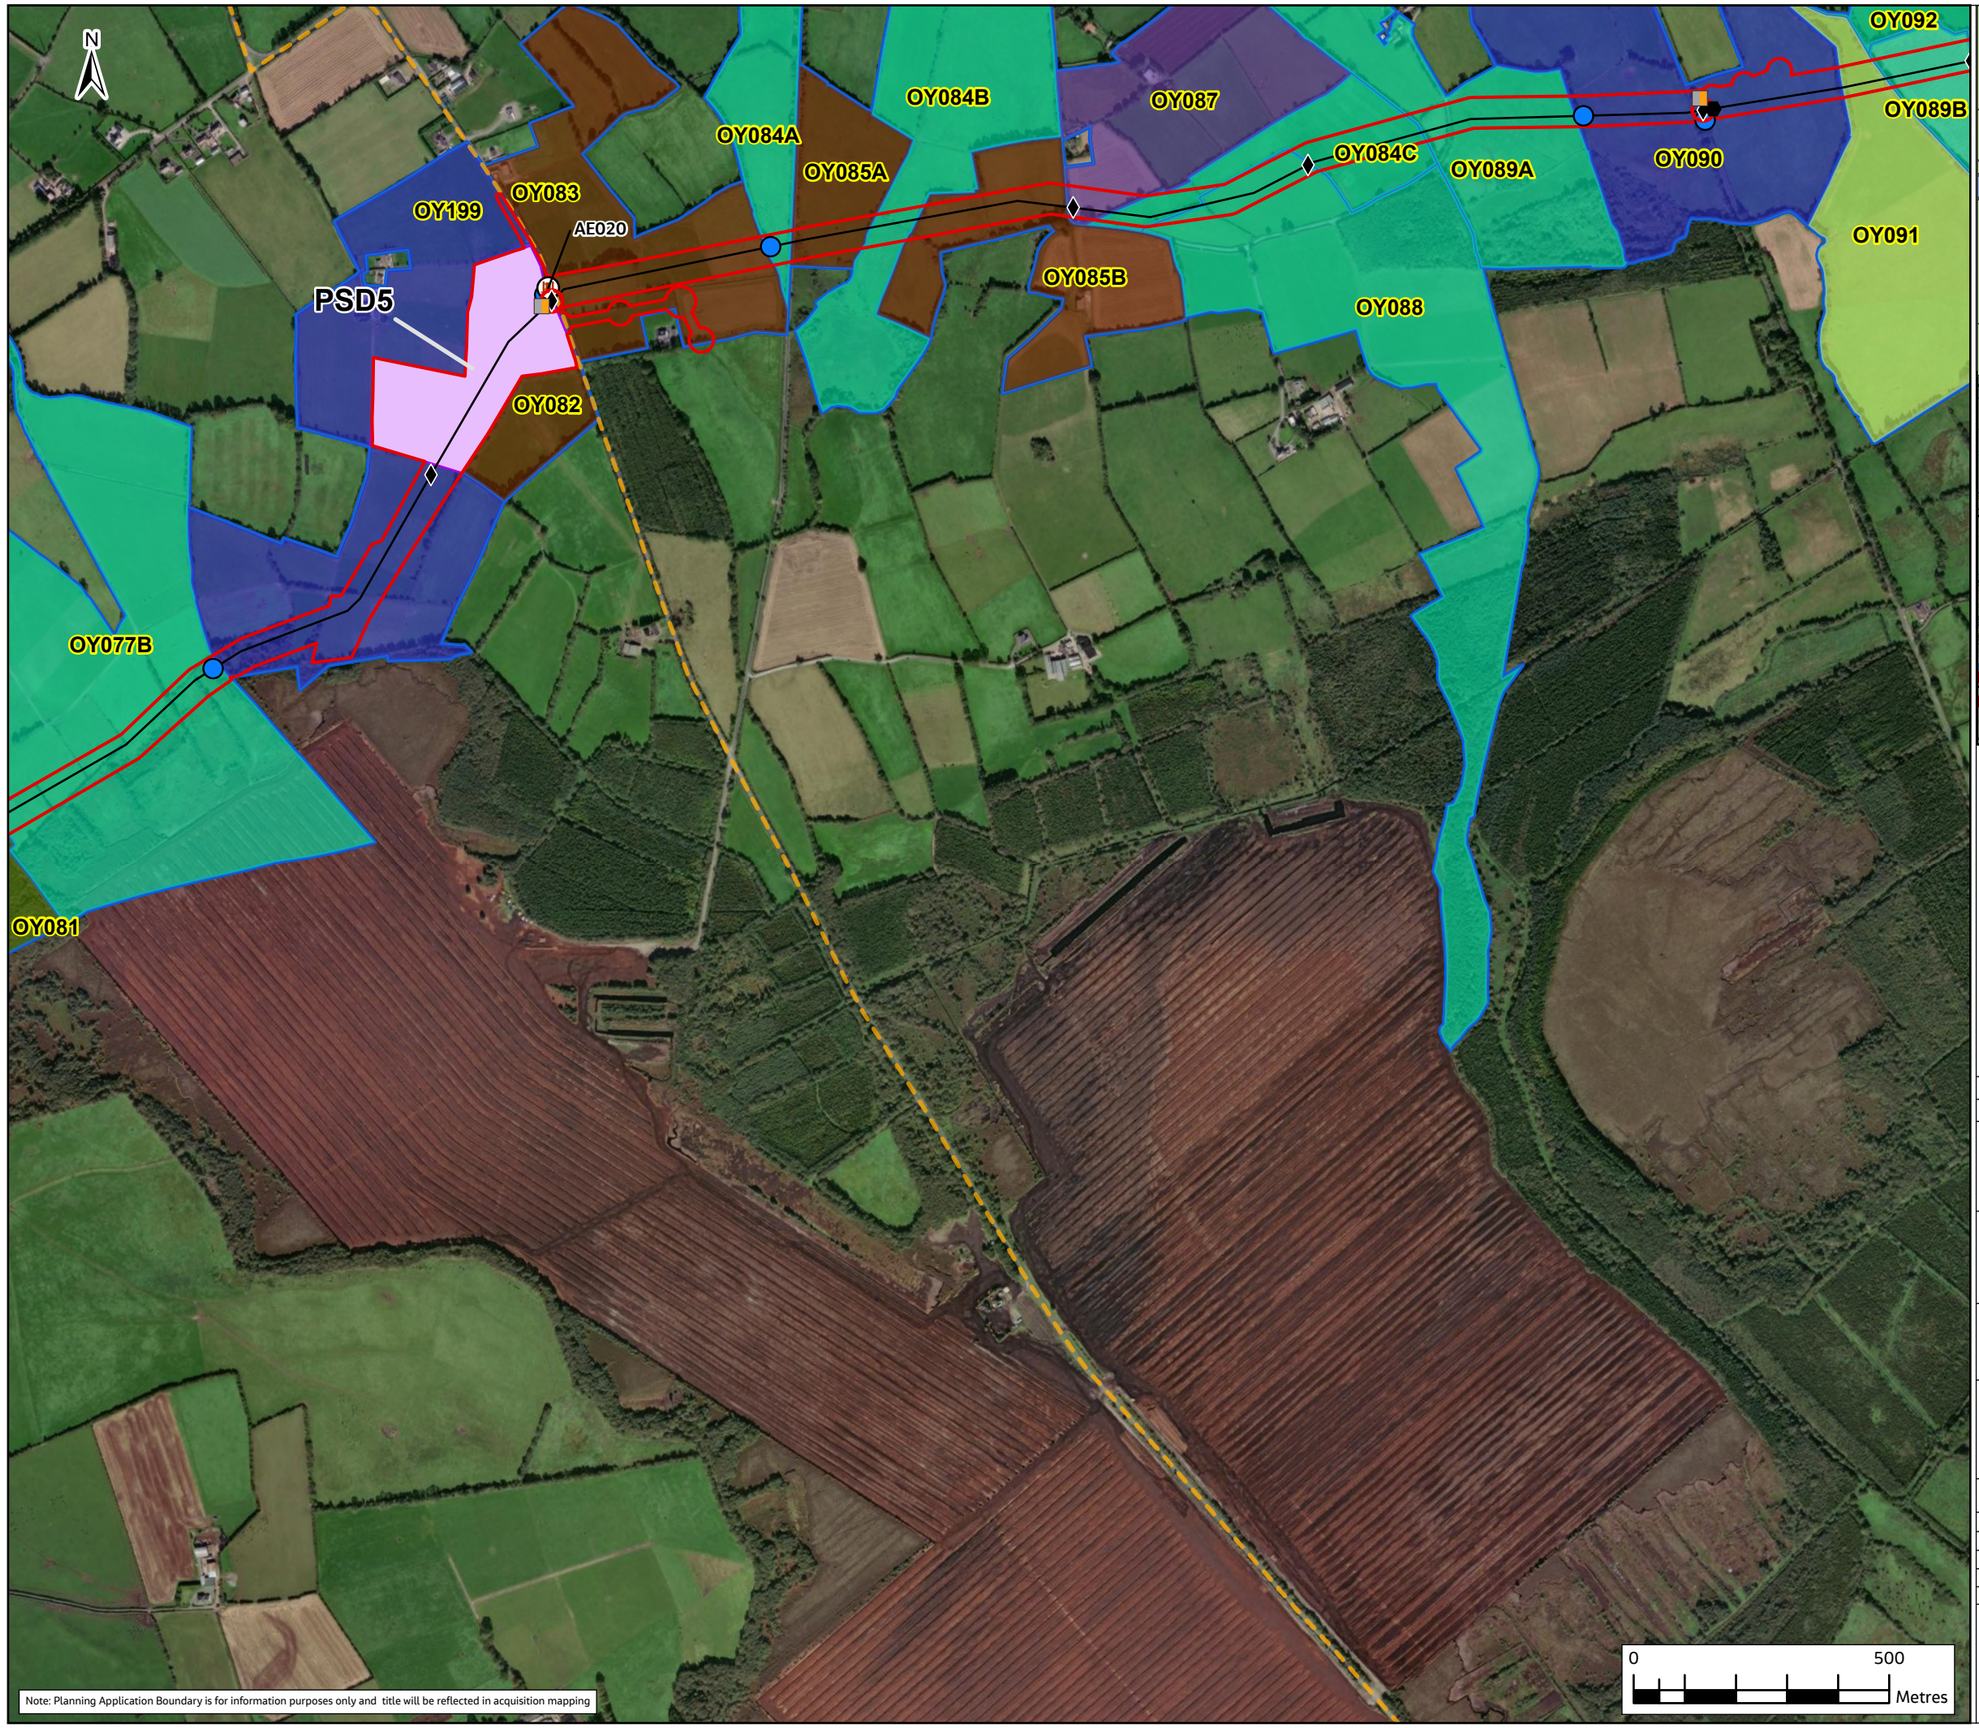

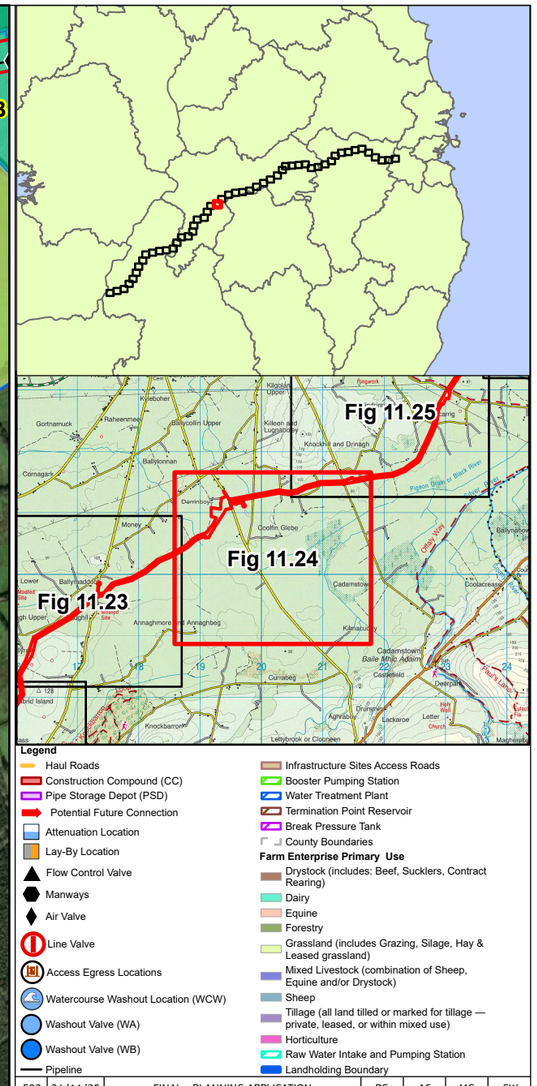

Legend

- Haul Roads
- Construction Compound (CC)
- Pipe Storage Depot (PSD)
- Potential Future Connection
- Attenuation Location
- Lay-By Location
- Flow Control Valve
- Manways
- Air Valve
- Line Valve
- Access Egress Locations
- Watercourse Washout Location (WCW)
- Washout Valve (WA)
- Washout Valve (WB)
- Pipeline
- Infrastructure Sites Access Roads
- Booster Pumping Station
- Water Treatment Plant
- Termination Point Reservoir
- Break Pressure Tank
- County Boundaries

Farm Enterprise Primary Use

- Drystock (includes: Beef, Sucklers, Contract Rearing)
- Dairy
- Equine
- Forestry
- Grassland (includes Grazing, Silage, Hay & Leased grassland)
- Mixed Livestock (combination of Sheep, Equine and/or Drystock)
- Sheep
- Tillage (all land tilled or marked for tillage — private, leased, or within mixed use)
- Horticulture
- Raw Water Intake and Pumping Station
- Landholding Boundary

Rev.	Date	Purpose of revision	Drawn	Check'd	Rev'd	Appr'd
F02	24/11/25	FINAL – PLANNING APPLICATION	PG	AS	MG	SW

Jacobs TOBIN

Client: Uisce Éireann Irish Water — Tionscadal Soláthair Uisce Water Supply Project

Project
Water Supply Project
Eastern and Midlands Region


Drawing Title
Figure 11.24
Agronomy Impact Assessment Landholding Maps
Sheet 23 of 51


Drawing Status: FINAL – PLANNING APPLICATION

Scale @ A3	1:12,000	DO NOT SCALE
Jacobs No.	32105801	
Client No.	9318	
Drawing No.	32105801/700/15058	
File Path	[illegible]	

Copyright © Ordnance Survey Ireland. Licence number 3/3/34/Irish Water.
World Hillshade: Esri, Intermap, NASA, NGA, USGS
World Topographic Map: Sources: Esri, TomTom, Garmin, FAO, NOAA, USGS, © OpenStreetMap contributors, and the GIS User Community
World Imagery: Microsoft, Vantor

© Copyright 2025 Jacobs Engineering Ireland Limited. The concepts and information contained in this document are the property of Jacobs. Use or copying of this document in whole or in part without the written permission of Jacobs constitutes an infringement of copyright. Limitation: This drawing has been prepared on behalf of, and for the exclusive use of Jacobs' Client, and is subject to, and issued in accordance with, the provisions of the contract between Jacobs and the Client. Jacobs accepts no liability or responsibility whatsoever for, or in respect of, any use of, or reliance upon, this drawing by any third party.

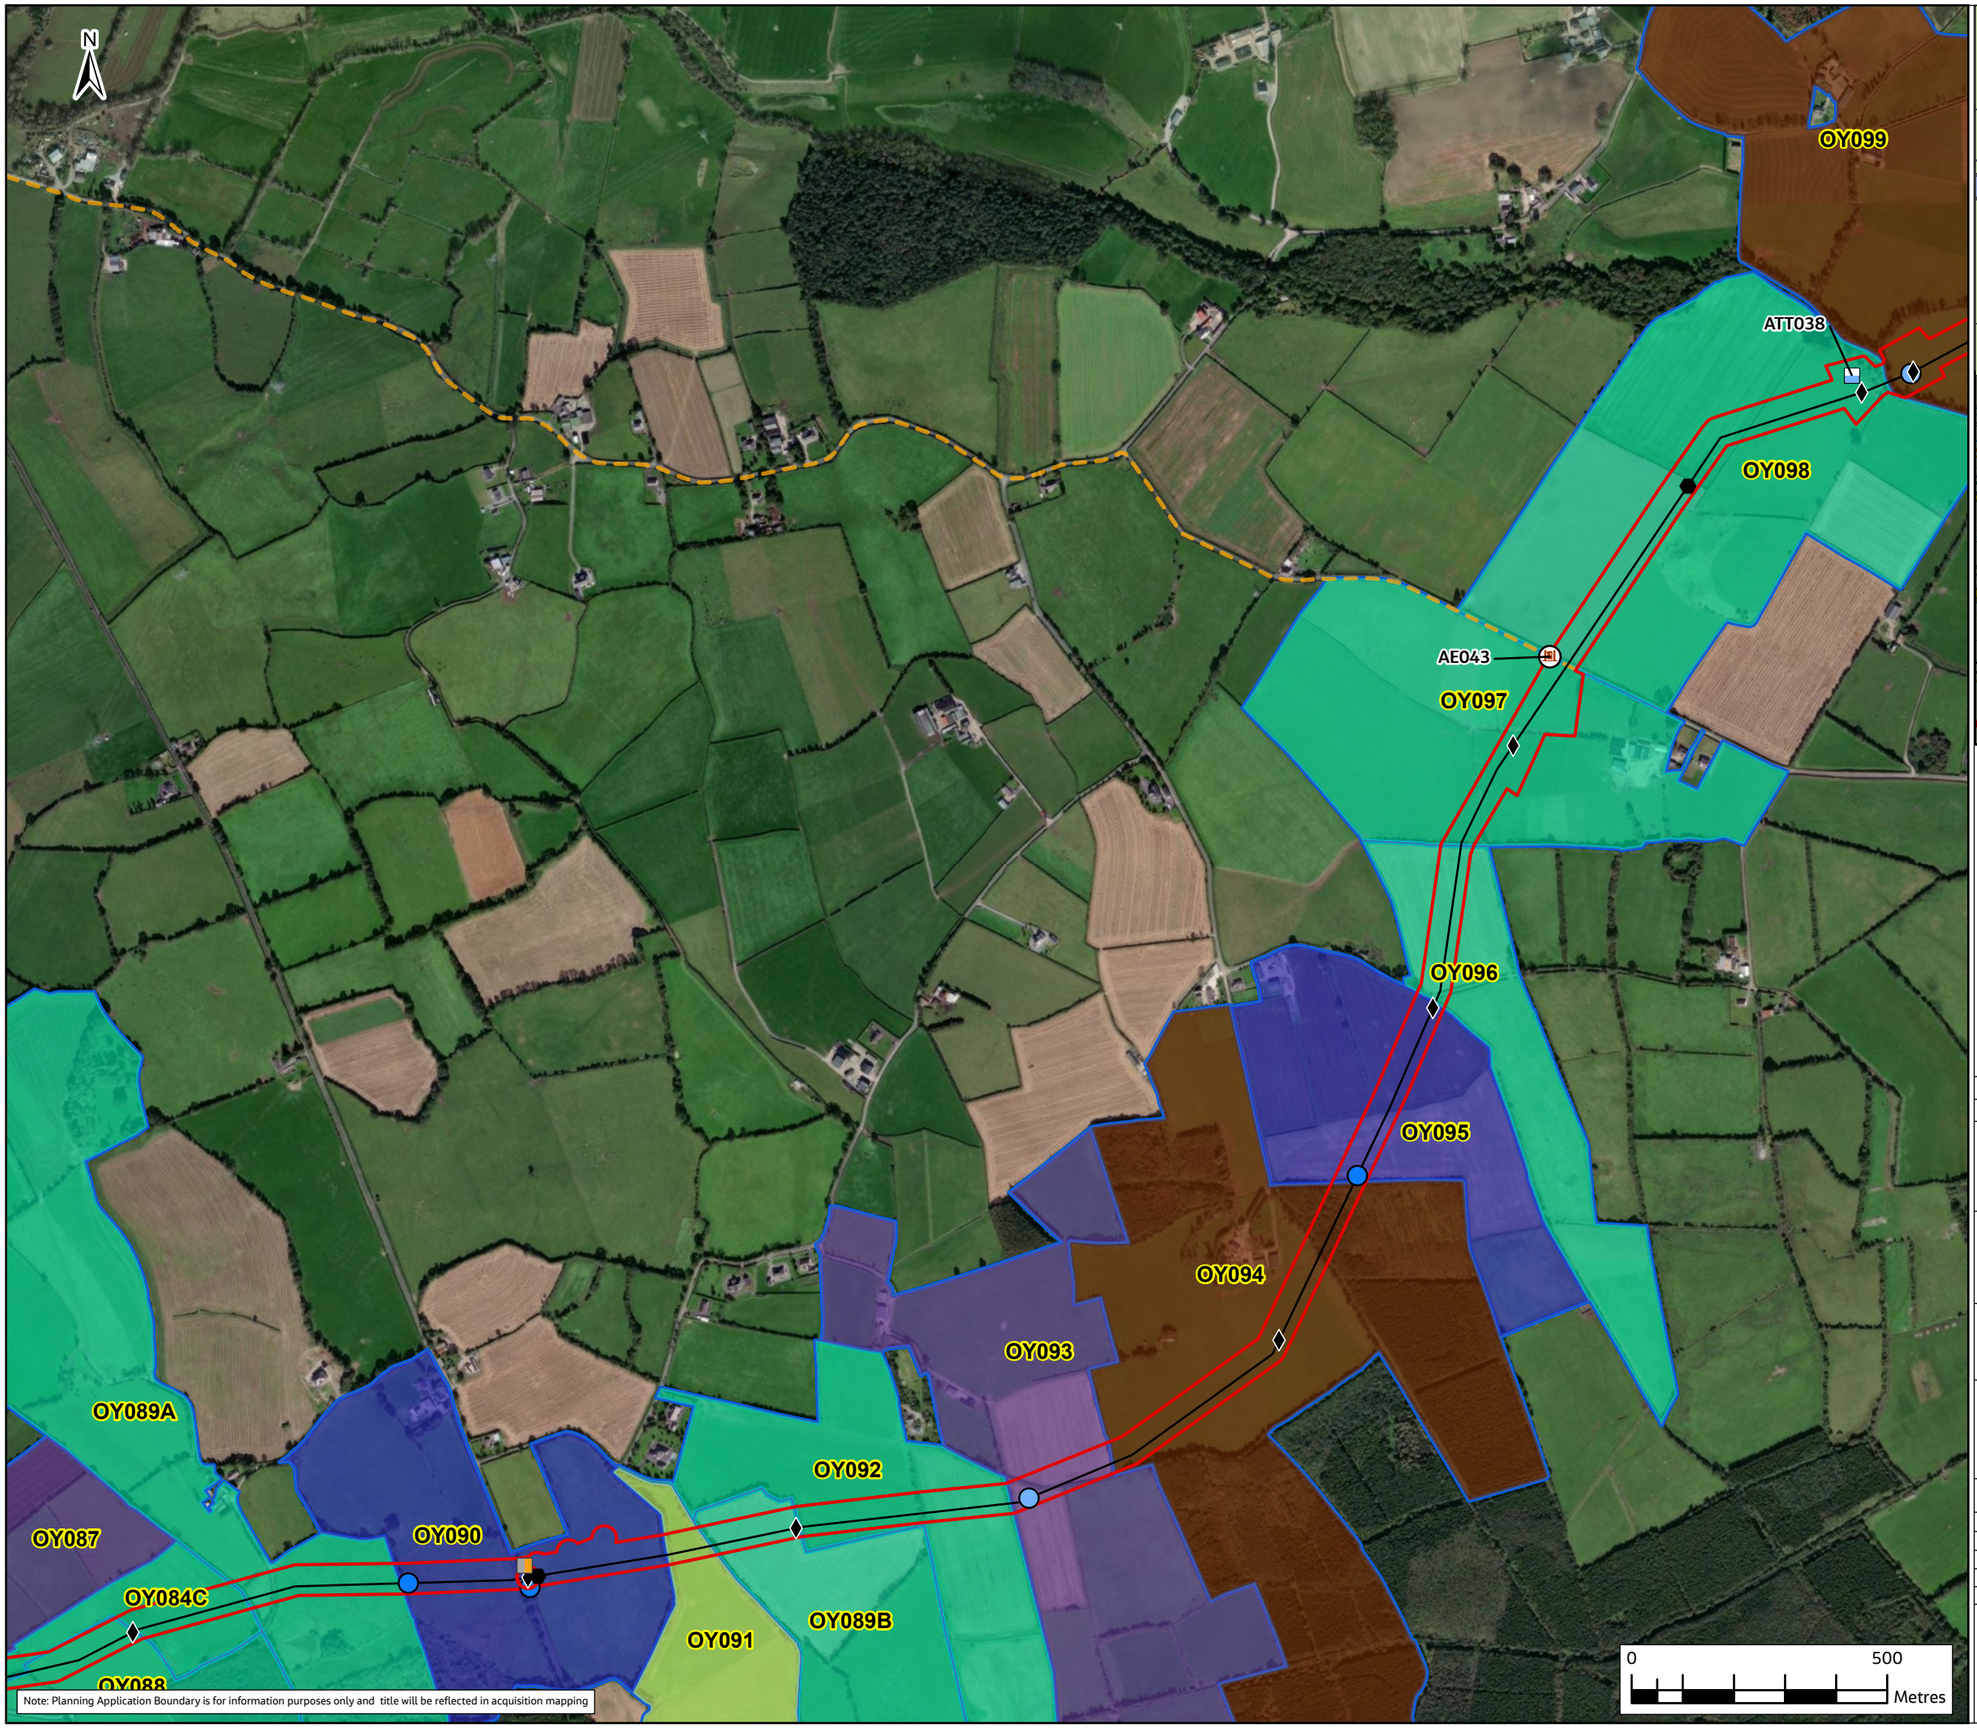

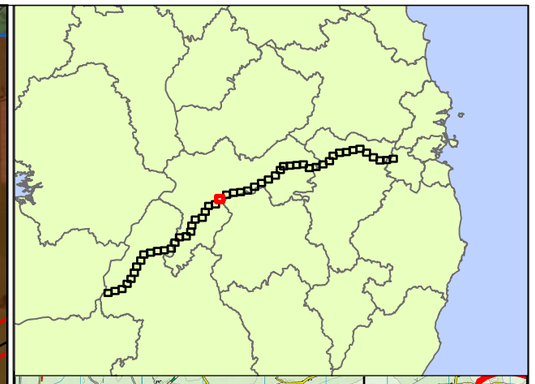

Legend

- Haul Roads
- Construction Compound (CC)
- Pipe Storage Depot (PSD)
- Potential Future Connection
- Attenuation Location
- Lay-By Location
- Flow Control Valve
- Manways
- Air Valve
- Line Valve
- Access Egress Locations
- Watercourse Washout Location (WCW)
- Washout Valve (WA)
- Washout Valve (WB)
- Pipeline
- Infrastructure Sites Access Roads
- Booster Pumping Station
- Water Treatment Plant
- Termination Point Reservoir
- Break Pressure Tank
- County Boundaries

Farm Enterprise Primary Use

- Drystock (includes: Beef, Sucklers, Contract Rearing)
- Dairy
- Equine
- Forestry
- Grassland (includes Grazing, Silage, Hay & Leased grassland)
- Mixed Livestock (combination of Sheep, Equine and/or Drystock)
- Sheep
- Tillage (all land tilled or marked for tillage — private, leased, or within mixed use)
- Horticulture
- Raw Water Intake and Pumping Station
- Landholding Boundary

Rev.	Date	Purpose of revision	Drawn	Check'd	Rev'd	Appr'd
F02	24/11/25	FINAL – PLANNING APPLICATION	PG	AS	MG	SW

Jacobs TOBIN

Client: Uisce Éireann Irish Water; Tionscadal Soláthair Uisce Water Supply Project

Project
Water Supply Project
Eastern and Midlands Region


Drawing Title
Figure 11.25
Agronomy Impact Assessment Landholding Maps
Sheet 24 of 51


Drawing Status: FINAL – PLANNING APPLICATION

Scale @ A3	1:12,000	DO NOT SCALE
Jacobs No.	32105801	
Client No.	9318	
Drawing No.	32105801/700/15059	
File Path		

Copyright © Ordnance Survey Ireland. Licence number 3/3/34/Irish Water.
World Hillshade: Esri, Intermap, NASA, NGA, USGS
World Topographic Map: Sources: Esri, TomTom, Garmin, FAO, NOAA, USGS, © OpenStreetMap contributors, and the GIS User Community
World Imagery: Microsoft, Vantor

© Copyright 2025 Jacobs Engineering Ireland Limited. The concepts and information contained in this document are the property of Jacobs. Use or copying of this document in whole or in part without the written permission of Jacobs constitutes an infringement of copyright. Limitation: This drawing has been prepared on behalf of, and for the exclusive use of Jacobs' Client, and is subject to, and issued in accordance with, the provisions of the contract between Jacobs and the Client. Jacobs accepts no liability or responsibility whatsoever for, or in respect of, any use of, or reliance upon, this drawing by any third party.

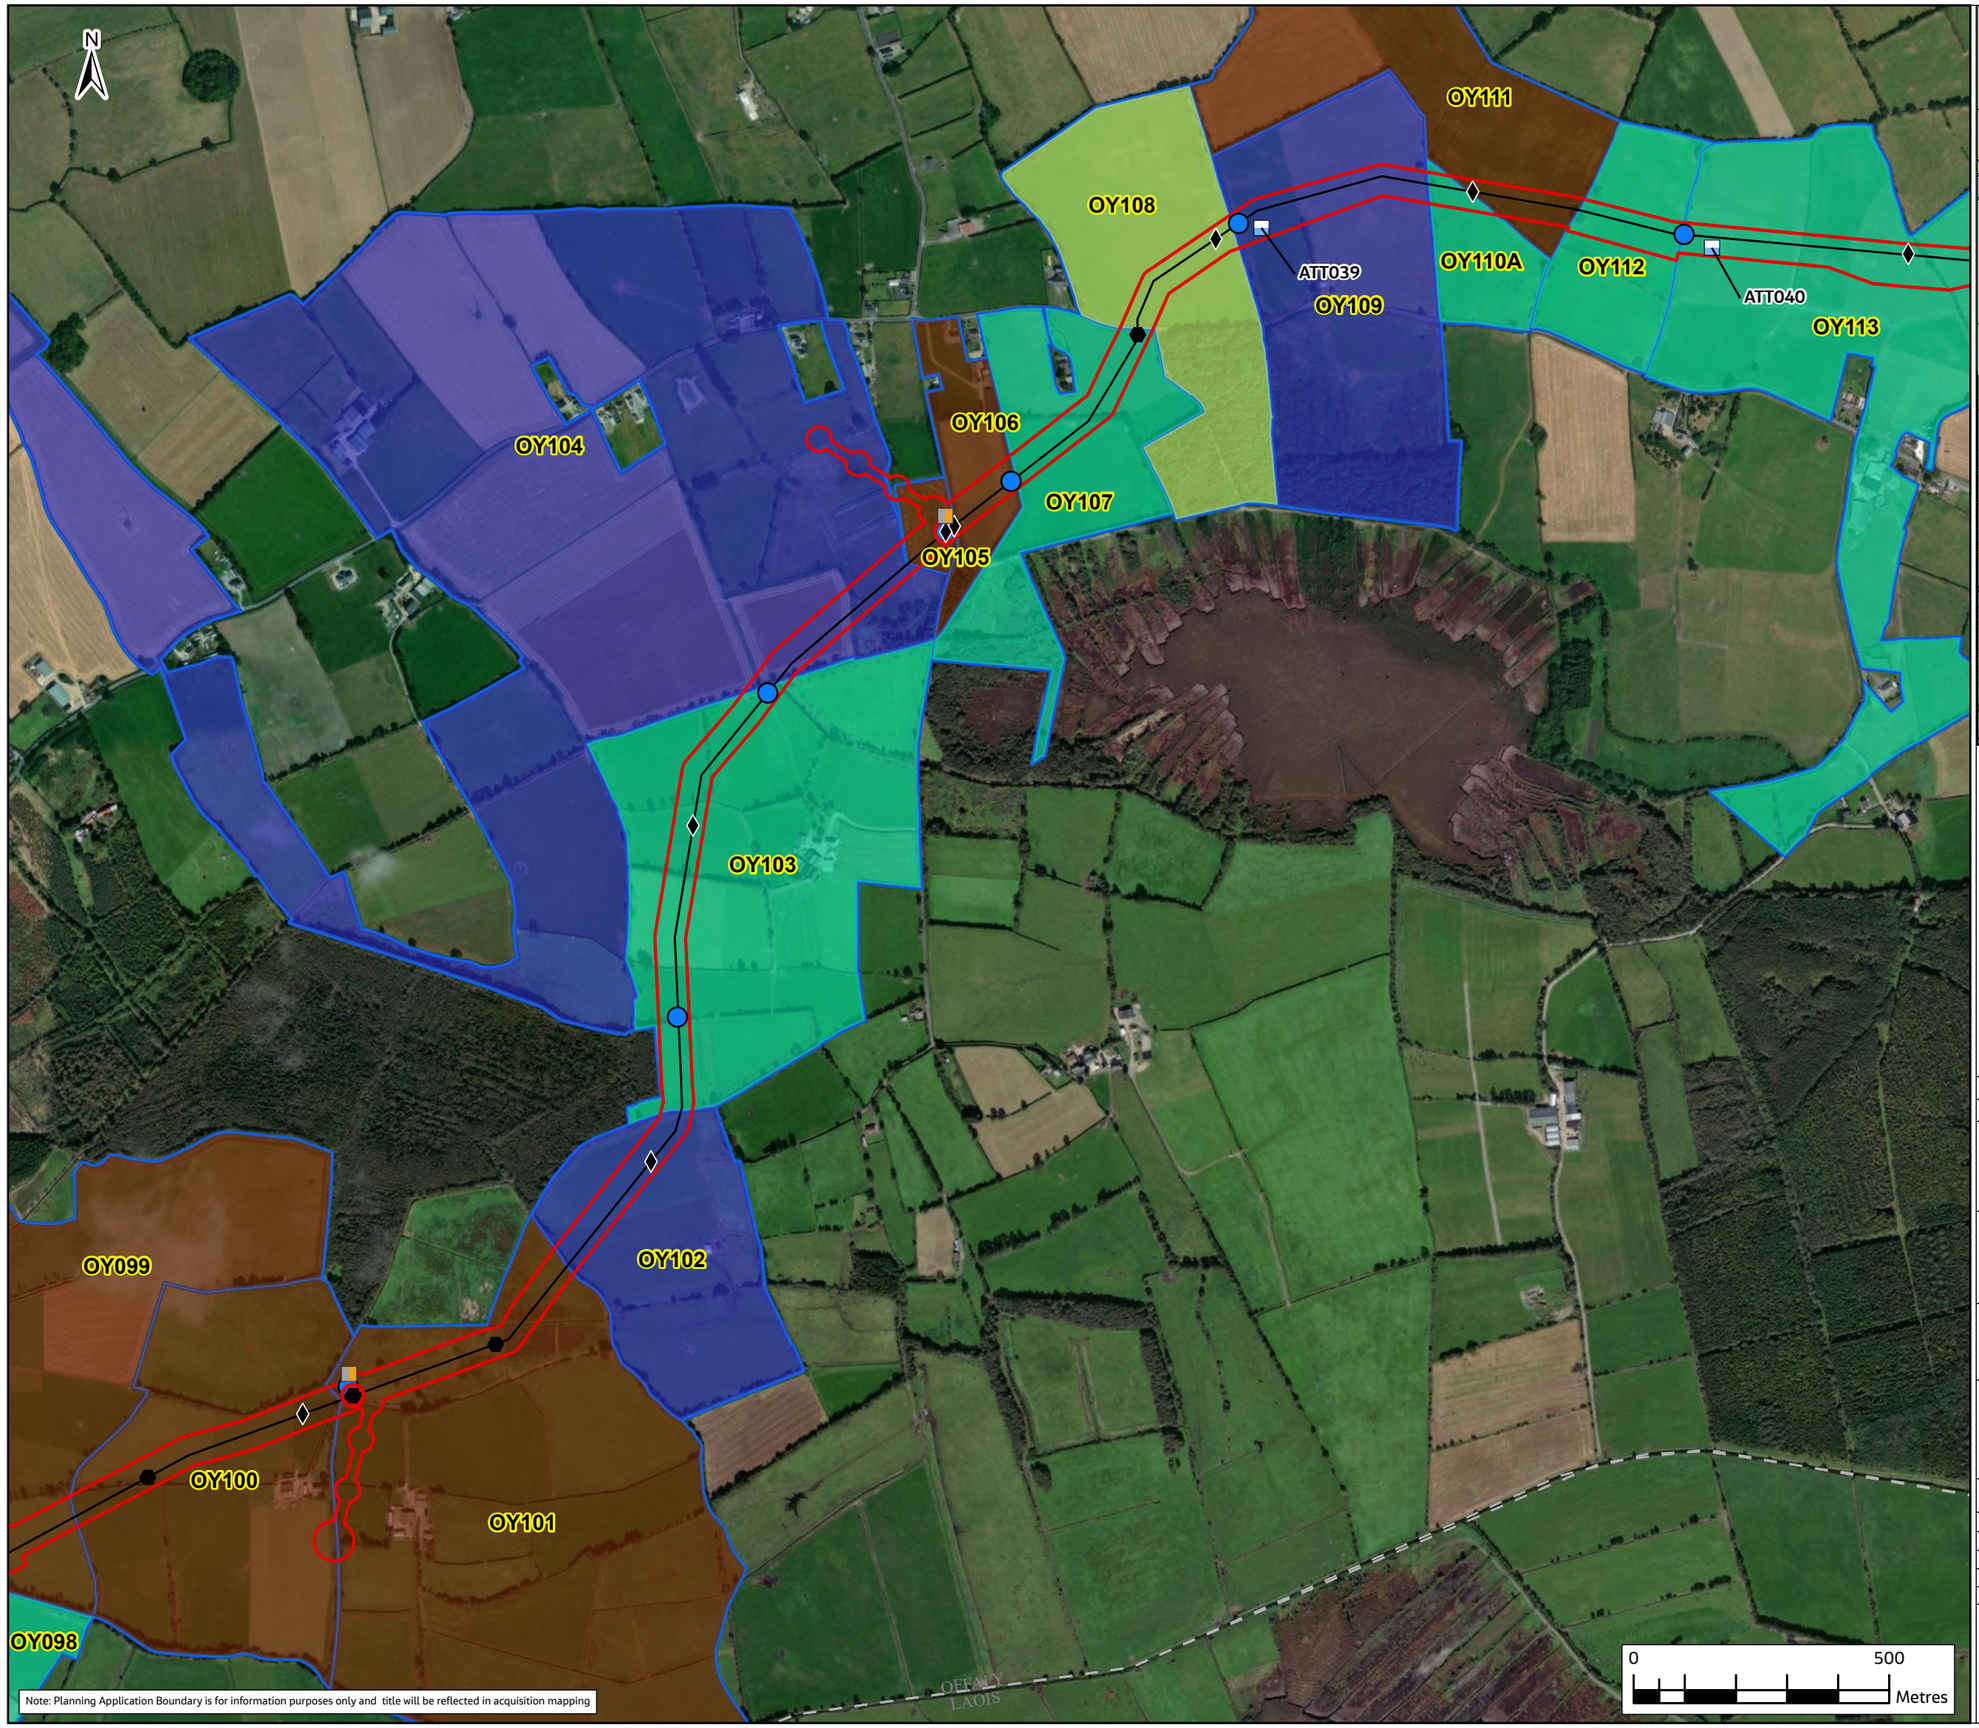

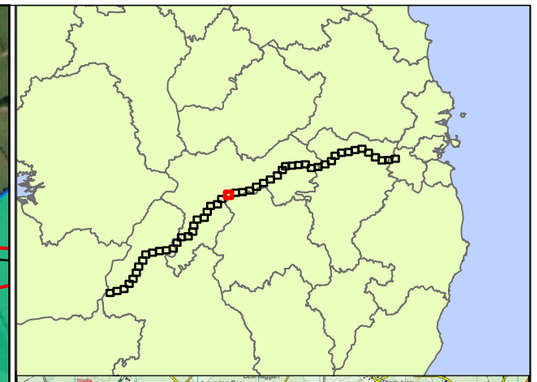

Legend

- Haul Roads
- Construction Compound (CC)
- Pipe Storage Depot (PSD)
- Potential Future Connection
- Attenuation Location
- Lay-By Location
- Flow Control Valve
- Manways
- Air Valve
- Line Valve
- Access Egress Locations
- Watercourse Washout Location (WCW)
- Washout Valve (WA)
- Washout Valve (WB)
- Pipeline
- Infrastructure Sites Access Roads
- Booster Pumping Station
- Water Treatment Plant
- Termination Point Reservoir
- Break Pressure Tank
- County Boundaries

Farm Enterprise Primary Use

- Drystock (includes: Beef, Sucklers, Contract Rearing)
- Dairy
- Equine
- Forestry
- Grassland (includes Grazing, Silage, Hay & Leased grassland)
- Mixed Livestock (combination of Sheep, Equine and/or Drystock)
- Sheep
- Tillage (all land tilled or marked for tillage — private, leased, or within mixed use)
- Horticulture
- Raw Water Intake and Pumping Station
- Landholding Boundary

Rev.	Date	Purpose of revision	Drawn	Check'd	Rev'd	Appr'd
F02	24/11/25	FINAL – PLANNING APPLICATION	PG	AS	MG	SW

Jacobs TOBIN

Client: Uisce Éireann Irish Water — Tionscadal Soláthair Uisce Water Supply Project

Project
Water Supply Project
Eastern and Midlands Region


Drawing Title
Figure 11.26
Agronomy Impact Assessment Landholding Maps
Sheet 25 of 51


Drawing Status: FINAL – PLANNING APPLICATION

Scale @ A3	1:12,000	DO NOT SCALE
Jacobs No.	32105801	
Client No.	9318	
Drawing No.	32105801/700/15060	
File Path		

Copyright © Ordnance Survey Ireland. Licence number 3/3/34/Irish Water.
World Hillshade: Esri, Intermap, NASA, NGA, USGS
World Topographic Map: Sources: Esri, TomTom, Garmin, FAO, NOAA, USGS, © OpenStreetMap contributors, and the GIS User Community
World Imagery: Microsoft, Vantor

© Copyright 2025 Jacobs Engineering Ireland Limited. The concepts and information contained in this document are the property of Jacobs. Use or copying of this document in whole or in part without the written permission of Jacobs constitutes an infringement of copyright. Limitation: This drawing has been prepared on behalf of, and for the exclusive use of Jacobs' Client, and is subject to, and issued in accordance with, the provisions of the contract between Jacobs and the Client. Jacobs accepts no liability or responsibility whatsoever for, or in respect of, any use of, or reliance upon, this drawing by any third party.

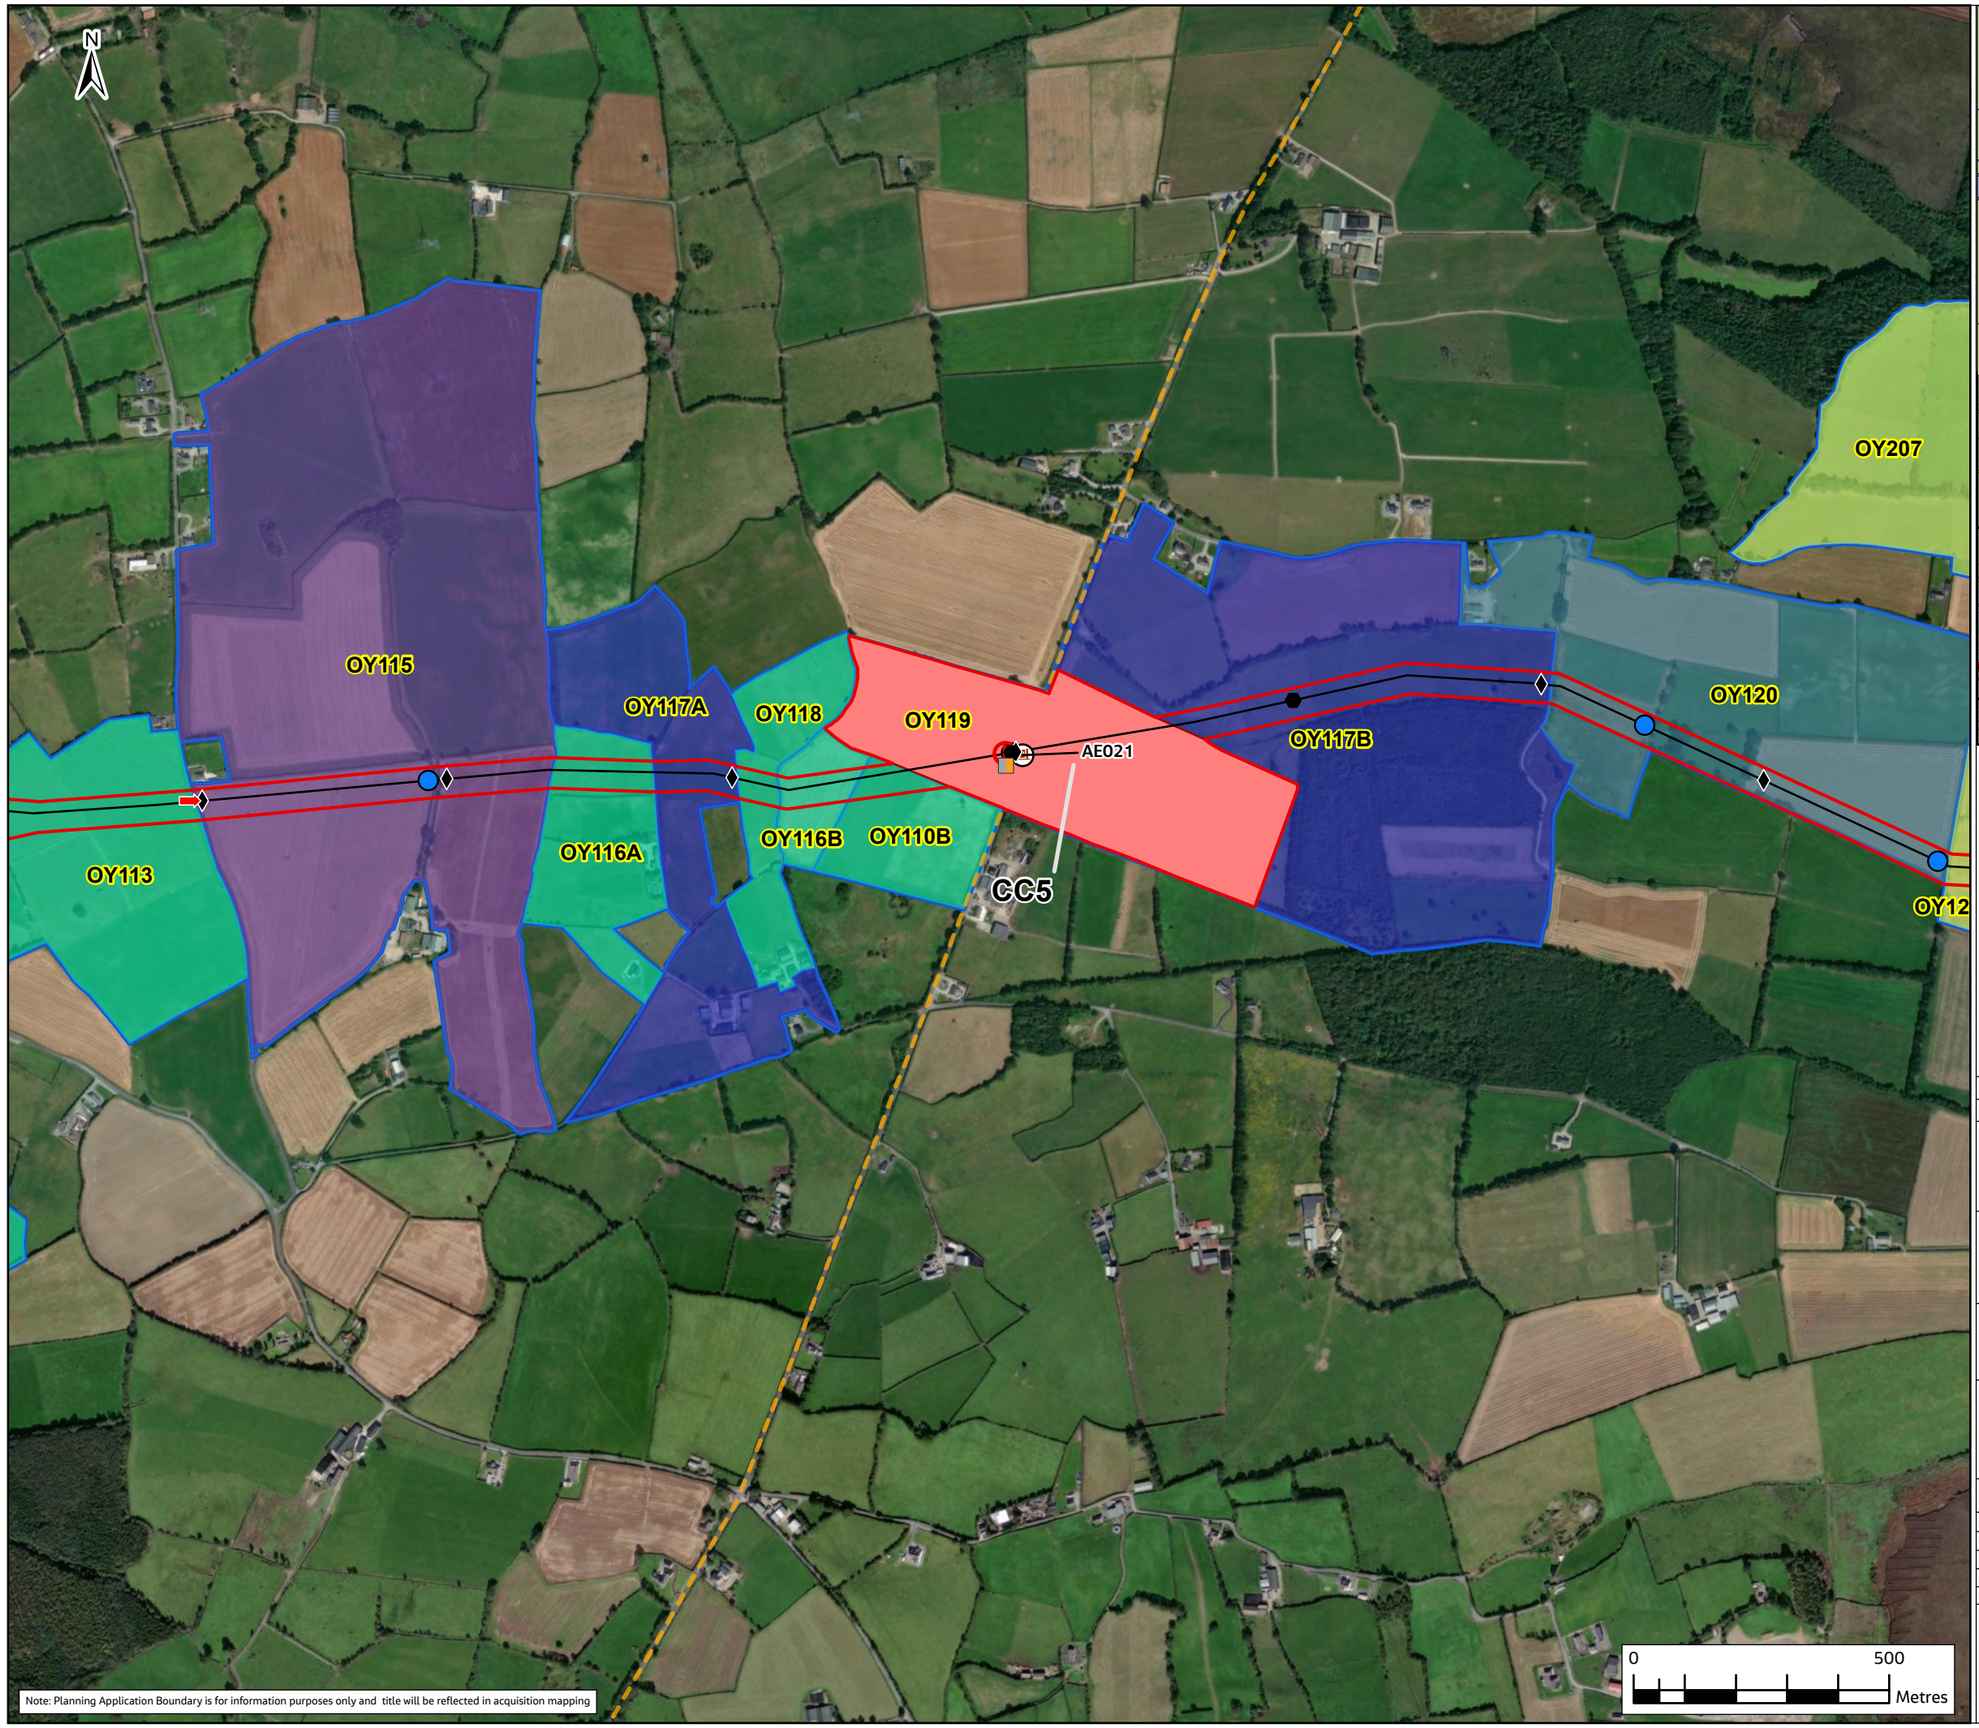

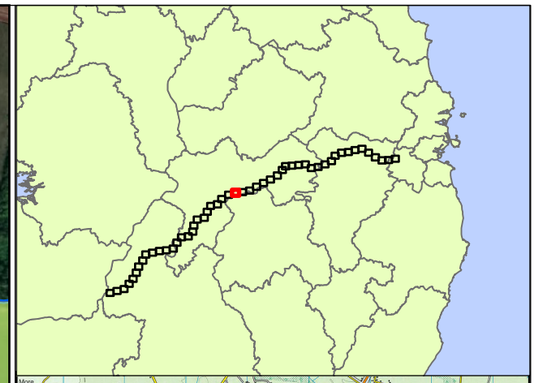

Legend

- Haul Roads
- Construction Compound (CC)
- Pipe Storage Depot (PSD)
- Potential Future Connection
- Attenuation Location
- Lay-By Location
- Flow Control Valve
- Manways
- Air Valve
- Line Valve
- Access Egress Locations
- Watercourse Washout Location (WCW)
- Washout Valve (WA)
- Washout Valve (WB)
- Pipeline
- Infrastructure Sites Access Roads
- Booster Pumping Station
- Water Treatment Plant
- Termination Point Reservoir
- Break Pressure Tank
- County Boundaries

Farm Enterprise Primary Use

- Drystock (includes: Beef, Sucklers, Contract Rearing)
- Dairy
- Equine
- Forestry
- Grassland (includes Grazing, Silage, Hay & Leased grassland)
- Mixed Livestock (combination of Sheep, Equine and/or Drystock)
- Sheep
- Tillage (all land tilled or marked for tillage — private, leased, or within mixed use)
- Horticulture
- Raw Water Intake and Pumping Station
- Landholding Boundary

Rev.	Date	Purpose of revision	Drawn	Check'd	Rev'd	Appr'd
F02	24/11/25	FINAL – PLANNING APPLICATION	PG	AS	MG	SW

Jacobs TOBIN

Client: Uisce Éireann Irish Water; Tionscadal Soláthair Uisce Water Supply Project

Project: Water Supply Project
Eastern and Midlands Region


Drawing Title: Figure 11.27
Agronomy Impact Assessment Landholding Maps
Sheet 26 of 51


Drawing Status: FINAL – PLANNING APPLICATION

Scale @ A3	1:12,000	DO NOT SCALE
Jacobs No.	32105801	
Client No.	9318	
Drawing No.	32105801/700/15061	
File Path		

Copyright © Ordnance Survey Ireland. Licence number 3/3/34/Irish Water.
World Hillshade: Esri, Intermap, NASA, NGA, USGS
World Topographic Map: Sources: Esri, TomTom, Garmin, FAO, NOAA, USGS, © OpenStreetMap contributors, and the GIS User Community
World Imagery: Microsoft, Vantor

© Copyright 2025 Jacobs Engineering Ireland Limited. The concepts and information contained in this document are the property of Jacobs. Use or copying of this document in whole or in part without the written permission of Jacobs constitutes an infringement of copyright. Limitation: This drawing has been prepared on behalf of, and for the exclusive use of Jacobs' Client, and is subject to, and issued in accordance with, the provisions of the contract between Jacobs and the Client. Jacobs accepts no liability or responsibility whatsoever for, or in respect of, any use of, or reliance upon, this drawing by any third party.

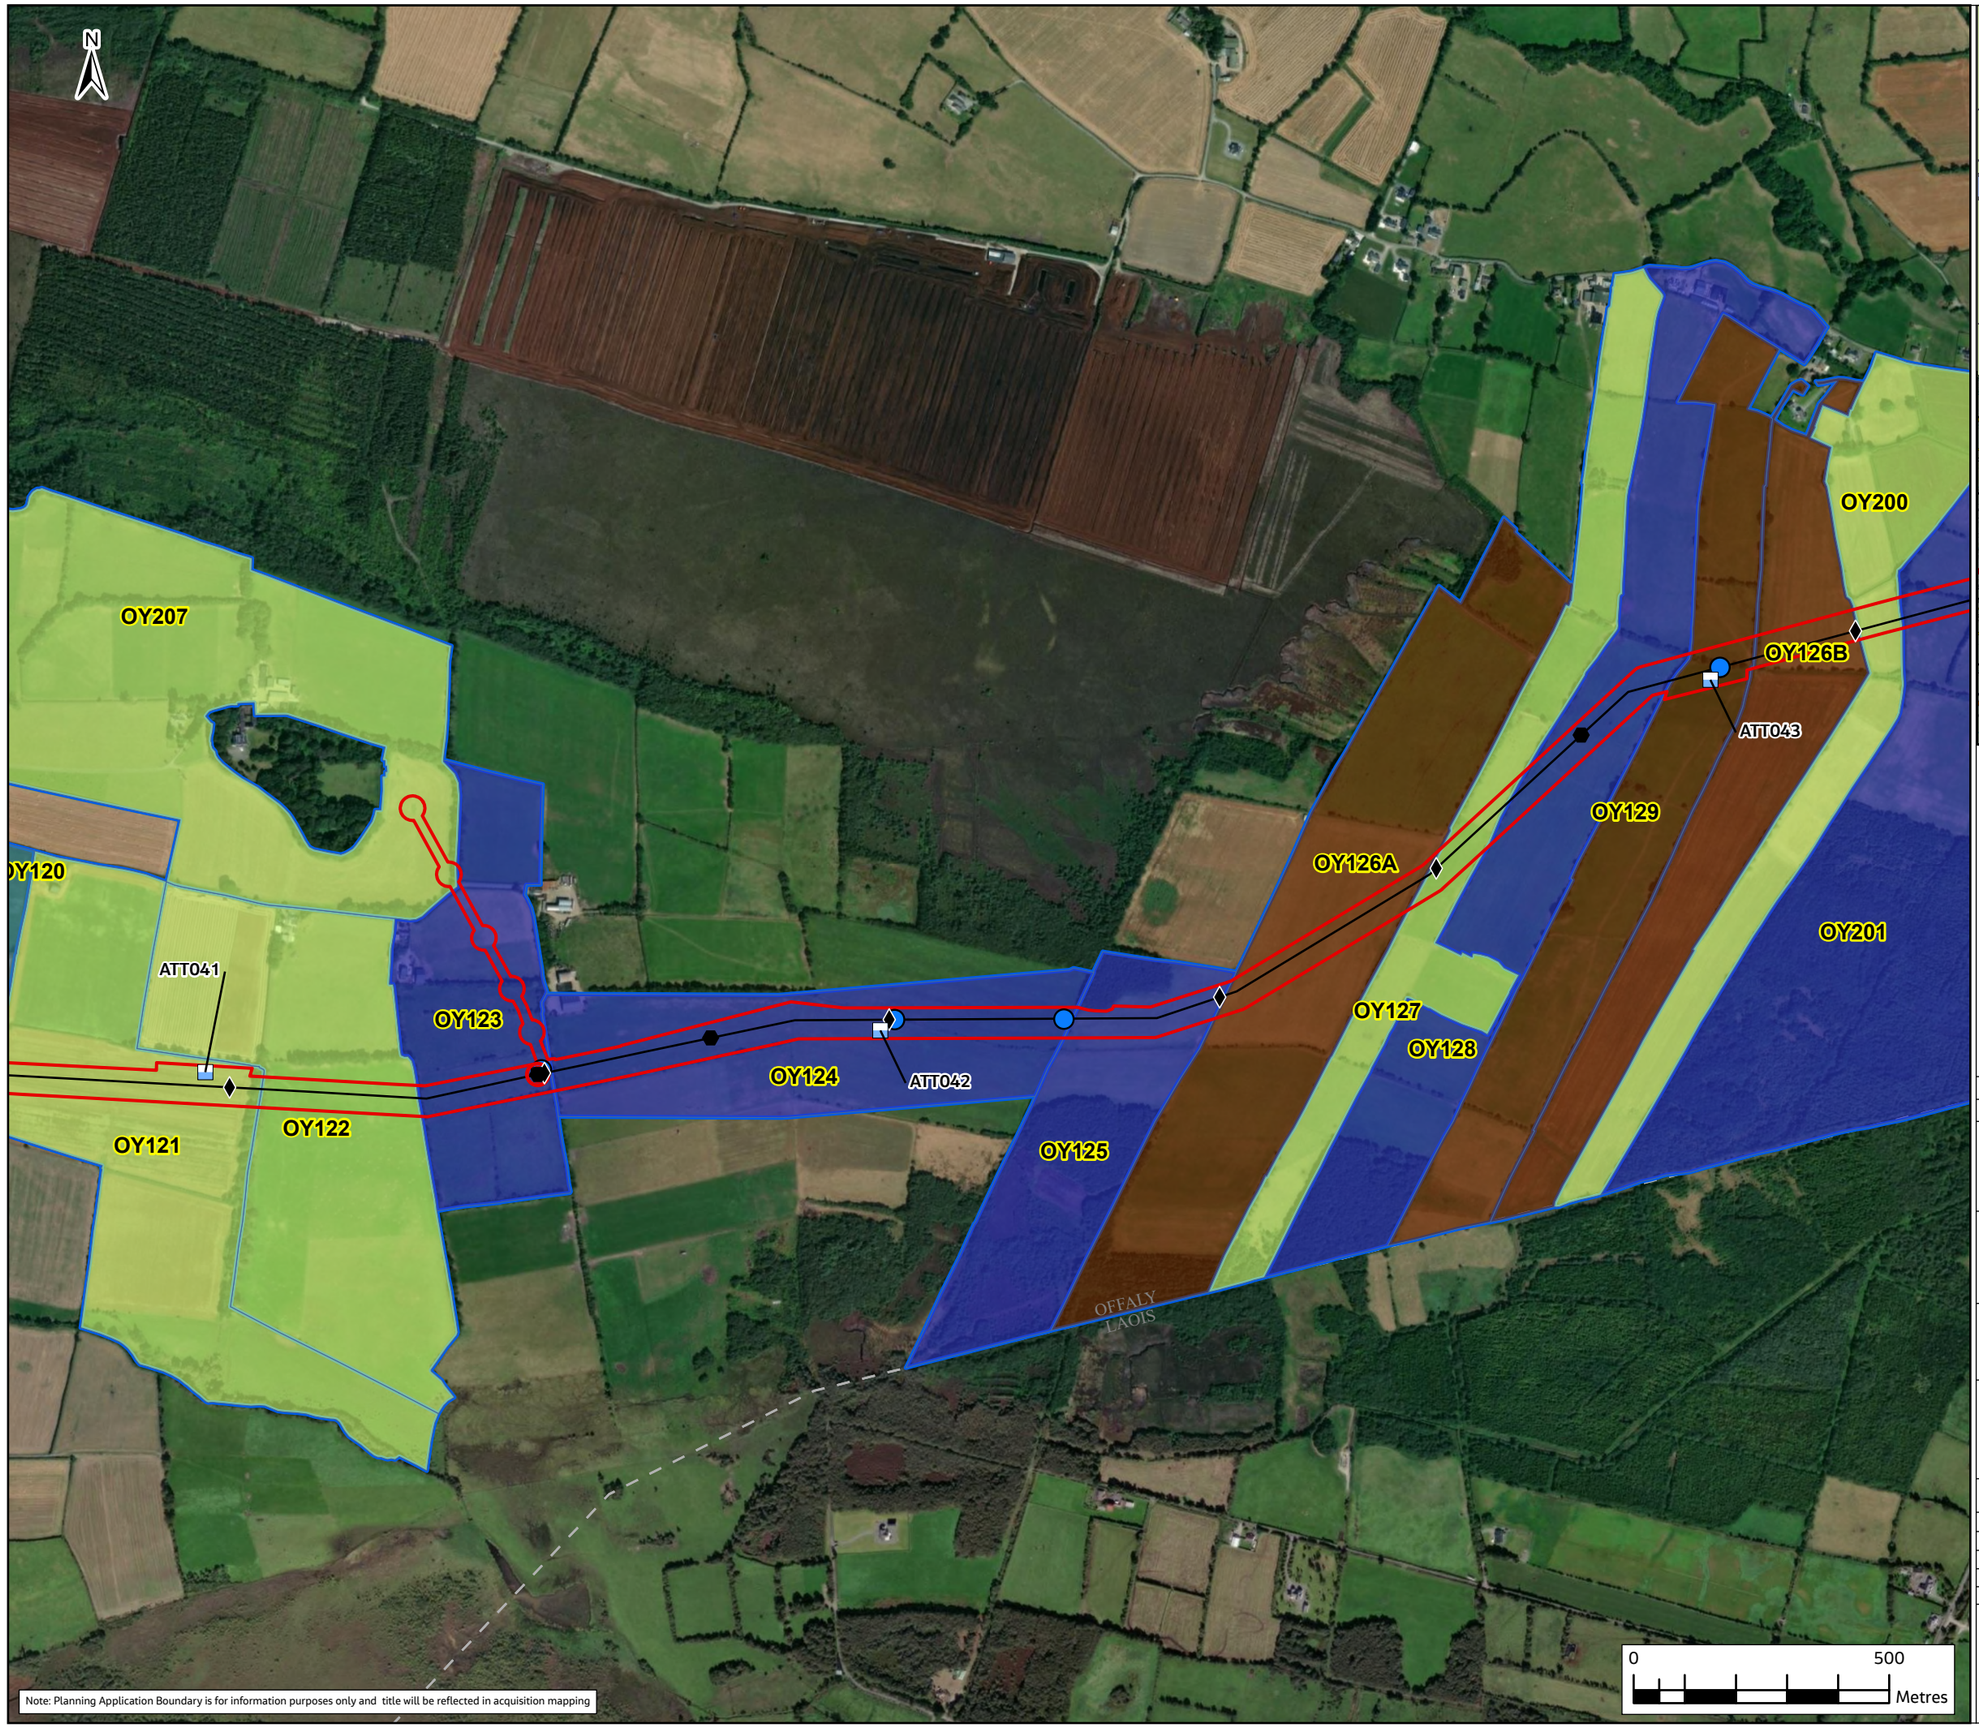

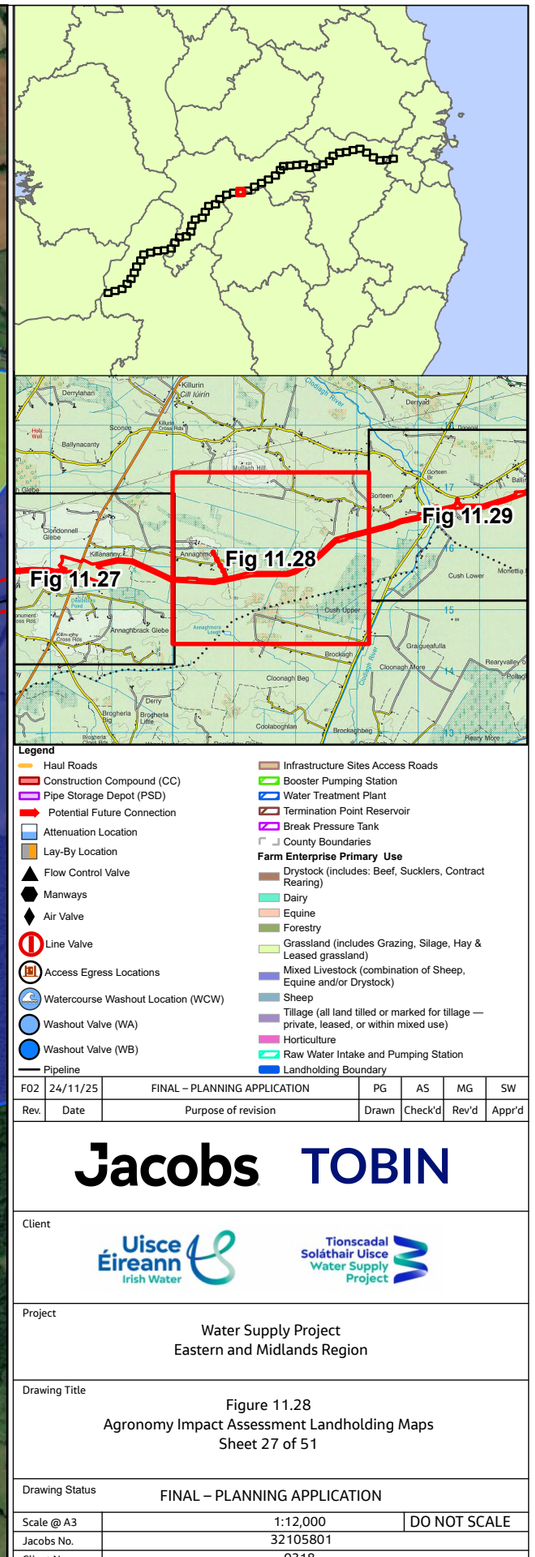

Legend

- Haul Roads
- Construction Compound (CC)
- Pipe Storage Depot (PSD)
- Potential Future Connection
- Attenuation Location
- Lay-By Location
- Flow Control Valve
- Manways
- Air Valve
- Line Valve
- Access Egress Locations
- Watercourse Washout Location (WCW)
- Washout Valve (WA)
- Washout Valve (WB)
- Pipeline
- Infrastructure Sites Access Roads
- Booster Pumping Station
- Water Treatment Plant
- Termination Point Reservoir
- Break Pressure Tank
- County Boundaries

Farm Enterprise Primary Use

- Drystock (includes: Beef, Sucklers, Contract Rearing)
- Dairy
- Equine
- Forestry
- Grassland (includes Grazing, Silage, Hay & Leased grassland)
- Mixed Livestock (combination of Sheep, Equine and/or Drystock)
- Sheep
- Tillage (all land tilled or marked for tillage — private, leased, or within mixed use)
- Horticulture
- Raw Water Intake and Pumping Station
- Landholding Boundary

Rev.	Date	Purpose of revision	Drawn	Check'd	Rev'd	Appr'd
F02	24/11/25	FINAL – PLANNING APPLICATION	PG	AS	MG	SW

Jacobs TOBIN

Client: Uisce Éireann Irish Water; Tionscadal Soláthair Uisce Water Supply Project

Project
Water Supply Project
Eastern and Midlands Region

Drawing Title
Figure 11.28
Agronomy Impact Assessment Landholding Maps
Sheet 27 of 51


Drawing Status: FINAL – PLANNING APPLICATION

Scale @ A3	1:12,000	DO NOT SCALE
Jacobs No.	32105801	
Client No.	9318	
Drawing No.	32105801/700/15062	
File Path	[illegible]	

Copyright © Ordnance Survey Ireland. Licence number 3/3/34/Irish Water.
World Hillshade: Esri, Intermap, NASA, NGA, USGS
World Topographic Map: Sources: Esri, TomTom, Garmin, FAO, NOAA, USGS, © OpenStreetMap contributors, and the GIS User Community
World Imagery: Microsoft, Vantor

© Copyright 2025 Jacobs Engineering Ireland Limited. The concepts and information contained in this document are the property of Jacobs. Use or copying of this document in whole or in part without the written permission of Jacobs constitutes an infringement of copyright. Limitation: This drawing has been prepared on behalf of, and for the exclusive use of Jacobs' Client, and is subject to, and issued in accordance with, the provisions of the contract between Jacobs and the Client. Jacobs accepts no liability or responsibility whatsoever for, or in respect of, any use of, or reliance upon, this drawing by any third party.



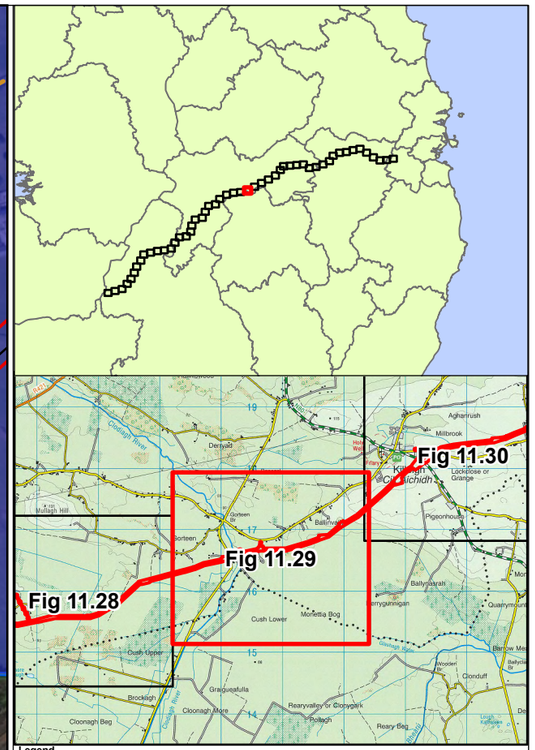

Legend

- Haul Roads
- Construction Compound (CC)
- Pipe Storage Depot (PSD)
- Potential Future Connection
- Attenuation Location
- Lay-By Location
- Flow Control Valve
- Manways
- Air Valve
- Line Valve
- Access Egress Locations
- Watercourse Washout Location (WCW)
- Washout Valve (WA)
- Washout Valve (WB)
- Pipeline
- Infrastructure Sites Access Roads
- Booster Pumping Station
- Water Treatment Plant
- Termination Point Reservoir
- Break Pressure Tank
- County Boundaries

Farm Enterprise Primary Use

- Drystock (includes: Beef, Sucklers, Contract Rearing)
- Dairy
- Equine
- Forestry
- Grassland (includes Grazing, Silage, Hay & Leased grassland)
- Mixed Livestock (combination of Sheep, Equine and/or Drystock)
- Sheep
- Tillage (all land tilled or marked for tillage — private, leased, or within mixed use)
- Horticulture
- Raw Water Intake and Pumping Station
- Landholding Boundary

Rev.	Date	Purpose of revision	Drawn	Check'd	Rev'd	Appr'd
F02	24/11/25	FINAL – PLANNING APPLICATION	PG	AS	MG	SW

Jacobs TOBIN

Client: Uisce Éireann Irish Water — Tionscadal Soláthair Uisce Water Supply Project

Project: Water Supply Project
Eastern and Midlands Region


Drawing Title: Figure 11.29
Agronomy Impact Assessment Landholding Maps
Sheet 28 of 51


Drawing Status: FINAL – PLANNING APPLICATION

Scale @ A3	1:12,000	DO NOT SCALE
Jacobs No.	32105801	
Client No.	9318	
Drawing No.	32105801/700/15063	
File Path	[illegible]	

Copyright © Ordnance Survey Ireland. Licence number 3/3/34/Irish Water.
World Hillshade: Esri, Intermap, NASA, NGA, USGS
World Topographic Map: Sources: Esri, TomTom, Garmin, FAO, NOAA, USGS, © OpenStreetMap contributors, and the GIS User Community
World Imagery: Microsoft, Vantor

© Copyright 2025 Jacobs Engineering Ireland Limited. The concepts and information contained in this document are the property of Jacobs. Use or copying of this document in whole or in part without the written permission of Jacobs constitutes an infringement of copyright. Limitation: This drawing has been prepared on behalf of, and for the exclusive use of Jacobs' Client, and is subject to, and issued in accordance with, the provisions of the contract between Jacobs and the Client. Jacobs accepts no liability or responsibility whatsoever for, or in respect of, any use of, or reliance upon, this drawing by any third party.

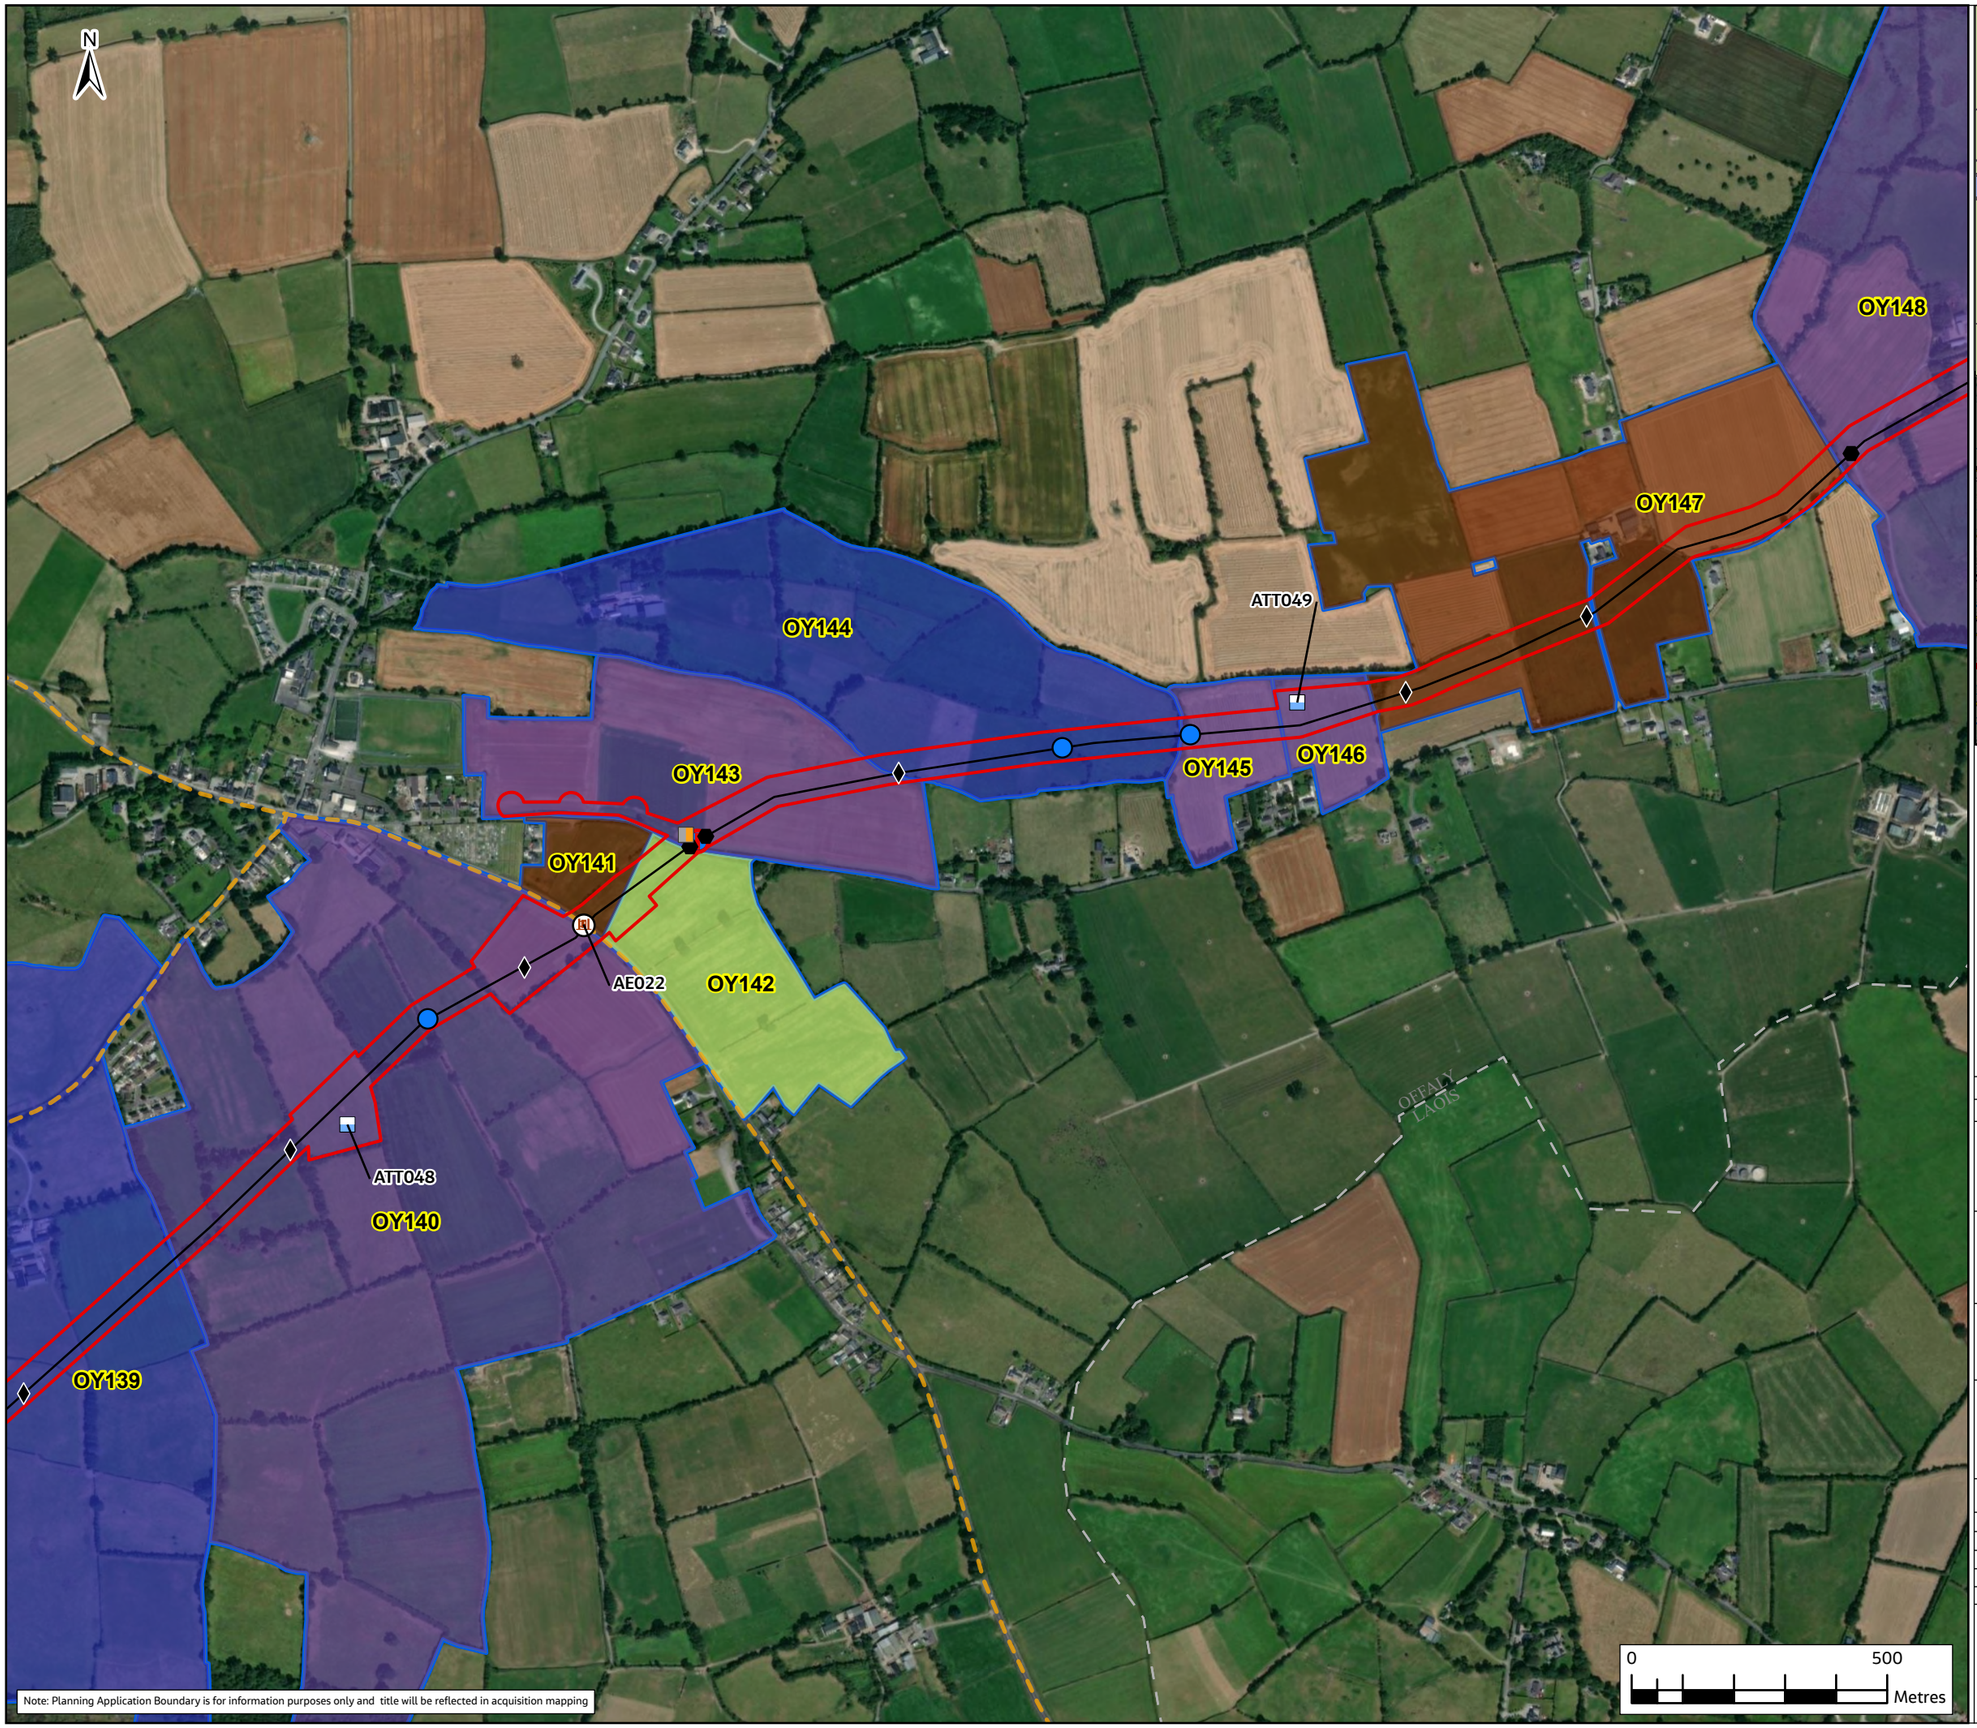

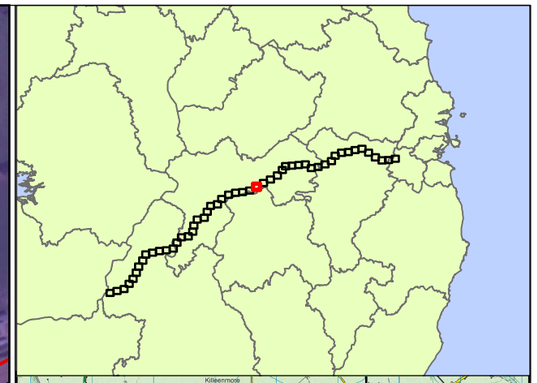

Legend

- Haul Roads
- Construction Compound (CC)
- Pipe Storage Depot (PSD)
- Potential Future Connection
- Attenuation Location
- Lay-By Location
- Flow Control Valve
- Manways
- Air Valve
- Line Valve
- Access Egress Locations
- Watercourse Washout Location (WCW)
- Washout Valve (WA)
- Washout Valve (WB)
- Pipeline
- Infrastructure Sites Access Roads
- Booster Pumping Station
- Water Treatment Plant
- Termination Point Reservoir
- Break Pressure Tank
- County Boundaries

Farm Enterprise Primary Use

- Drystock (includes: Beef, Sucklers, Contract Rearing)
- Dairy
- Equine
- Forestry
- Grassland (includes Grazing, Silage, Hay & Leased grassland)
- Mixed Livestock (combination of Sheep, Equine and/or Drystock)
- Sheep
- Tillage (all land tilled or marked for tillage — private, leased, or within mixed use)
- Horticulture
- Raw Water Intake and Pumping Station
- Landholding Boundary

Rev.	Date	Purpose of revision	Drawn	Check'd	Rev'd	Appr'd
F02	24/11/25	FINAL – PLANNING APPLICATION	PG	AS	MG	SW

Jacobs TOBIN

Client: Uisce Éireann Irish Water — Tionscadal Soláthair Uisce Water Supply Project

Project: Water Supply Project
Eastern and Midlands Region


Drawing Title: Figure 11.30
Agronomy Impact Assessment Landholding Maps
Sheet 29 of 51


Drawing Status: FINAL – PLANNING APPLICATION

Scale @ A3	1:12,000	DO NOT SCALE
Jacobs No.	32105801	
Client No.	9318	
Drawing No.	32105801/700/15064	
File Path		

Copyright © Ordnance Survey Ireland. Licence number 3/3/34/Irish Water.
World Hillshade: Esri, Intermap, NASA, NGA, USGS
World Topographic Map: Sources: Esri, TomTom, Garmin, FAO, NOAA, USGS, © OpenStreetMap contributors, and the GIS User Community
World Imagery: Microsoft, Vantor

© Copyright 2025 Jacobs Engineering Ireland Limited. The concepts and information contained in this document are the property of Jacobs. Use or copying of this document in whole or in part without the written permission of Jacobs constitutes an infringement of copyright. Limitation: This drawing has been prepared on behalf of, and for the exclusive use of Jacobs' Client, and is subject to, and issued in accordance with, the provisions of the contract between Jacobs and the Client. Jacobs accepts no liability or responsibility whatsoever for, or in respect of, any use of, or reliance upon, this drawing by any third party.

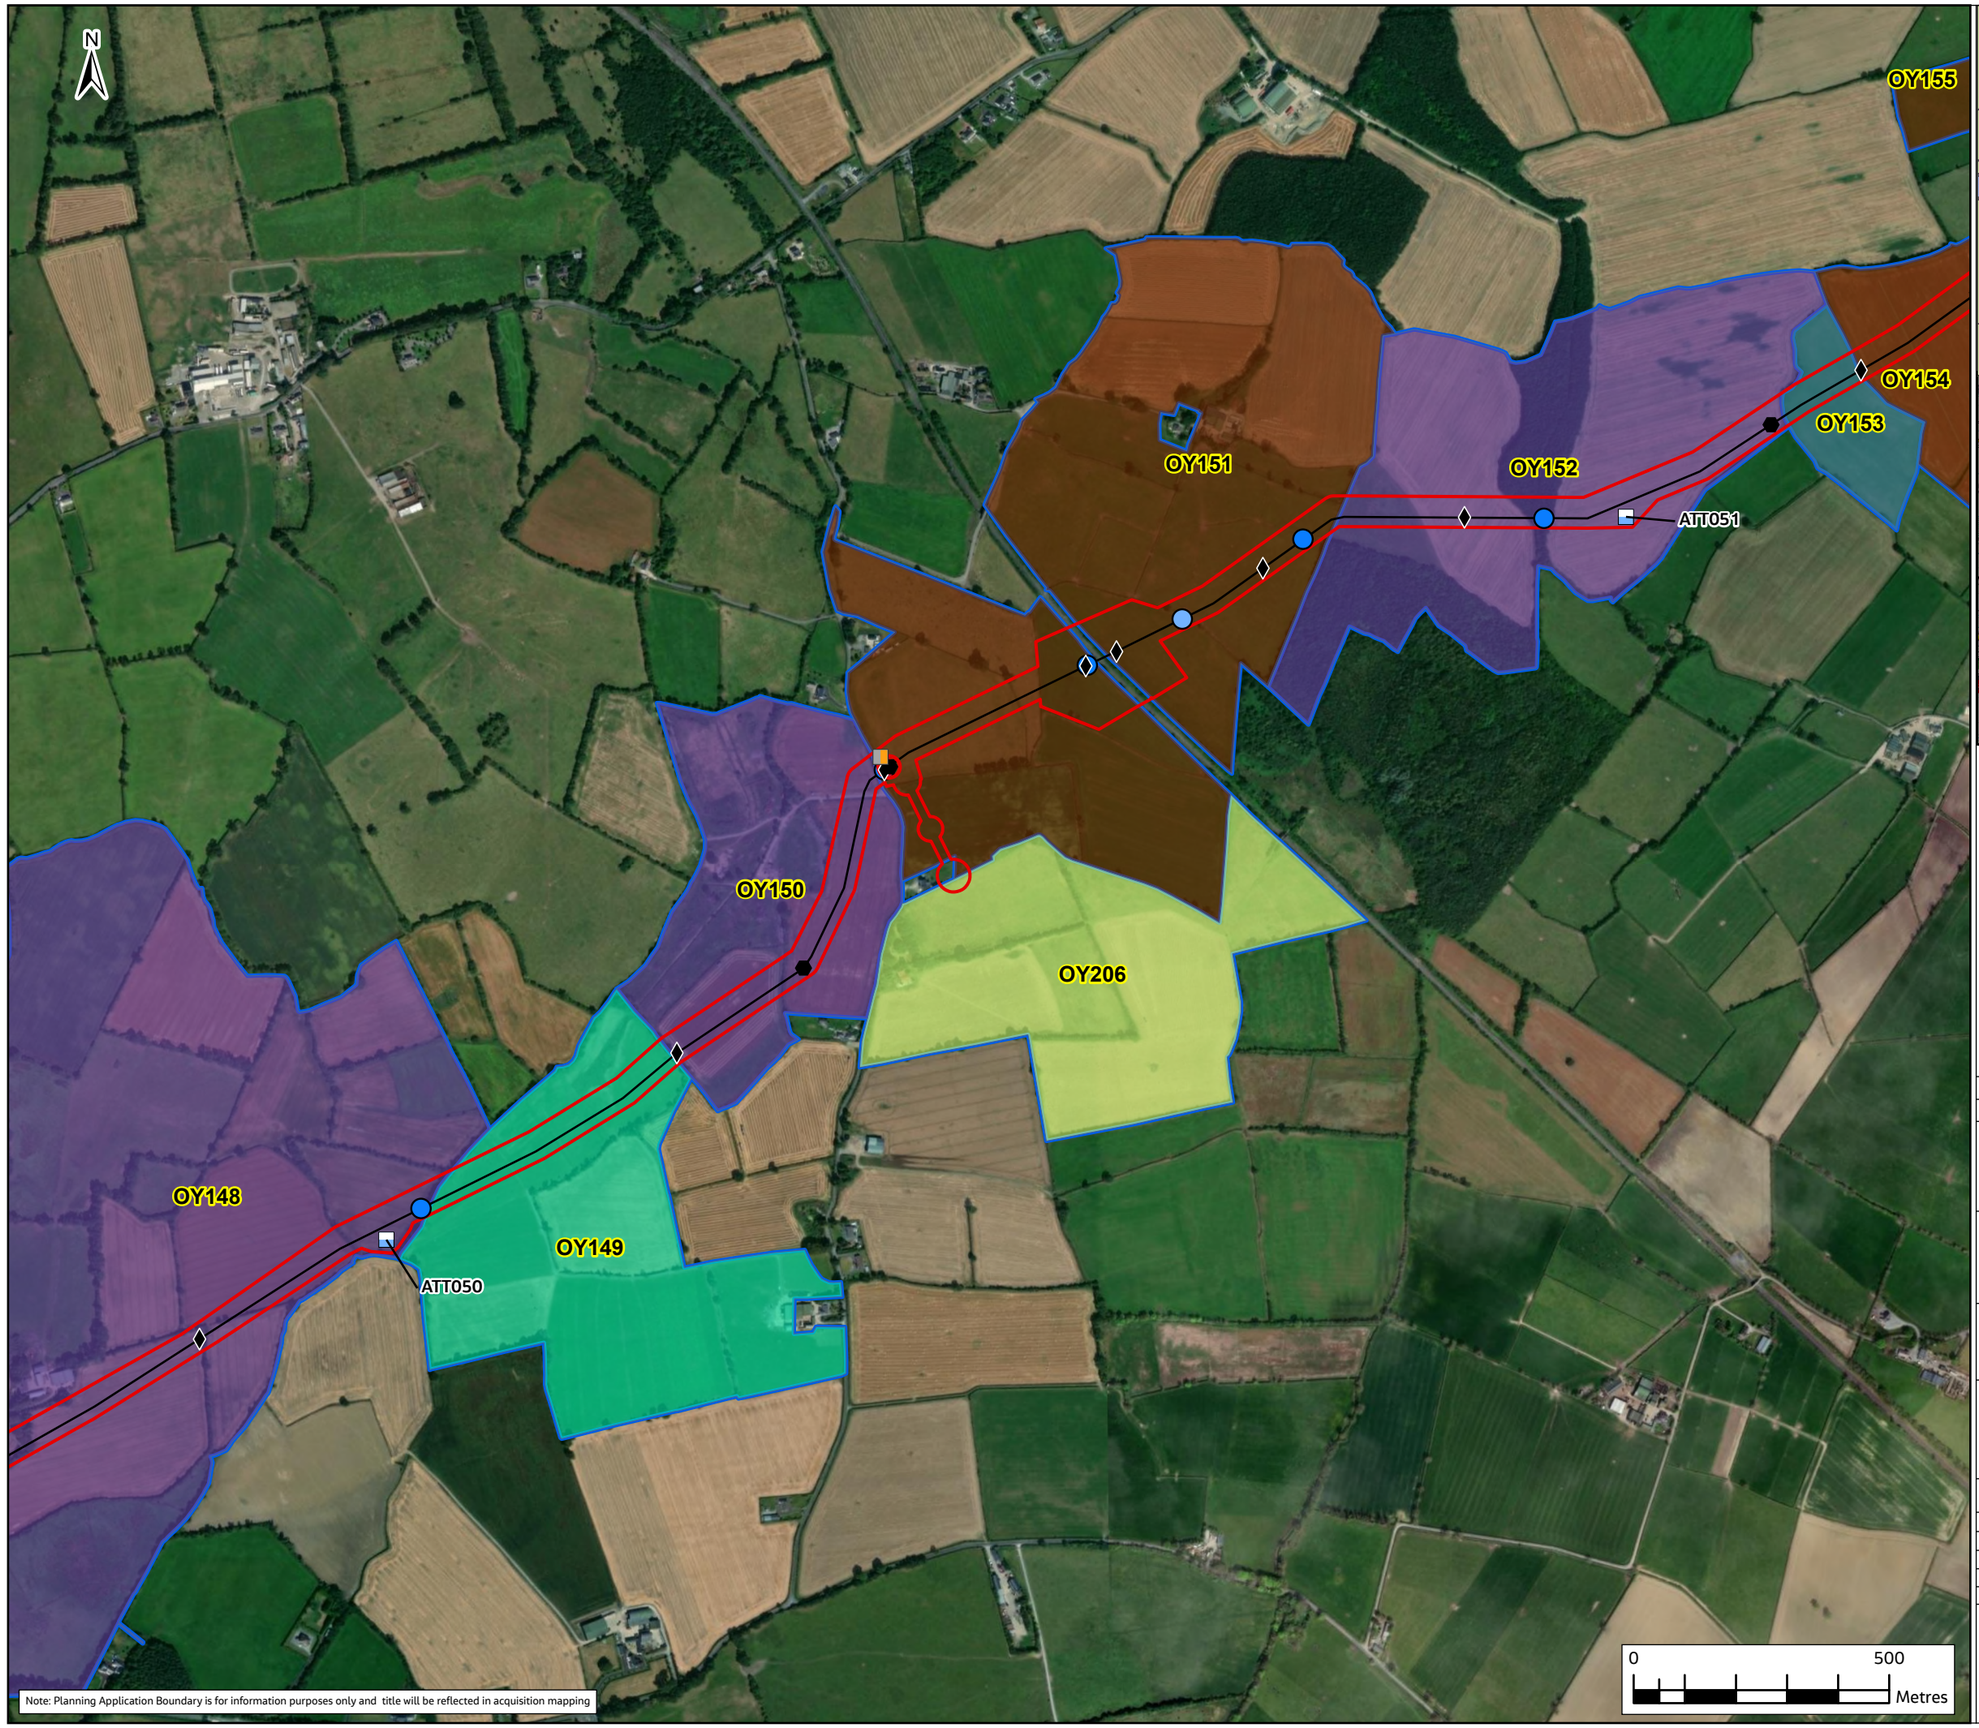

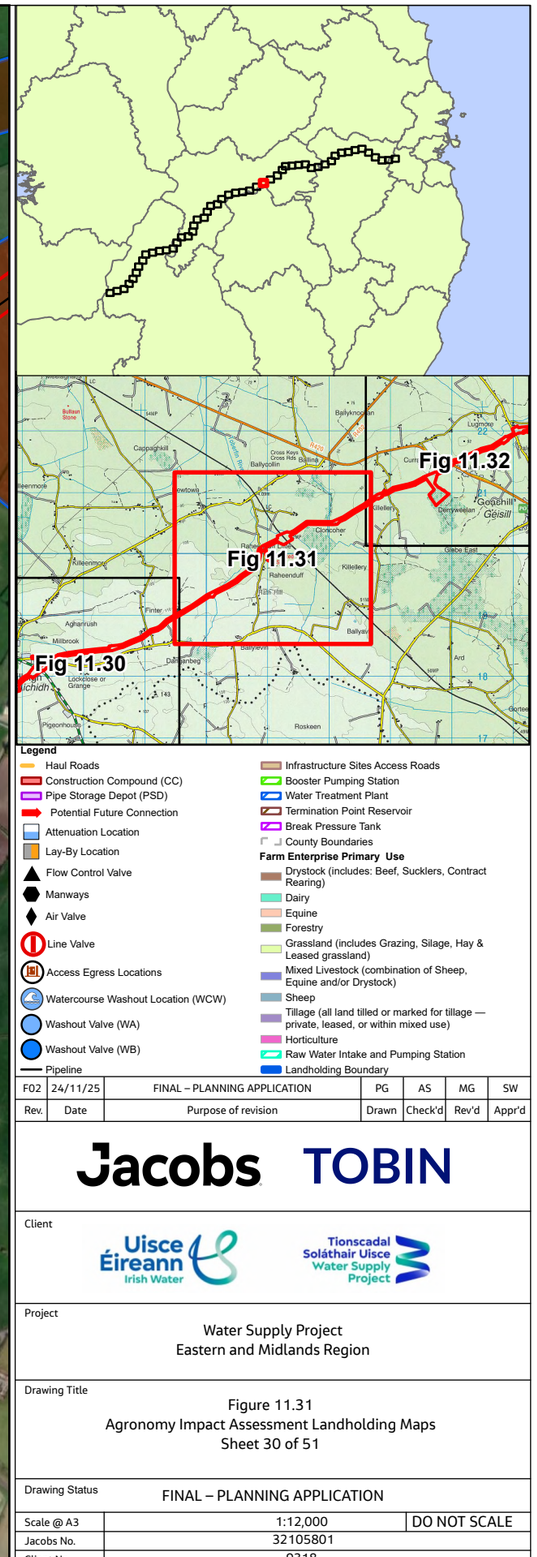

Legend

- Haul Roads
- Construction Compound (CC)
- Pipe Storage Depot (PSD)
- Potential Future Connection
- Attenuation Location
- Lay-By Location
- Flow Control Valve
- Manways
- Air Valve
- Line Valve
- Access Egress Locations
- Watercourse Washout Location (WCW)
- Washout Valve (WA)
- Washout Valve (WB)
- Pipeline
- Infrastructure Sites Access Roads
- Booster Pumping Station
- Water Treatment Plant
- Termination Point Reservoir
- Break Pressure Tank
- County Boundaries

Farm Enterprise Primary Use

- Drystock (includes: Beef, Sucklers, Contract Rearing)
- Dairy
- Equine
- Forestry
- Grassland (includes Grazing, Silage, Hay & Leased grassland)
- Mixed Livestock (combination of Sheep, Equine and/or Drystock)
- Sheep
- Tillage (all land tilled or marked for tillage — private, leased, or within mixed use)
- Horticulture
- Raw Water Intake and Pumping Station
- Landholding Boundary

Rev.	Date	Purpose of revision	Drawn	Check'd	Rev'd	Appr'd
F02	24/11/25	FINAL – PLANNING APPLICATION	PG	AS	MG	SW

Jacobs TOBIN

Client: Uisce Éireann Irish Water; Tionscadal Soláthair Uisce Water Supply Project

Project: Water Supply Project
Eastern and Midlands Region


Drawing Title: Figure 11.31
Agronomy Impact Assessment Landholding Maps
Sheet 30 of 51


Drawing Status: FINAL – PLANNING APPLICATION

Scale @ A3	1:12,000	DO NOT SCALE
Jacobs No.	32105801	
Client No.	9318	
Drawing No.	32105801/700/15065	
File Path		

Copyright © Ordnance Survey Ireland. Licence number 3/3/34/Irish Water.
World Hillshade: Esri, Intermap, NASA, NGA, USGS
World Topographic Map: Sources: Esri, TomTom, Garmin, FAO, NOAA, USGS, © OpenStreetMap contributors, and the GIS User Community
World Imagery: Microsoft, Vantor

© Copyright 2025 Jacobs Engineering Ireland Limited. The concepts and information contained in this document are the property of Jacobs. Use or copying of this document in whole or in part without the written permission of Jacobs constitutes an infringement of copyright. Limitation: This drawing has been prepared on behalf of, and for the exclusive use of Jacobs' Client, and is subject to, and issued in accordance with, the provisions of the contract between Jacobs and the Client. Jacobs accepts no liability or responsibility whatsoever for, or in respect of, any use of, or reliance upon, this drawing by any third party.

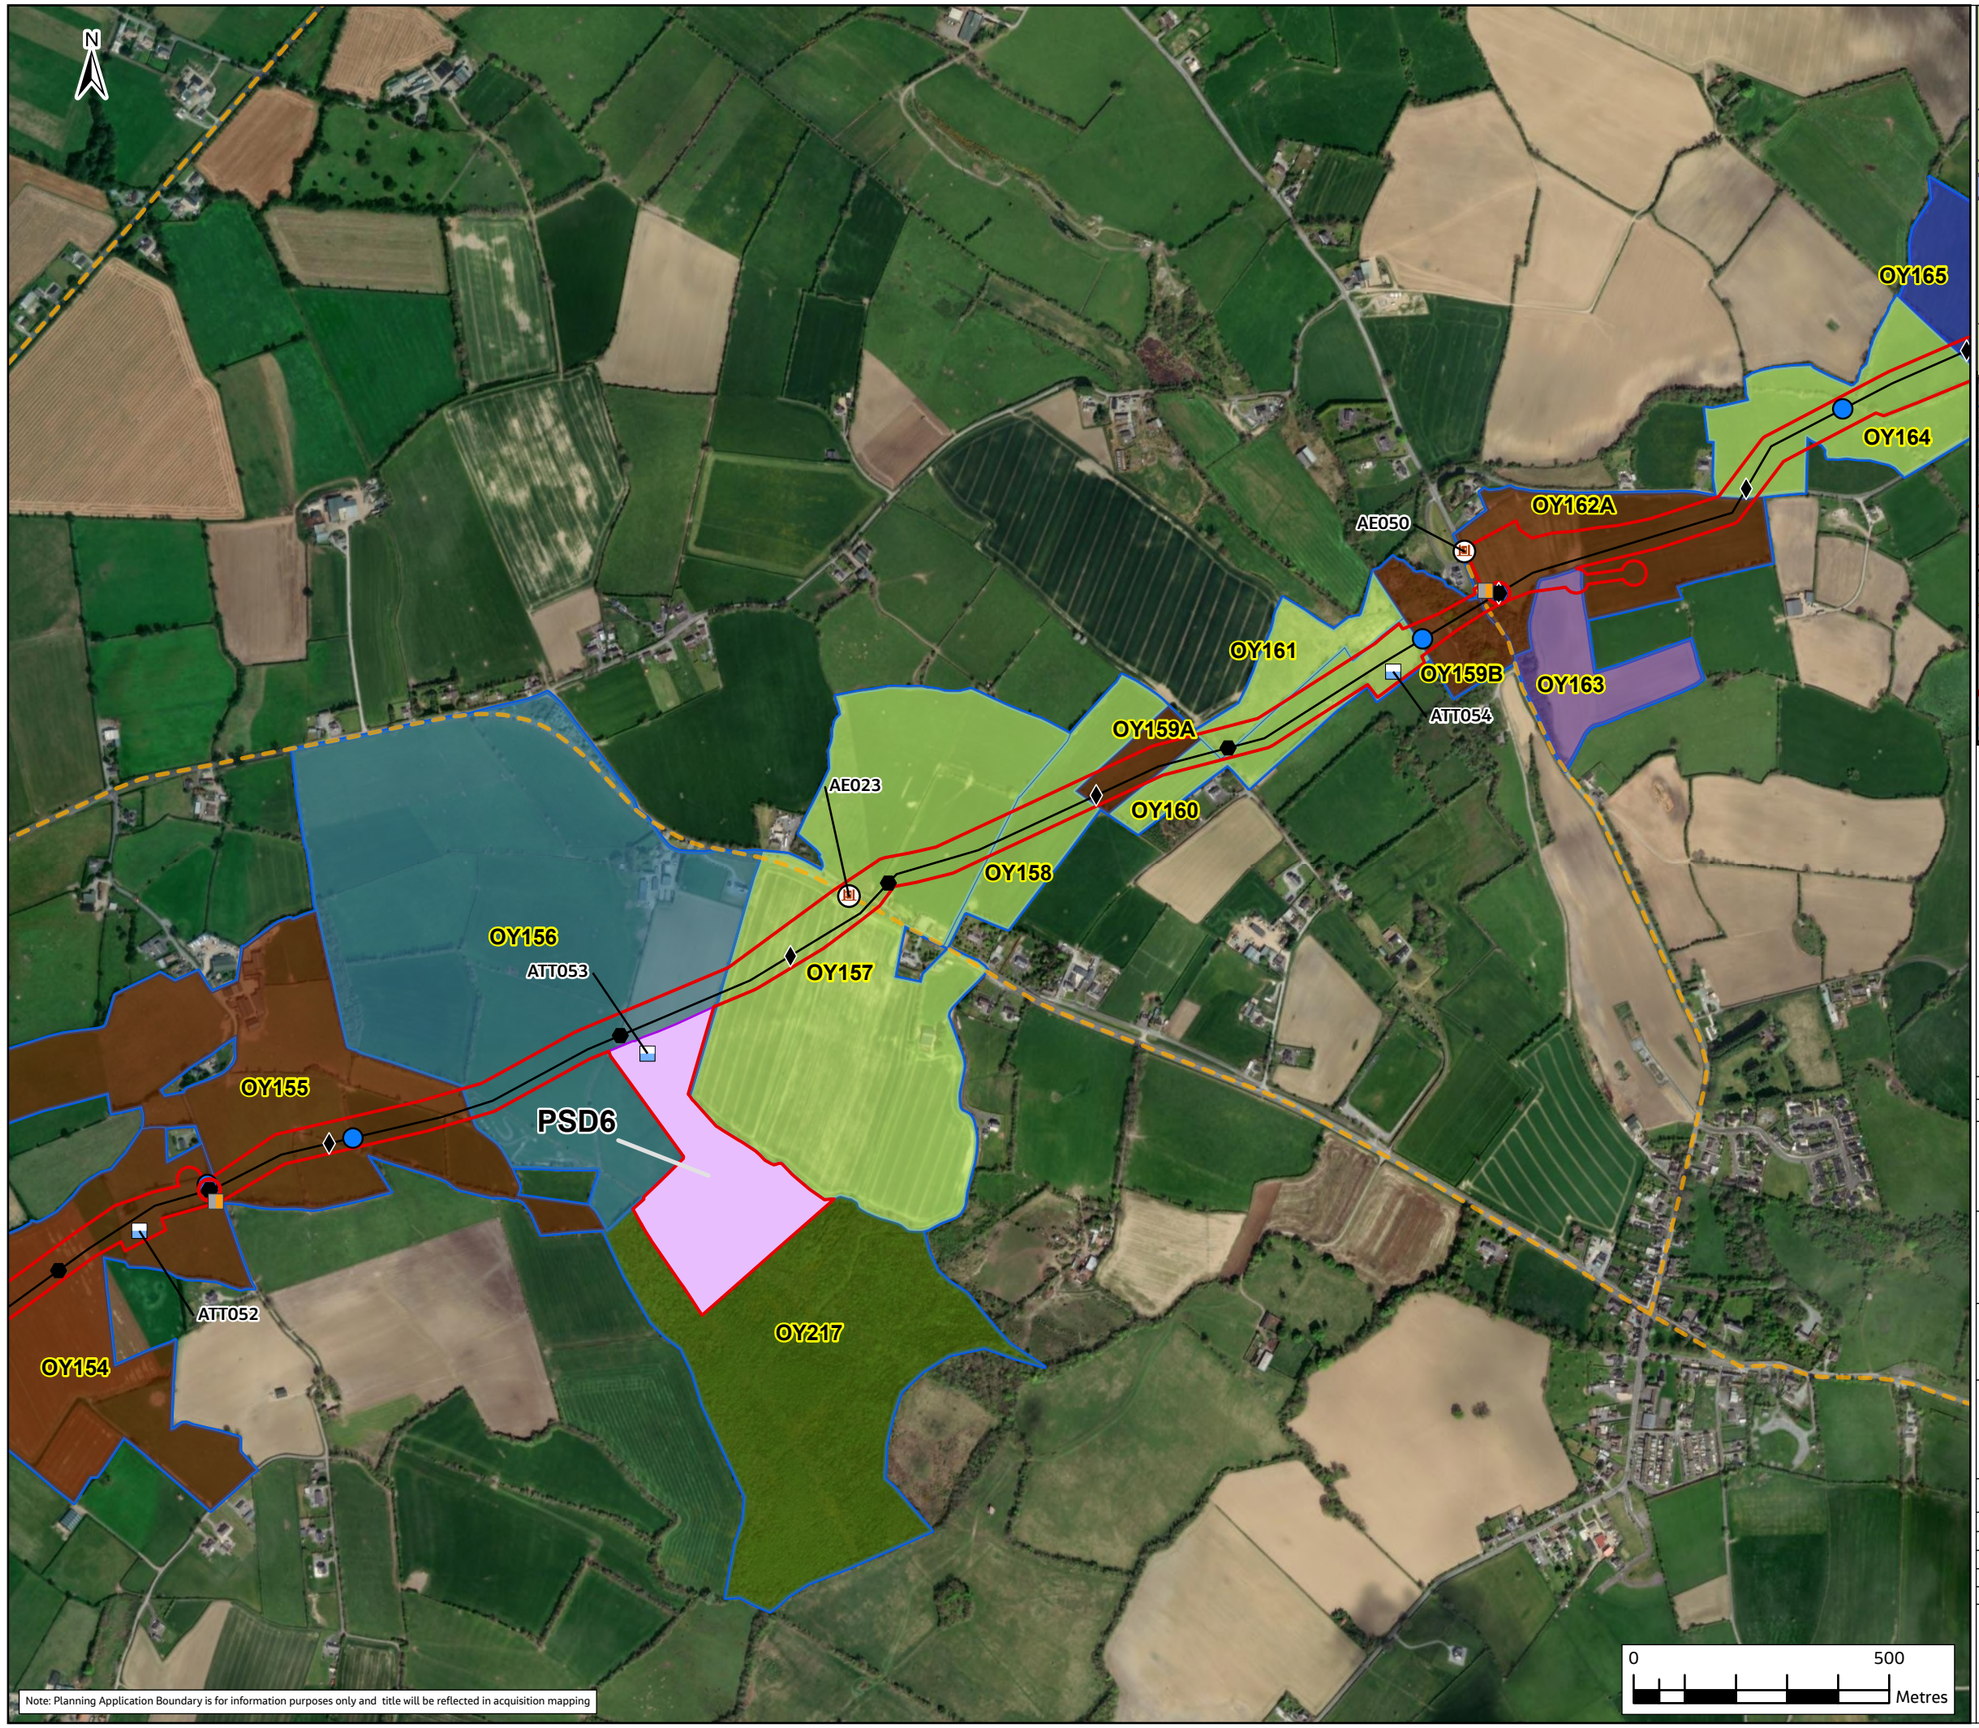

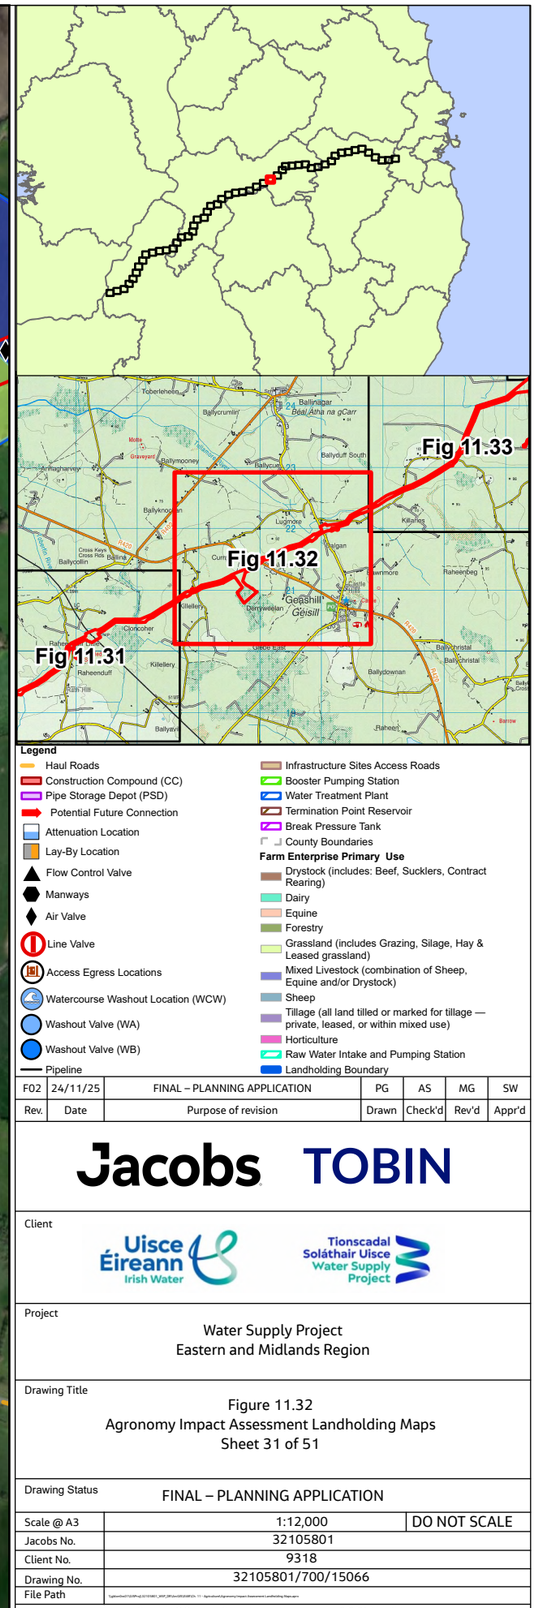

Legend

- Haul Roads
- Construction Compound (CC)
- Pipe Storage Depot (PSD)
- Potential Future Connection
- Attenuation Location
- Lay-By Location
- Flow Control Valve
- Manways
- Air Valve
- Line Valve
- Access Egress Locations
- Watercourse Washout Location (WCW)
- Washout Valve (WA)
- Washout Valve (WB)
- Pipeline
- Infrastructure Sites Access Roads
- Booster Pumping Station
- Water Treatment Plant
- Termination Point Reservoir
- Break Pressure Tank
- County Boundaries

Farm Enterprise Primary Use

- Drystock (includes: Beef, Sucklers, Contract Rearing)
- Dairy
- Equine
- Forestry
- Grassland (includes Grazing, Silage, Hay & Leased grassland)
- Mixed Livestock (combination of Sheep, Equine and/or Drystock)
- Sheep
- Tillage (all land tilled or marked for tillage — private, leased, or within mixed use)
- Horticulture
- Raw Water Intake and Pumping Station
- Landholding Boundary

Rev.	Date	Purpose of revision	Drawn	Check'd	Rev'd	Appr'd
F02	24/11/25	FINAL – PLANNING APPLICATION	PG	AS	MG	SW

Jacobs TOBIN

Client: Uisce Éireann Irish Water; Tionscadal Soláthair Uisce Water Supply Project

Project: Water Supply Project
Eastern and Midlands Region


Drawing Title: Figure 11.32
Agronomy Impact Assessment Landholding Maps
Sheet 31 of 51


Drawing Status: FINAL – PLANNING APPLICATION


Scale @ A3	1:12,000	DO NOT SCALE
Jacobs No.	32105801	
Client No.	9318	
Drawing No.	32105801/700/15066	
File Path	[illegible]	

Copyright © Ordnance Survey Ireland. Licence number 3/3/34/Irish Water.
World Hillshade: Esri, Intermap, NASA, NGA, USGS
World Topographic Map: Sources: Esri, TomTom, Garmin, FAO, NOAA, USGS, © OpenStreetMap contributors, and the GIS User Community
World Imagery: Microsoft, Vantor

© Copyright 2025 Jacobs Engineering Ireland Limited. The concepts and information contained in this document are the property of Jacobs. Use or copying of this document in whole or in part without the written permission of Jacobs constitutes an infringement of copyright. Limitation: This drawing has been prepared on behalf of, and for the exclusive use of Jacobs' Client, and is subject to, and issued in accordance with, the provisions of the contract between Jacobs and the Client. Jacobs accepts no liability or responsibility whatsoever for, or in respect of, any use of, or reliance upon, this drawing by any third party.

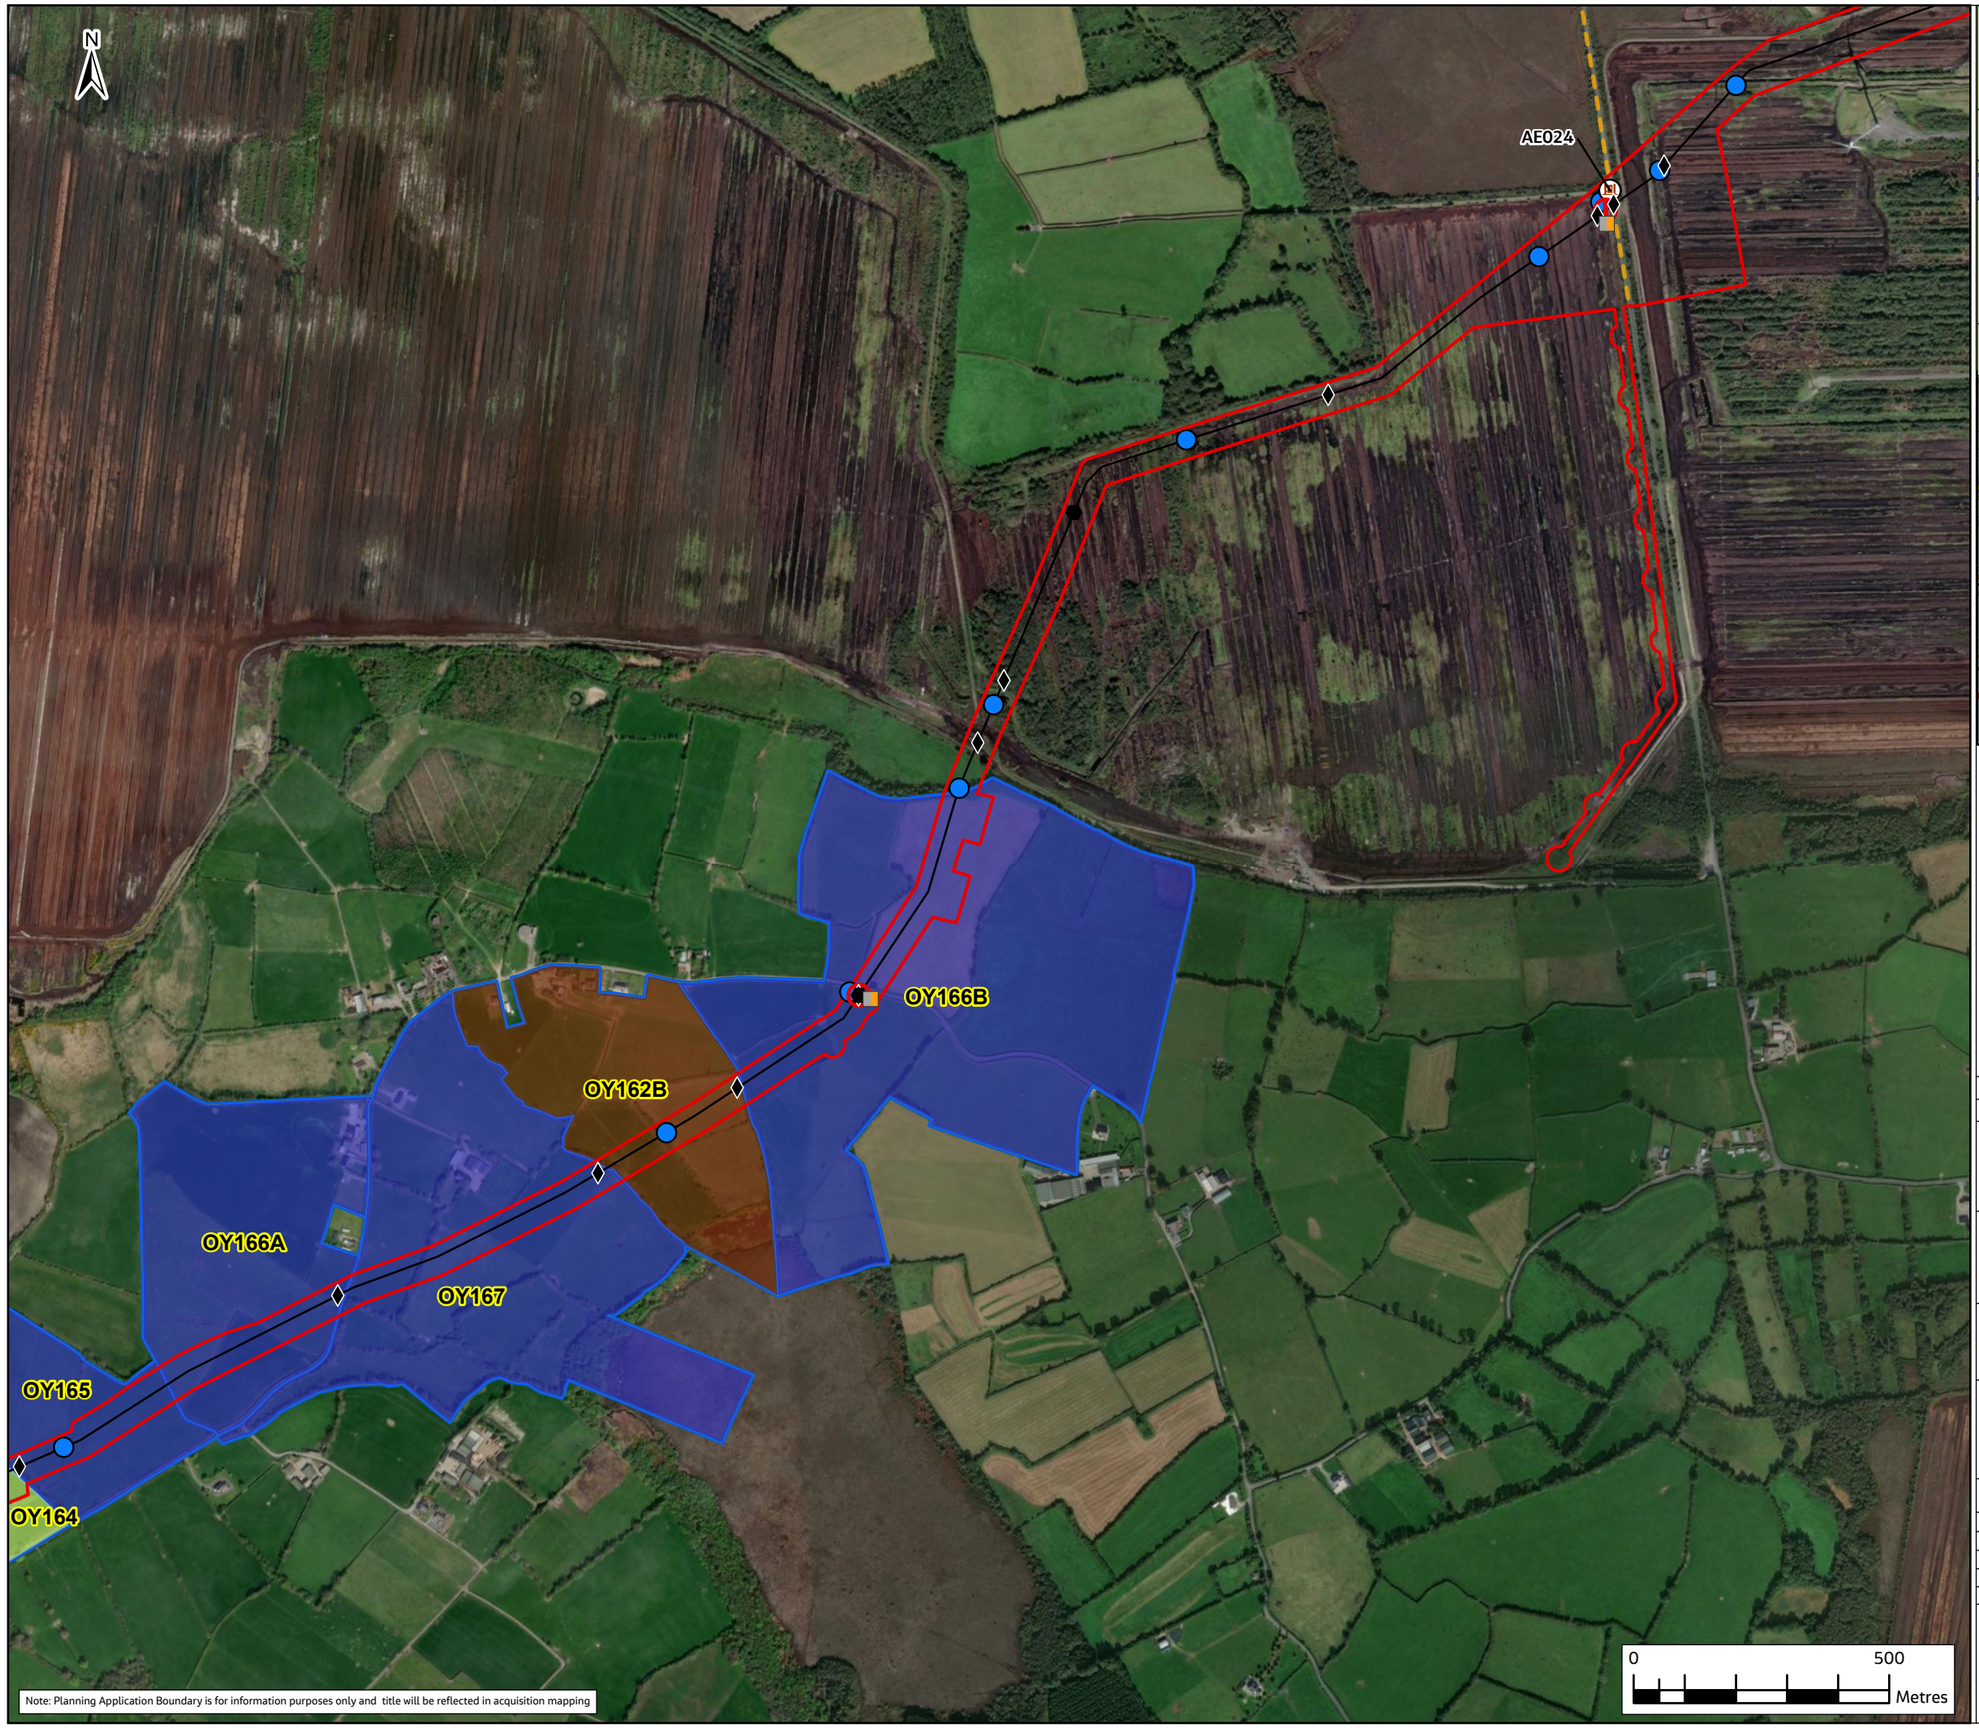

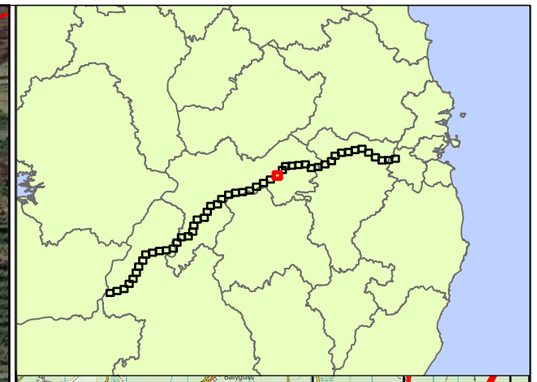

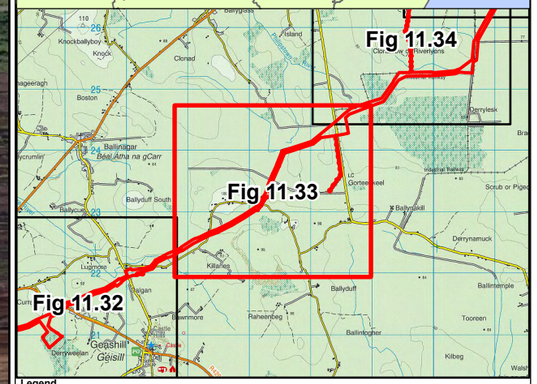

Legend

- Haul Roads
- Construction Compound (CC)
- Pipe Storage Depot (PSD)
- Potential Future Connection
- Attenuation Location
- Lay-By Location
- Flow Control Valve
- Manways
- Air Valve
- Line Valve
- Access Egress Locations
- Watercourse Washout Location (WCW)
- Washout Valve (WA)
- Washout Valve (WB)
- Pipeline
- Infrastructure Sites Access Roads
- Booster Pumping Station
- Water Treatment Plant
- Termination Point Reservoir
- Break Pressure Tank
- County Boundaries

Farm Enterprise Primary Use

- Drystock (includes: Beef, Sucklers, Contract Rearing)
- Dairy
- Equine
- Forestry
- Grassland (includes Grazing, Silage, Hay & Leased grassland)
- Mixed Livestock (combination of Sheep, Equine and/or Drystock)
- Sheep
- Tillage (all land tilled or marked for tillage — private, leased, or within mixed use)
- Horticulture
- Raw Water Intake and Pumping Station
- Landholding Boundary

Rev.	Date	Purpose of revision	Drawn	Check'd	Rev'd	Appr'd
F02	24/11/25	FINAL – PLANNING APPLICATION	PG	AS	MG	SW

Jacobs TOBIN

Client: Uisce Éireann Irish Water; Tionscadal Soláthair Uisce Water Supply Project

Project: Water Supply Project
Eastern and Midlands Region


Drawing Title: Figure 11.33
Agronomy Impact Assessment Landholding Maps
Sheet 32 of 51


Drawing Status: FINAL – PLANNING APPLICATION

Scale @ A3	1:12,000	DO NOT SCALE
Jacobs No.	32105801	
Client No.	9318	
Drawing No.	32105801/700/15067	
File Path	[illegible]	

Copyright © Ordnance Survey Ireland. Licence number 3/3/34/Irish Water.
World Hillshade: Esri, Intermap, NASA, NGA, USGS
World Topographic Map: Sources: Esri, TomTom, Garmin, FAO, NOAA, USGS, © OpenStreetMap contributors, and the GIS User Community
World Imagery: Microsoft, Vantor

© Copyright 2025 Jacobs Engineering Ireland Limited. The concepts and information contained in this document are the property of Jacobs. Use or copying of this document in whole or in part without the written permission of Jacobs constitutes an infringement of copyright. Limitation: This drawing has been prepared on behalf of, and for the exclusive use of Jacobs' Client, and is subject to, and issued in accordance with, the provisions of the contract between Jacobs and the Client. Jacobs accepts no liability or responsibility whatsoever for, or in respect of, any use of, or reliance upon, this drawing by any third party.

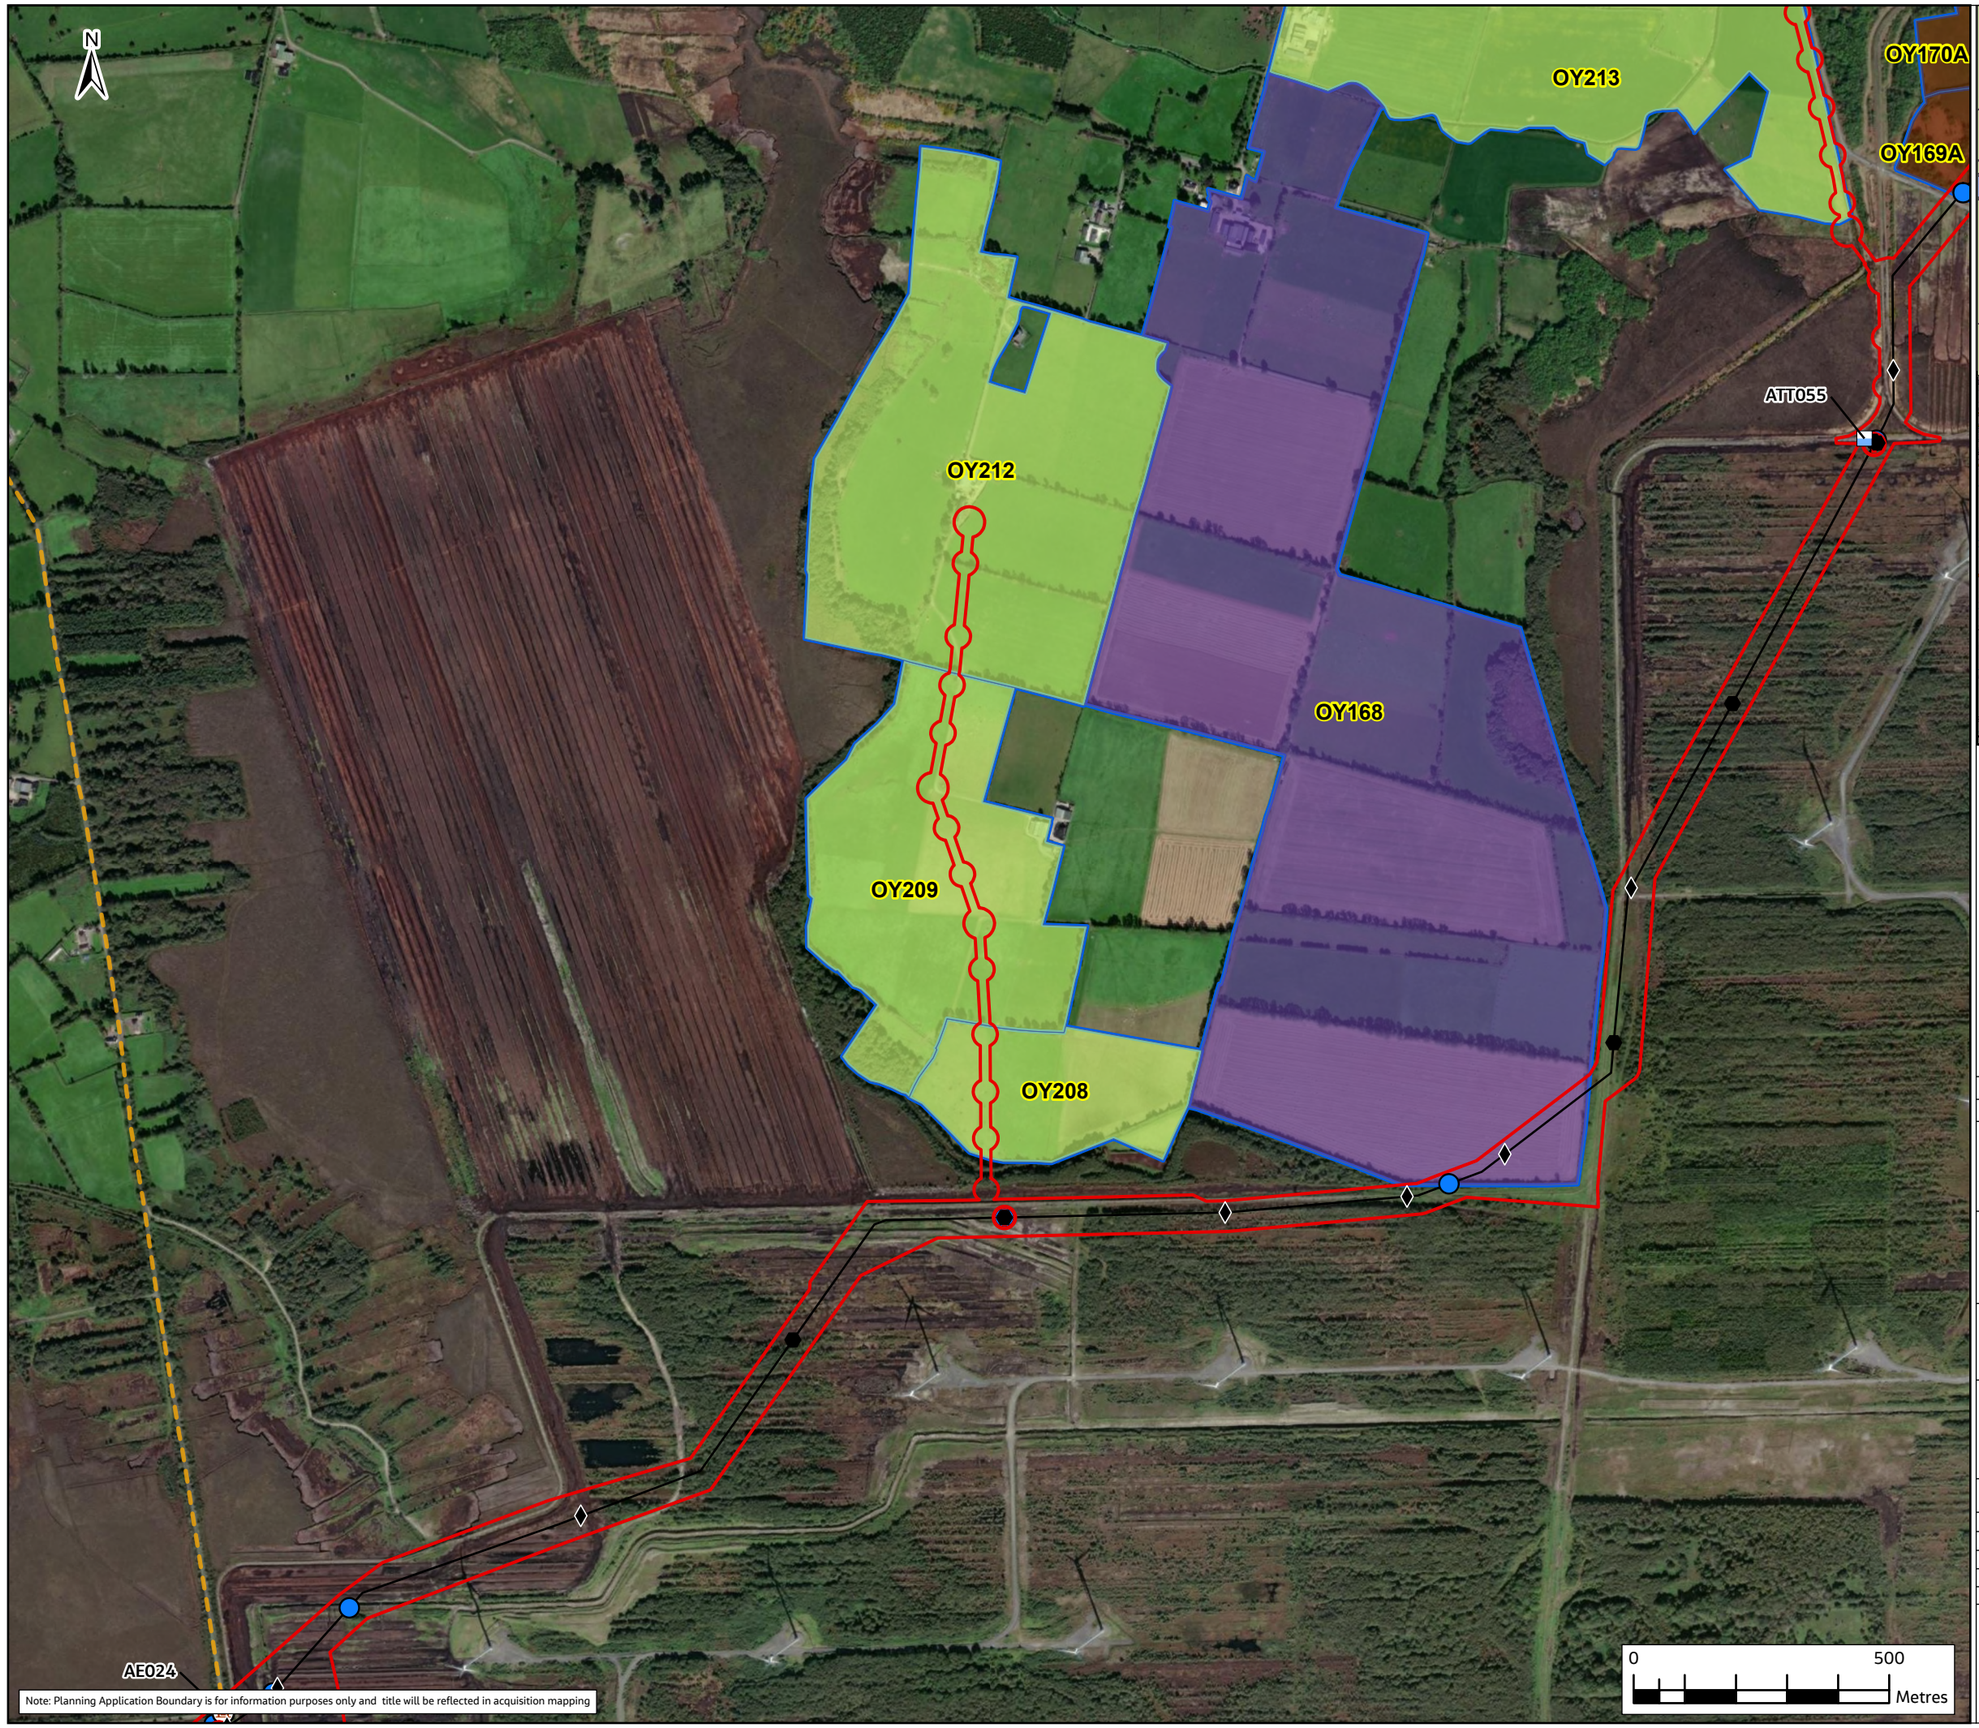

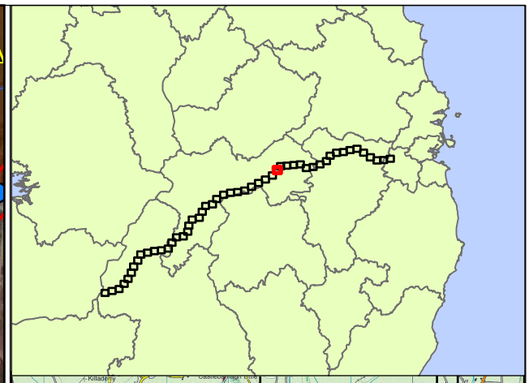

Legend

- Haul Roads
- Construction Compound (CC)
- Pipe Storage Depot (PSD)
- Potential Future Connection
- Attenuation Location
- Lay-By Location
- Flow Control Valve
- Manways
- Air Valve
- Line Valve
- Access Egress Locations
- Watercourse Washout Location (WCW)
- Washout Valve (WA)
- Washout Valve (WB)
- Pipeline
- Infrastructure Sites Access Roads
- Booster Pumping Station
- Water Treatment Plant
- Termination Point Reservoir
- Break Pressure Tank
- County Boundaries

Farm Enterprise Primary Use

- Drystock (includes: Beef, Sucklers, Contract Rearing)
- Dairy
- Equine
- Forestry
- Grassland (includes Grazing, Silage, Hay & Leased grassland)
- Mixed Livestock (combination of Sheep, Equine and/or Drystock)
- Sheep
- Tillage (all land tilled or marked for tillage — private, leased, or within mixed use)
- Horticulture
- Raw Water Intake and Pumping Station
- Landholding Boundary

Rev.	Date	Purpose of revision	Drawn	Check'd	Rev'd	Appr'd
F02	24/11/25	FINAL – PLANNING APPLICATION	PG	AS	MG	SW

Jacobs TOBIN

Client: Uisce Éireann Irish Water — Tionscadal Soláthair Uisce Water Supply Project

Project
Water Supply Project
Eastern and Midlands Region


Drawing Title
Figure 11.34
Agronomy Impact Assessment Landholding Maps
Sheet 33 of 51


Drawing Status: FINAL – PLANNING APPLICATION

Scale @ A3	1:12,000	DO NOT SCALE
Jacobs No.	32105801	
Client No.	9318	
Drawing No.	32105801/700/15068	
File Path		

Copyright © Ordnance Survey Ireland. Licence number 3/3/34/Irish Water.
World Hillshade: Esri, Intermap, NASA, NGA, USGS
World Topographic Map: Sources: Esri, TomTom, Garmin, FAO, NOAA, USGS, © OpenStreetMap contributors, and the GIS User Community
World Imagery: Microsoft, Vantor

© Copyright 2025 Jacobs Engineering Ireland Limited. The concepts and information contained in this document are the property of Jacobs. Use or copying of this document in whole or in part without the written permission of Jacobs constitutes an infringement of copyright. Limitation: This drawing has been prepared on behalf of, and for the exclusive use of Jacobs' Client, and is subject to, and issued in accordance with, the provisions of the contract between Jacobs and the Client. Jacobs accepts no liability or responsibility whatsoever for, or in respect of, any use of, or reliance upon, this drawing by any third party.

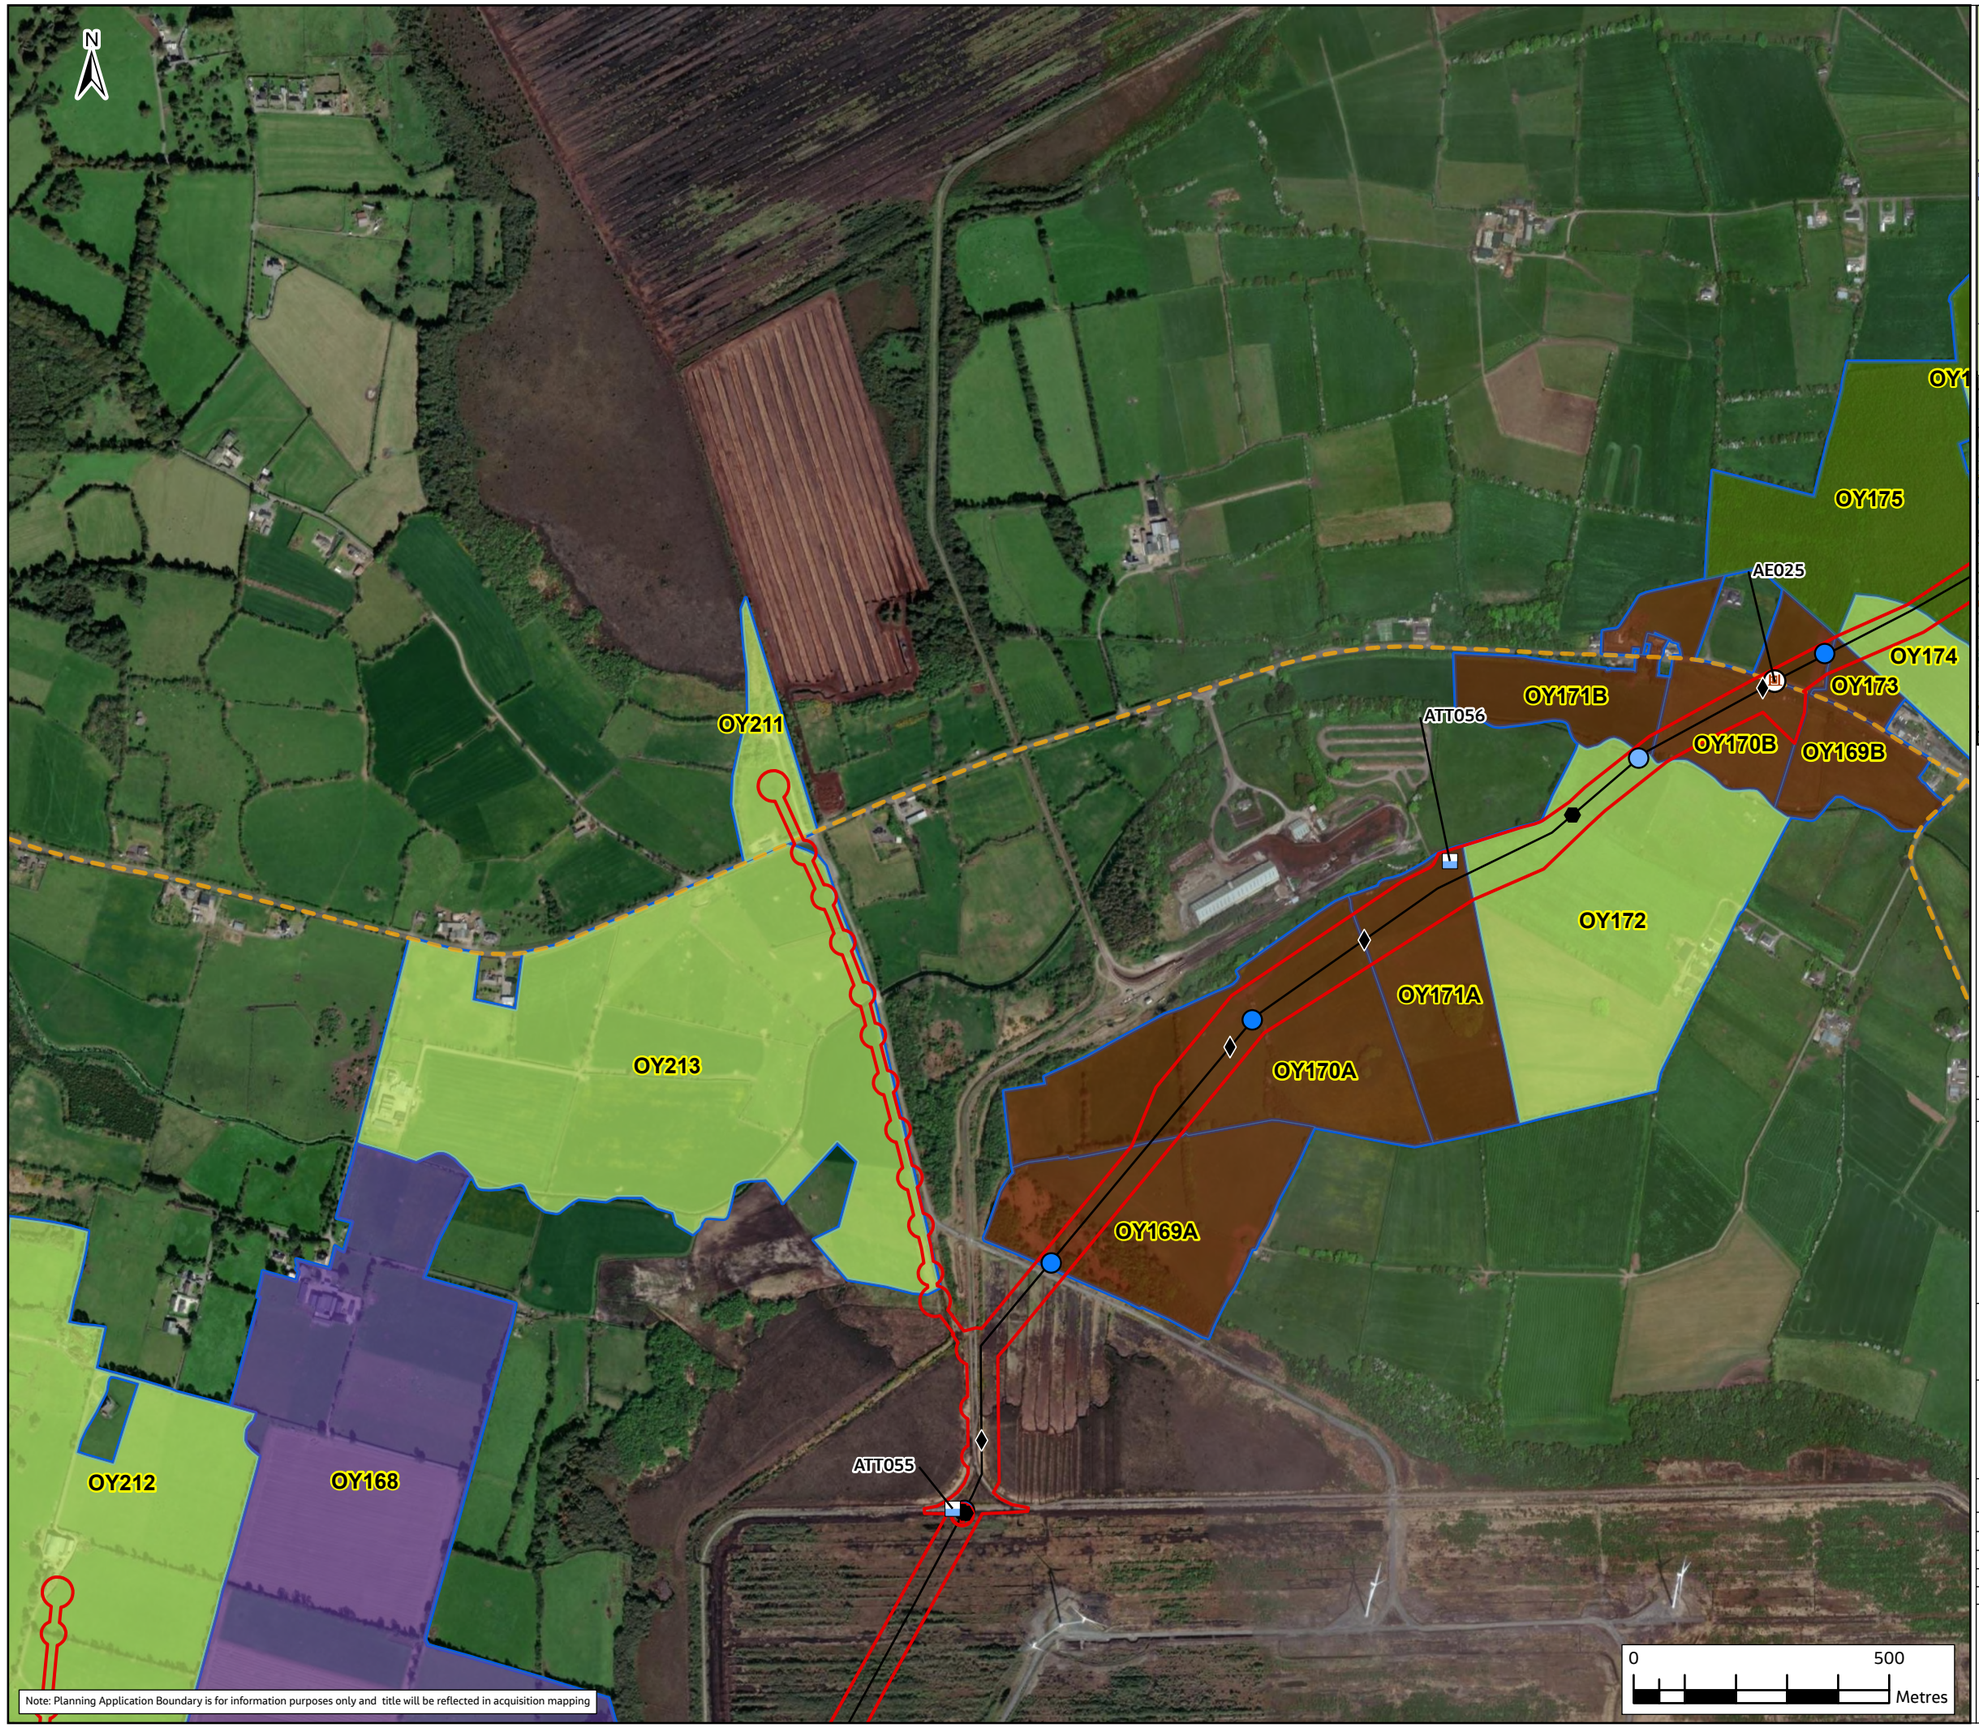

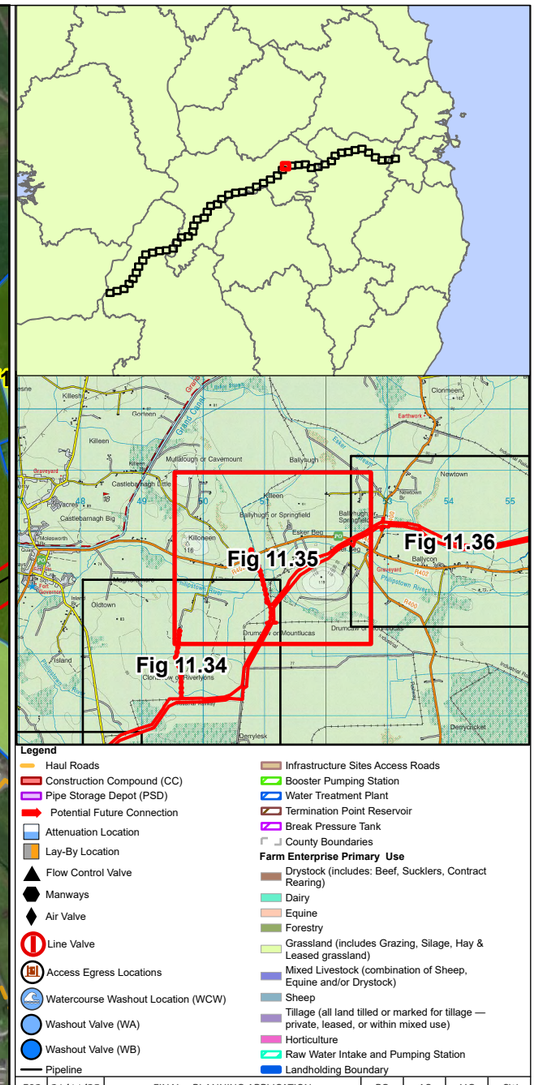

Legend

- Haul Roads
- Construction Compound (CC)
- Pipe Storage Depot (PSD)
- Potential Future Connection
- Attenuation Location
- Lay-By Location
- Flow Control Valve
- Manways
- Air Valve
- Line Valve
- Access Egress Locations
- Watercourse Washout Location (WCW)
- Washout Valve (WA)
- Washout Valve (WB)
- Pipeline
- Infrastructure Sites Access Roads
- Booster Pumping Station
- Water Treatment Plant
- Termination Point Reservoir
- Break Pressure Tank
- County Boundaries

Farm Enterprise Primary Use

- Drystock (includes: Beef, Sucklers, Contract Rearing)
- Dairy
- Equine
- Forestry
- Grassland (includes Grazing, Silage, Hay & Leased grassland)
- Mixed Livestock (combination of Sheep, Equine and/or Drystock)
- Sheep
- Tillage (all land tilled or marked for tillage — private, leased, or within mixed use)
- Horticulture
- Raw Water Intake and Pumping Station
- Landholding Boundary

Rev.	Date	Purpose of revision	Drawn	Check'd	Rev'd	Appr'd
F02	24/11/25	FINAL – PLANNING APPLICATION	PG	AS	MG	SW

Jacobs TOBIN

Client: Uisce Éireann Irish Water — Tionscadal Soláthair Uisce Water Supply Project

Project: Water Supply Project
Eastern and Midlands Region


Drawing Title: Figure 11.35
Agronomy Impact Assessment Landholding Maps
Sheet 34 of 51


Drawing Status: FINAL – PLANNING APPLICATION

Scale @ A3	1:12,000	DO NOT SCALE
Jacobs No.	32105801	
Client No.	9318	
Drawing No.	32105801/700/15069	
File Path		

Copyright © Ordnance Survey Ireland. Licence number 3/3/34/Irish Water.
World Hillshade: Esri, Intermap, NASA, NGA, USGS
World Topographic Map: Sources: Esri, TomTom, Garmin, FAO, NOAA, USGS, © OpenStreetMap contributors, and the GIS User Community
World Imagery: Microsoft, Vantor

© Copyright 2025 Jacobs Engineering Ireland Limited. The concepts and information contained in this document are the property of Jacobs. Use or copying of this document in whole or in part without the written permission of Jacobs constitutes an infringement of copyright. Limitation: This drawing has been prepared on behalf of, and for the exclusive use of Jacobs' Client, and is subject to, and issued in accordance with, the provisions of the contract between Jacobs and the Client. Jacobs accepts no liability or responsibility whatsoever for, or in respect of, any use of, or reliance upon, this drawing by any third party.

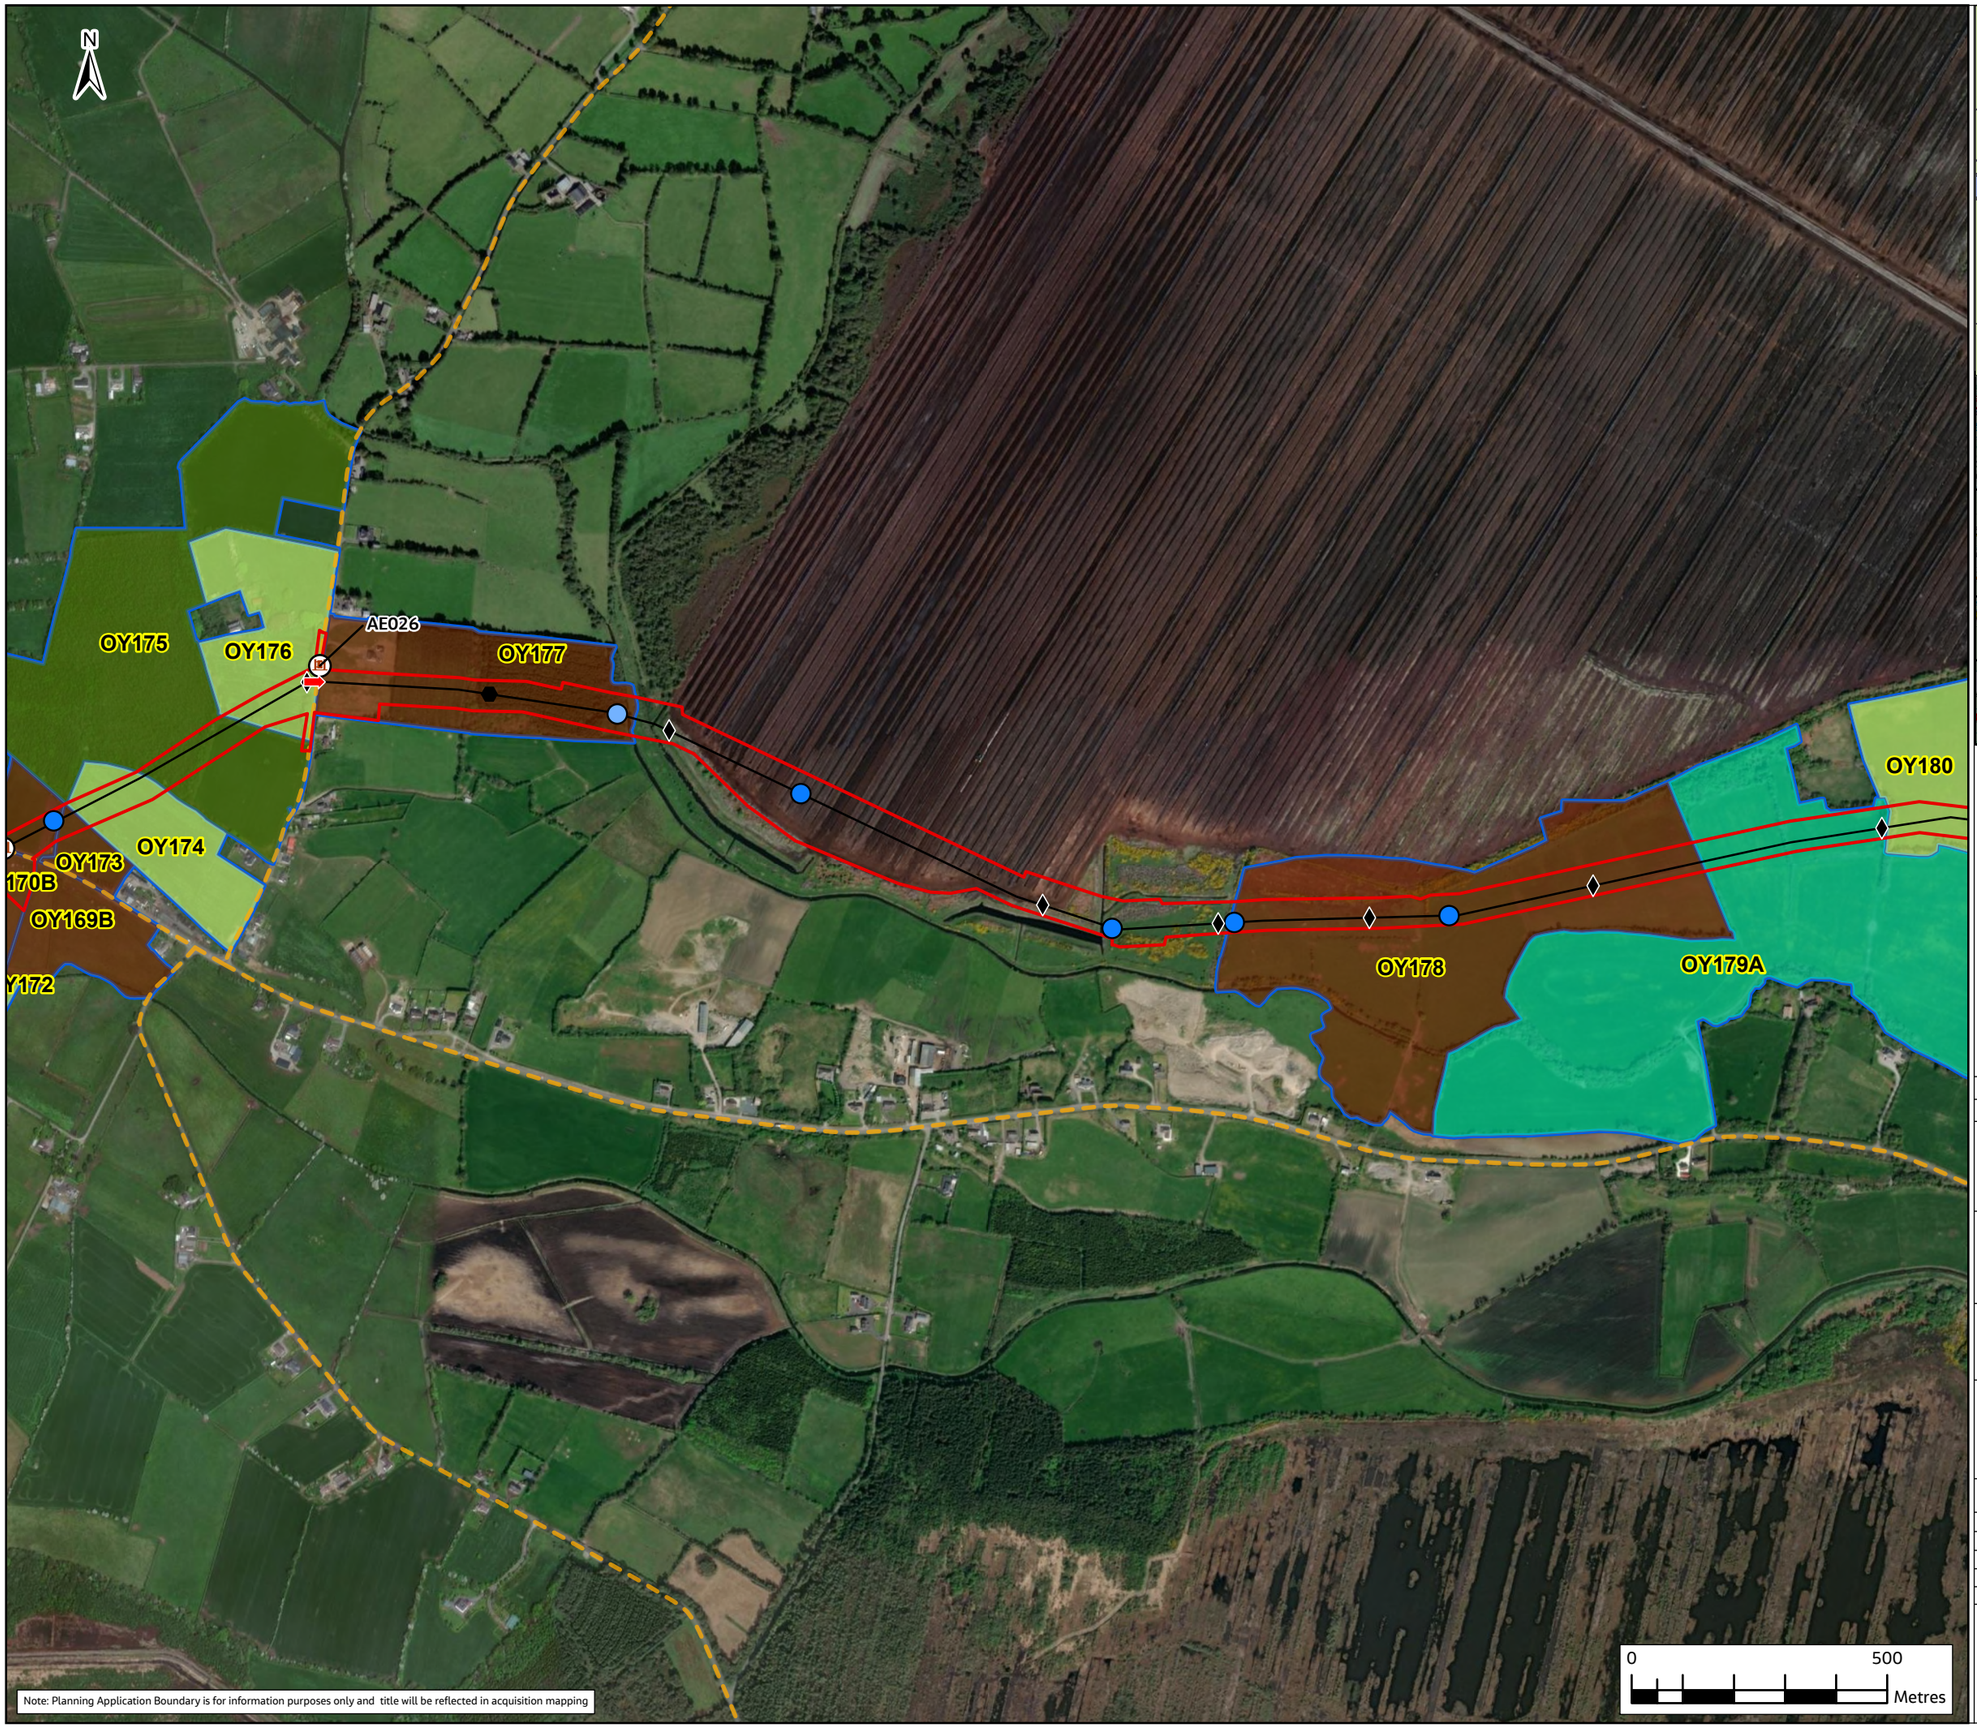

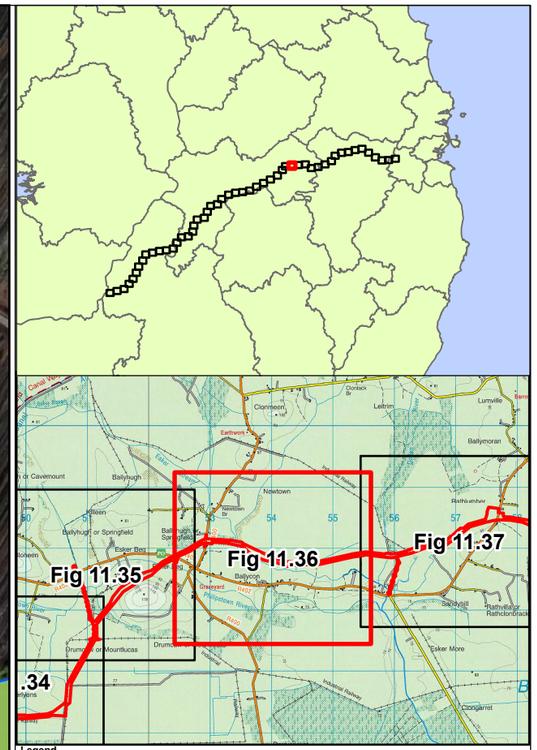

Legend

- Haul Roads
- Construction Compound (CC)
- Pipe Storage Depot (PSD)
- Potential Future Connection
- Attenuation Location
- Lay-By Location
- Flow Control Valve
- Manways
- Air Valve
- Line Valve
- Access Egress Locations
- Watercourse Washout Location (WCW)
- Washout Valve (WA)
- Washout Valve (WB)
- Pipeline
- Infrastructure Sites Access Roads
- Booster Pumping Station
- Water Treatment Plant
- Termination Point Reservoir
- Break Pressure Tank
- County Boundaries

Farm Enterprise Primary Use

- Drystock (includes: Beef, Sucklers, Contract Rearing)
- Dairy
- Equine
- Forestry
- Grassland (includes Grazing, Silage, Hay & Leased grassland)
- Mixed Livestock (combination of Sheep, Equine and/or Drystock)
- Sheep
- Tillage (all land tilled or marked for tillage — private, leased, or within mixed use)
- Horticulture
- Raw Water Intake and Pumping Station
- Landholding Boundary

Rev.	Date	Purpose of revision	Drawn	Check'd	Rev'd	Appr'd
F02	24/11/25	FINAL – PLANNING APPLICATION	PG	AS	MG	SW

Jacobs TOBIN

Client: Uisce Éireann Irish Water; Tionscadal Soláthair Uisce Water Supply Project

Project: Water Supply Project
Eastern and Midlands Region

Drawing Title: Figure 11.36
Agronomy Impact Assessment Landholding Maps
Sheet 35 of 51


Drawing Status: FINAL – PLANNING APPLICATION

Scale @ A3	1:12,000	DO NOT SCALE
Jacobs No.	32105801	
Client No.	9318	
Drawing No.	32105801/700/15070	
File Path		

Copyright © Ordnance Survey Ireland. Licence number 3/3/34/Irish Water.
World Hillshade: Esri, Intermap, NASA, NGA, USGS
World Topographic Map: Sources: Esri, TomTom, Garmin, FAO, NOAA, USGS, © OpenStreetMap contributors, and the GIS User Community
World Imagery: Microsoft, Vantor

© Copyright 2025 Jacobs Engineering Ireland Limited. The concepts and information contained in this document are the property of Jacobs. Use or copying of this document in whole or in part without the written permission of Jacobs constitutes an infringement of copyright. Limitation: This drawing has been prepared on behalf of, and for the exclusive use of Jacobs' Client, and is subject to, and issued in accordance with, the provisions of the contract between Jacobs and the Client. Jacobs accepts no liability or responsibility whatsoever for, or in respect of, any use of, or reliance upon, this drawing by any third party.



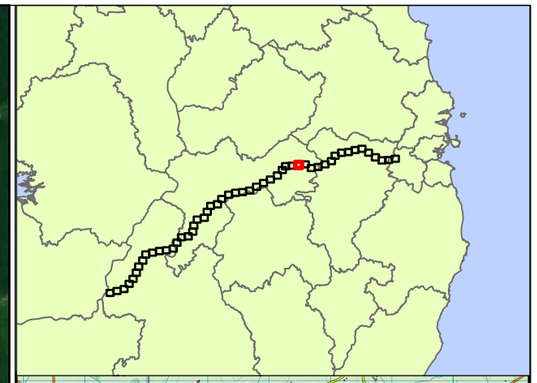

Legend

- Haul Roads
- Construction Compound (CC)
- Pipe Storage Depot (PSD)
- Potential Future Connection
- Attenuation Location
- Lay-By Location
- Flow Control Valve
- Manways
- Air Valve
- Line Valve
- Access Egress Locations
- Watercourse Washout Location (WCW)
- Washout Valve (WA)
- Washout Valve (WB)
- Pipeline
- Infrastructure Sites Access Roads
- Booster Pumping Station
- Water Treatment Plant
- Termination Point Reservoir
- Break Pressure Tank
- County Boundaries

Farm Enterprise Primary Use

- Drystock (includes: Beef, Sucklers, Contract Rearing)
- Dairy
- Equine
- Forestry
- Grassland (includes Grazing, Silage, Hay & Leased grassland)
- Mixed Livestock (combination of Sheep, Equine and/or Drystock)
- Sheep
- Tillage (all land tilled or marked for tillage — private, leased, or within mixed use)
- Horticulture
- Raw Water Intake and Pumping Station
- Landholding Boundary

Rev.	Date	Purpose of revision	Drawn	Check'd	Rev'd	Appr'd
F02	24/11/25	FINAL – PLANNING APPLICATION	PG	AS	MG	SW

Jacobs TOBIN

Client: Uisce Éireann Irish Water — Tionscadal Soláthair Uisce Water Supply Project

Project: Water Supply Project
Eastern and Midlands Region


Drawing Title: Figure 11.37
Agronomy Impact Assessment Landholding Maps
Sheet 36 of 51


Drawing Status: FINAL – PLANNING APPLICATION

Scale @ A3	1:12,000	DO NOT SCALE
Jacobs No.	32105801	
Client No.	9318	
Drawing No.	32105801/700/15071	
File Path		

Copyright © Ordnance Survey Ireland. Licence number 3/3/34/Irish Water.
World Hillshade: Esri, Intermap, NASA, NGA, USGS
World Topographic Map: Sources: Esri, TomTom, Garmin, FAO, NOAA, USGS, © OpenStreetMap contributors, and the GIS User Community
World Imagery: Microsoft, Vantor

© Copyright 2025 Jacobs Engineering Ireland Limited. The concepts and information contained in this document are the property of Jacobs. Use or copying of this document in whole or in part without the written permission of Jacobs constitutes an infringement of copyright. Limitation: This drawing has been prepared on behalf of, and for the exclusive use of Jacobs' Client, and is subject to, and issued in accordance with, the provisions of the contract between Jacobs and the Client. Jacobs accepts no liability or responsibility whatsoever for, or in respect of, any use of, or reliance upon, this drawing by any third party.

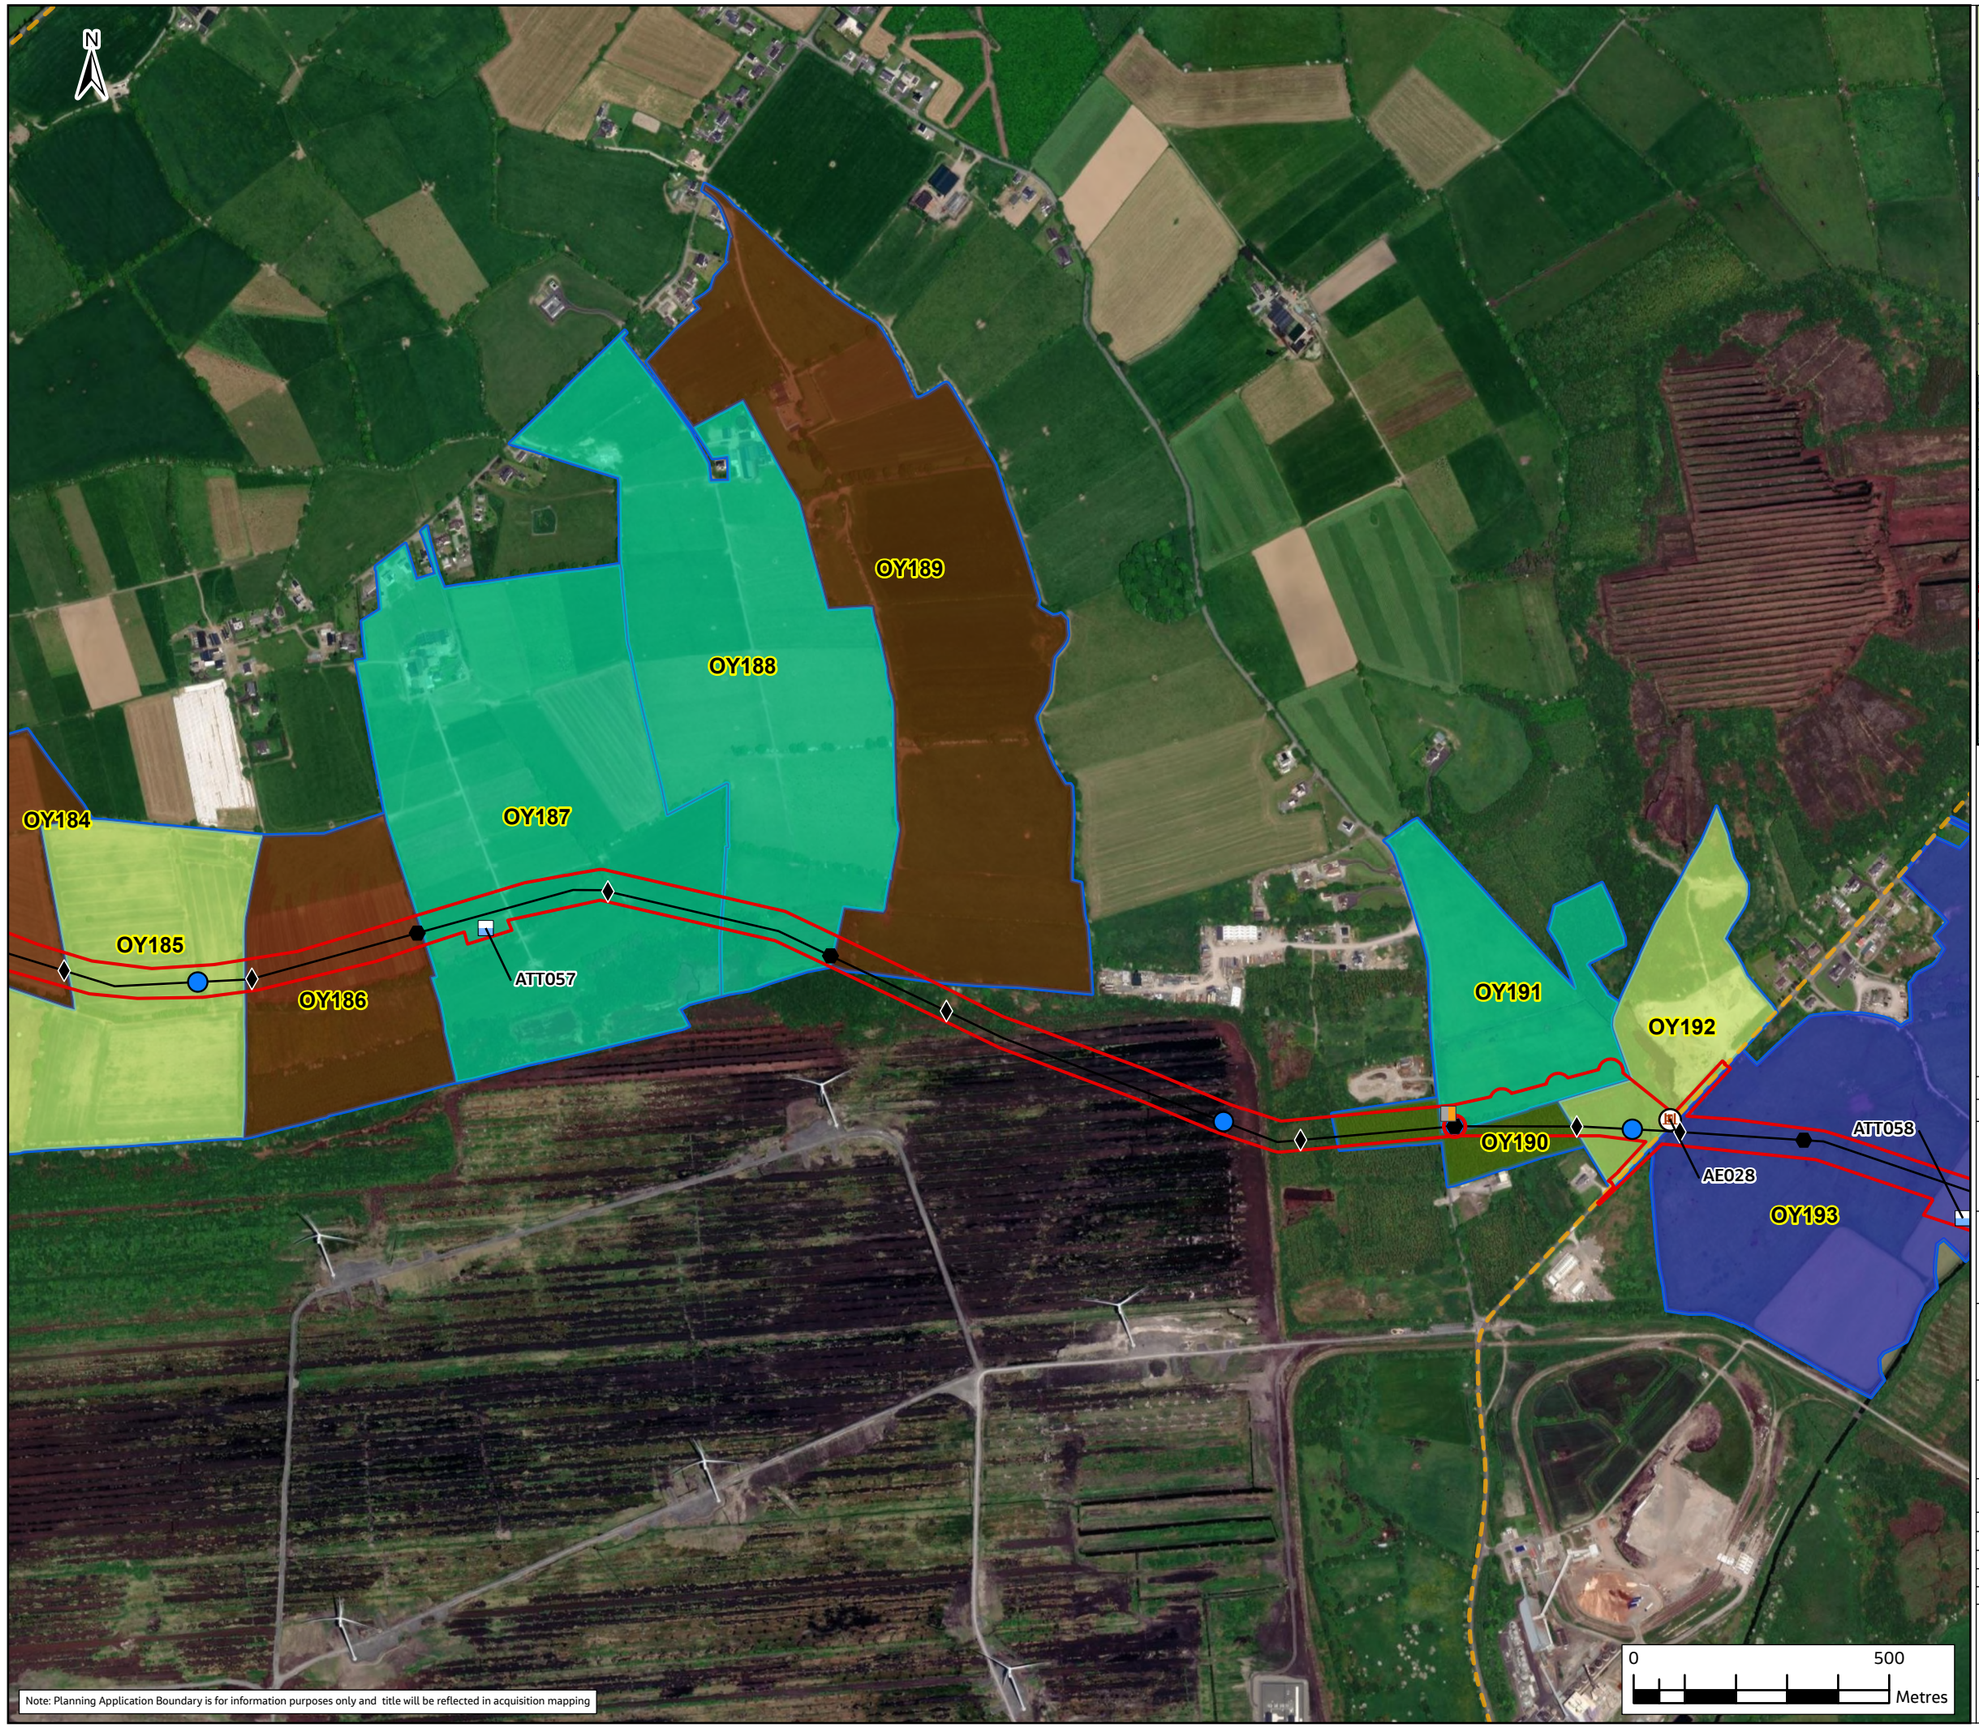

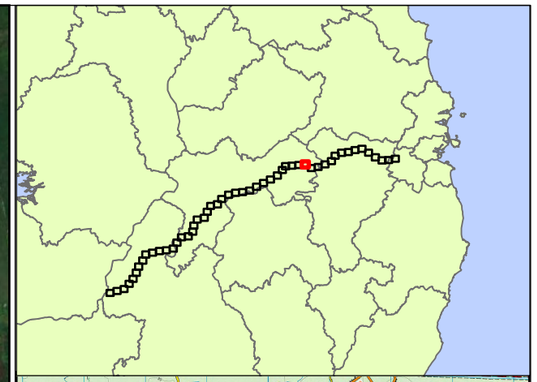

Legend

- Haul Roads
- Construction Compound (CC)
- Pipe Storage Depot (PSD)
- Potential Future Connection
- Attenuation Location
- Lay-By Location
- Flow Control Valve
- Manways
- Air Valve
- Line Valve
- Access Egress Locations
- Watercourse Washout Location (WCW)
- Washout Valve (WA)
- Washout Valve (WB)
- Pipeline
- Infrastructure Sites Access Roads
- Booster Pumping Station
- Water Treatment Plant
- Termination Point Reservoir
- Break Pressure Tank
- County Boundaries

Farm Enterprise Primary Use

- Drystock (includes: Beef, Sucklers, Contract Rearing)
- Dairy
- Equine
- Forestry
- Grassland (includes Grazing, Silage, Hay & Leased grassland)
- Mixed Livestock (combination of Sheep, Equine and/or Drystock)
- Sheep
- Tillage (all land tilled or marked for tillage — private, leased, or within mixed use)
- Horticulture
- Raw Water Intake and Pumping Station
- Landholding Boundary

Rev.	Date	Purpose of revision	Drawn	Check'd	Rev'd	Appr'd
F02	24/11/25	FINAL – PLANNING APPLICATION	PG	AS	MG	SW

Jacobs TOBIN

Client: Uisce Éireann Irish Water; Tionscadal Soláthair Uisce Water Supply Project

Project: Water Supply Project
Eastern and Midlands Region


Drawing Title: Figure 11.38
Agronomy Impact Assessment Landholding Maps
Sheet 37 of 51


Drawing Status: FINAL – PLANNING APPLICATION

Scale @ A3	1:12,000	DO NOT SCALE
Jacobs No.	32105801	
Client No.	9318	
Drawing No.	32105801/700/15072	
File Path		

Copyright © Ordnance Survey Ireland. Licence number 3/3/34/Irish Water.
World Hillshade: Esri, Intermap, NASA, NGA, USGS
World Topographic Map: Sources: Esri, TomTom, Garmin, FAO, NOAA, USGS, © OpenStreetMap contributors, and the GIS User Community
World Imagery: Microsoft, Vantor

© Copyright 2025 Jacobs Engineering Ireland Limited. The concepts and information contained in this document are the property of Jacobs. Use or copying of this document in whole or in part without the written permission of Jacobs constitutes an infringement of copyright. Limitation: This drawing has been prepared on behalf of, and for the exclusive use of Jacobs' Client, and is subject to, and issued in accordance with, the provisions of the contract between Jacobs and the Client. Jacobs accepts no liability or responsibility whatsoever for, or in respect of, any use of, or reliance upon, this drawing by any third party.

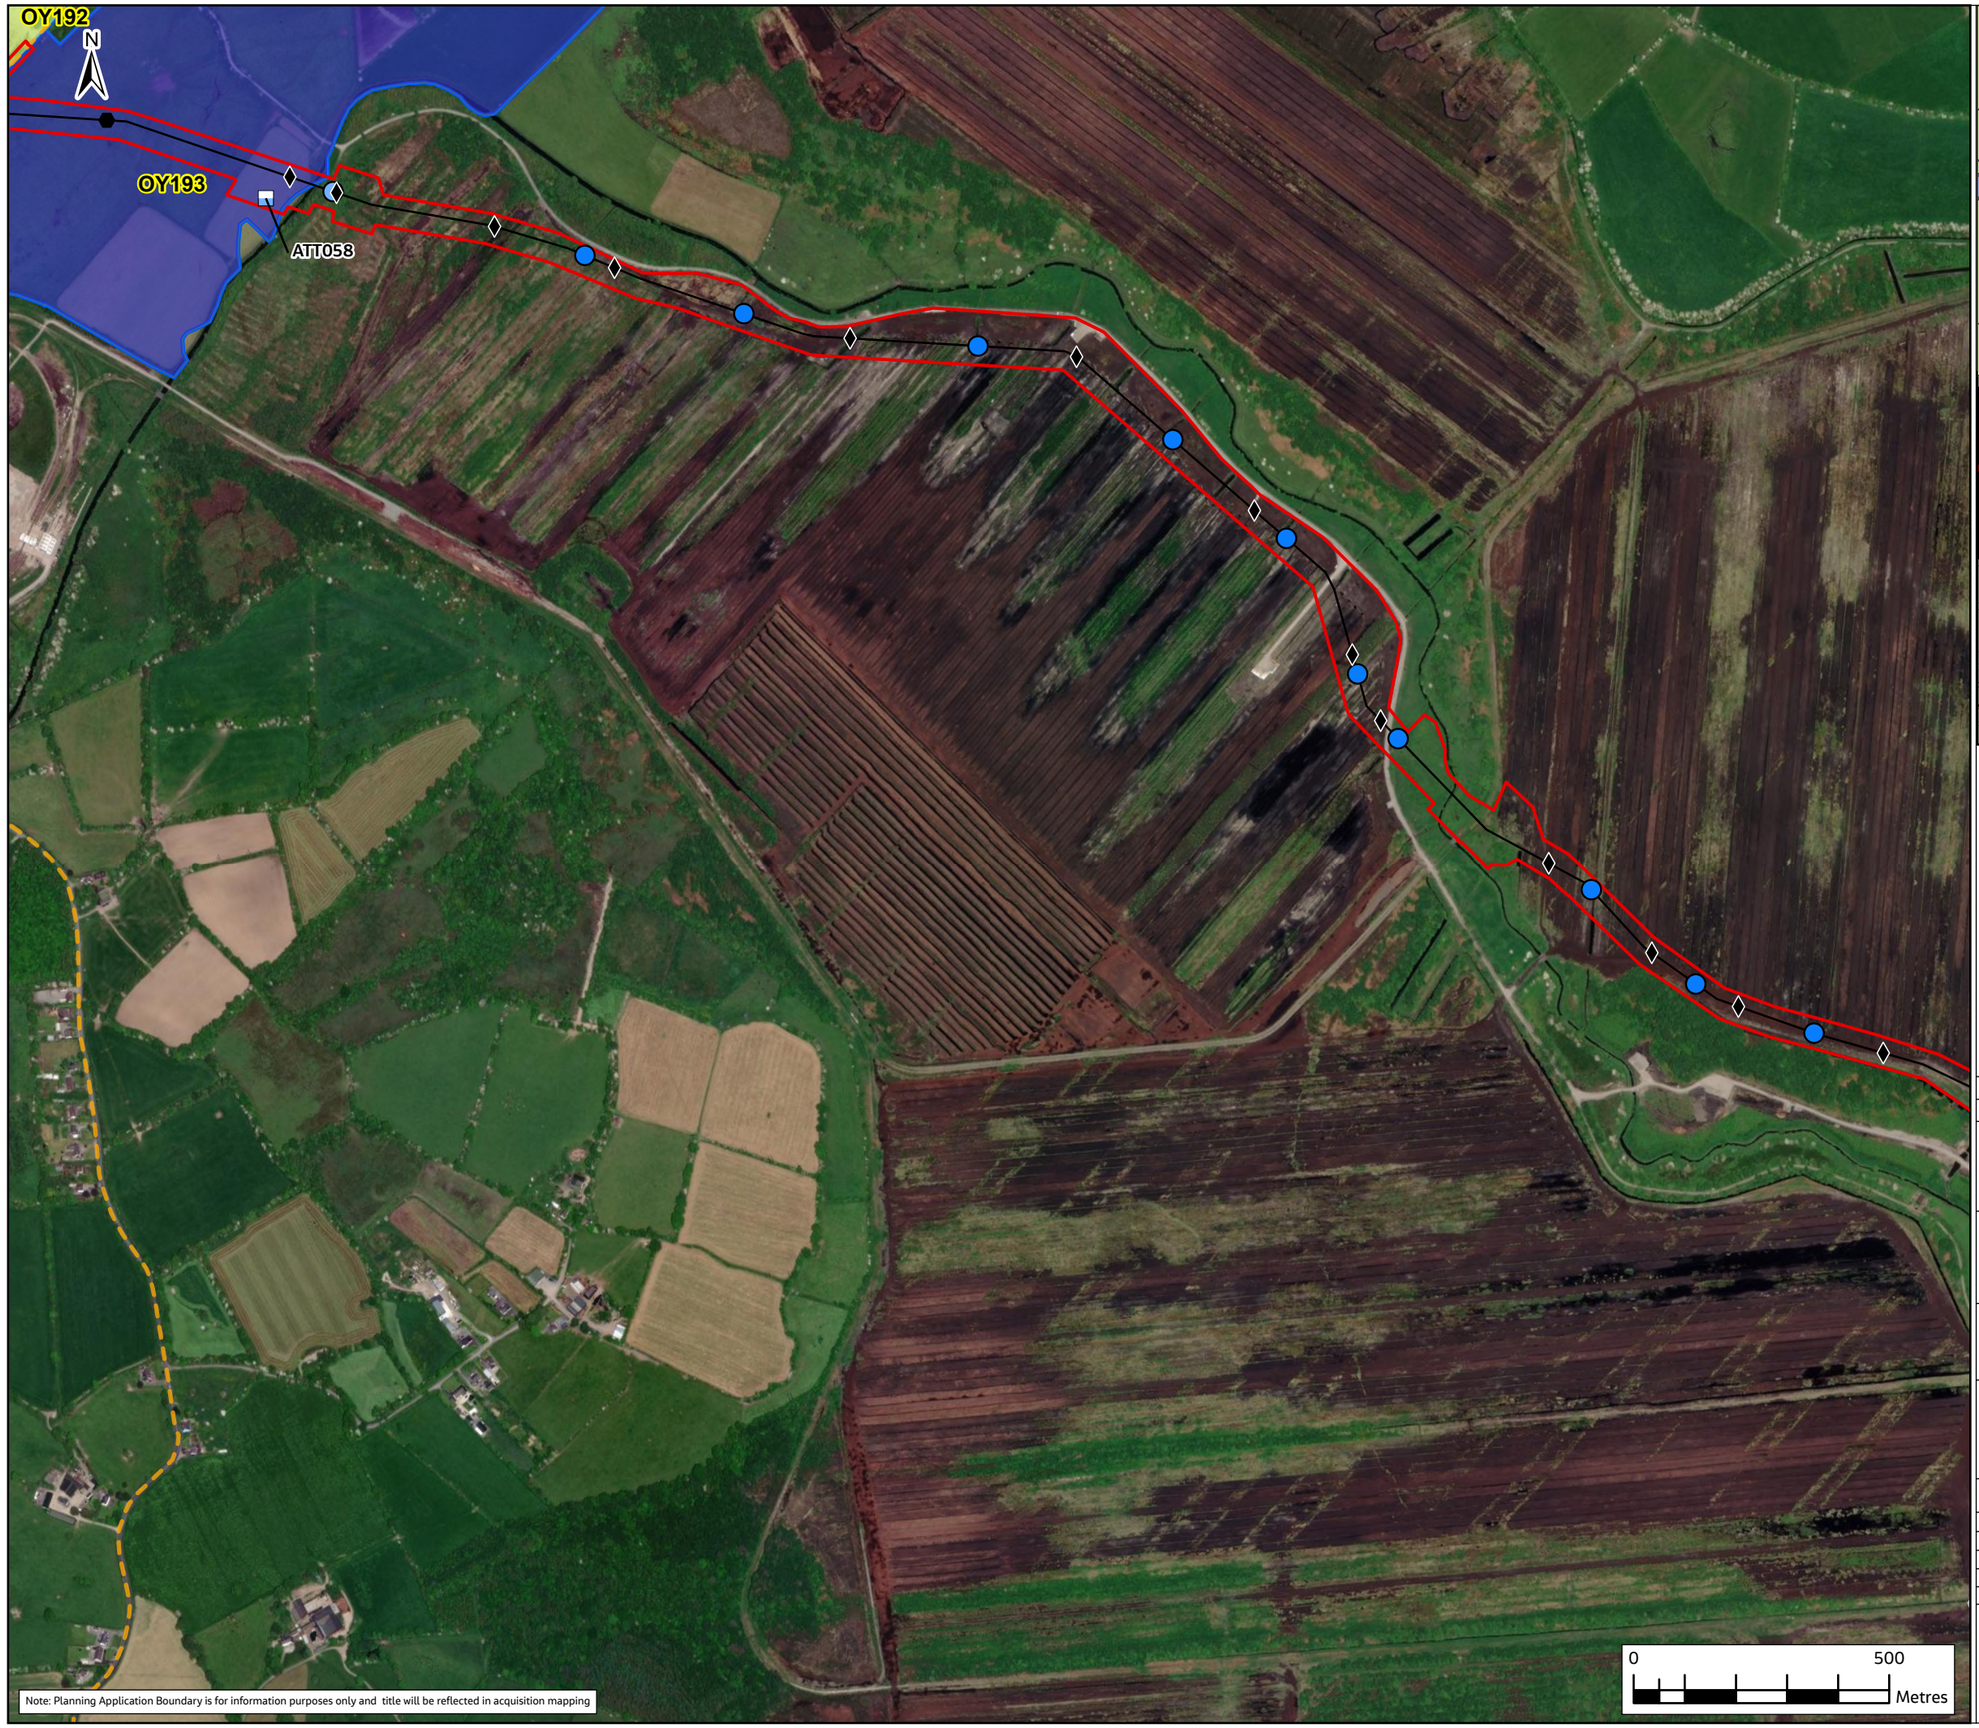

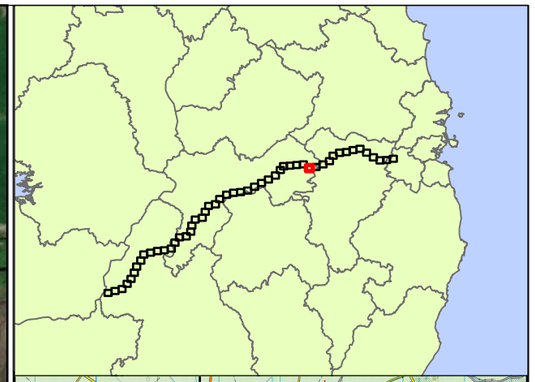

Legend

- Haul Roads
- Construction Compound (CC)
- Pipe Storage Depot (PSD)
- Potential Future Connection
- Attenuation Location
- Lay-By Location
- Flow Control Valve
- Manways
- Air Valve
- Line Valve
- Access Egress Locations
- Watercourse Washout Location (WCW)
- Washout Valve (WA)
- Washout Valve (WB)
- Pipeline
- Infrastructure Sites Access Roads
- Booster Pumping Station
- Water Treatment Plant
- Termination Point Reservoir
- Break Pressure Tank
- County Boundaries

Farm Enterprise Primary Use

- Drystock (includes: Beef, Sucklers, Contract Rearing)
- Dairy
- Equine
- Forestry
- Grassland (includes Grazing, Silage, Hay & Leased grassland)
- Mixed Livestock (combination of Sheep, Equine and/or Drystock)
- Sheep
- Tillage (all land tilled or marked for tillage — private, leased, or within mixed use)
- Horticulture
- Raw Water Intake and Pumping Station
- Landholding Boundary

Rev.	Date	Purpose of revision	Drawn	Check'd	Rev'd	Appr'd
F02	24/11/25	FINAL – PLANNING APPLICATION	PG	AS	MG	SW

Jacobs TOBIN

Client

Uisce Éireann Irish Water

Tionscadal Soláthair Uisce Water Supply Project

Project

Water Supply Project
Eastern and Midlands Region

Drawing Title

Figure 11.39
Agronomy Impact Assessment Landholding Maps
Sheet 38 of 51


Drawing Status: FINAL – PLANNING APPLICATION

Scale @ A3	1:12,000	DO NOT SCALE
Jacobs No.	32105801	
Client No.	9318	
Drawing No.	32105801/700/15073	
File Path		

Copyright © Ordnance Survey Ireland. Licence number 3/3/34/Irish Water.
World Hillshade: Esri, Intermap, NASA, NGA, USGS
World Topographic Map: Sources: Esri, TomTom, Garmin, FAO, NOAA, USGS, © OpenStreetMap contributors, and the GIS User Community
World Imagery: Microsoft, Vantor

© Copyright 2025 Jacobs Engineering Ireland Limited. The concepts and information contained in this document are the property of Jacobs. Use or copying of this document in whole or in part without the written permission of Jacobs constitutes an infringement of copyright. Limitation: This drawing has been prepared on behalf of, and for the exclusive use of Jacobs' Client, and is subject to, and issued in accordance with, the provisions of the contract between Jacobs and the Client. Jacobs accepts no liability or responsibility whatsoever for, or in respect of, any use of, or reliance upon, this drawing by any third party.



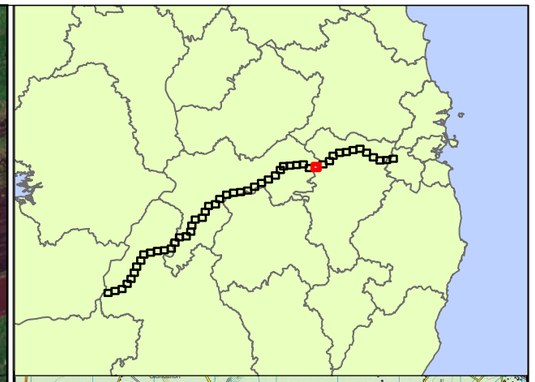

Legend

- Haul Roads
- Construction Compound (CC)
- Pipe Storage Depot (PSD)
- Potential Future Connection
- Attenuation Location
- Lay-By Location
- Flow Control Valve
- Manways
- Air Valve
- Line Valve
- Access Egress Locations
- Watercourse Washout Location (WCW)
- Washout Valve (WA)
- Washout Valve (WB)
- Pipeline
- Infrastructure Sites Access Roads
- Booster Pumping Station
- Water Treatment Plant
- Termination Point Reservoir
- Break Pressure Tank
- County Boundaries

Farm Enterprise Primary Use

- Drystock (includes: Beef, Sucklers, Contract Rearing)
- Dairy
- Equine
- Forestry
- Grassland (includes Grazing, Silage, Hay & Leased grassland)
- Mixed Livestock (combination of Sheep, Equine and/or Drystock)
- Sheep
- Tillage (all land tilled or marked for tillage — private, leased, or within mixed use)
- Horticulture
- Raw Water Intake and Pumping Station
- Landholding Boundary

Rev.	Date	Purpose of revision	Drawn	Check'd	Rev'd	Appr'd
F02	24/11/25	FINAL – PLANNING APPLICATION	PG	AS	MG	SW

Jacobs TOBIN

Client: Uisce Éireann Irish Water — Tionscadal Soláthair Uisce Water Supply Project

Project: Water Supply Project
Eastern and Midlands Region


Drawing Title: Figure 11.40
Agronomy Impact Assessment Landholding Maps
Sheet 39 of 51


Drawing Status: FINAL – PLANNING APPLICATION

Scale @ A3	1:12,000	DO NOT SCALE
Jacobs No.	32105801	
Client No.	9318	
Drawing No.	32105801/700/15074	
File Path	[illegible]	

Copyright © Ordnance Survey Ireland. Licence number 3/3/3/34/Irish Water.
World Hillshade: Esri, Intermap, NASA, NGA, USGS
World Topographic Map: Sources: Esri, TomTom, Garmin, FAO, NOAA, USGS, © OpenStreetMap contributors, and the GIS User Community
World Imagery: Microsoft, Vantor

© Copyright 2025 Jacobs Engineering Ireland Limited. The concepts and information contained in this document are the property of Jacobs. Use or copying of this document in whole or in part without the written permission of Jacobs constitutes an infringement of copyright. Limitation: This drawing has been prepared on behalf of, and for the exclusive use of Jacobs' Client, and is subject to, and issued in accordance with, the provisions of the contract between Jacobs and the Client. Jacobs accepts no liability or responsibility whatsoever for, or in respect of, any use of, or reliance upon, this drawing by any third party.

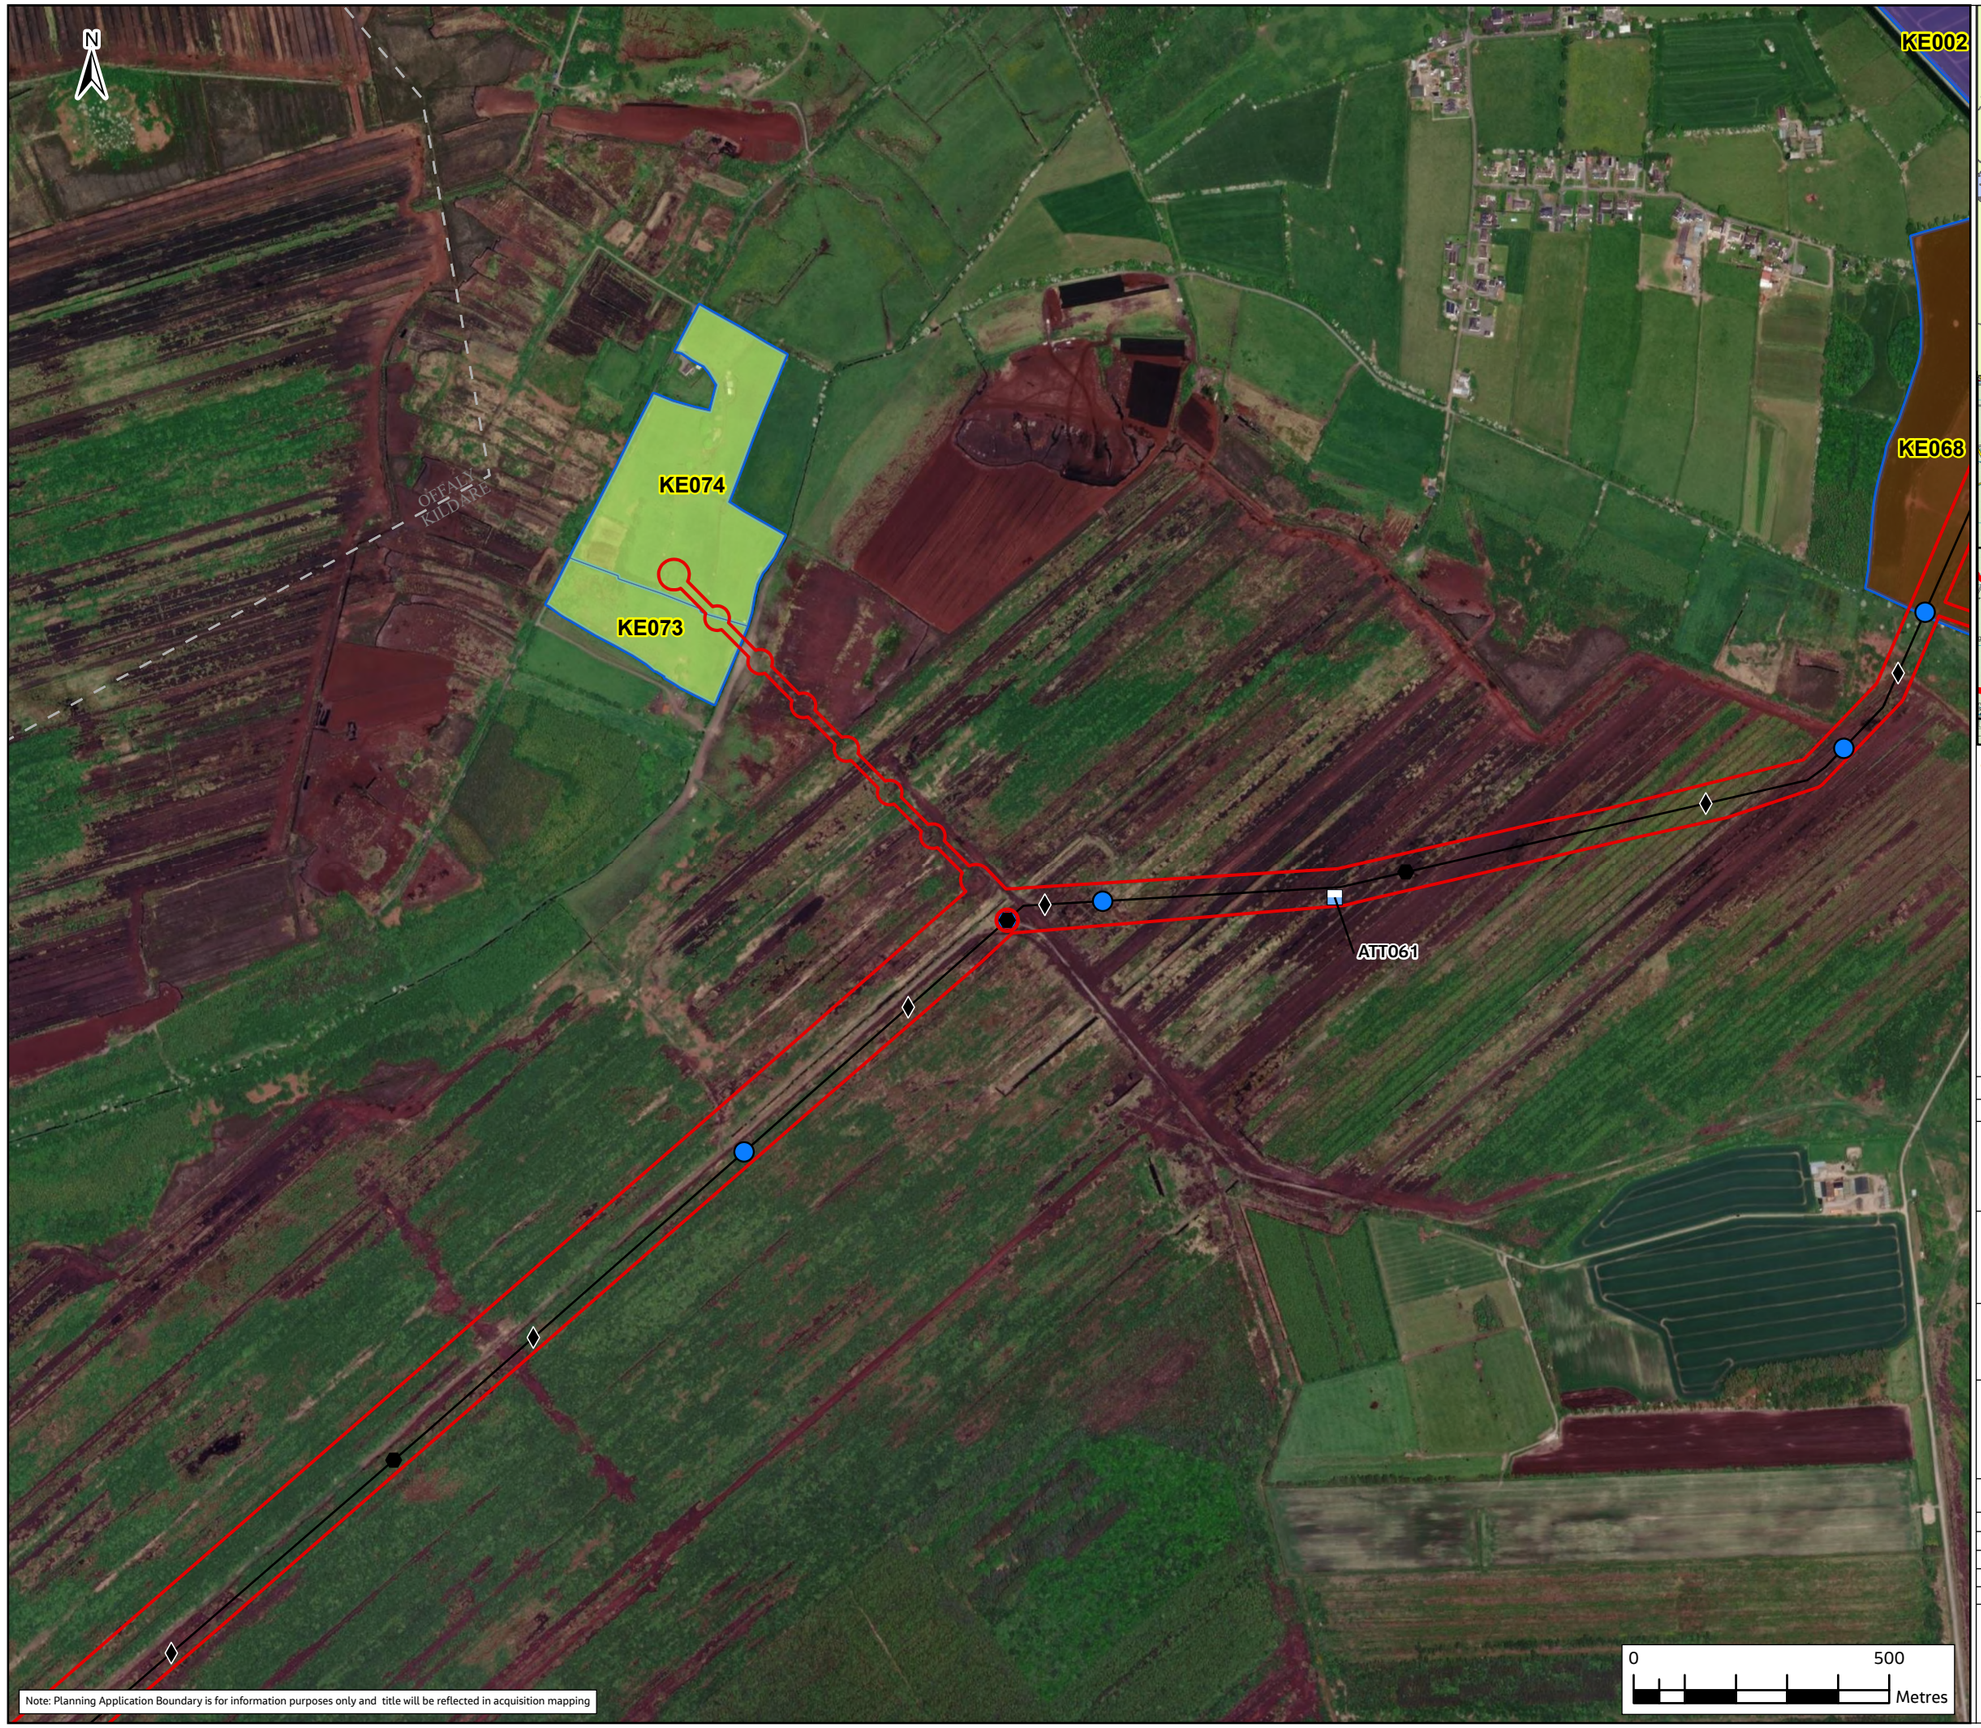

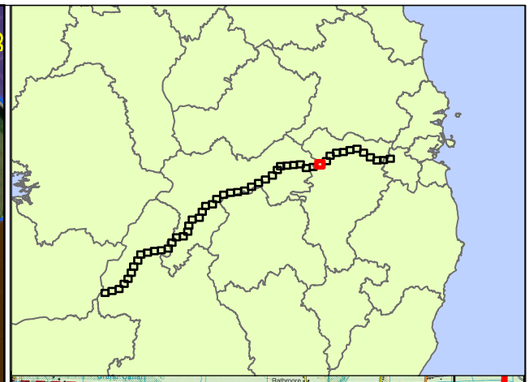

Legend

- Haul Roads
- Construction Compound (CC)
- Pipe Storage Depot (PSD)
- Potential Future Connection
- Attenuation Location
- Lay-By Location
- Flow Control Valve
- Manways
- Air Valve
- Line Valve
- Access Egress Locations
- Watercourse Washout Location (WCW)
- Washout Valve (WA)
- Washout Valve (WB)
- Pipeline
- Infrastructure Sites Access Roads
- Booster Pumping Station
- Water Treatment Plant
- Termination Point Reservoir
- Break Pressure Tank
- County Boundaries

Farm Enterprise Primary Use

- Drystock (includes: Beef, Sucklers, Contract Rearing)
- Dairy
- Equine
- Forestry
- Grassland (includes Grazing, Silage, Hay & Leased grassland)
- Mixed Livestock (combination of Sheep, Equine and/or Drystock)
- Sheep
- Tillage (all land tilled or marked for tillage — private, leased, or within mixed use)
- Horticulture
- Raw Water Intake and Pumping Station
- Landholding Boundary

Rev.	Date	Purpose of revision	Drawn	Check'd	Rev'd	Appr'd
F02	24/11/25	FINAL – PLANNING APPLICATION	PG	AS	MG	SW

Jacobs TOBIN

Client: Uisce Éireann Irish Water; Tionscadal Soláthair Uisce Water Supply Project

Project: Water Supply Project
Eastern and Midlands Region


Drawing Title: Figure 11.41
Agronomy Impact Assessment Landholding Maps
Sheet 40 of 51

Drawing Status: FINAL – PLANNING APPLICATION

Scale @ A3	1:12,000	DO NOT SCALE
Jacobs No.	32105801	
Client No.	9318	
Drawing No.	32105801/700/15075	
File Path	[illegible]	

Copyright © Ordnance Survey Ireland. Licence number 3/3/34/Irish Water.
World Hillshade: Esri, Intermap, NASA, NGA, USGS
World Topographic Map: Sources: Esri, TomTom, Garmin, FAO, NOAA, USGS, © OpenStreetMap contributors, and the GIS User Community
World Imagery: Microsoft, Vantor

© Copyright 2025 Jacobs Engineering Ireland Limited. The concepts and information contained in this document are the property of Jacobs. Use or copying of this document in whole or in part without the written permission of Jacobs constitutes an infringement of copyright. Limitation: This drawing has been prepared on behalf of, and for the exclusive use of Jacobs' Client, and is subject to, and issued in accordance with, the provisions of the contract between Jacobs and the Client. Jacobs accepts no liability or responsibility whatsoever for, or in respect of, any use of, or reliance upon, this drawing by any third party.

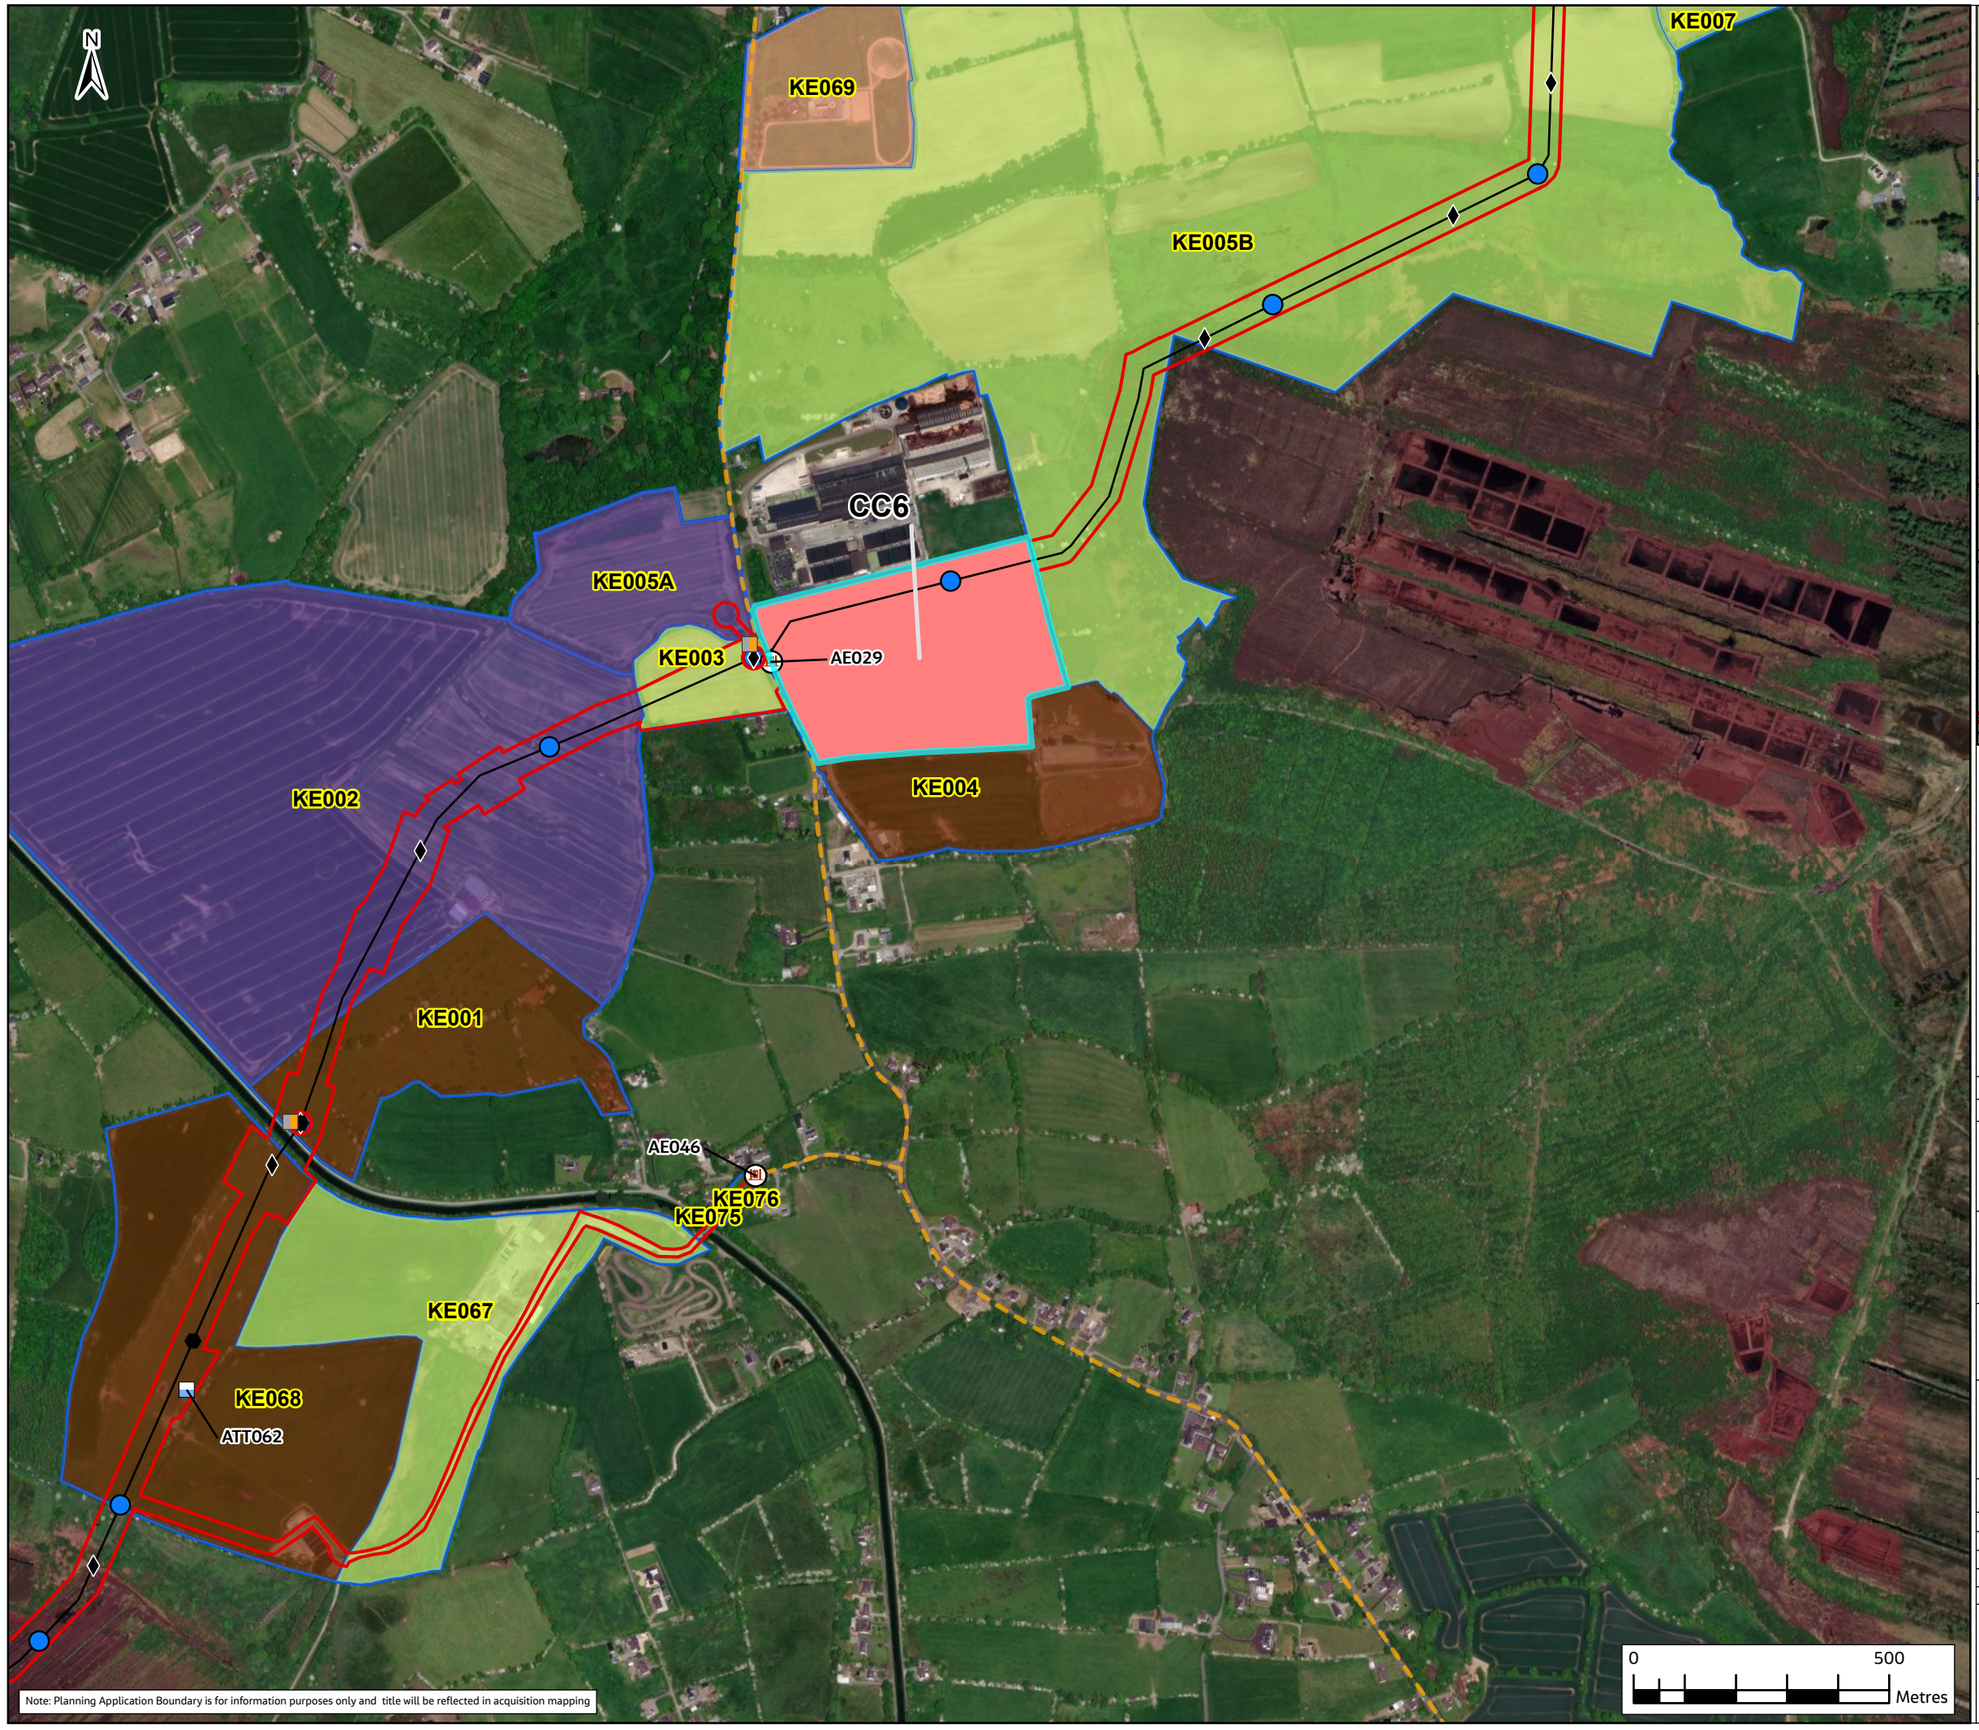



Legend

- Haul Roads
- Construction Compound (CC)
- Pipe Storage Depot (PSD)
- Potential Future Connection
- Attenuation Location
- Lay-By Location
- Flow Control Valve
- Manways
- Air Valve
- Line Valve
- Access Egress Locations
- Watercourse Washout Location (WCW)
- Washout Valve (WA)
- Washout Valve (WB)
- Pipeline
- Infrastructure Sites Access Roads
- Booster Pumping Station
- Water Treatment Plant
- Termination Point Reservoir
- Break Pressure Tank
- County Boundaries

Farm Enterprise Primary Use

- Drystock (includes: Beef, Sucklers, Contract Rearing)
- Dairy
- Equine
- Forestry
- Grassland (includes Grazing, Silage, Hay & Leased grassland)
- Mixed Livestock (combination of Sheep, Equine and/or Drystock)
- Sheep
- Tillage (all land tilled or marked for tillage — private, leased, or within mixed use)
- Horticulture
- Raw Water Intake and Pumping Station
- Landholding Boundary

Rev.	Date	Purpose of revision	Drawn	Check'd	Rev'd	Appr'd
F02	24/11/25	FINAL – PLANNING APPLICATION	PG	AS	MG	SW

Jacobs TOBIN

Client: Uisce Éireann Irish Water; Tionscadal Soláthair Uisce Water Supply Project

Project
Water Supply Project
Eastern and Midlands Region


Drawing Title
Figure 11.42
Agronomy Impact Assessment Landholding Maps
Sheet 41 of 51


Drawing Status: FINAL – PLANNING APPLICATION

Scale @ A3	1:12,000	DO NOT SCALE
Jacobs No.	32105801	
Client No.	9318	
Drawing No.	32105801/700/15076	
File Path		

Copyright © Ordnance Survey Ireland. Licence number 3/3/34/Irish Water.
World Hillshade: Esri, Intermap, NASA, NGA, USGS
World Topographic Map: Sources: Esri, TomTom, Garmin, FAO, NOAA, USGS, © OpenStreetMap contributors, and the GIS User Community
World Imagery: Microsoft, Vantor

© Copyright 2025 Jacobs Engineering Ireland Limited. The concepts and information contained in this document are the property of Jacobs. Use or copying of this document in whole or in part without the written permission of Jacobs constitutes an infringement of copyright. Limitation: This drawing has been prepared on behalf of, and for the exclusive use of Jacobs' Client, and is subject to, and issued in accordance with, the provisions of the contract between Jacobs and the Client. Jacobs accepts no liability or responsibility whatsoever for, or in respect of, any use of, or reliance upon, this drawing by any third party.

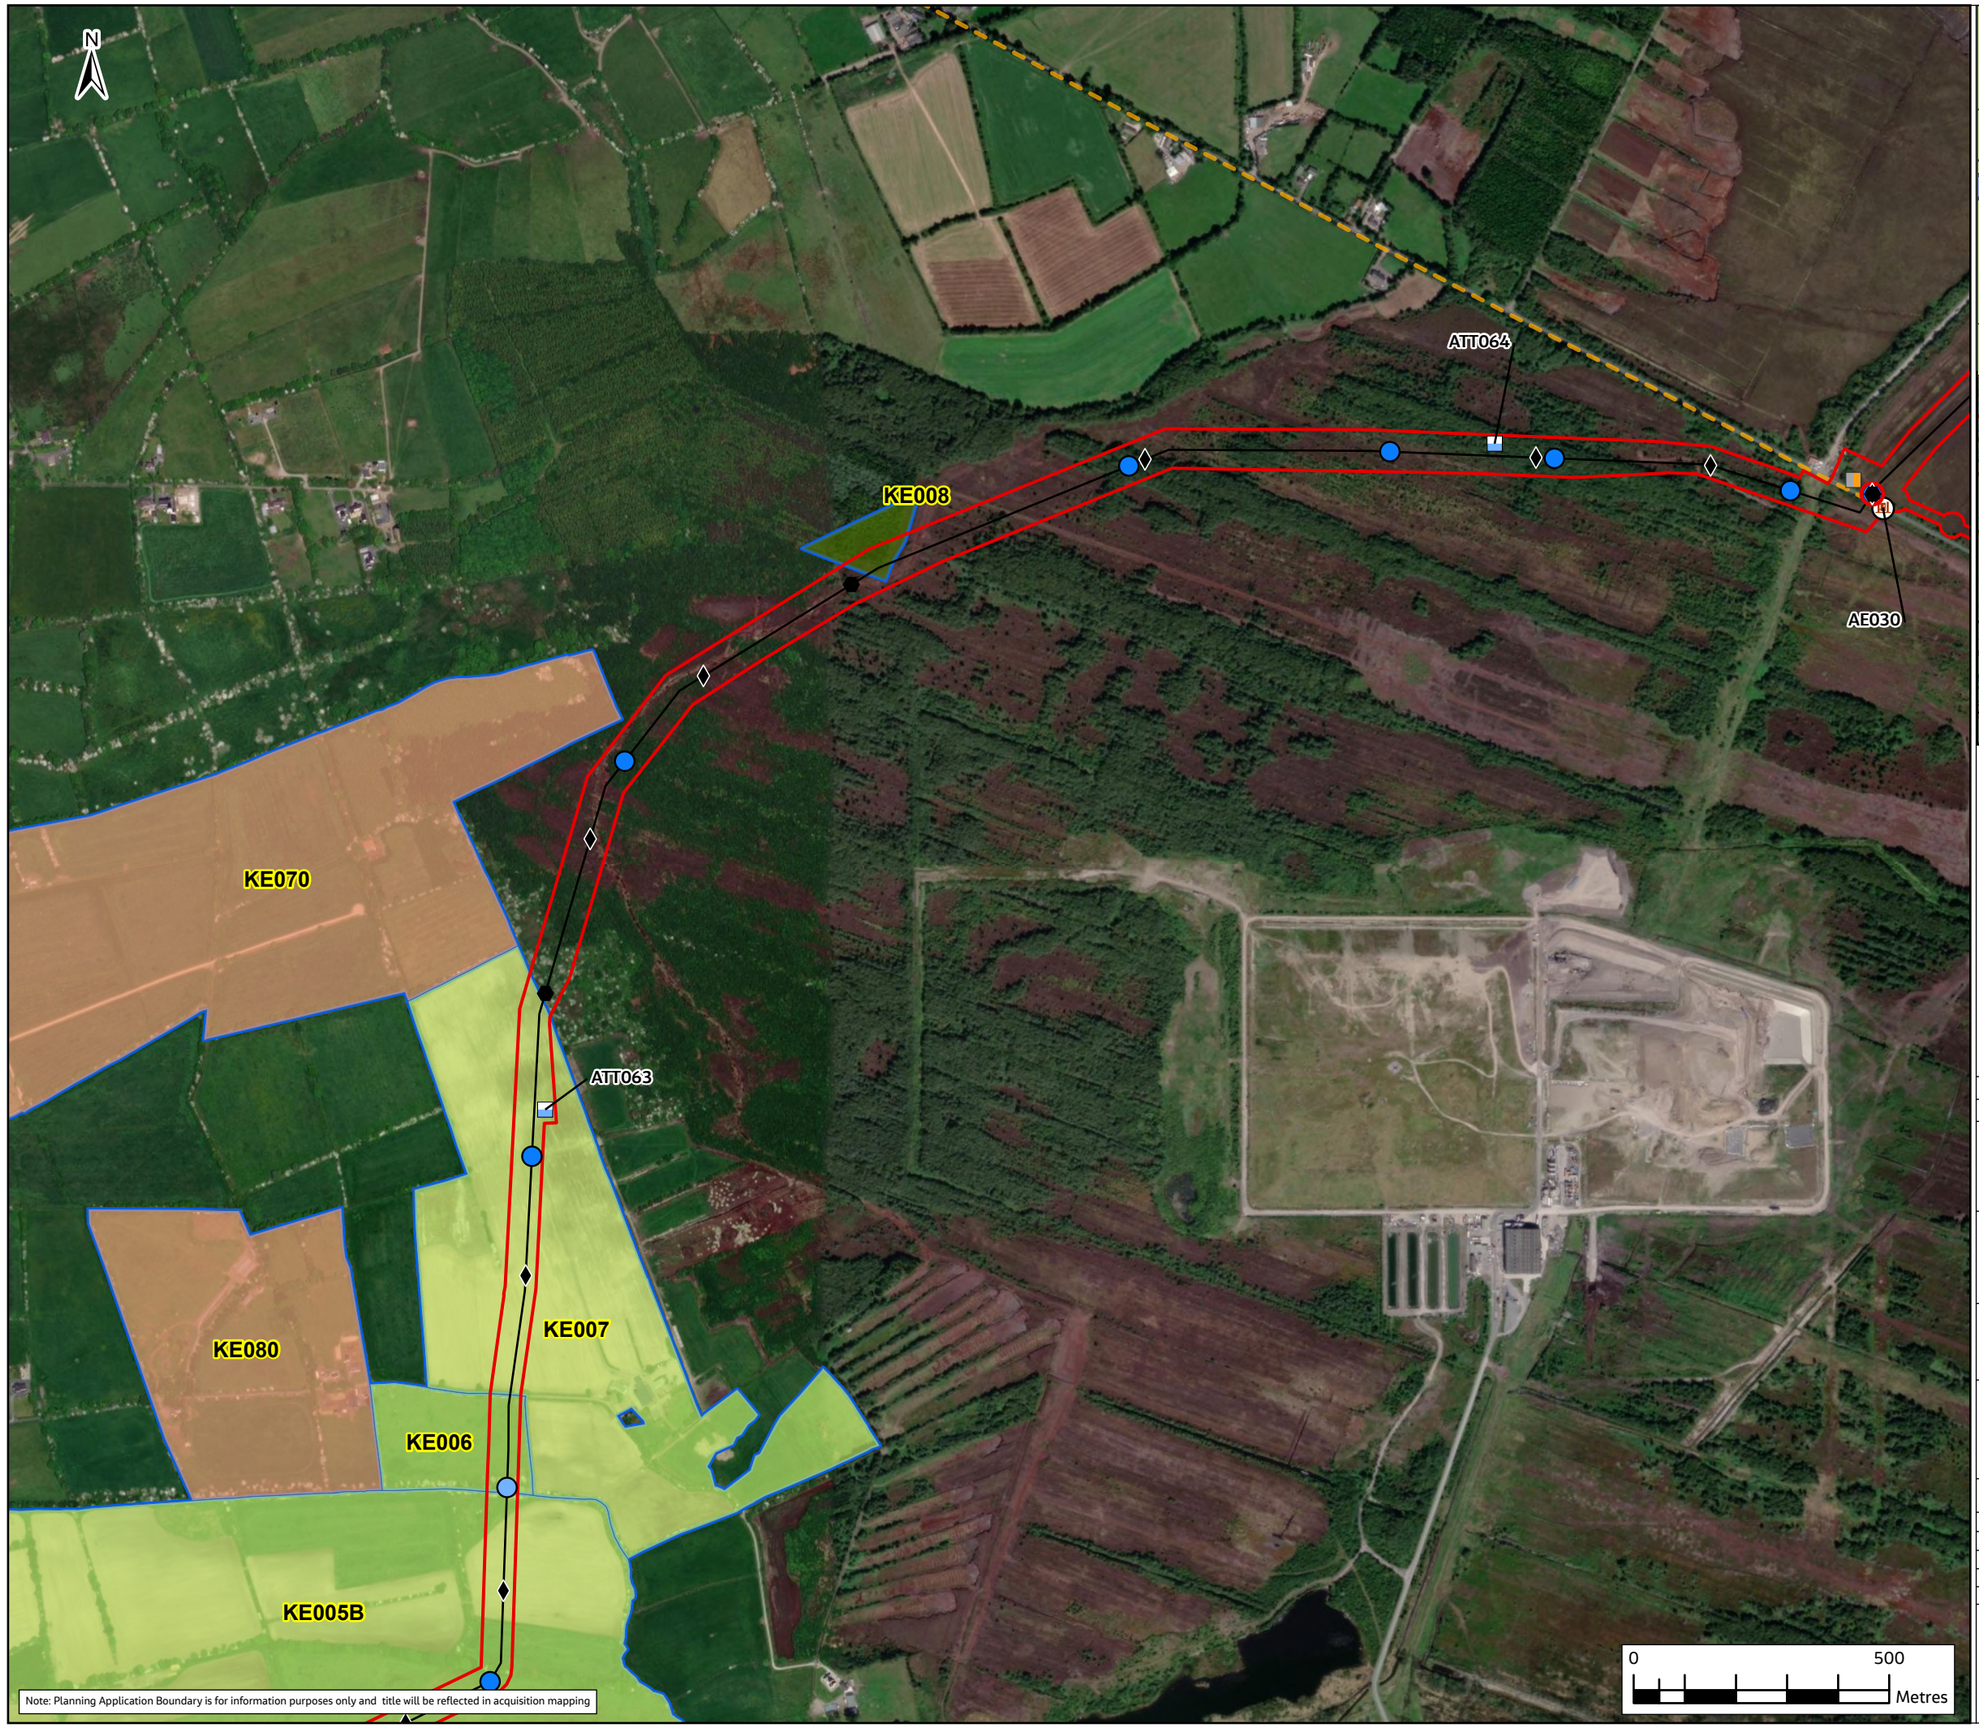

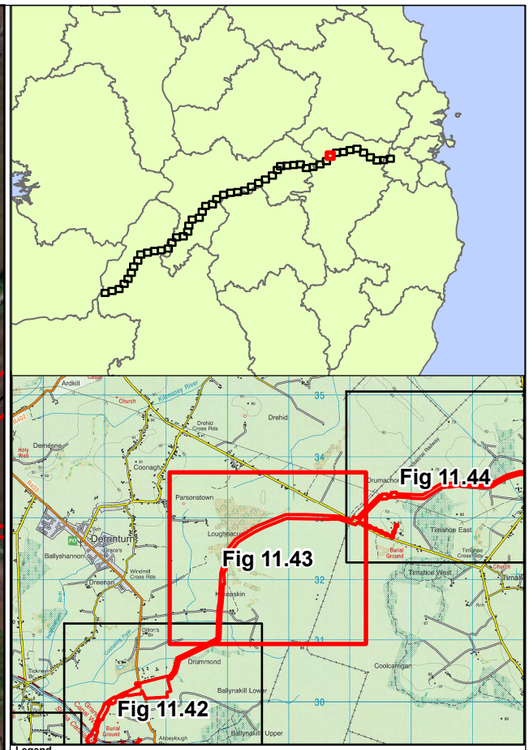

Legend

- Haul Roads
- Construction Compound (CC)
- Pipe Storage Depot (PSD)
- Potential Future Connection
- Attenuation Location
- Lay-By Location
- Flow Control Valve
- Manways
- Air Valve
- Line Valve
- Access Egress Locations
- Watercourse Washout Location (WCW)
- Washout Valve (WA)
- Washout Valve (WB)
- Pipeline
- Infrastructure Sites Access Roads
- Booster Pumping Station
- Water Treatment Plant
- Termination Point Reservoir
- Break Pressure Tank
- County Boundaries

Farm Enterprise Primary Use

- Drystock (includes: Beef, Sucklers, Contract Rearing)
- Dairy
- Equine
- Forestry
- Grassland (includes Grazing, Silage, Hay & Leased grassland)
- Mixed Livestock (combination of Sheep, Equine and/or Drystock)
- Sheep
- Tillage (all land tilled or marked for tillage — private, leased, or within mixed use)
- Horticulture
- Raw Water Intake and Pumping Station
- Landholding Boundary

Rev.	Date	Purpose of revision	Drawn	Check'd	Rev'd	Appr'd
F02	24/11/25	FINAL – PLANNING APPLICATION	PG	AS	MG	SW

Jacobs TOBIN

Client: Uisce Éireann Irish Water; Tionscadal Soláthair Uisce Water Supply Project

Project: Water Supply Project
Eastern and Midlands Region


Drawing Title: Figure 11.43
Agronomy Impact Assessment Landholding Maps
Sheet 42 of 51

Drawing Status: FINAL – PLANNING APPLICATION


Scale @ A3	1:12,000	DO NOT SCALE
Jacobs No.	32105801	
Client No.	9318	
Drawing No.	32105801/700/15077	
File Path	[illegible]	

Copyright © Ordnance Survey Ireland. Licence number 3/3/34/Irish Water.
World Hillshade: Esri, Intermap, NASA, NGA, USGS
World Topographic Map: Sources: Esri, TomTom, Garmin, FAO, NOAA, USGS, © OpenStreetMap contributors, and the GIS User Community
World Imagery: Microsoft, Vantor

© Copyright 2025 Jacobs Engineering Ireland Limited. The concepts and information contained in this document are the property of Jacobs. Use or copying of this document in whole or in part without the written permission of Jacobs constitutes an infringement of copyright. Limitation: This drawing has been prepared on behalf of, and for the exclusive use of Jacobs' Client, and is subject to, and issued in accordance with, the provisions of the contract between Jacobs and the Client. Jacobs accepts no liability or responsibility whatsoever for, or in respect of, any use of, or reliance upon, this drawing by any third party.

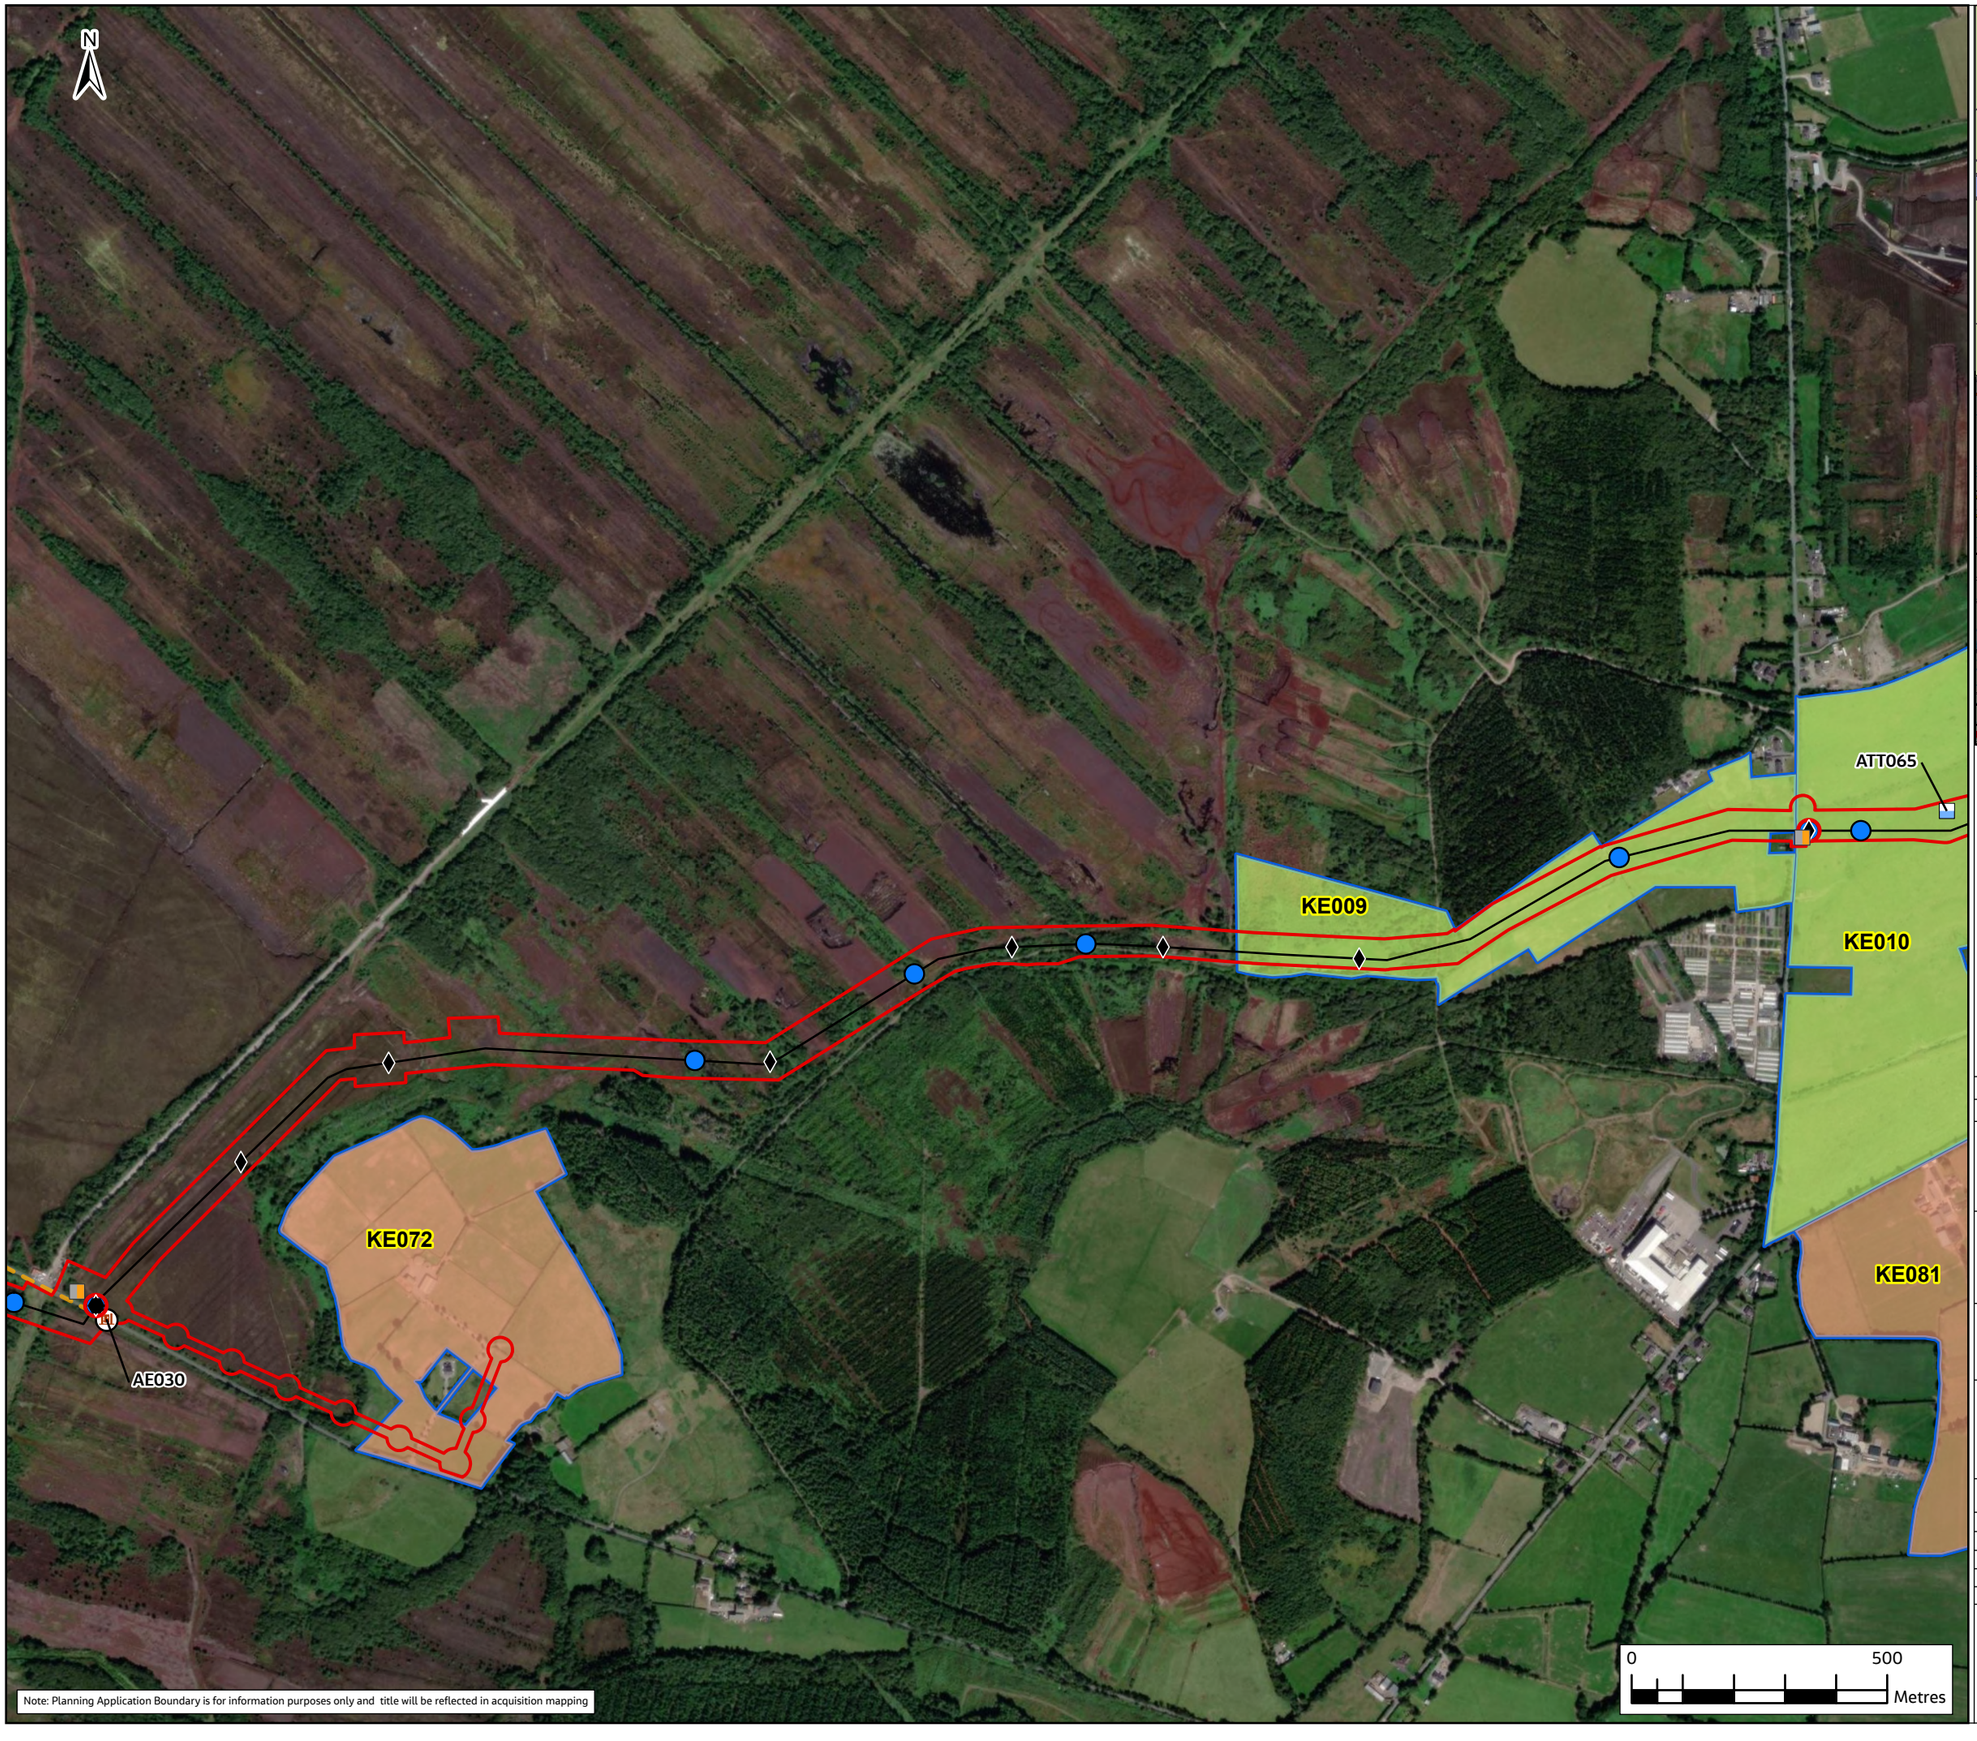

Note: Planning Application Boundary is for information purposes only and title will be reflected in acquisition mapping

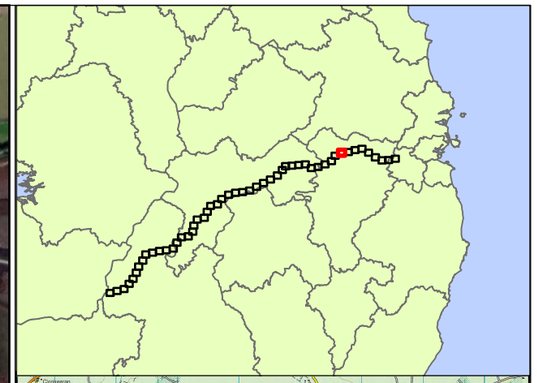

Legend

- Haul Roads
- Construction Compound (CC)
- Pipe Storage Depot (PSD)
- Potential Future Connection
- Attenuation Location
- Lay-By Location
- Flow Control Valve
- Manways
- Air Valve
- Line Valve
- Access Egress Locations
- Watercourse Washout Location (WCW)
- Washout Valve (WA)
- Washout Valve (WB)
- Pipeline
- Infrastructure Sites Access Roads
- Booster Pumping Station
- Water Treatment Plant
- Termination Point Reservoir
- Break Pressure Tank
- County Boundaries

Farm Enterprise Primary Use

- Drystock (includes: Beef, Sucklers, Contract Rearing)
- Dairy
- Equine
- Forestry
- Grassland (includes Grazing, Silage, Hay & Leased grassland)
- Mixed Livestock (combination of Sheep, Equine and/or Drystock)
- Sheep
- Tillage (all land tilled or marked for tillage — private, leased, or within mixed use)
- Horticulture
- Raw Water Intake and Pumping Station
- Landholding Boundary

Rev.	Date	Purpose of revision	Drawn	Check'd	Rev'd	Appr'd
F02	24/11/25	FINAL – PLANNING APPLICATION	PG	AS	MG	SW

Jacobs TOBIN

Client: Uisce Éireann Irish Water; Tionscadal Soláthair Uisce Water Supply Project

Project
Water Supply Project
Eastern and Midlands Region


Drawing Title
Figure 11.44
Agronomy Impact Assessment Landholding Maps
Sheet 43 of 51


Drawing Status: FINAL – PLANNING APPLICATION

Scale @ A3	1:12,000	DO NOT SCALE
Jacobs No.	32105801	
Client No.	9318	
Drawing No.	32105801/700/15078	
File Path	[illegible]	

Copyright © Ordnance Survey Ireland. Licence number 3/3/34/Irish Water.
World Hillshade: Esri, Intermap, NASA, NGA, USGS
World Topographic Map: Sources: Esri, TomTom, Garmin, FAO, NOAA, USGS, © OpenStreetMap contributors, and the GIS User Community
World Imagery: Microsoft, Vantor

© Copyright 2025 Jacobs Engineering Ireland Limited. The concepts and information contained in this document are the property of Jacobs. Use or copying of this document in whole or in part without the written permission of Jacobs constitutes an infringement of copyright. Limitation: This drawing has been prepared on behalf of, and for the exclusive use of Jacobs' Client, and is subject to, and issued in accordance with, the provisions of the contract between Jacobs and the Client. Jacobs accepts no liability or responsibility whatsoever for, or in respect of, any use of, or reliance upon, this drawing by any third party.

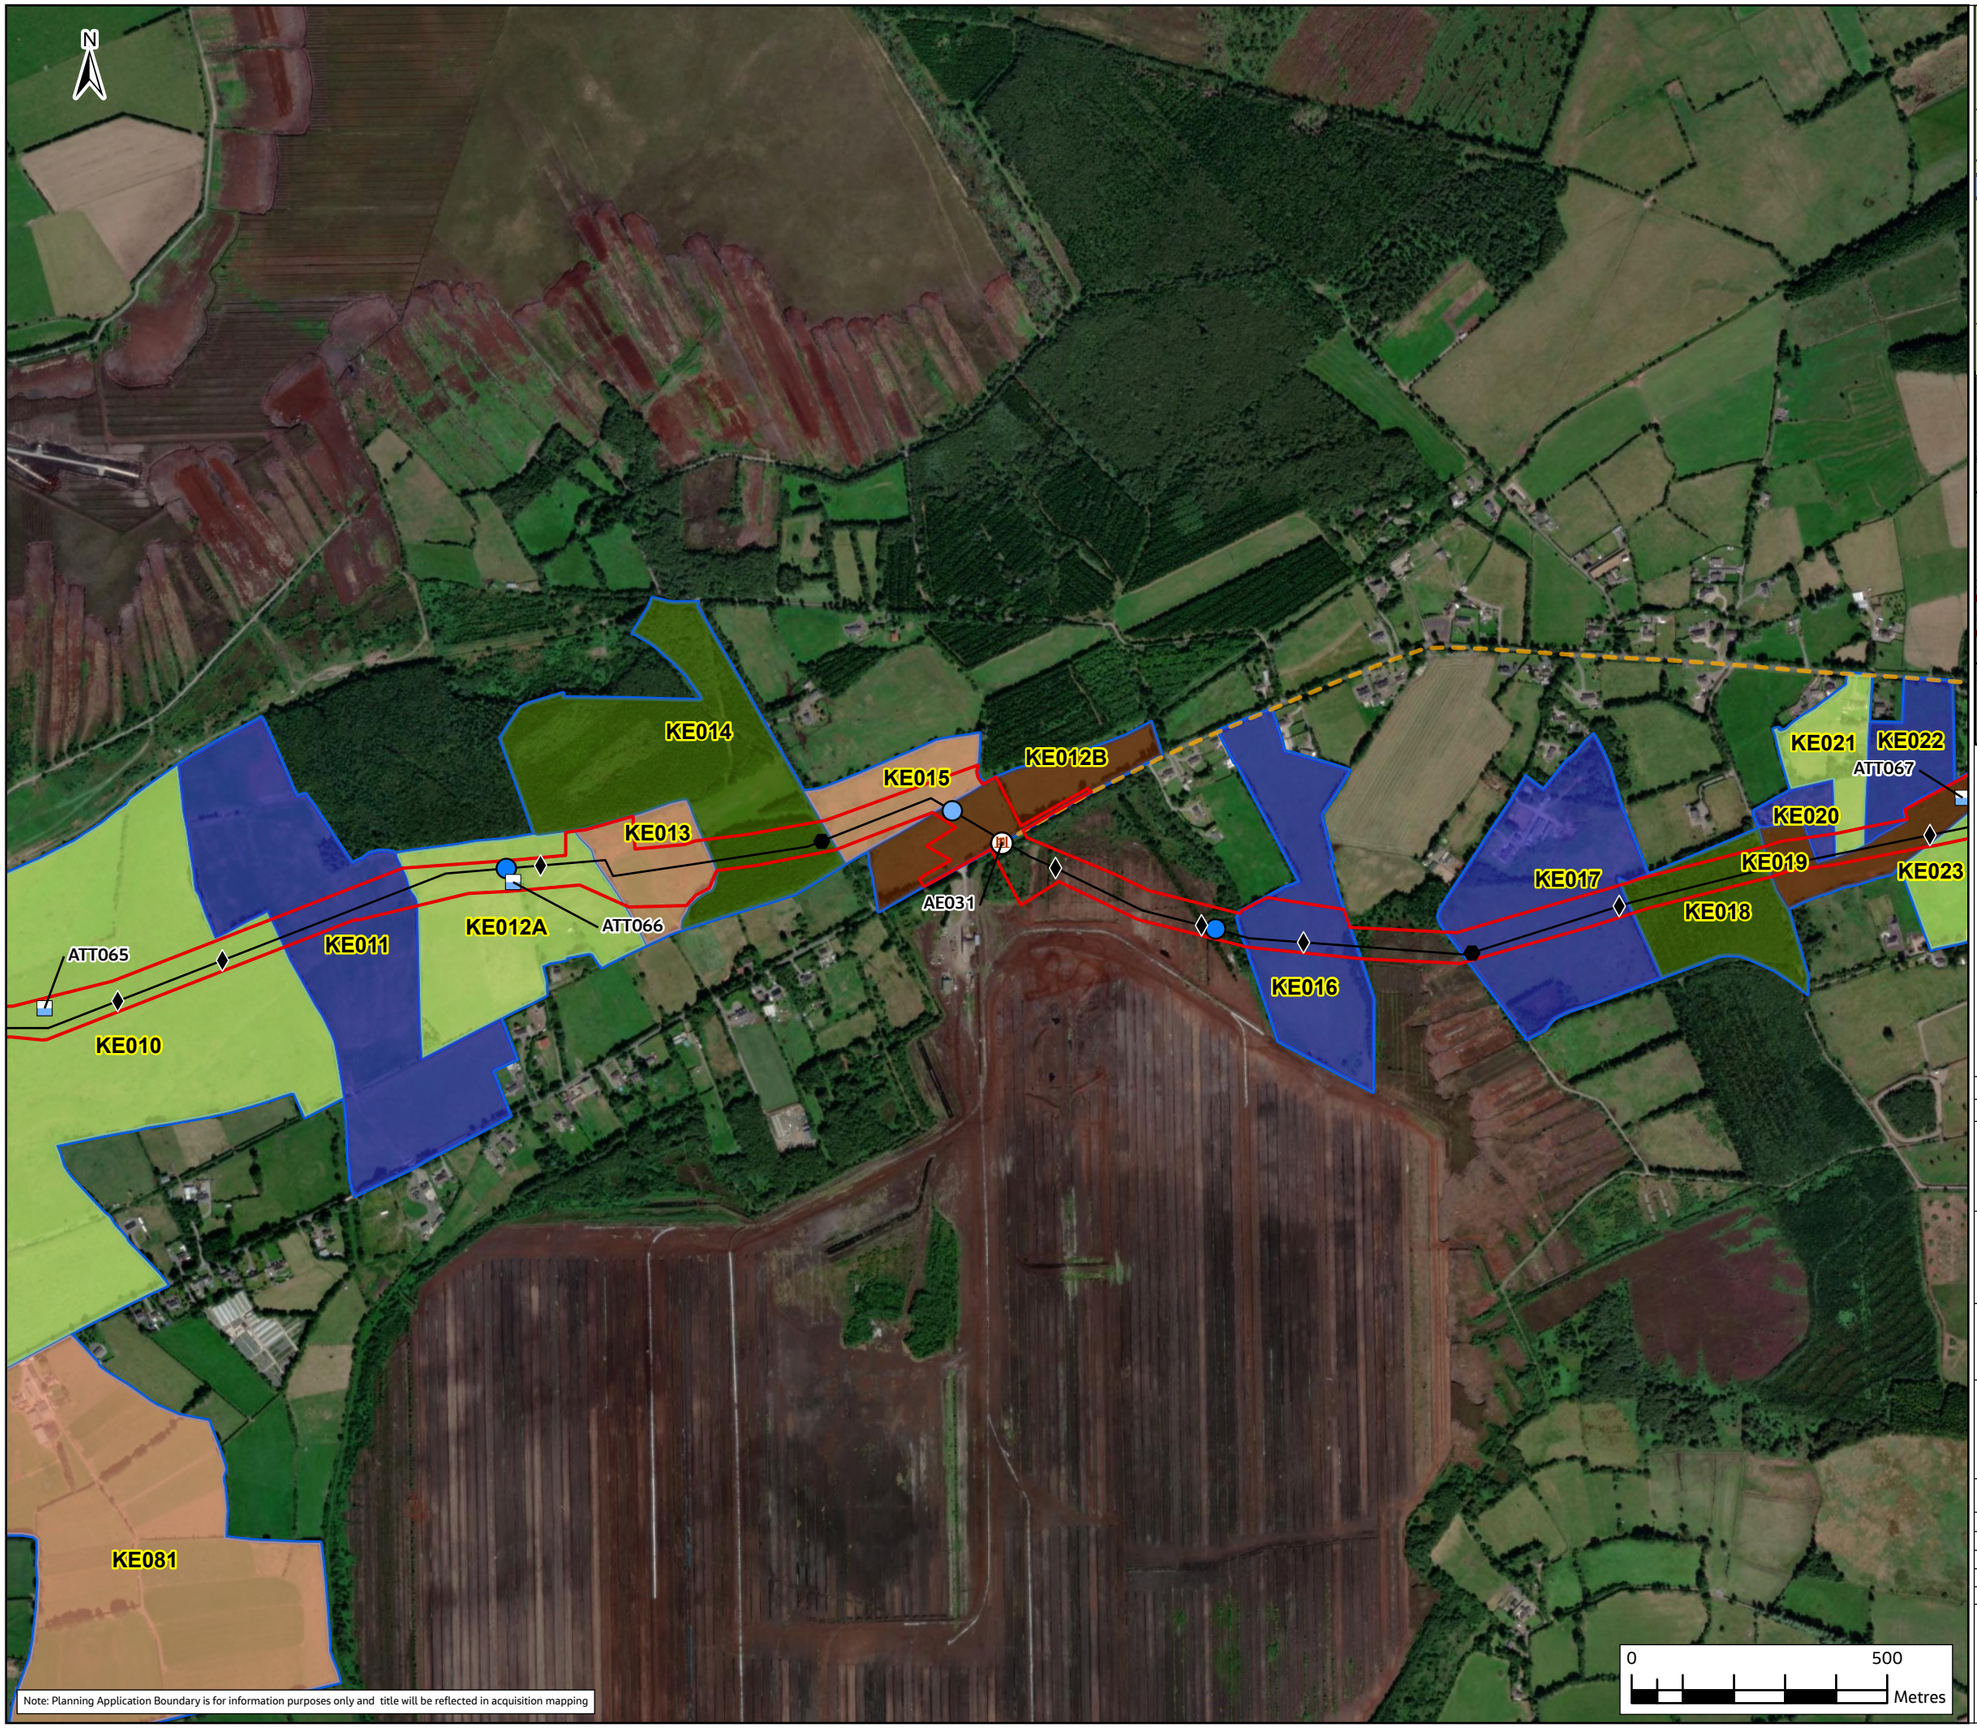

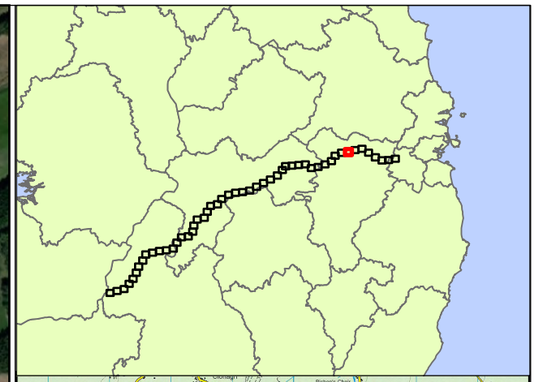

Legend

- Haul Roads
- Construction Compound (CC)
- Pipe Storage Depot (PSD)
- Potential Future Connection
- Attenuation Location
- Lay-By Location
- Flow Control Valve
- Manways
- Air Valve
- Line Valve
- Access Egress Locations
- Watercourse Washout Location (WCW)
- Washout Valve (WA)
- Washout Valve (WB)
- Pipeline
- Infrastructure Sites Access Roads
- Booster Pumping Station
- Water Treatment Plant
- Termination Point Reservoir
- Break Pressure Tank
- County Boundaries

Farm Enterprise Primary Use

- Drystock (includes: Beef, Sucklers, Contract Rearing)
- Dairy
- Equine
- Forestry
- Grassland (includes Grazing, Silage, Hay & Leased grassland)
- Mixed Livestock (combination of Sheep, Equine and/or Drystock)
- Sheep
- Tillage (all land tilled or marked for tillage — private, leased, or within mixed use)
- Horticulture
- Raw Water Intake and Pumping Station
- Landholding Boundary

Rev.	Date	Purpose of revision	Drawn	Check'd	Rev'd	Appr'd
F02	24/11/25	FINAL – PLANNING APPLICATION	PG	AS	MG	SW

Jacobs TOBIN

Client: Uisce Éireann Irish Water; Tionscadal Soláthair Uisce Water Supply Project

Project
Water Supply Project
Eastern and Midlands Region


Drawing Title
Figure 11.45
Agronomy Impact Assessment Landholding Maps
Sheet 44 of 51

Drawing Status: FINAL – PLANNING APPLICATION


Scale @ A3	1:12,000	DO NOT SCALE
Jacobs No.	32105801	
Client No.	9318	
Drawing No.	32105801/700/15079	
File Path	[illegible]	

Copyright © Ordnance Survey Ireland. Licence number 3/3/34/Irish Water.
World Hillshade: Esri, Intermap, NASA, NGA, USGS
World Topographic Map: Sources: Esri, TomTom, Garmin, FAO, NOAA, USGS, © OpenStreetMap contributors, and the GIS User Community
World Imagery: Microsoft, Vantor

© Copyright 2025 Jacobs Engineering Ireland Limited. The concepts and information contained in this document are the property of Jacobs. Use or copying of this document in whole or in part without the written permission of Jacobs constitutes an infringement of copyright. Limitation: This drawing has been prepared on behalf of, and for the exclusive use of Jacobs' Client, and is subject to, and issued in accordance with, the provisions of the contract between Jacobs and the Client. Jacobs accepts no liability or responsibility whatsoever for, or in respect of, any use of, or reliance upon, this drawing by any third party.

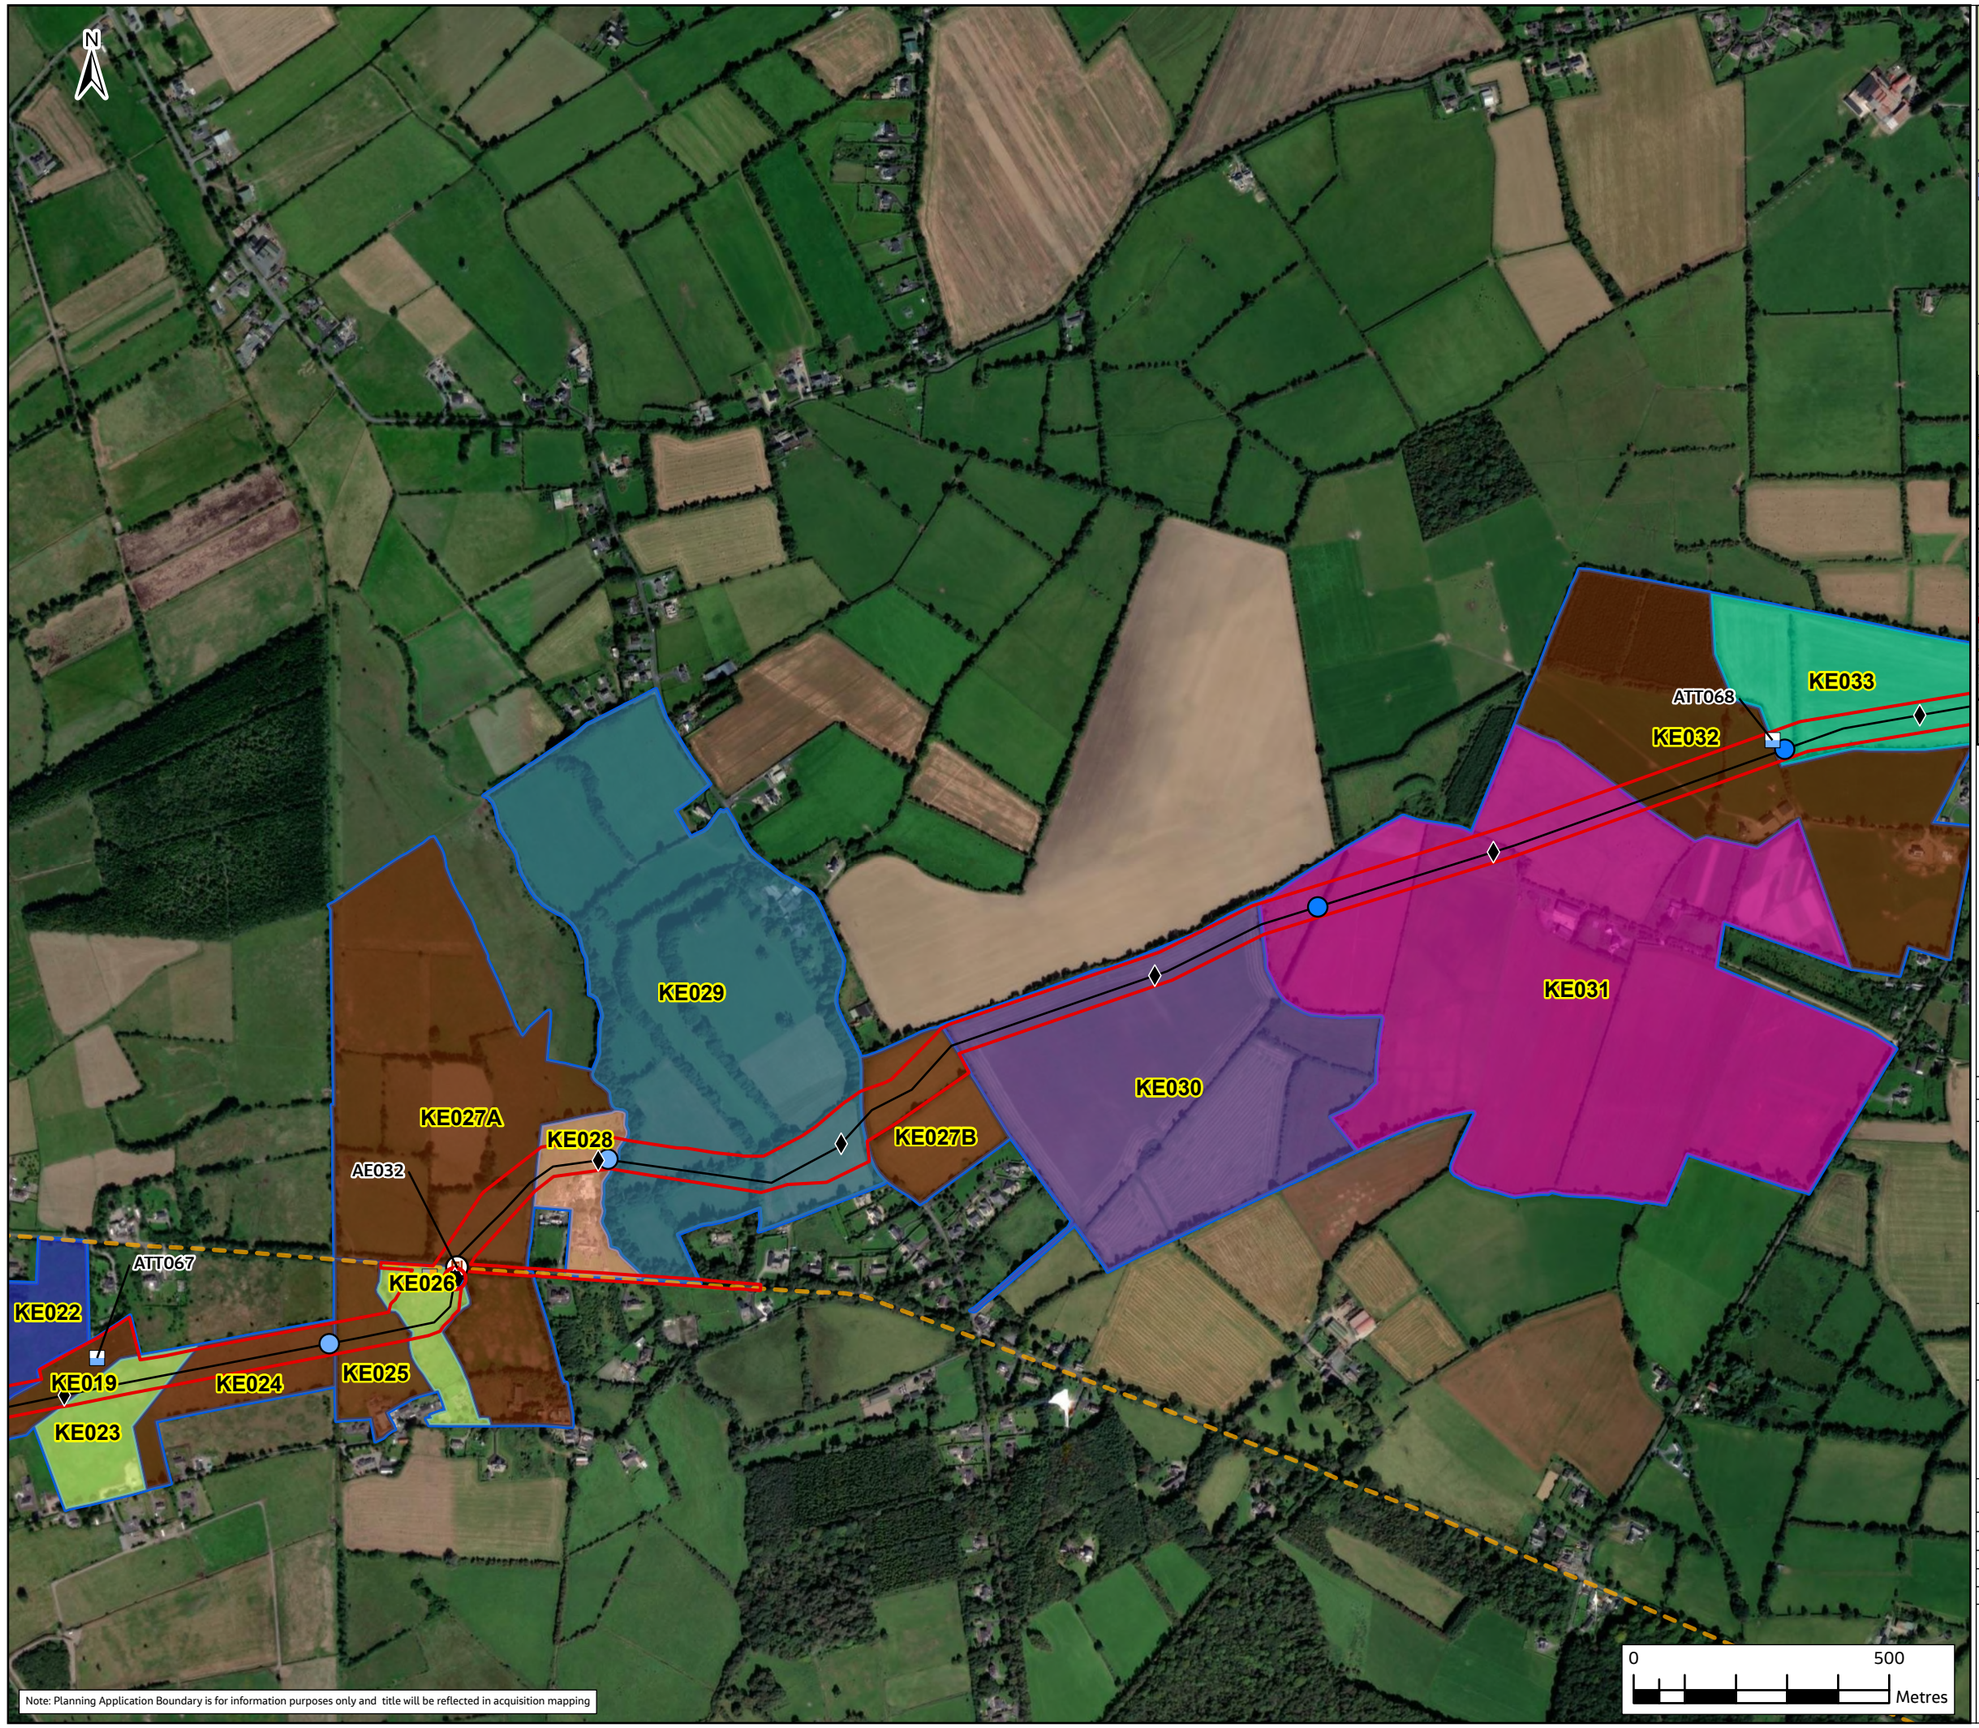

Note: Planning Application Boundary is for information purposes only and title will be reflected in acquisition mapping

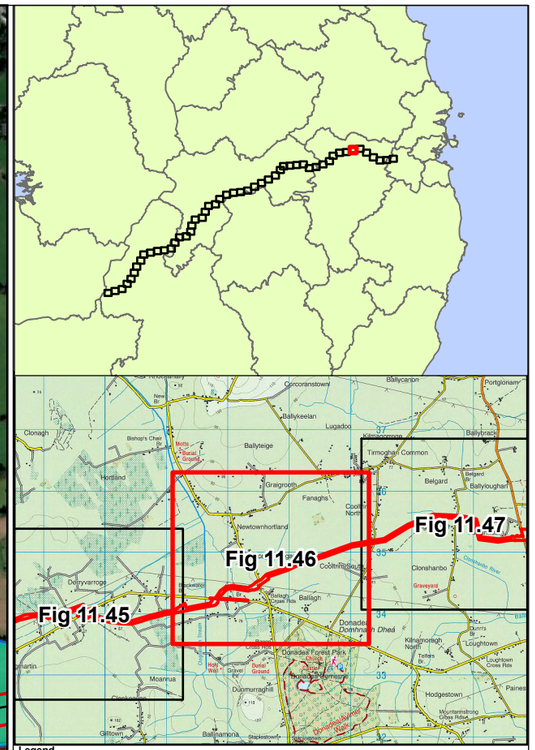

Legend

- Haul Roads
- Construction Compound (CC)
- Pipe Storage Depot (PSD)
- Potential Future Connection
- Attenuation Location
- Lay-By Location
- Flow Control Valve
- Manways
- Air Valve
- Line Valve
- Access Egress Locations
- Watercourse Washout Location (WCW)
- Washout Valve (WA)
- Washout Valve (WB)
- Pipeline
- Infrastructure Sites Access Roads
- Booster Pumping Station
- Water Treatment Plant
- Termination Point Reservoir
- Break Pressure Tank
- County Boundaries

Farm Enterprise Primary Use

- Drystock (includes: Beef, Sucklers, Contract Rearing)
- Dairy
- Equine
- Forestry
- Grassland (includes Grazing, Silage, Hay & Leased grassland)
- Mixed Livestock (combination of Sheep, Equine and/or Drystock)
- Sheep
- Tillage (all land tilled or marked for tillage — private, leased, or within mixed use)
- Horticulture
- Raw Water Intake and Pumping Station
- Landholding Boundary

Rev.	Date	Purpose of revision	Drawn	Check'd	Rev'd	Appr'd
F02	24/11/25	FINAL – PLANNING APPLICATION	PG	AS	MG	SW

Jacobs TOBIN

Client: Uisce Éireann Irish Water; Tionscadal Soláthair Uisce Water Supply Project

Project: Water Supply Project
Eastern and Midlands Region


Drawing Title: Figure 11.46
Agronomy Impact Assessment Landholding Maps
Sheet 45 of 51


Drawing Status: FINAL – PLANNING APPLICATION

Scale @ A3	1:12,000	DO NOT SCALE
Jacobs No.	32105801	
Client No.	9318	
Drawing No.	32105801/700/15080	
File Path	[illegible]	

Copyright © Ordnance Survey Ireland. Licence number 3/3/34/Irish Water.
World Hillshade: Esri, Intermap, NASA, NGA, USGS
World Topographic Map: Sources: Esri, TomTom, Garmin, FAO, NOAA, USGS, © OpenStreetMap contributors, and the GIS User Community
World Imagery: Microsoft, Vantor

© Copyright 2025 Jacobs Engineering Ireland Limited. The concepts and information contained in this document are the property of Jacobs. Use or copying of this document in whole or in part without the written permission of Jacobs constitutes an infringement of copyright. Limitation: This drawing has been prepared on behalf of, and for the exclusive use of Jacobs' Client, and is subject to, and issued in accordance with, the provisions of the contract between Jacobs and the Client. Jacobs accepts no liability or responsibility whatsoever for, or in respect of, any use of, or reliance upon, this drawing by any third party.

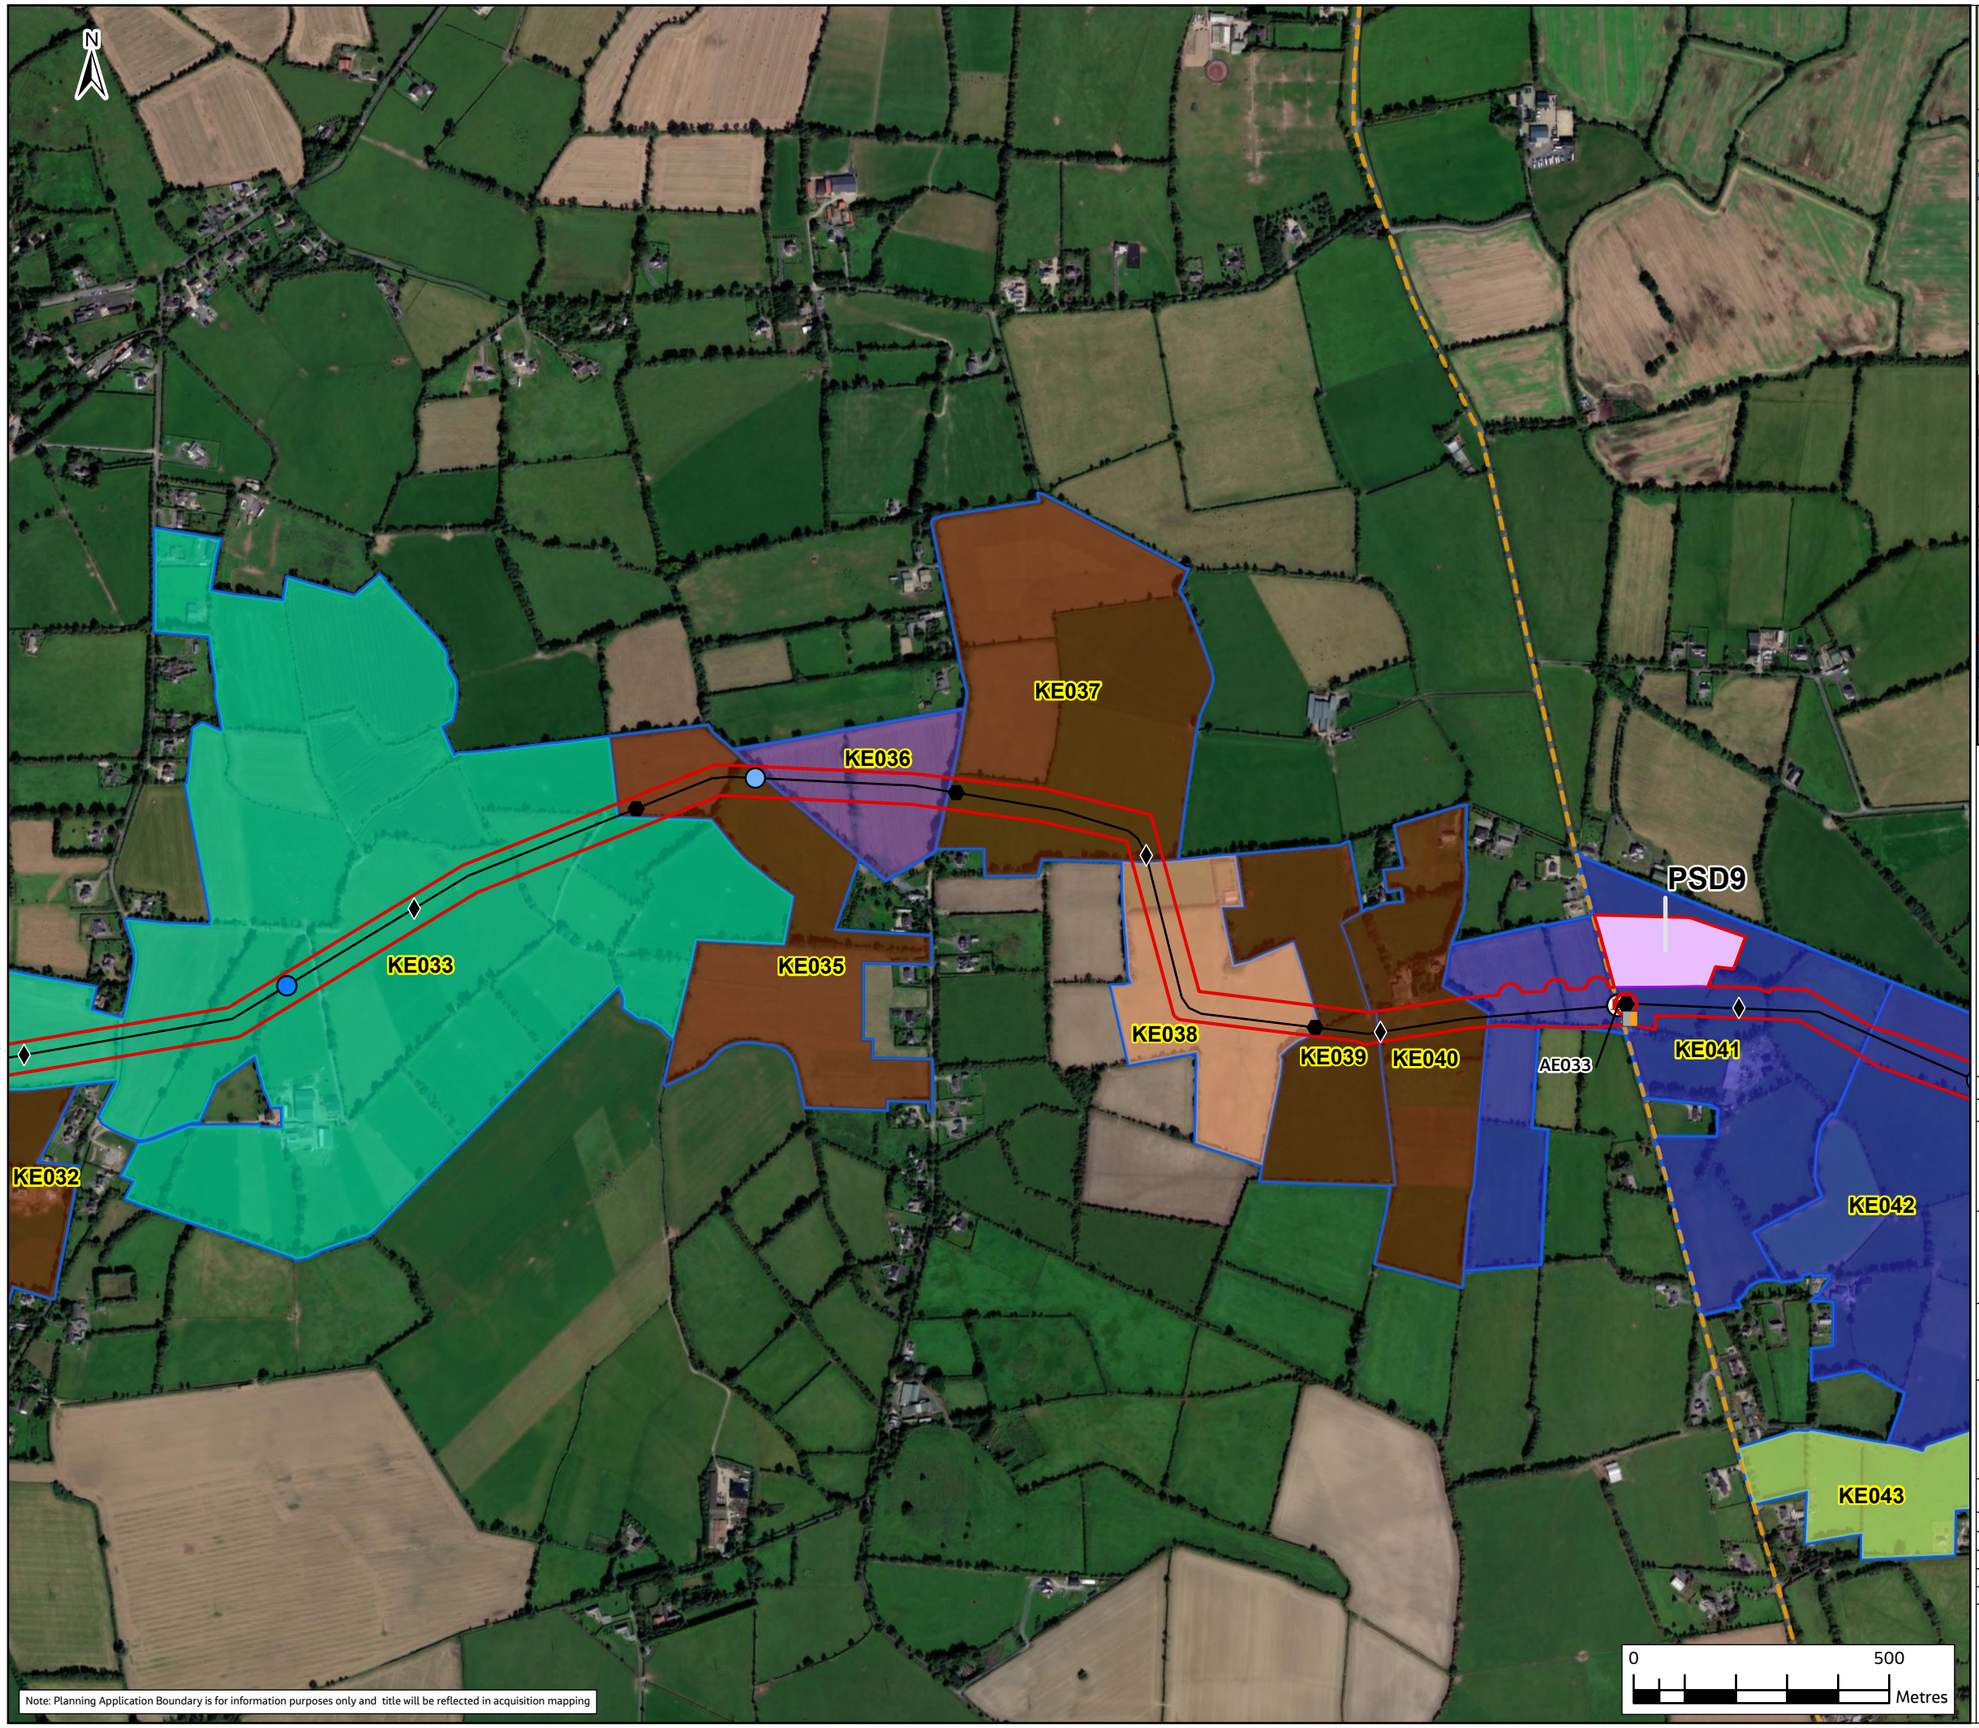

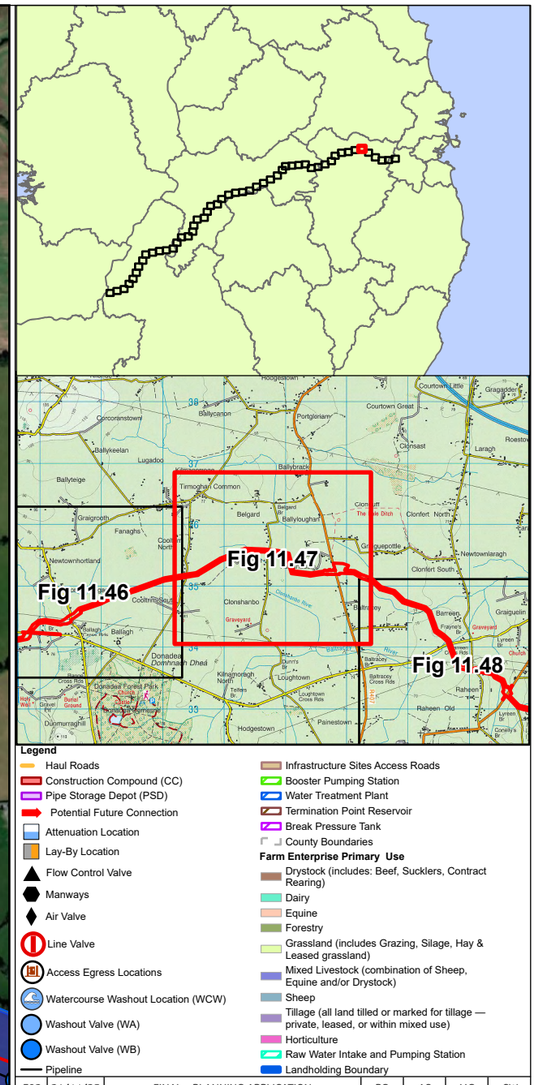

Legend

- Haul Roads
- Construction Compound (CC)
- Pipe Storage Depot (PSD)
- Potential Future Connection
- Attenuation Location
- Lay-By Location
- Flow Control Valve
- Manways
- Air Valve
- Line Valve
- Access Egress Locations
- Watercourse Washout Location (WCW)
- Washout Valve (WA)
- Washout Valve (WB)
- Pipeline
- Infrastructure Sites Access Roads
- Booster Pumping Station
- Water Treatment Plant
- Termination Point Reservoir
- Break Pressure Tank
- County Boundaries

Farm Enterprise Primary Use

- Drystock (includes: Beef, Sucklers, Contract Rearing)
- Dairy
- Equine
- Forestry
- Grassland (includes Grazing, Silage, Hay & Leased grassland)
- Mixed Livestock (combination of Sheep, Equine and/or Drystock)
- Sheep
- Tillage (all land tilled or marked for tillage — private, leased, or within mixed use)
- Horticulture
- Raw Water Intake and Pumping Station
- Landholding Boundary

Rev.	Date	Purpose of revision	Drawn	Check'd	Rev'd	Appr'd
F02	24/11/25	FINAL – PLANNING APPLICATION	PG	AS	MG	SW

Jacobs TOBIN

Client: Uisce Éireann Irish Water; Tionscadal Soláthair Uisce Water Supply Project

Project: Water Supply Project
Eastern and Midlands Region


Drawing Title: Figure 11.47
Agronomy Impact Assessment Landholding Maps
Sheet 46 of 51


Drawing Status: FINAL – PLANNING APPLICATION

Scale @ A3	1:12,000	DO NOT SCALE
Jacobs No.	32105801	
Client No.	9318	
Drawing No.	32105801/700/15081	
File Path		

Copyright © Ordnance Survey Ireland. Licence number 3/3/34/Irish Water.
World Hillshade: Esri, Intermap, NASA, NGA, USGS
World Topographic Map: Sources: Esri, TomTom, Garmin, FAO, NOAA, USGS, © OpenStreetMap contributors, and the GIS User Community
World Imagery: Microsoft, Vantor

© Copyright 2025 Jacobs Engineering Ireland Limited. The concepts and information contained in this document are the property of Jacobs. Use or copying of this document in whole or in part without the written permission of Jacobs constitutes an infringement of copyright. Limitation: This drawing has been prepared on behalf of, and for the exclusive use of Jacobs' Client, and is subject to, and issued in accordance with, the provisions of the contract between Jacobs and the Client. Jacobs accepts no liability or responsibility whatsoever for, or in respect of, any use of, or reliance upon, this drawing by any third party.

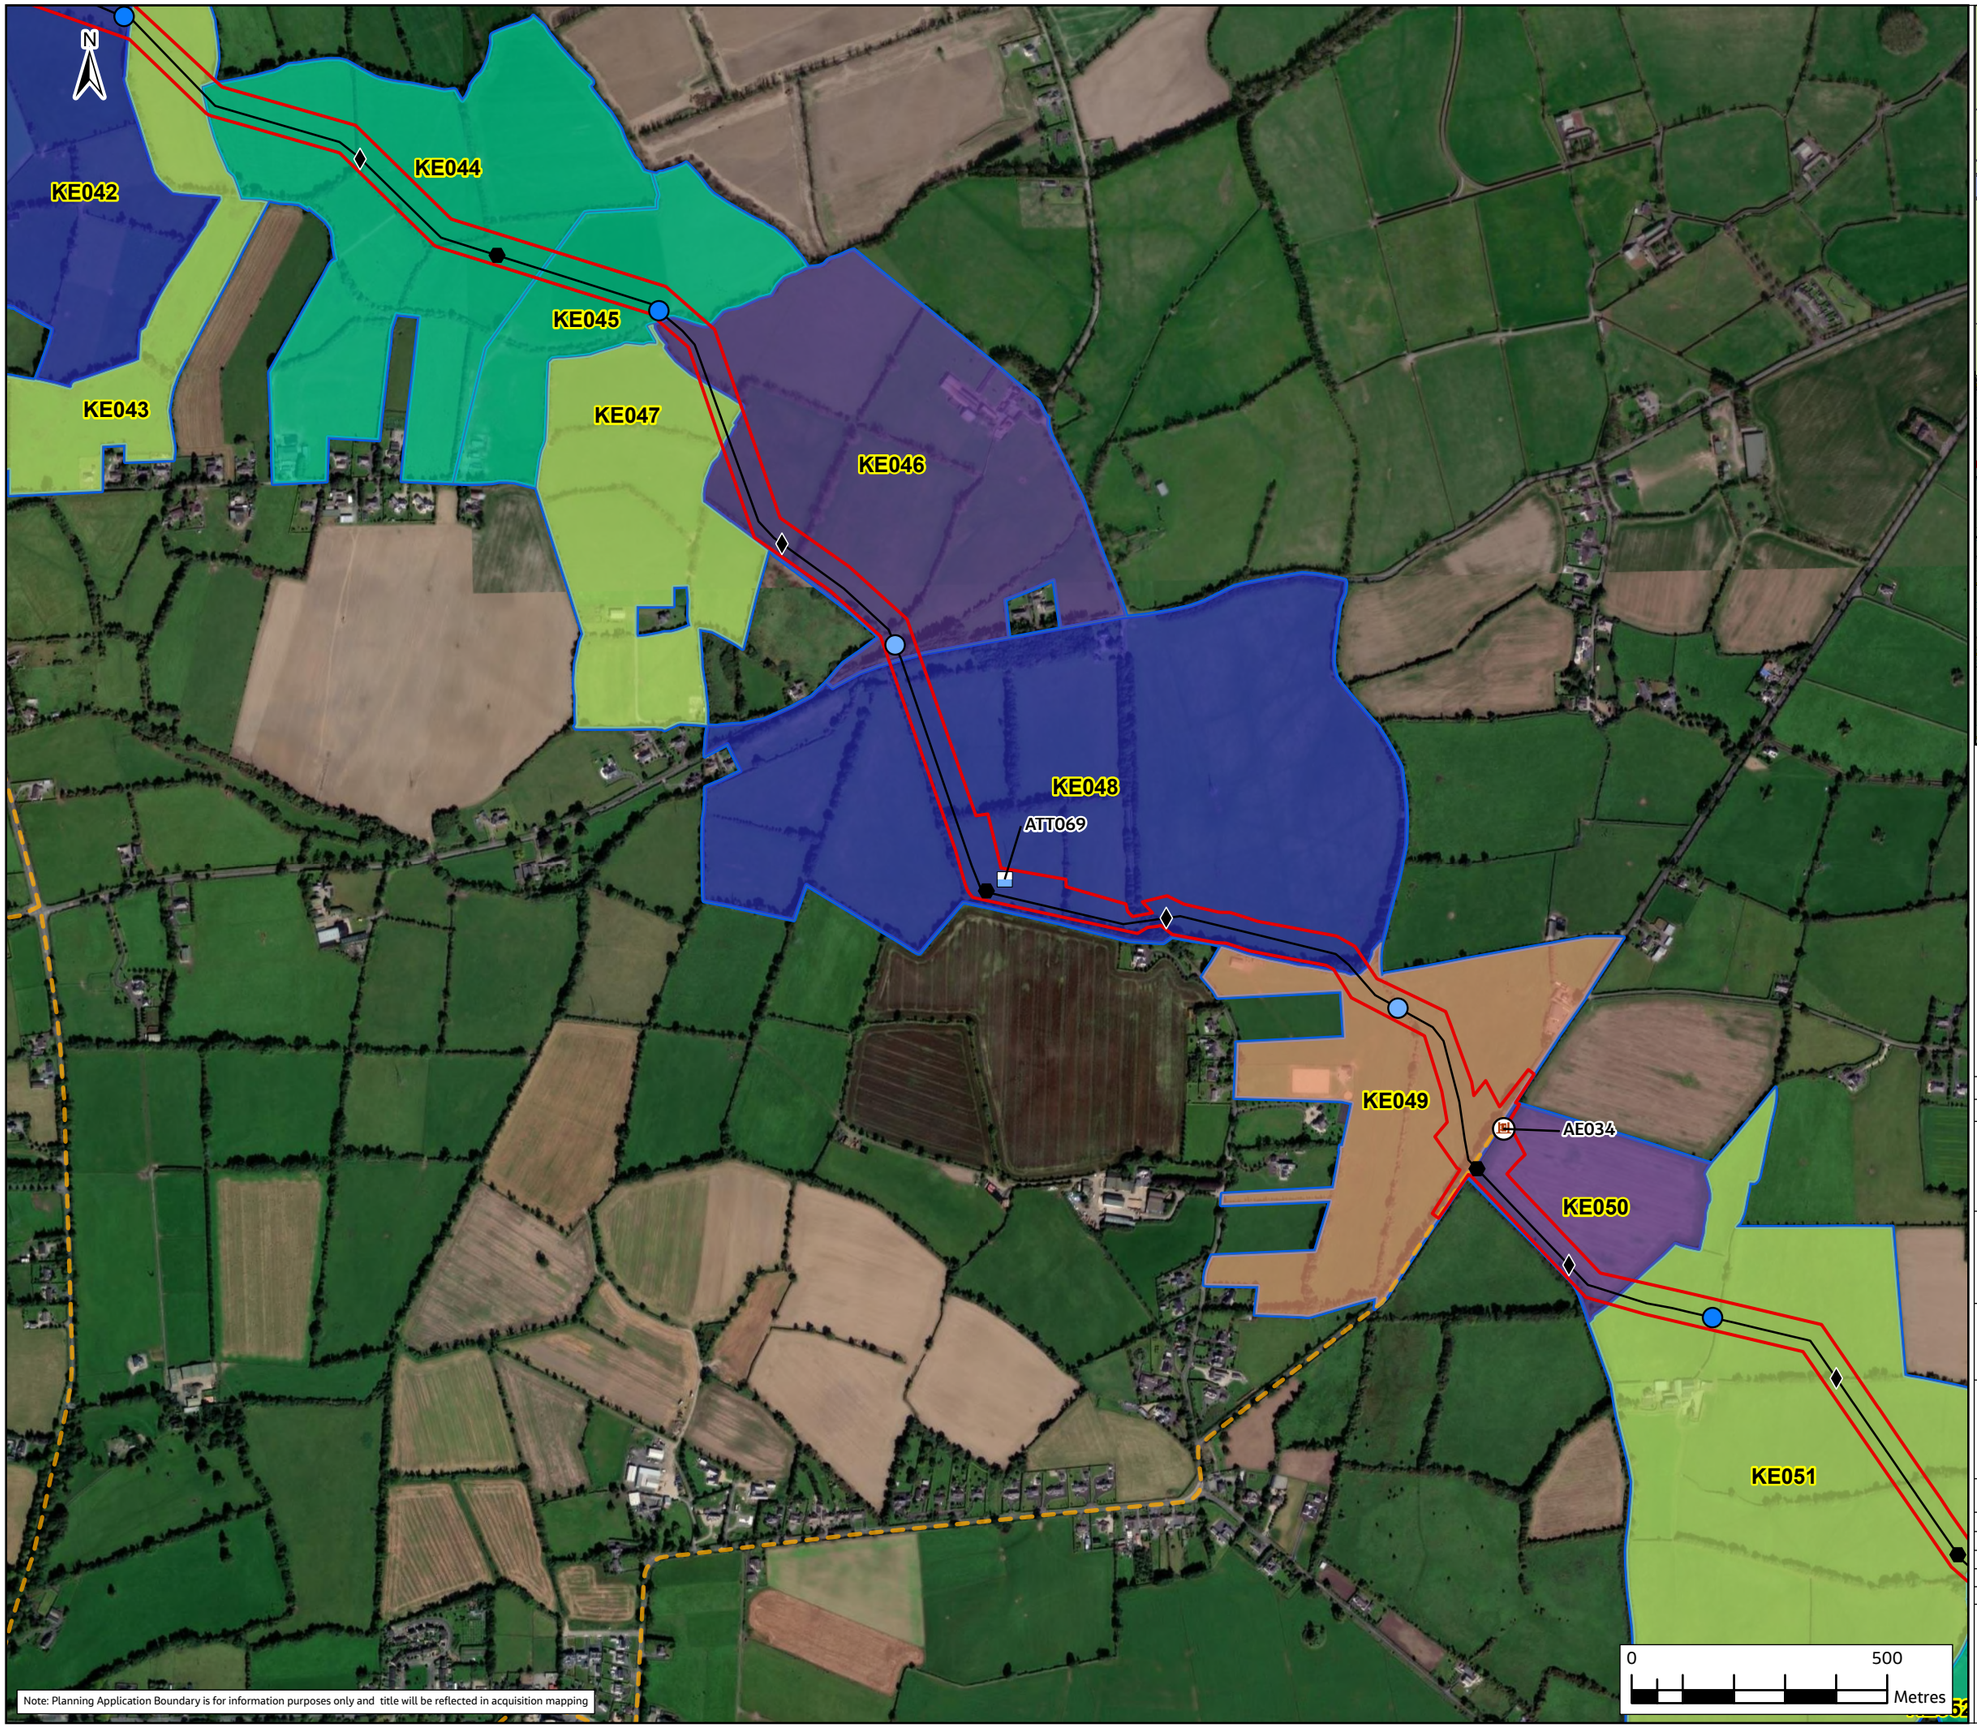

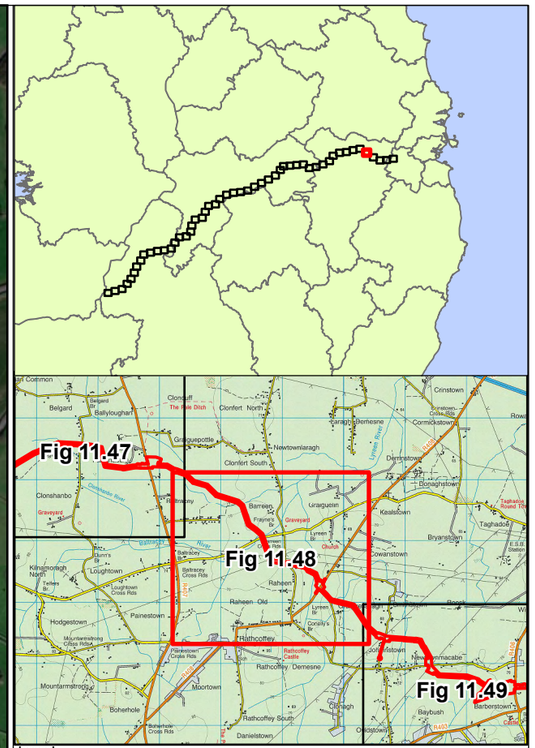

Legend

- Haul Roads
- Construction Compound (CC)
- Pipe Storage Depot (PSD)
- Potential Future Connection
- Attenuation Location
- Lay-By Location
- Flow Control Valve
- Manways
- Air Valve
- Line Valve
- Access Egress Locations
- Watercourse Washout Location (WCW)
- Washout Valve (WA)
- Washout Valve (WB)
- Pipeline
- Infrastructure Sites Access Roads
- Booster Pumping Station
- Water Treatment Plant
- Termination Point Reservoir
- Break Pressure Tank
- County Boundaries

Farm Enterprise Primary Use

- Drystock (includes: Beef, Sucklers, Contract Rearing)
- Dairy
- Equine
- Forestry
- Grassland (includes Grazing, Silage, Hay & Leased grassland)
- Mixed Livestock (combination of Sheep, Equine and/or Drystock)
- Sheep
- Tillage (all land tilled or marked for tillage — private, leased, or within mixed use)
- Horticulture
- Raw Water Intake and Pumping Station
- Landholding Boundary

Rev.	Date	Purpose of revision	Drawn	Check'd	Rev'd	Appr'd
F02	24/11/25	FINAL – PLANNING APPLICATION	PG	AS	MG	SW

Jacobs TOBIN

Client: Uisce Éireann Irish Water; Tionscadal Soláthair Uisce Water Supply Project

Project: Water Supply Project
Eastern and Midlands Region


Drawing Title: Figure 11.48
Agronomy Impact Assessment Landholding Maps
Sheet 47 of 51


Drawing Status: FINAL – PLANNING APPLICATION

Scale @ A3	1:12,000	DO NOT SCALE
Jacobs No.	32105801	
Client No.	9318	
Drawing No.	32105801/700/15082	
File Path		

Copyright © Ordnance Survey Ireland. Licence number 3/3/34/Irish Water.
World Hillshade: Esri, Intermap, NASA, NGA, USGS
World Topographic Map: Sources: Esri, TomTom, Garmin, FAO, NOAA, USGS, © OpenStreetMap contributors, and the GIS User Community
World Imagery: Microsoft, Vantor

© Copyright 2025 Jacobs Engineering Ireland Limited. The concepts and information contained in this document are the property of Jacobs. Use or copying of this document in whole or in part without the written permission of Jacobs constitutes an infringement of copyright. Limitation: This drawing has been prepared on behalf of, and for the exclusive use of Jacobs' Client, and is subject to, and issued in accordance with, the provisions of the contract between Jacobs and the Client. Jacobs accepts no liability or responsibility whatsoever for, or in respect of, any use of, or reliance upon, this drawing by any third party.

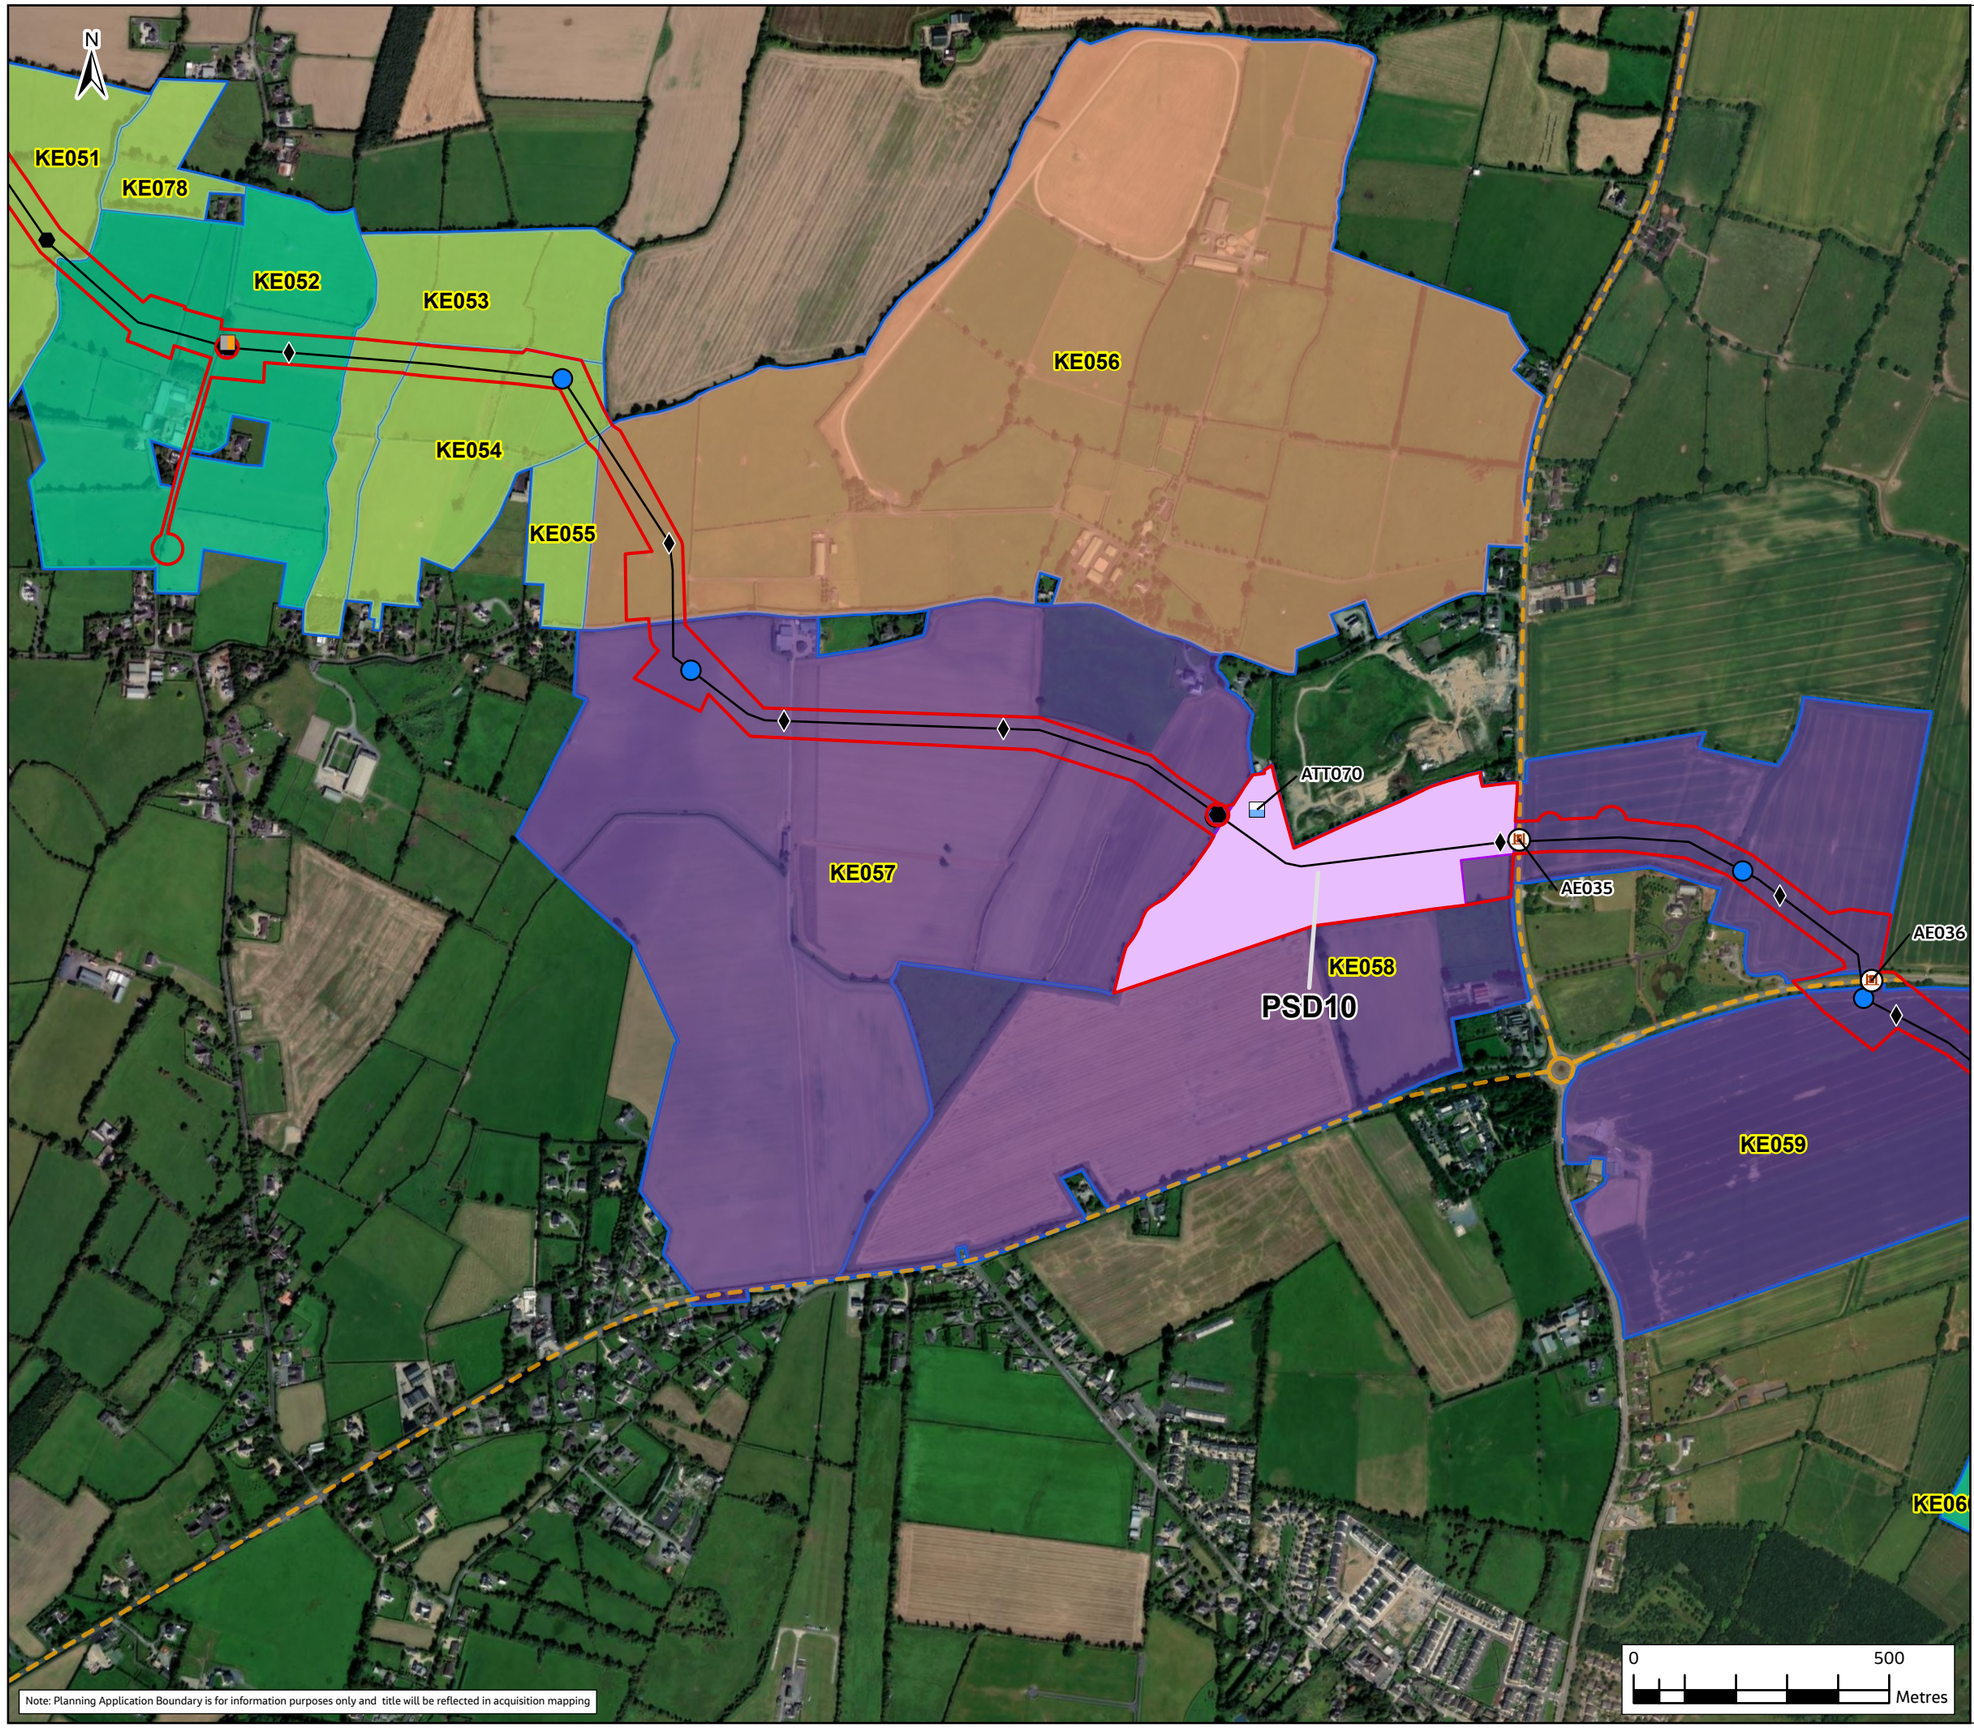

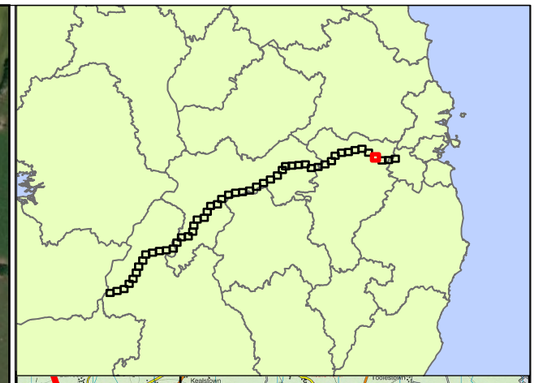

Legend

- Haul Roads
- Construction Compound (CC)
- Pipe Storage Depot (PSD)
- Potential Future Connection
- Attenuation Location
- Lay-By Location
- Flow Control Valve
- Manways
- Air Valve
- Line Valve
- Access Egress Locations
- Watercourse Washout Location (WCW)
- Washout Valve (WA)
- Washout Valve (WB)
- Pipeline
- Infrastructure Sites Access Roads
- Booster Pumping Station
- Water Treatment Plant
- Termination Point Reservoir
- Break Pressure Tank
- County Boundaries

Farm Enterprise Primary Use

- Drystock (includes: Beef, Sucklers, Contract Rearing)
- Dairy
- Equine
- Forestry
- Grassland (includes Grazing, Silage, Hay & Leased grassland)
- Mixed Livestock (combination of Sheep, Equine and/or Drystock)
- Sheep
- Tillage (all land tilled or marked for tillage — private, leased, or within mixed use)
- Horticulture
- Raw Water Intake and Pumping Station
- Landholding Boundary

Rev.	Date	Purpose of revision	Drawn	Check'd	Rev'd	Appr'd
F02	24/11/25	FINAL – PLANNING APPLICATION	PG	AS	MG	SW

Jacobs TOBIN

Client: Uisce Éireann Irish Water; Tionscadal Soláthair Uisce Water Supply Project

Project
Water Supply Project
Eastern and Midlands Region


Drawing Title
Figure 11.49
Agronomy Impact Assessment Landholding Maps
Sheet 48 of 51


Drawing Status: FINAL – PLANNING APPLICATION

Scale @ A3	1:12,000	DO NOT SCALE
Jacobs No.	32105801	
Client No.	9318	
Drawing No.	32105801/700/15083	
File Path		

Copyright © Ordnance Survey Ireland. Licence number 3/3/34/Irish Water.
World Hillshade: Esri, Intermap, NASA, NGA, USGS
World Topographic Map: Sources: Esri, TomTom, Garmin, FAO, NOAA, USGS, © OpenStreetMap contributors, and the GIS User Community
World Imagery: Microsoft, Vantor

© Copyright 2025 Jacobs Engineering Ireland Limited. The concepts and information contained in this document are the property of Jacobs. Use or copying of this document in whole or in part without the written permission of Jacobs constitutes an infringement of copyright. Limitation: This drawing has been prepared on behalf of, and for the exclusive use of Jacobs' Client, and is subject to, and issued in accordance with, the provisions of the contract between Jacobs and the Client. Jacobs accepts no liability or responsibility whatsoever for, or in respect of, any use of, or reliance upon, this drawing by any third party.

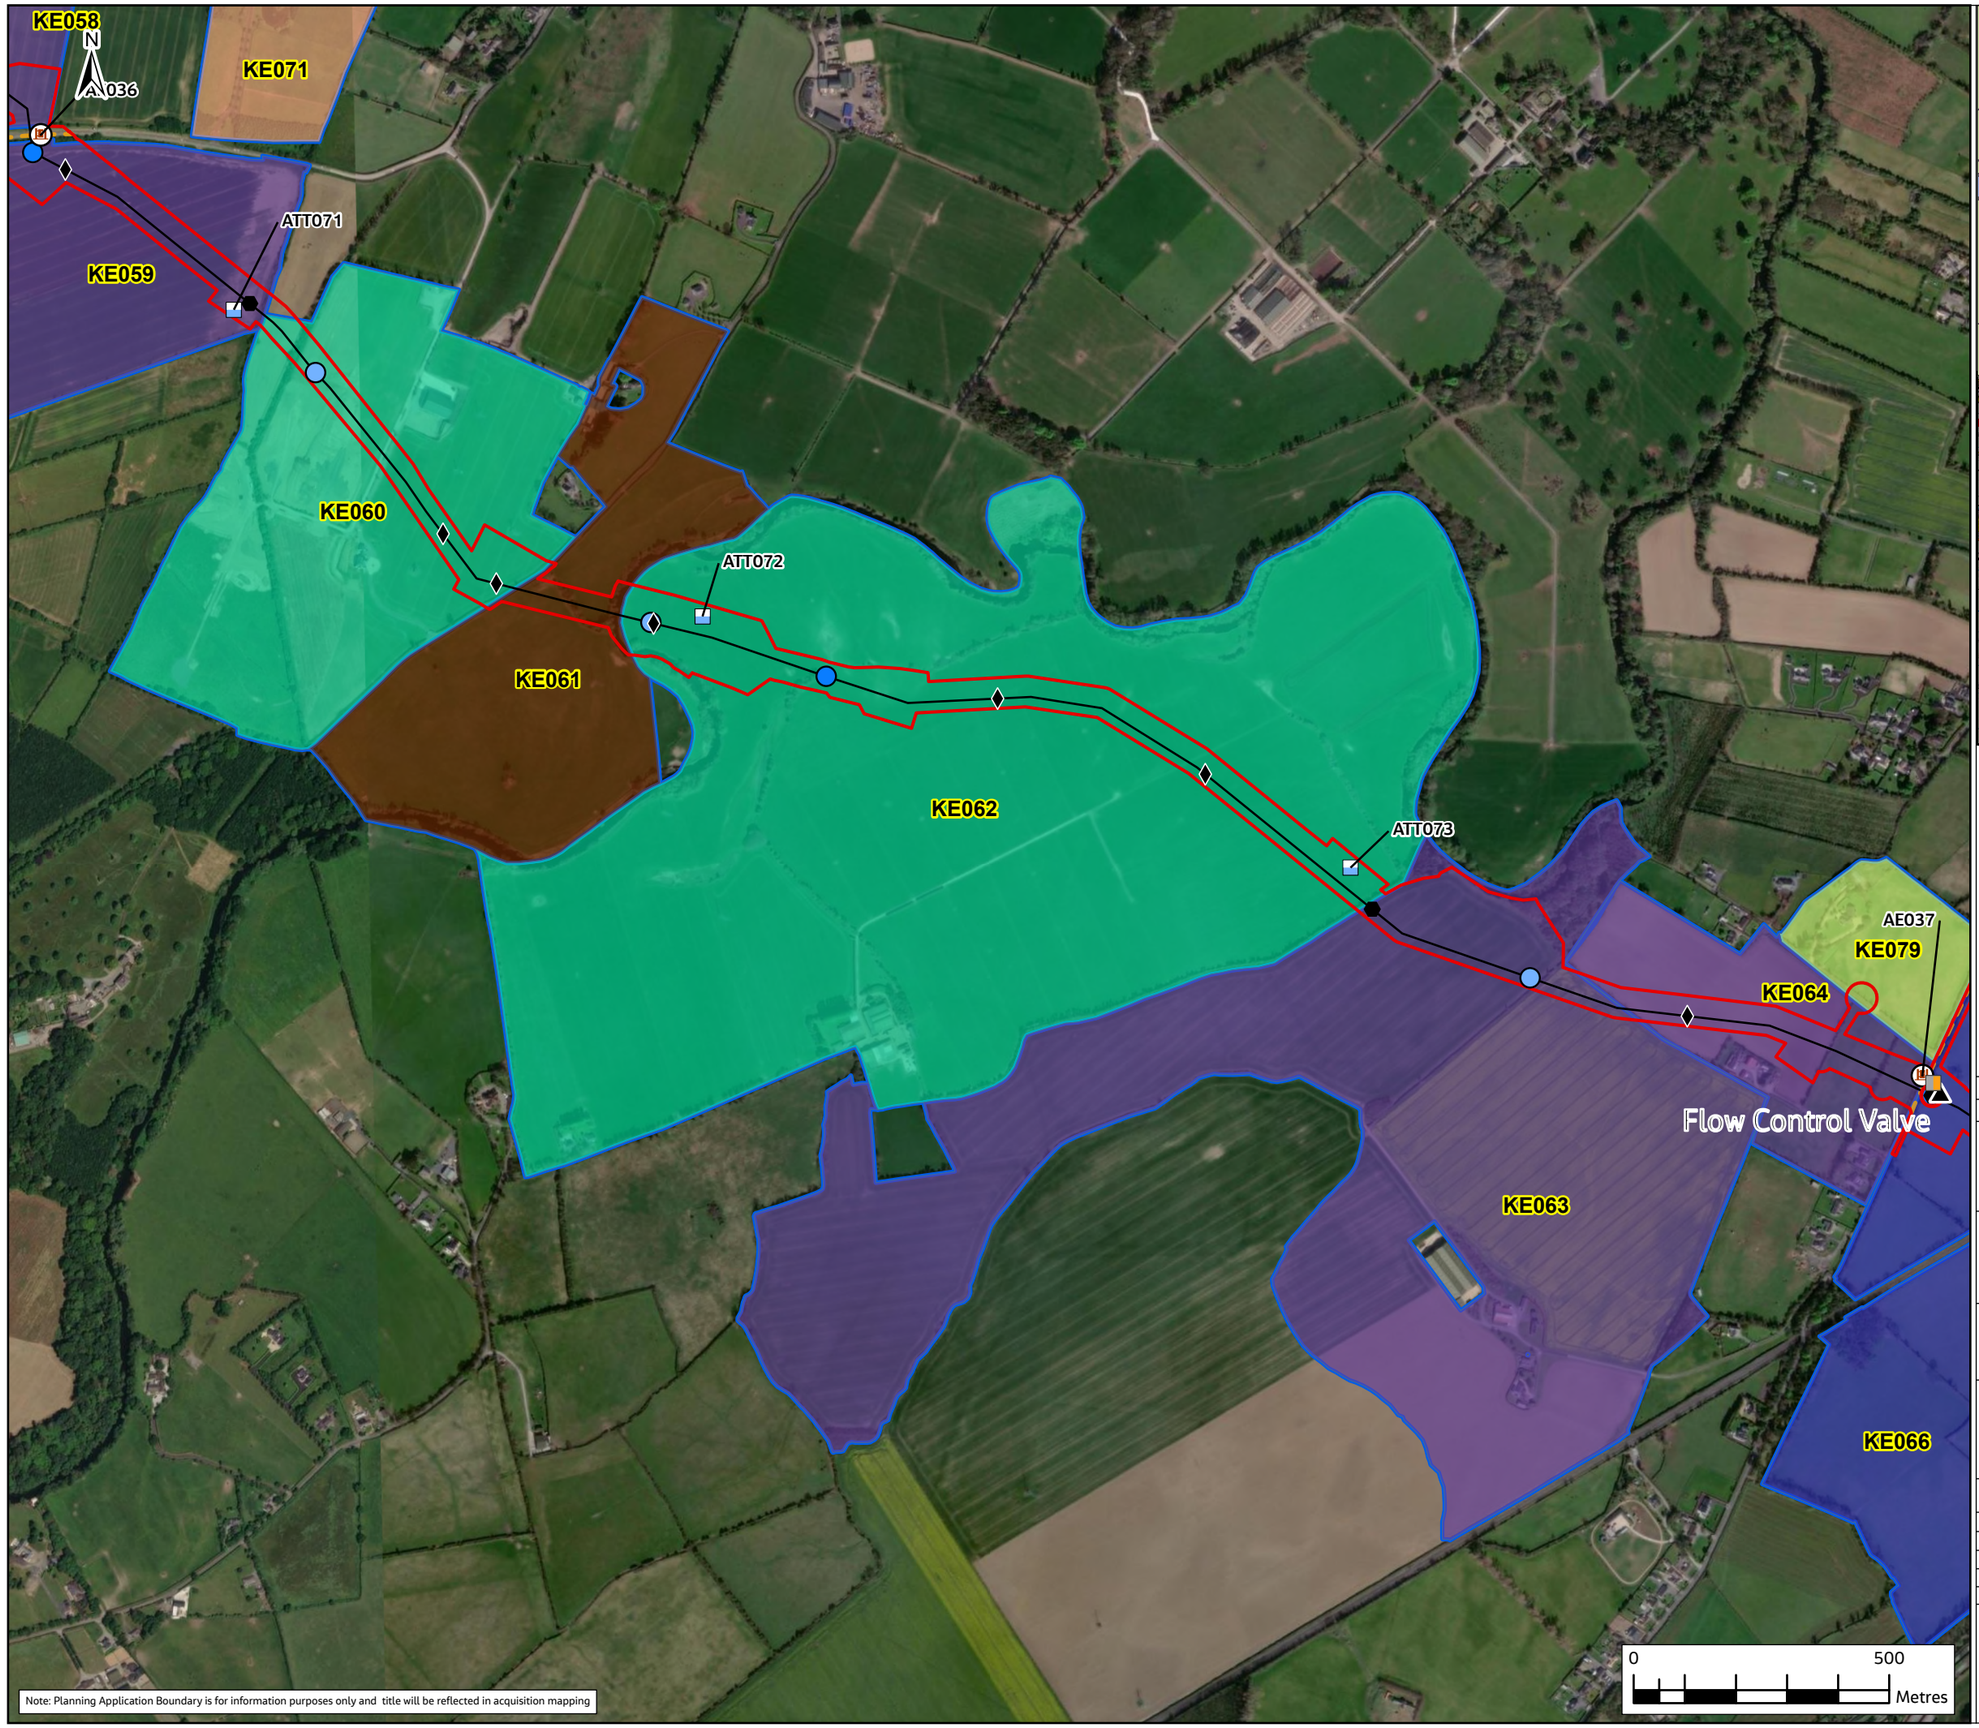

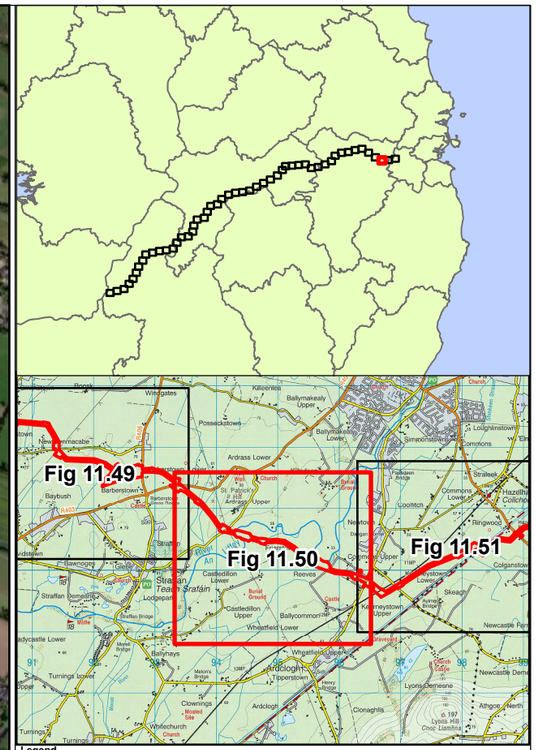

Legend

- Haul Roads
- Construction Compound (CC)
- Pipe Storage Depot (PSD)
- Potential Future Connection
- Attenuation Location
- Lay-By Location
- Flow Control Valve
- Manways
- Air Valve
- Line Valve
- Access Egress Locations
- Watercourse Washout Location (WCW)
- Washout Valve (WA)
- Washout Valve (WB)
- Pipeline
- Infrastructure Sites Access Roads
- Booster Pumping Station
- Water Treatment Plant
- Termination Point Reservoir
- Break Pressure Tank
- County Boundaries

Farm Enterprise Primary Use

- Drystock (includes: Beef, Sucklers, Contract Rearing)
- Dairy
- Equine
- Forestry
- Grassland (includes Grazing, Silage, Hay & Leased grassland)
- Mixed Livestock (combination of Sheep, Equine and/or Drystock)
- Sheep
- Tillage (all land tilled or marked for tillage — private, leased, or within mixed use)
- Horticulture
- Raw Water Intake and Pumping Station
- Landholding Boundary

Rev.	Date	Purpose of revision	Drawn	Check'd	Rev'd	Appr'd
F02	24/11/25	FINAL – PLANNING APPLICATION	PG	AS	MG	SW

Jacobs TOBIN

Client: Uisce Éireann Irish Water; Tionscadal Soláthair Uisce Water Supply Project

Project: Water Supply Project
Eastern and Midlands Region


Drawing Title: Figure 11.50
Agronomy Impact Assessment Landholding Maps
Sheet 49 of 51


Drawing Status: FINAL – PLANNING APPLICATION

Scale @ A3	1:12,000	DO NOT SCALE
Jacobs No.	32105801	
Client No.	9318	
Drawing No.	32105801/700/15084	
File Path	[illegible]	

Copyright © Ordnance Survey Ireland. Licence number 3/3/34/Irish Water.
World Hillshade: Esri, Intermap, NASA, NGA, USGS
World Topographic Map: Sources: Esri, TomTom, Garmin, FAO, NOAA, USGS, © OpenStreetMap contributors, and the GIS User Community
World Imagery: Microsoft, Vantor

© Copyright 2025 Jacobs Engineering Ireland Limited. The concepts and information contained in this document are the property of Jacobs. Use or copying of this document in whole or in part without the written permission of Jacobs constitutes an infringement of copyright. Limitation: This drawing has been prepared on behalf of, and for the exclusive use of Jacobs' Client, and is subject to, and issued in accordance with, the provisions of the contract between Jacobs and the Client. Jacobs accepts no liability or responsibility whatsoever for, or in respect of, any use of, or reliance upon, this drawing by any third party.

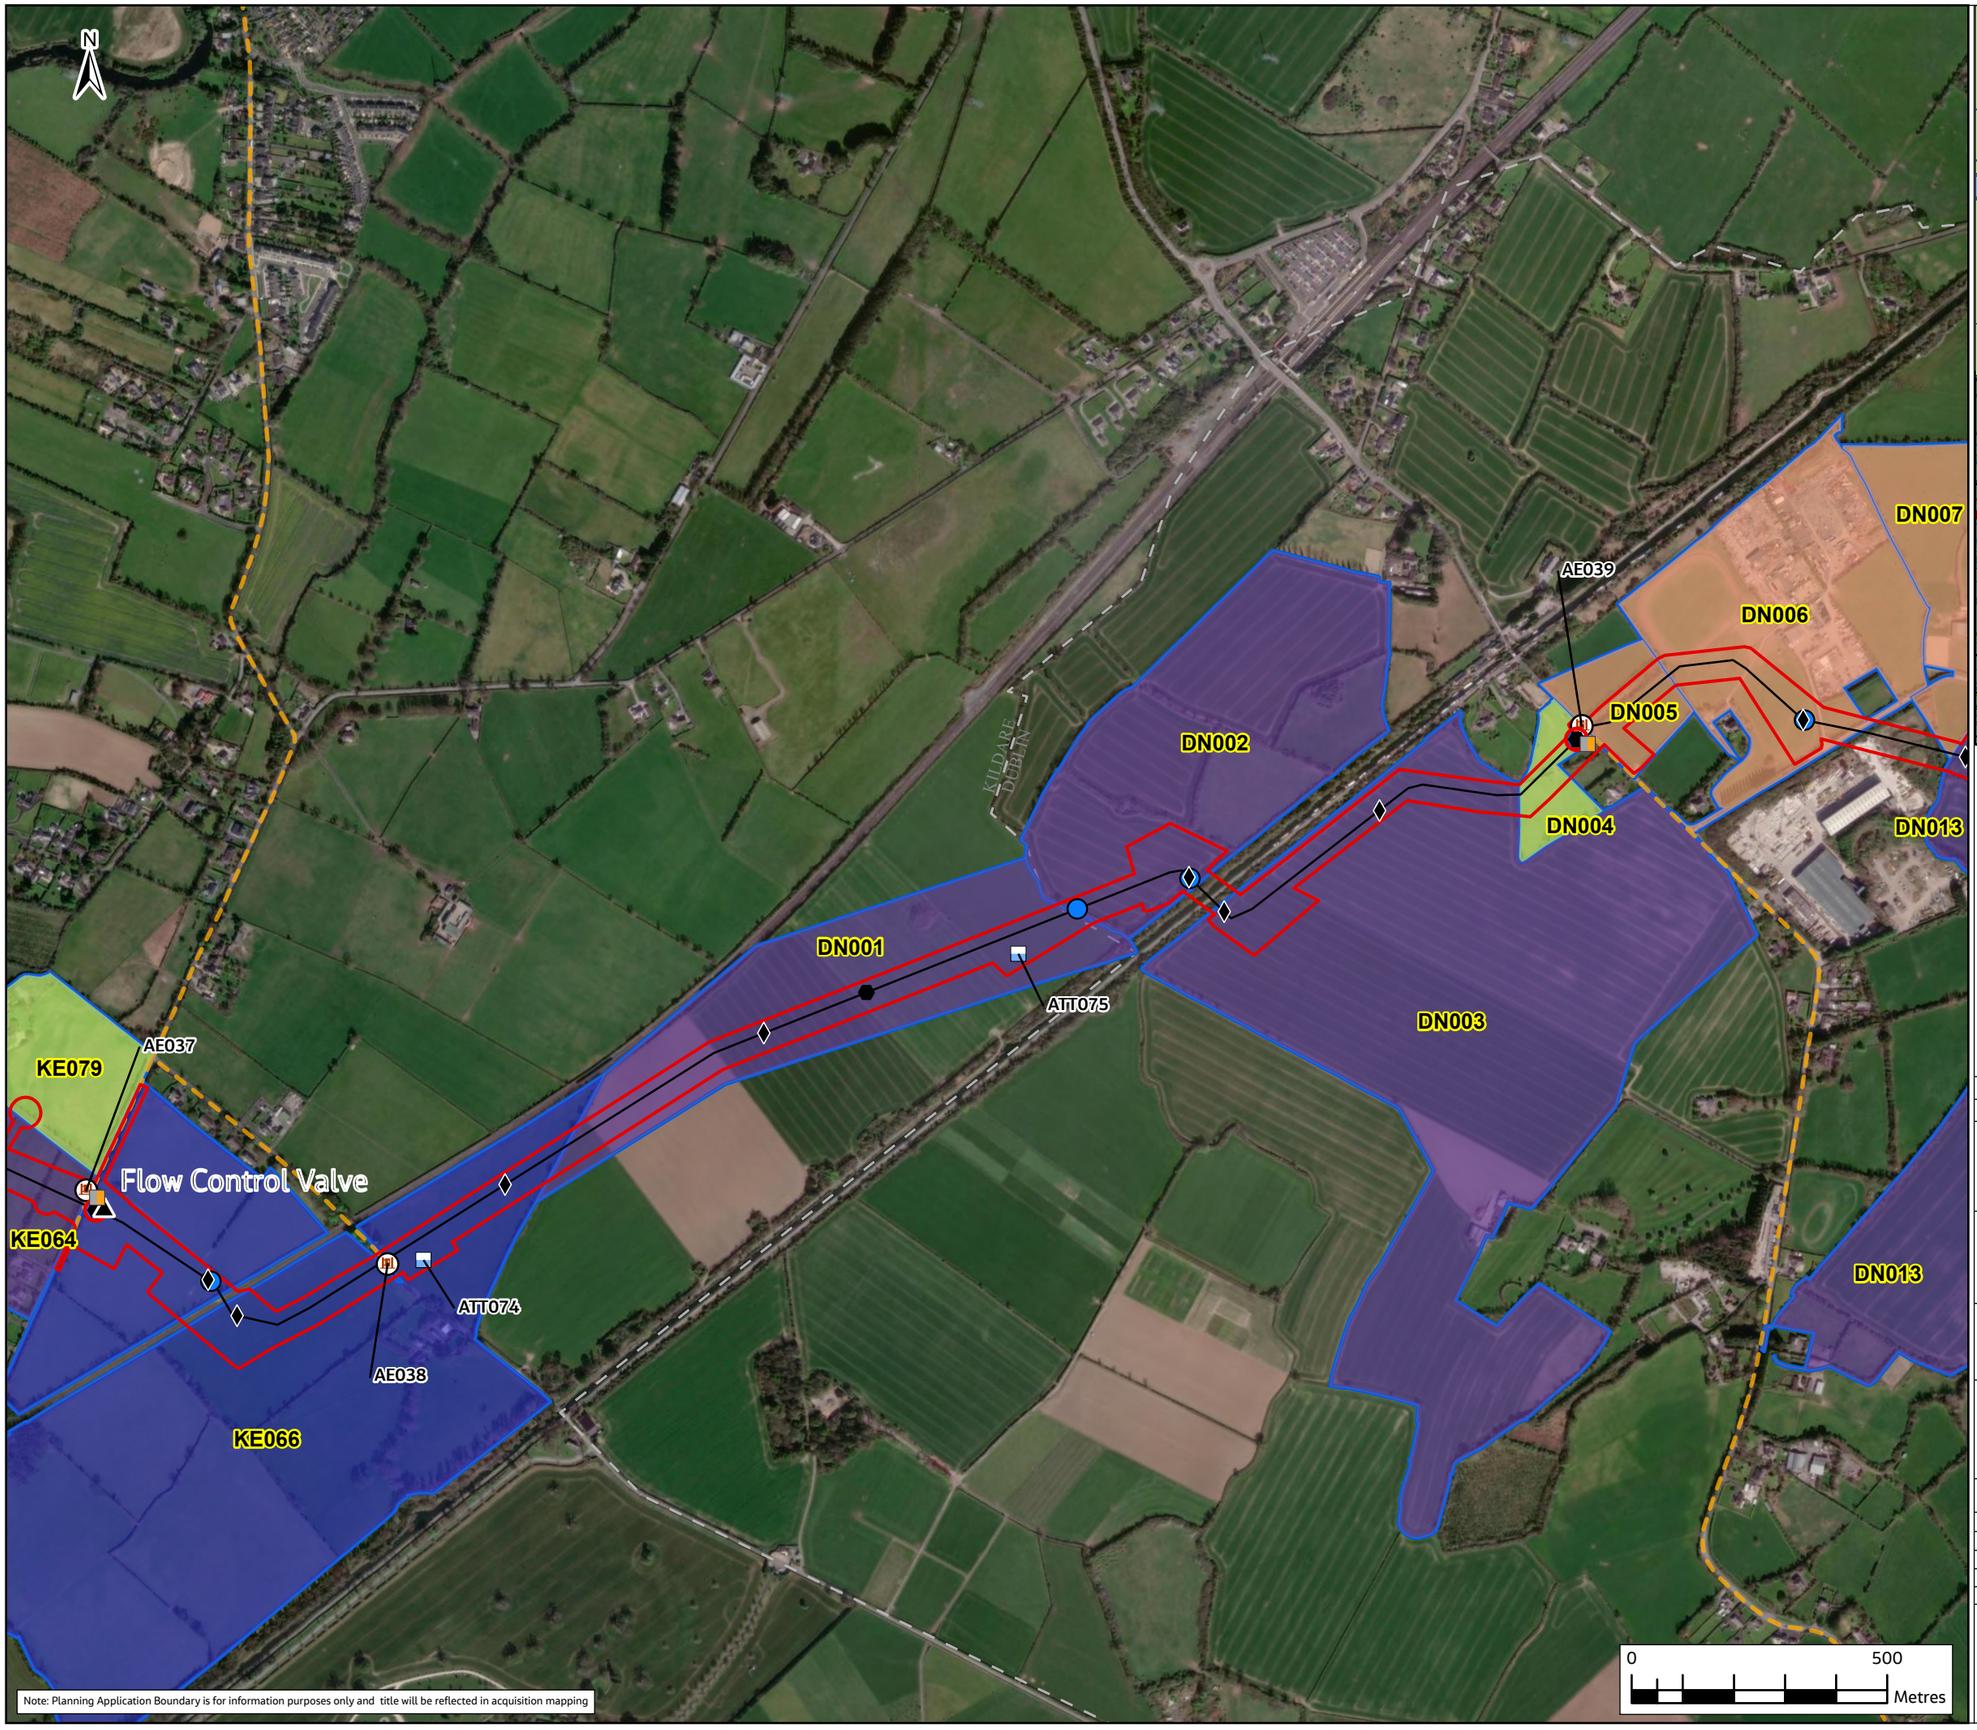

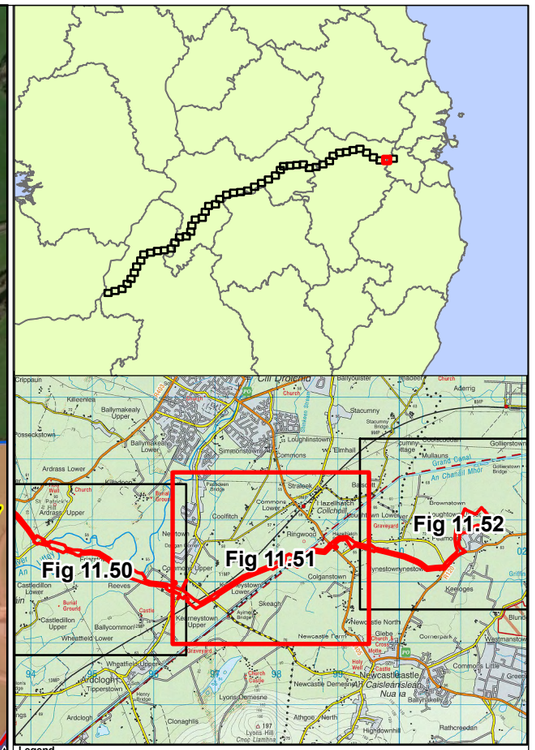

Legend

- Haul Roads
- Construction Compound (CC)
- Pipe Storage Depot (PSD)
- Potential Future Connection
- Attenuation Location
- Lay-By Location
- Flow Control Valve
- Manways
- Air Valve
- Line Valve
- Access Egress Locations
- Watercourse Washout Location (WCW)
- Washout Valve (WA)
- Washout Valve (WB)
- Pipeline
- Infrastructure Sites Access Roads
- Booster Pumping Station
- Water Treatment Plant
- Termination Point Reservoir
- Break Pressure Tank
- County Boundaries

Farm Enterprise Primary Use

- Drystock (includes: Beef, Sucklers, Contract Rearing)
- Dairy
- Equine
- Forestry
- Grassland (includes Grazing, Silage, Hay & Leased grassland)
- Mixed Livestock (combination of Sheep, Equine and/or Drystock)
- Sheep
- Tillage (all land tilled or marked for tillage — private, leased, or within mixed use)
- Horticulture
- Raw Water Intake and Pumping Station
- Landholding Boundary

Rev.	Date	Purpose of revision	Drawn	Check'd	Rev'd	Appr'd
F02	24/11/25	FINAL – PLANNING APPLICATION	PG	AS	MG	SW

Jacobs TOBIN

Client: Uisce Éireann Irish Water; Tionscadal Soláthair Uisce Water Supply Project

Project: Water Supply Project
Eastern and Midlands Region


Drawing Title: Figure 11.51
Agronomy Impact Assessment Landholding Maps
Sheet 50 of 51


Drawing Status: FINAL – PLANNING APPLICATION

Scale @ A3	1:12,000	DO NOT SCALE
Jacobs No.	32105801	
Client No.	9318	
Drawing No.	32105801/700/15085	
File Path	[illegible]	

Copyright © Ordnance Survey Ireland. Licence number 3/3/34/Irish Water.
World Hillshade: Esri, Intermap, NASA, NGA, USGS
World Topographic Map: Sources: Esri, TomTom, Garmin, FAO, NOAA, USGS, © OpenStreetMap contributors, and the GIS User Community
World Imagery: Microsoft, Vantor

© Copyright 2025 Jacobs Engineering Ireland Limited. The concepts and information contained in this document are the property of Jacobs. Use or copying of this document in whole or in part without the written permission of Jacobs constitutes an infringement of copyright. Limitation: This drawing has been prepared on behalf of, and for the exclusive use of Jacobs' Client, and is subject to, and issued in accordance with, the provisions of the contract between Jacobs and the Client. Jacobs accepts no liability or responsibility whatsoever for, or in respect of, any use of, or reliance upon, this drawing by any third party.

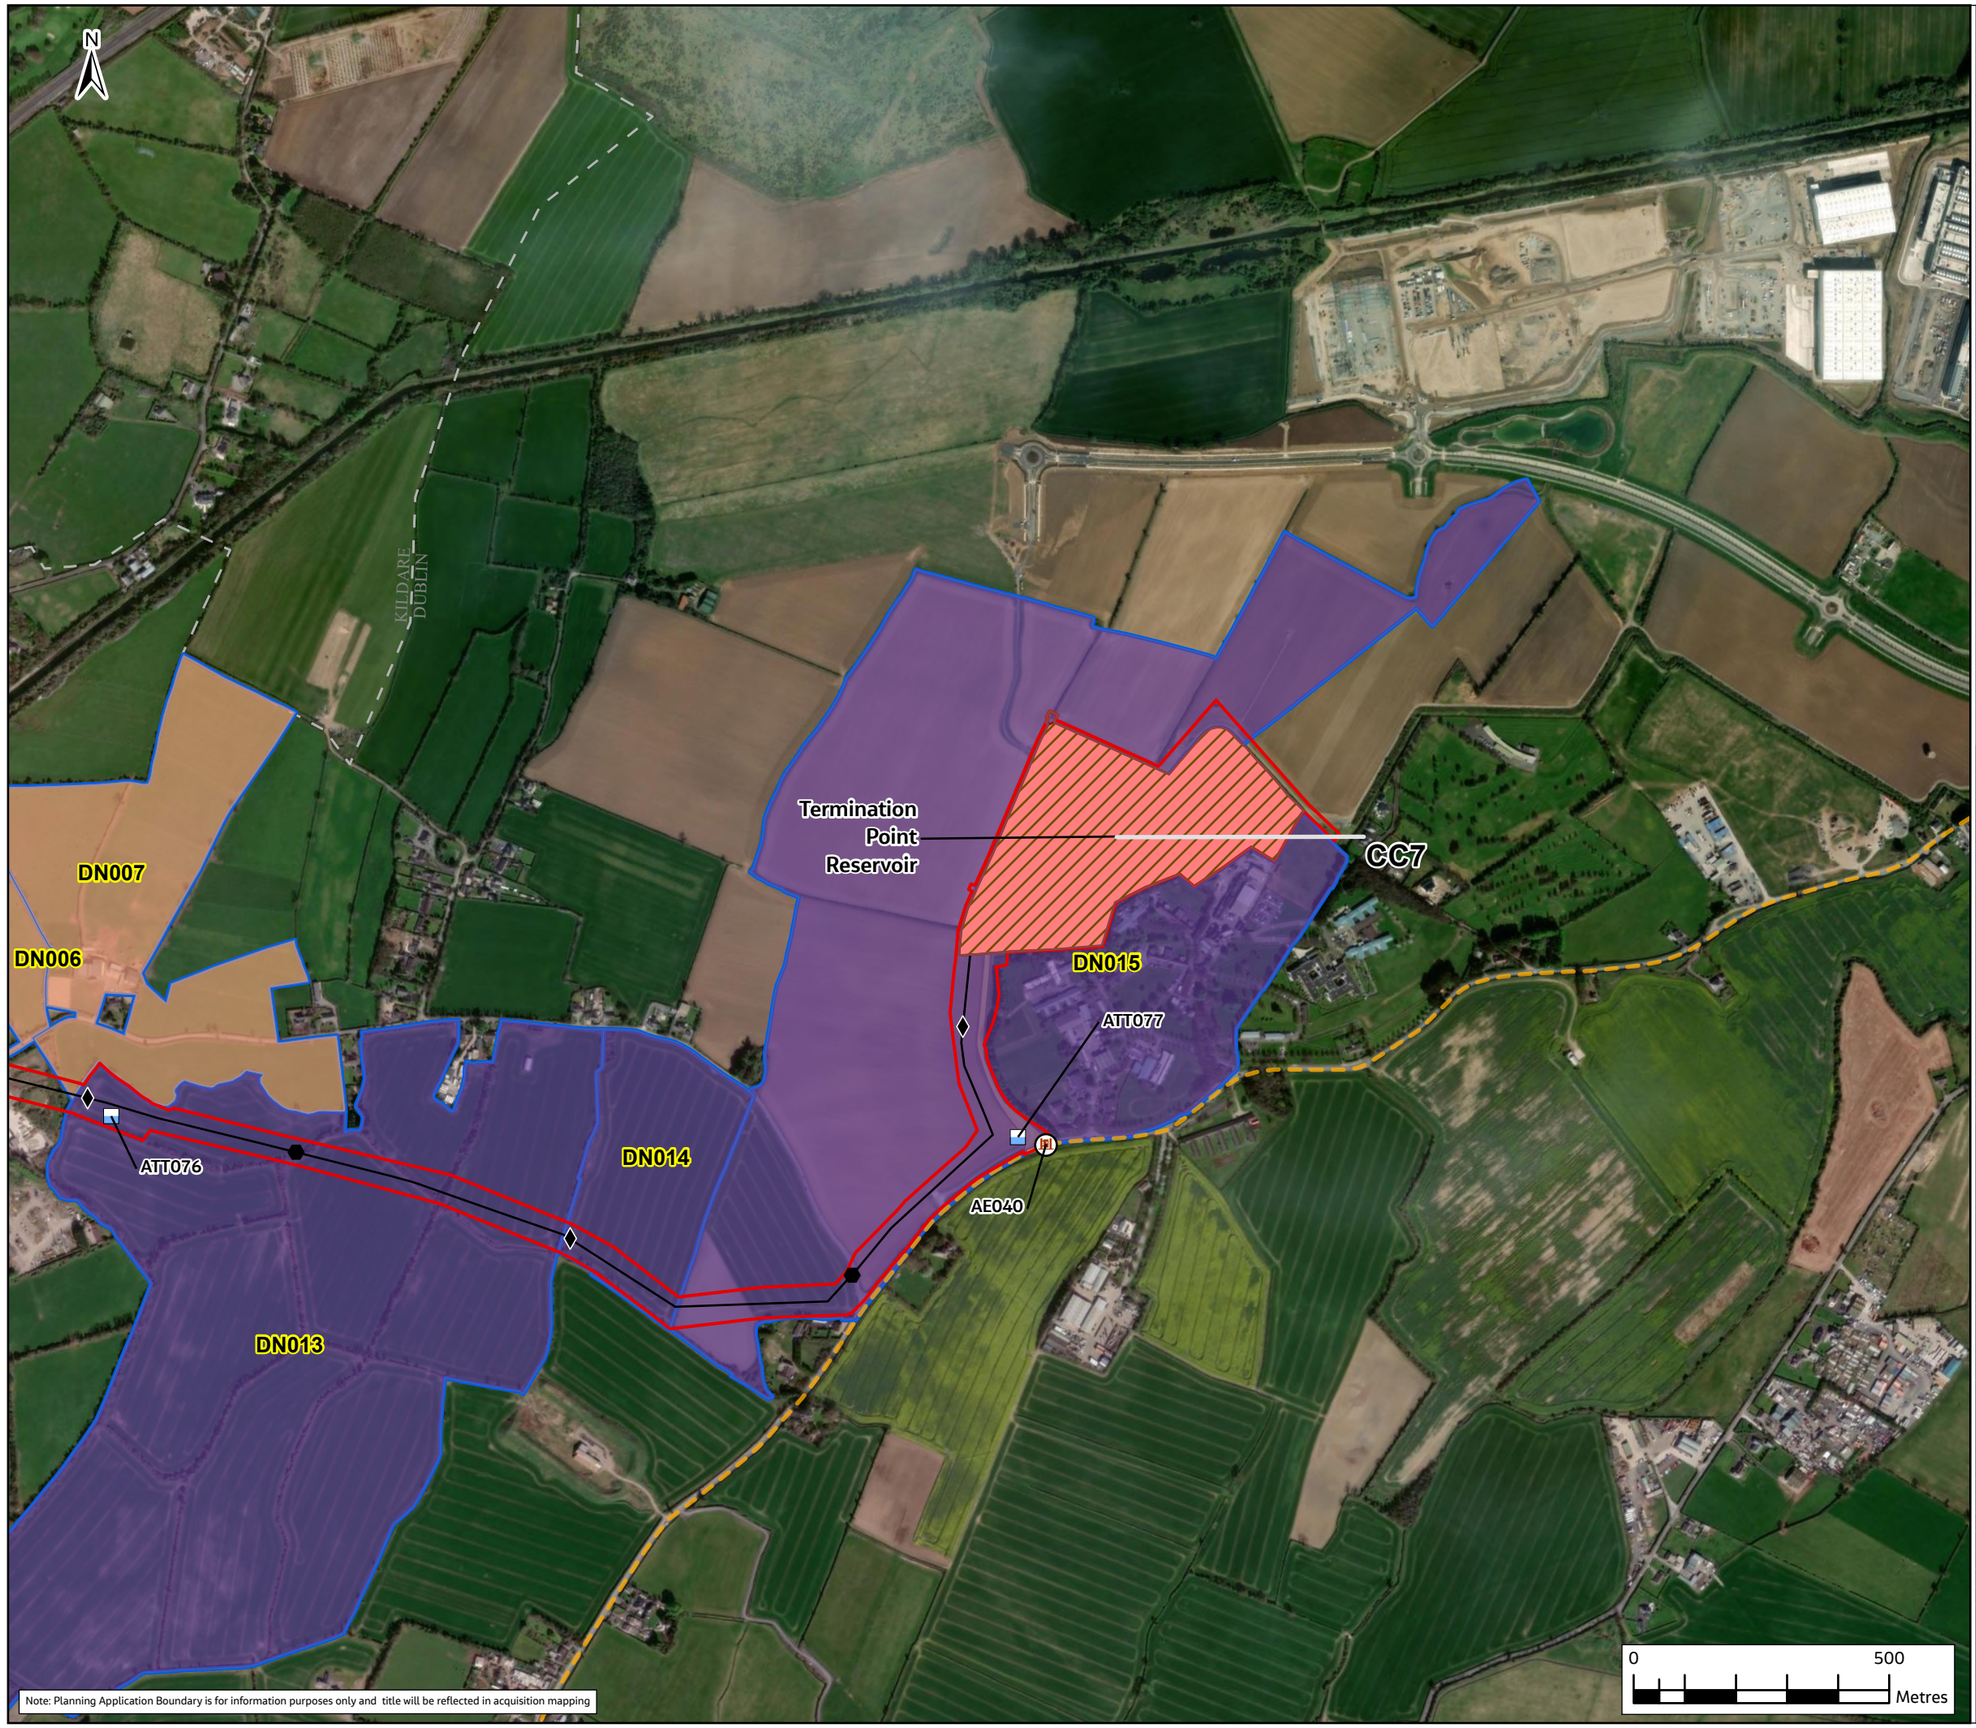

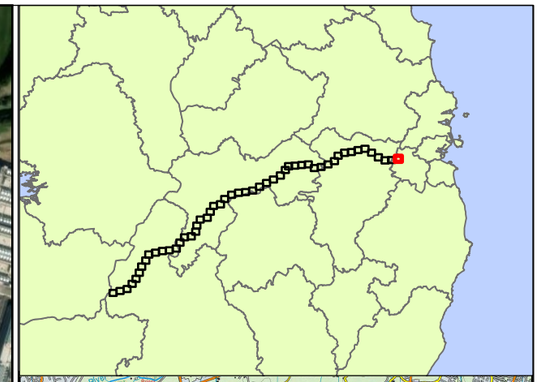

Legend

- Haul Roads
- Construction Compound (CC)
- Pipe Storage Depot (PSD)
- Potential Future Connection
- Attenuation Location
- Lay-By Location
- Flow Control Valve
- Manways
- Air Valve
- Line Valve
- Access Egress Locations
- Watercourse Washout Location (WCW)
- Washout Valve (WA)
- Washout Valve (WB)
- Pipeline
- Infrastructure Sites Access Roads
- Booster Pumping Station
- Water Treatment Plant
- Termination Point Reservoir
- Break Pressure Tank
- County Boundaries

Farm Enterprise Primary Use

- Drystock (includes: Beef, Sucklers, Contract Rearing)
- Dairy
- Equine
- Forestry
- Grassland (includes Grazing, Silage, Hay & Leased grassland)
- Mixed Livestock (combination of Sheep, Equine and/or Drystock)
- Sheep
- Tillage (all land tilled or marked for tillage — private, leased, or within mixed use)
- Horticulture
- Raw Water Intake and Pumping Station
- Landholding Boundary

Rev.	Date	Purpose of revision	Drawn	Check'd	Rev'd	Appr'd
F02	24/11/25	FINAL – PLANNING APPLICATION	PG	AS	MG	SW

Jacobs TOBIN

Client: Uisce Éireann Irish Water; Tionscadal Soláthair Uisce Water Supply Project

Project
Water Supply Project
Eastern and Midlands Region

Drawing Title
Figure 11.52
Agronomy Impact Assessment Landholding Maps
Sheet 51 of 51

Drawing Status: FINAL – PLANNING APPLICATION

Scale @ A3	1:12,000	DO NOT SCALE
Jacobs No.	32105801	
Client No.	9318	
Drawing No.	32105801/700/15086	
File Path	[illegible]	

Copyright © Ordnance Survey Ireland. Licence number 3/3/34/Irish Water.
World Hillshade: Esri, Intermap, NASA, NGA, USGS
World Topographic Map: Sources: Esri, TomTom, Garmin, FAO, NOAA, USGS, © OpenStreetMap contributors, and the GIS User Community
World Imagery: Microsoft, Vantor

© Copyright 2025 Jacobs Engineering Ireland Limited. The concepts and information contained in this document are the property of Jacobs. Use or copying of this document in whole or in part without the written permission of Jacobs constitutes an infringement of copyright. Limitation: This drawing has been prepared on behalf of, and for the exclusive use of Jacobs' Client, and is subject to, and issued in accordance with, the provisions of the contract between Jacobs and the Client. Jacobs accepts no liability or responsibility whatsoever for, or in respect of, any use of, or reliance upon, this drawing by any third party.