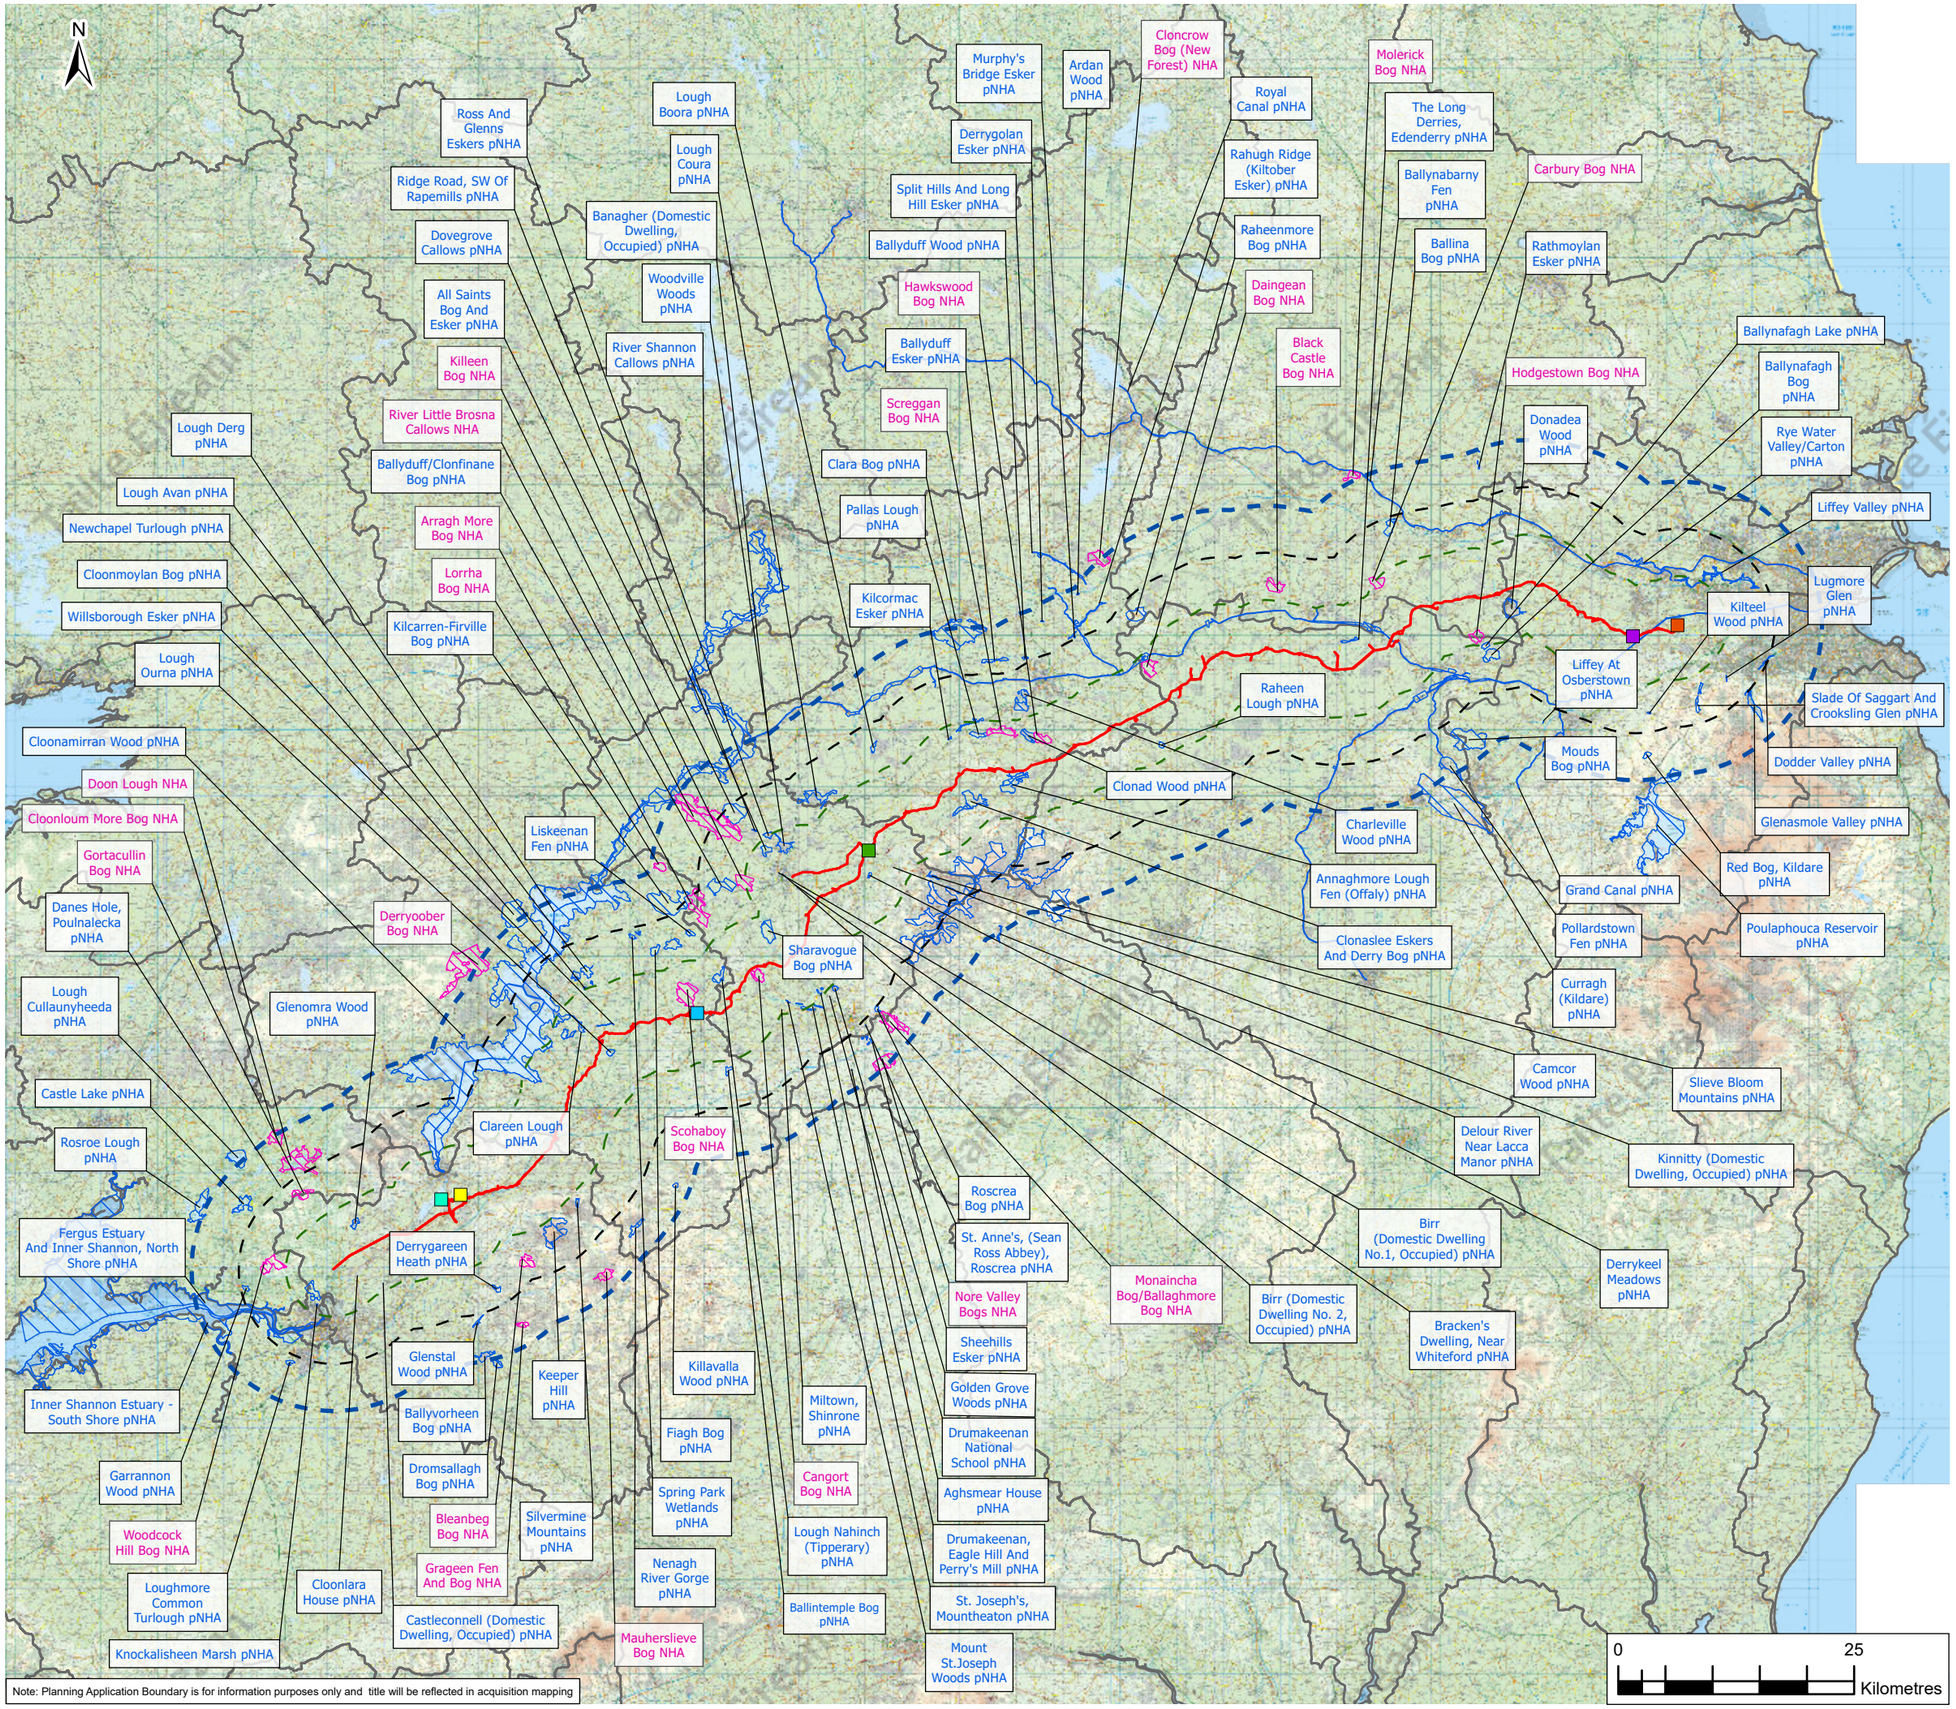


Note: Planning Application Boundary is for information purposes only and title will be reflected in acquisition mapping

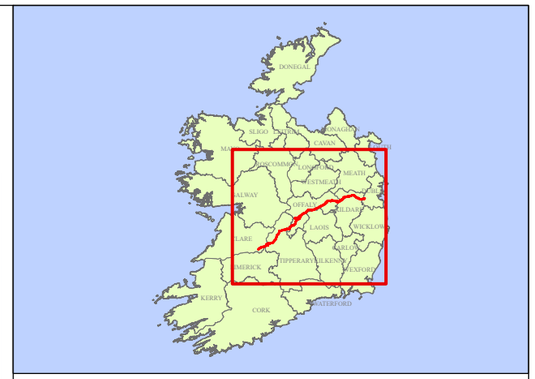

Legend

- Planning Application Boundary
- 5km Buffer from Planning Application Boundary
- 10km Buffer from Planning Application Boundary
- 15km Buffer from Planning Application Boundary
- WFD Catchments

Infrastructure Sites

- Raw Water Intake and Pumping Station
- Water Treatment Plant
- Break Pressure Tank
- Booster Pumping Station
- Flow Control Valve
- Termination Point Reservoir

Nationally Designated Sites

- Natural Heritage Area (NHA)
- proposed Natural Heritage Area (pNHA)

| Rev. | Date | Purpose of revision | Drawn | Check'd | Rev'd | Appr'd |
|---|---|---|---|---|---|---|
| F03 | 21/11/25 | Final - Planning Application | SP | LK | SN | SW |

Jacobs TOBIN

Client

Uisce Éireann Irish Water

Tionscadal Soláthair Uisce Water Supply Project

Project

Water Supply Project
Eastern and Midlands Region

Drawing Title

Figure 8.2
Nationally Designated Sites Within
the Potential Zone of Influence of the Proposed Project

Drawing Status

Final - Planning Application

| | | |
|---|---|---|
| Scale @ A3 | 1:650,000 | DO NOT SCALE |
| Jacobs No. | 32105801 | |
| Client No. | 9318 | |
| Drawing No. | 32105801/700/1593 | |
| File Path | W:\GIS\Projects\6909_DublinWaterSupplyProject\ArcGIS\0_6909_Maps\6909_DF3.\6909_DF3.5.aprx | |

Copyright © Ordnance Survey Ireland. Licence number 3/3/34/Irish Water.
MapGenie Discovery ITM: © Tailte Éireann Surveying

© Copyright 2024 Jacobs Engineering Ireland Limited. The concepts and information contained in this document are the property of Jacobs. Use or copying of this document in whole or in part without the written permission of Jacobs constitutes an infringement of copyright. Limitation: This drawing has been prepared on behalf of, and for the exclusive use of Jacobs' Client, and is subject to, and issued in accordance with, the provisions of the contract between Jacobs and the Client. Jacobs accepts no liability or responsibility whatsoever for, or in respect of, any use of, or reliance upon, this drawing by any third party.