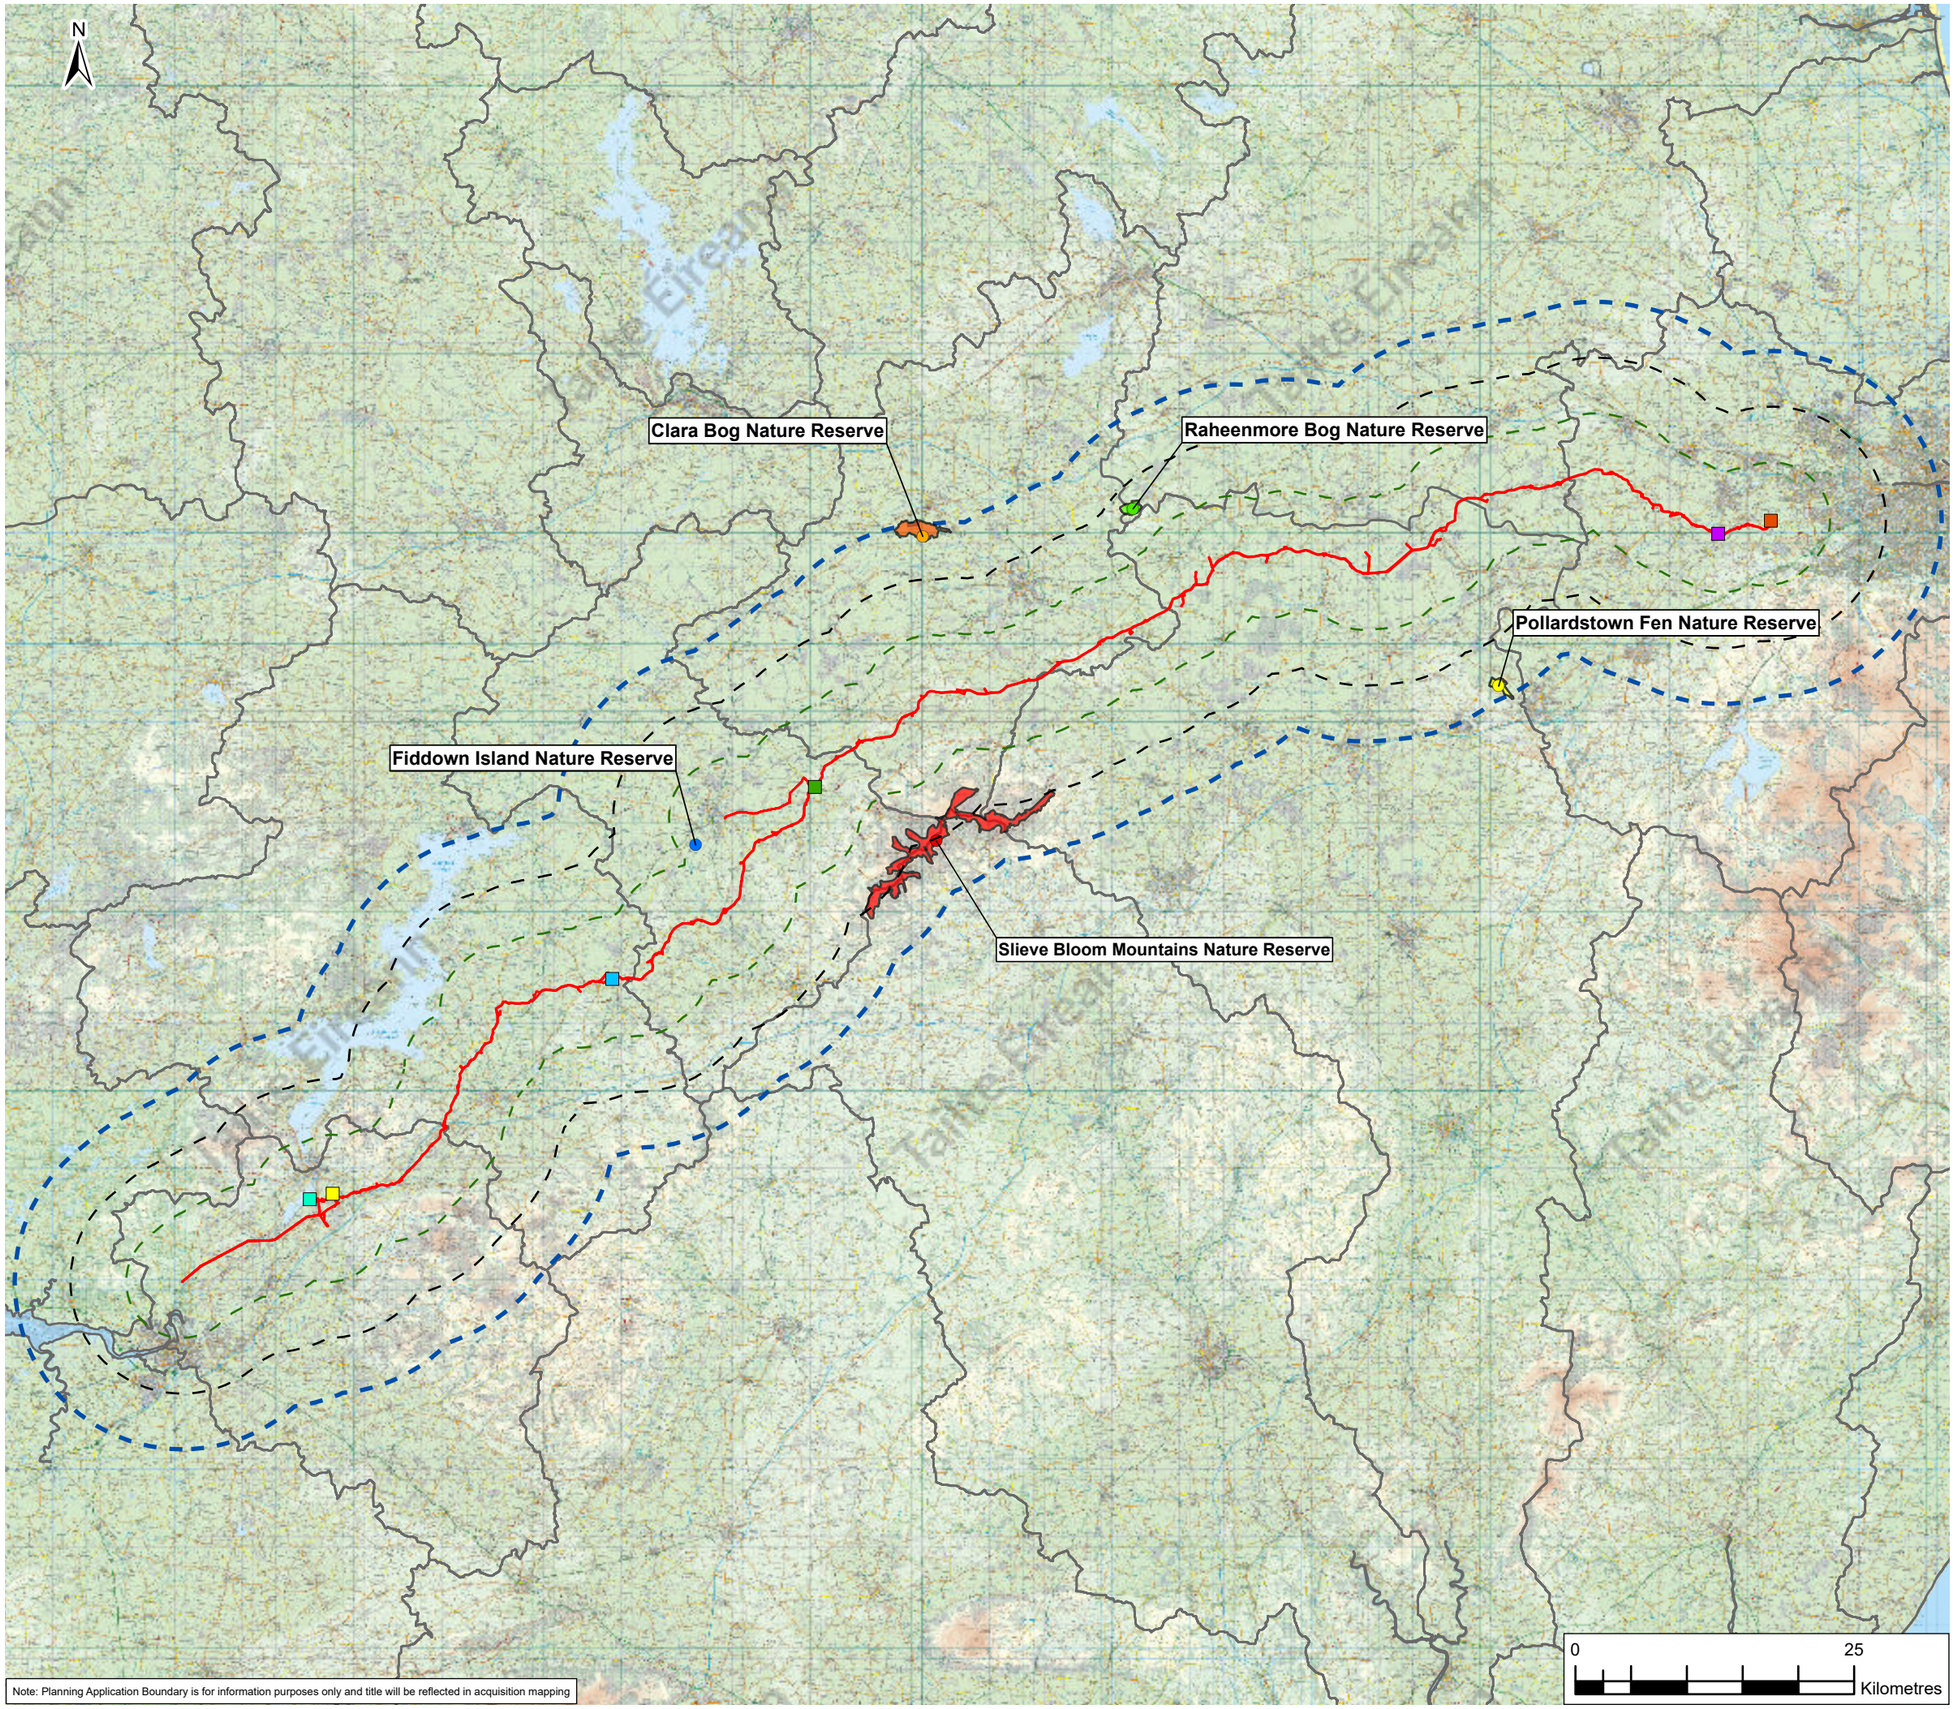

Note: Planning Application Boundary is for information purposes only and title will be reflected in acquisition mapping

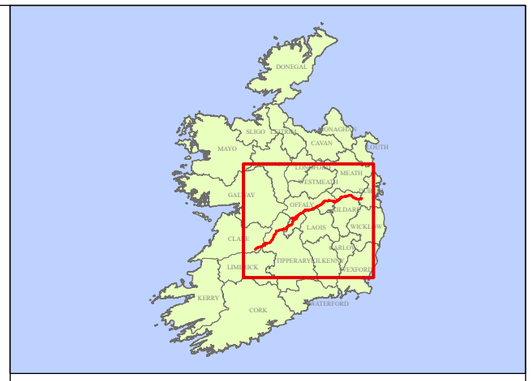

Legend

- Planning Application Boundary
- 5km Buffer from Planning Application Boundary
- 10km Buffer from Planning Application Boundary
- 15km Buffer from Planning Application Boundary
- WFD Catchments

Infrastructure Sites

- Raw Water Intake and Pumping Station
- Water Treatment Plant
- Break Pressure Tank
- Booster Pumping Station
- Flow Control Valve
- Termination Point Reservoir

Ramsar Sites

- Clara Bog (RAMSAR site no. 415)
- Pollardstown Fen (RAMSAR site no. 474)
- Raheenmore Bog (RAMSAR site no. 417)
- Slieve Bloom Mountains (RAMSAR site no. 335)

Nature Reserves

- Clara Bog Nature Reserve
- Fiddown Island Nature Reserve
- Pollardstown Fen Nature Reserve
- Raheenmore Bog Nature Reserve
- Slieve Bloom Mountains Nature Reserve

Rev.	Date	Purpose of revision	Drawn	Check'd	Rev'd	Appr'd
F03	21/11/25	Final - Planning Application	SP	LK	SN	SW

Jacobs TOBIN

Client

Uisce Éireann Irish Water

Tionscadal Soláthair Uisce Water Supply Project

Project

Water Supply Project
Eastern and Midlands Region

Drawing Title

Figure 8.3
Ramsar Sites and Nature Reserves
Within the Potential Zone of
Influence of the Proposed Project

Drawing Status

Final - Planning Application

Scale @ A3	1:550,000	DO NOT SCALE
Jacobs No.	32105801	
Client No.	9318	
Drawing No.	32105801/700/1594	
File Path	W:\GIS\Projects\6909_DublinWaterSupplyProject\ArcGIS\0_6909_Maps\6909_DF3.\6909_DF3.5.aprx	

Copyright © Ordnance Survey Ireland. Licence number 3/3/34/Irish Water.
MapGenie Discovery ITM: © Tailte Éireann Surveying

© Copyright 2024 Jacobs Engineering Ireland Limited. The concepts and information contained in this document are the property of Jacobs. Use or copying of this document in whole or in part without the written permission of Jacobs constitutes an infringement of copyright. Limitation: This drawing has been prepared on behalf of, and for the exclusive use of Jacobs' Client, and is subject to, and issued in accordance with, the provisions of the contract between Jacobs and the Client. Jacobs accepts no liability or responsibility whatsoever for, or in respect of, any use of, or reliance upon, this drawing by any third party.