TOWNLAND	Ballyhisky		Ballyhisky		Ballyhisky/Carrigatogher (Abbott)		Carrigatogher (Abbott)		Carrigatogher (Abbott)	
REFERENCE	IW/10001814/CWL/0034		IW/10001814/CWL/0035		IW/10001814/CWL/0036		IW/10001814/CWL/0037		IW/10001814/CWL/0038	
PERMANENT ACQUISITION										
PERMANENT RIGHT OF WAY										
PERMANENT WAYLEAVE	PLOT NO WL034.182	WIDTH: 20m MAX AREA: 0.657 ha LENGTH: 329 m	PLOT NO WL035.185	WIDTH: 20m MAX AREA: 0.132 ha LENGTH: 66 m	PLOT NO WL036.188	WIDTH: 20m MAX AREA: 0.271 ha LENGTH: 125 m	PLOT NO WL037.194	WIDTH: 20m MAX AREA: 0.179 ha LENGTH: 90 m	PLOT NO WL038.197	WIDTH: 20m MAX AREA: 0.611 ha LENGTH: 303 m
					PLOT NO WL036.191	WIDTH: 20m MAX AREA: 0.886 ha LENGTH: 443 m				
TEMPORARY WORKING AREA	PLOT NO WL034.181	AREA: 0.433 ha	PLOT NO WL035.184	AREA: 0.085 ha	PLOT NO WL036.187	AREA: 0.129 ha	PLOT NO WL037.193	AREA: 0.064 ha	PLOT NO WL038.196	AREA: 0.252 ha
					PLOT NO WL036.189	AREA: 0.843 ha				
	PLOT NO WL034.183	AREA: 0.84 ha	PLOT NO WL035.186	AREA: 0.147 ha	PLOT NO WL036.190	AREA: 0.408 ha	PLOT NO WL037.195	AREA: 0.207 ha	PLOT NO WL038.198	AREA: 0.653 ha
					PLOT NO WL036.192	AREA: 0.926 ha				

TOWNLAND	Carrigatogher (Harding)	
REFERENCE	IW/10001814/CWL/0039	
PERMANENT ACQUISITION		
PERMANENT RIGHT OF WAY		
PERMANENT WAYLEAVE	PLOT NO WL039.200	WIDTH: 20m MAX AREA: 0.263 ha LENGTH: 132 m
	PLOT NO WL039.203	WIDTH: 20m MAX AREA: 0.394 ha LENGTH: 197 m
TEMPORARY WORKING AREA	PLOT NO WL039.199	AREA: 0.109 ha
	PLOT NO WL039.201	AREA: 0.351 ha
	PLOT NO WL039.202	AREA: 0.158 ha
	PLOT NO WL039.204	AREA: 0.381 ha

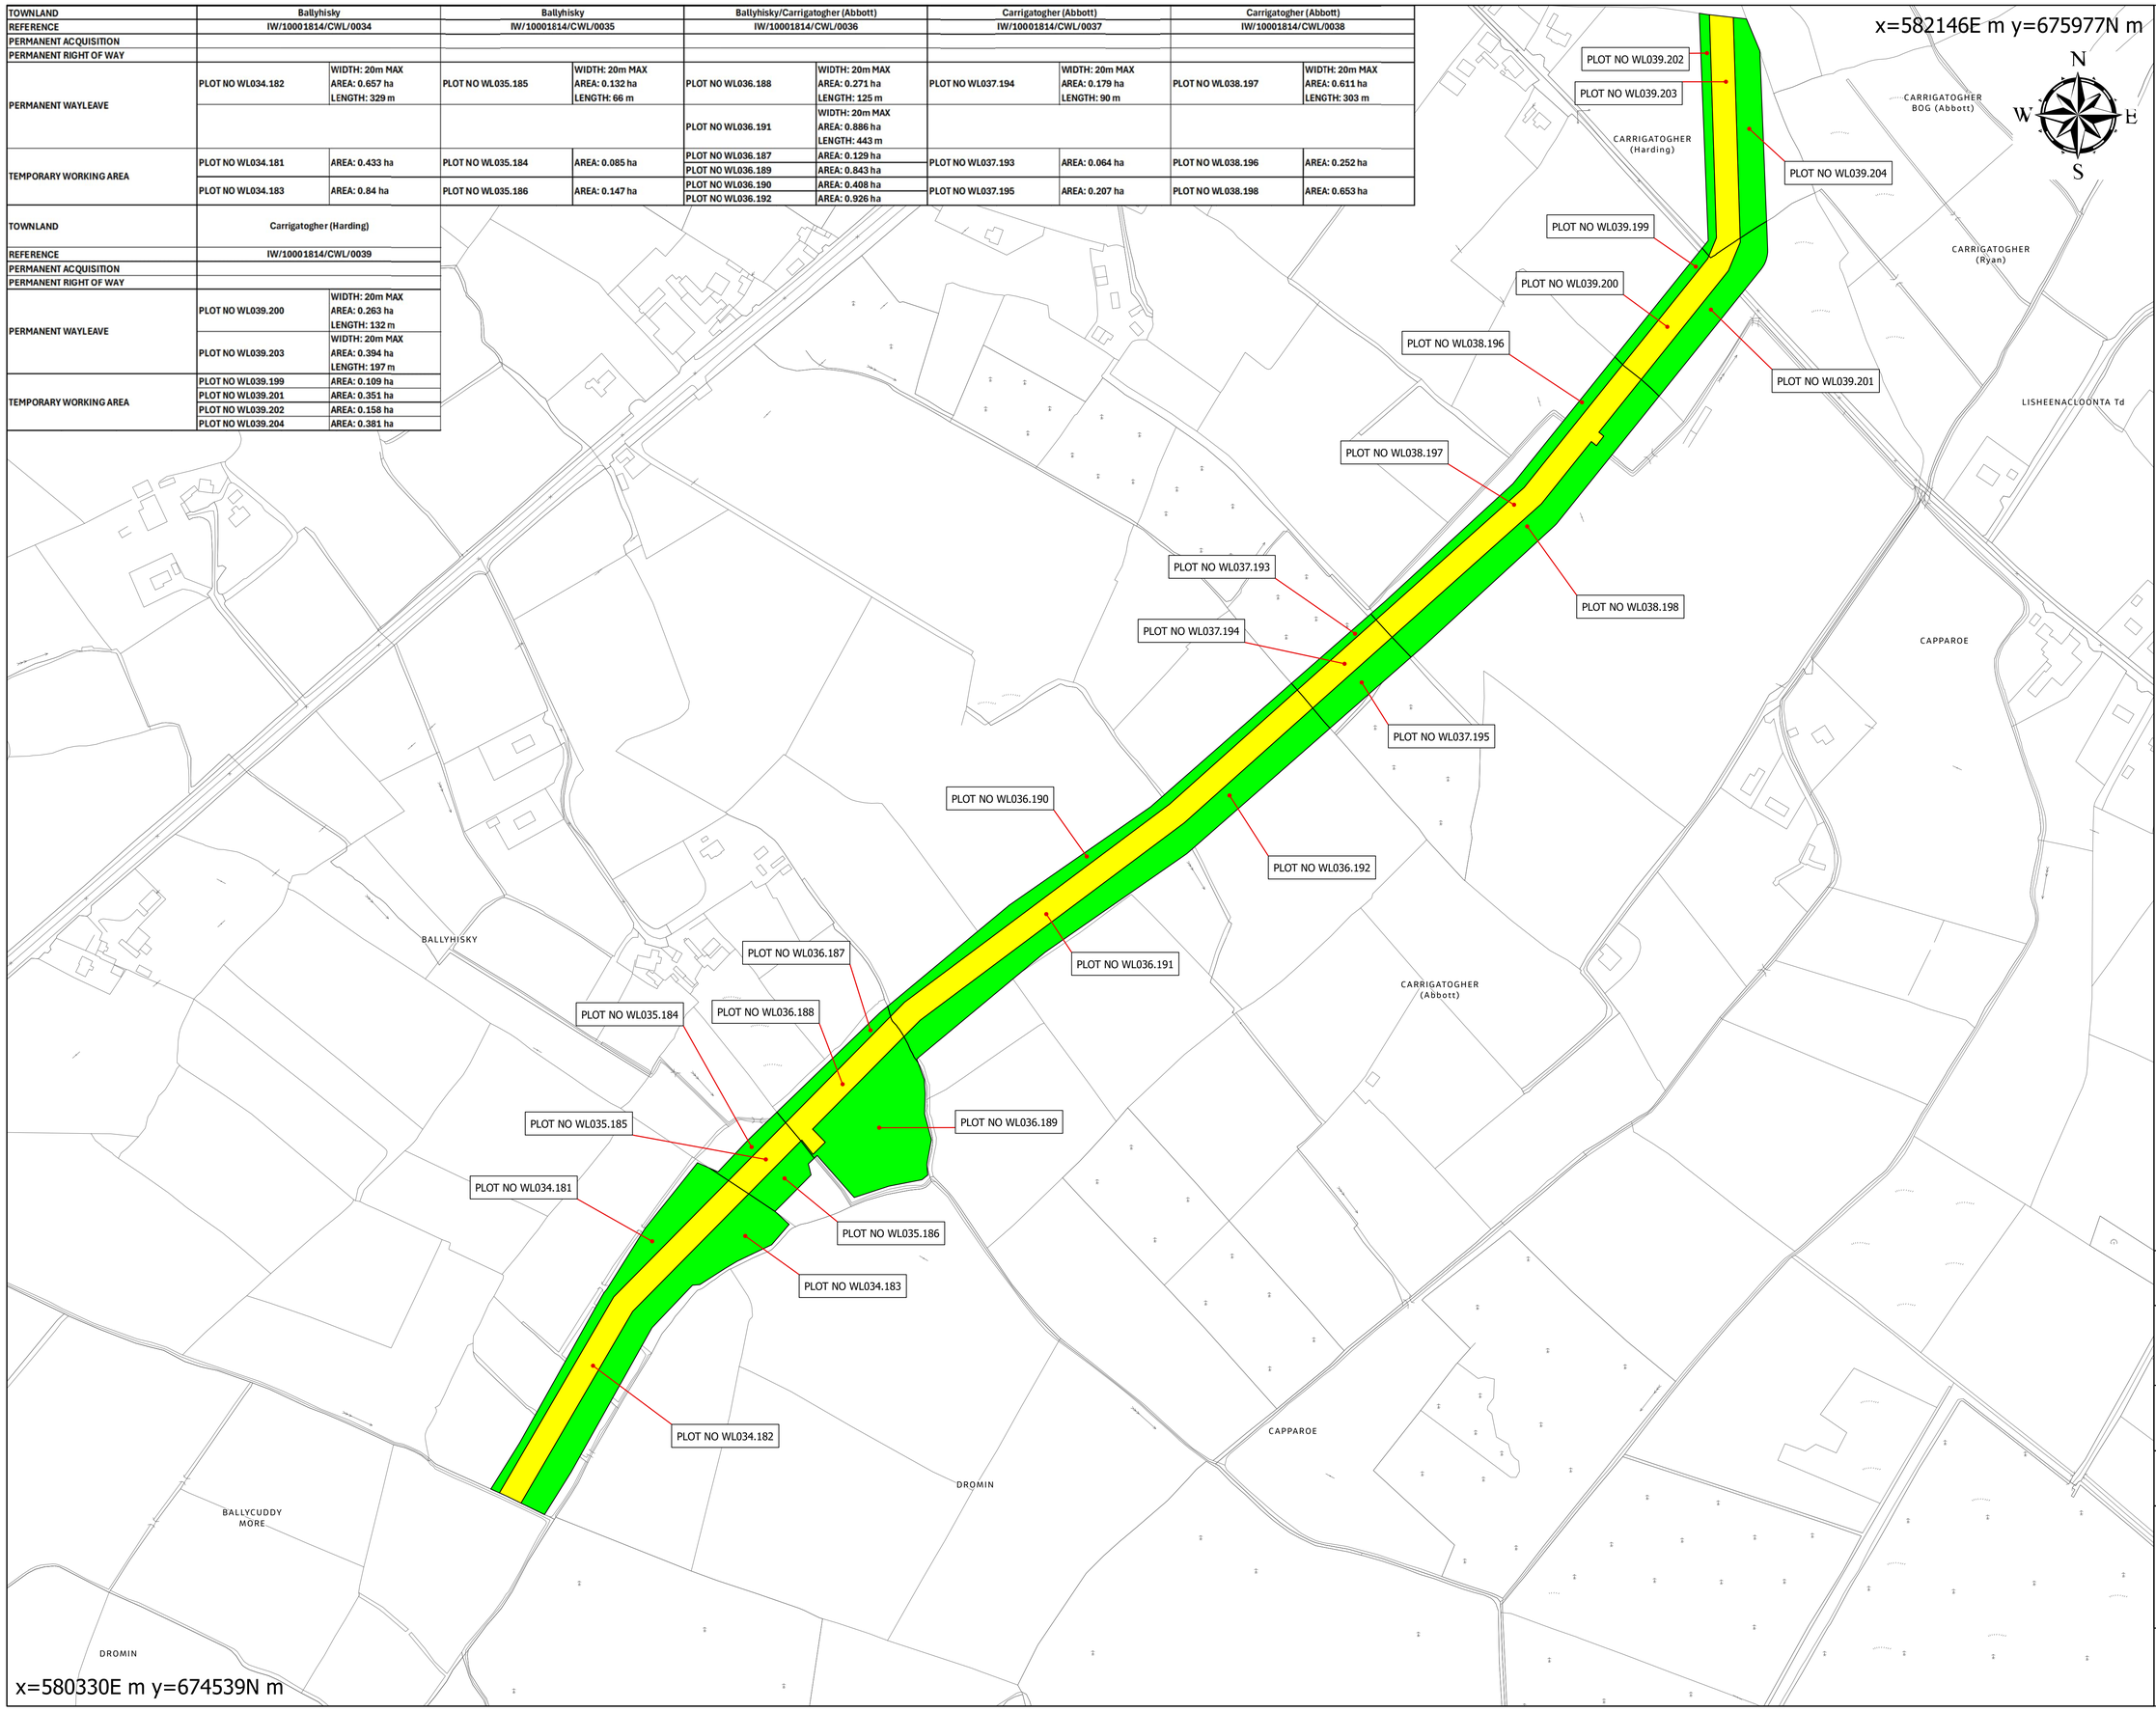

LEGEND

- PERMANENT ACQUISITION
- PERMANENT RIGHT OF WAY
- PERMANENT WAYLEAVE
- TEMPORARY WORKING AREA
- TEMPORARY WORKING AREA WITH RIGHT OF WAY

0 50 100 150 200 m

SCALE 1:2500

COPYRIGHT RESERVED - THIS DRAWING IS NOT TO BE USED FOR A PURPOSE OTHER THAN THAT FOR WHICH IT HAS BEEN ISSUED BY IRISH WATER. NOR IS IT TO BE COPIED OR REPRODUCED IN ANY MANNER WITHOUT WRITTEN CONSENT.
© TAILTE ÉIREANN – SURVEYING CYAL50374680

Colvill House,
24-26 Talbot Street,
Dublin 1.

Uisce Éireann
Irish Water

PROJECT

UISCE ÉIREANN COMPULSORY PURCHASE ORDER 2025
(WATER SUPPLY PROJECT EASTERN AND MIDLANDS REGION)

SHEET NO.

SHEET 9

SCALE	DRAWN	CHECKED	APPROVED
1:2500 @ A1	BP	MMcG	SW
	DATE 05/11/2025	DATE 05/11/2025	DATE 05/11/2025

IRISH WATER PROJECT REF/ DRAWING NO.	REV
IW/WSP/CPO/09	0