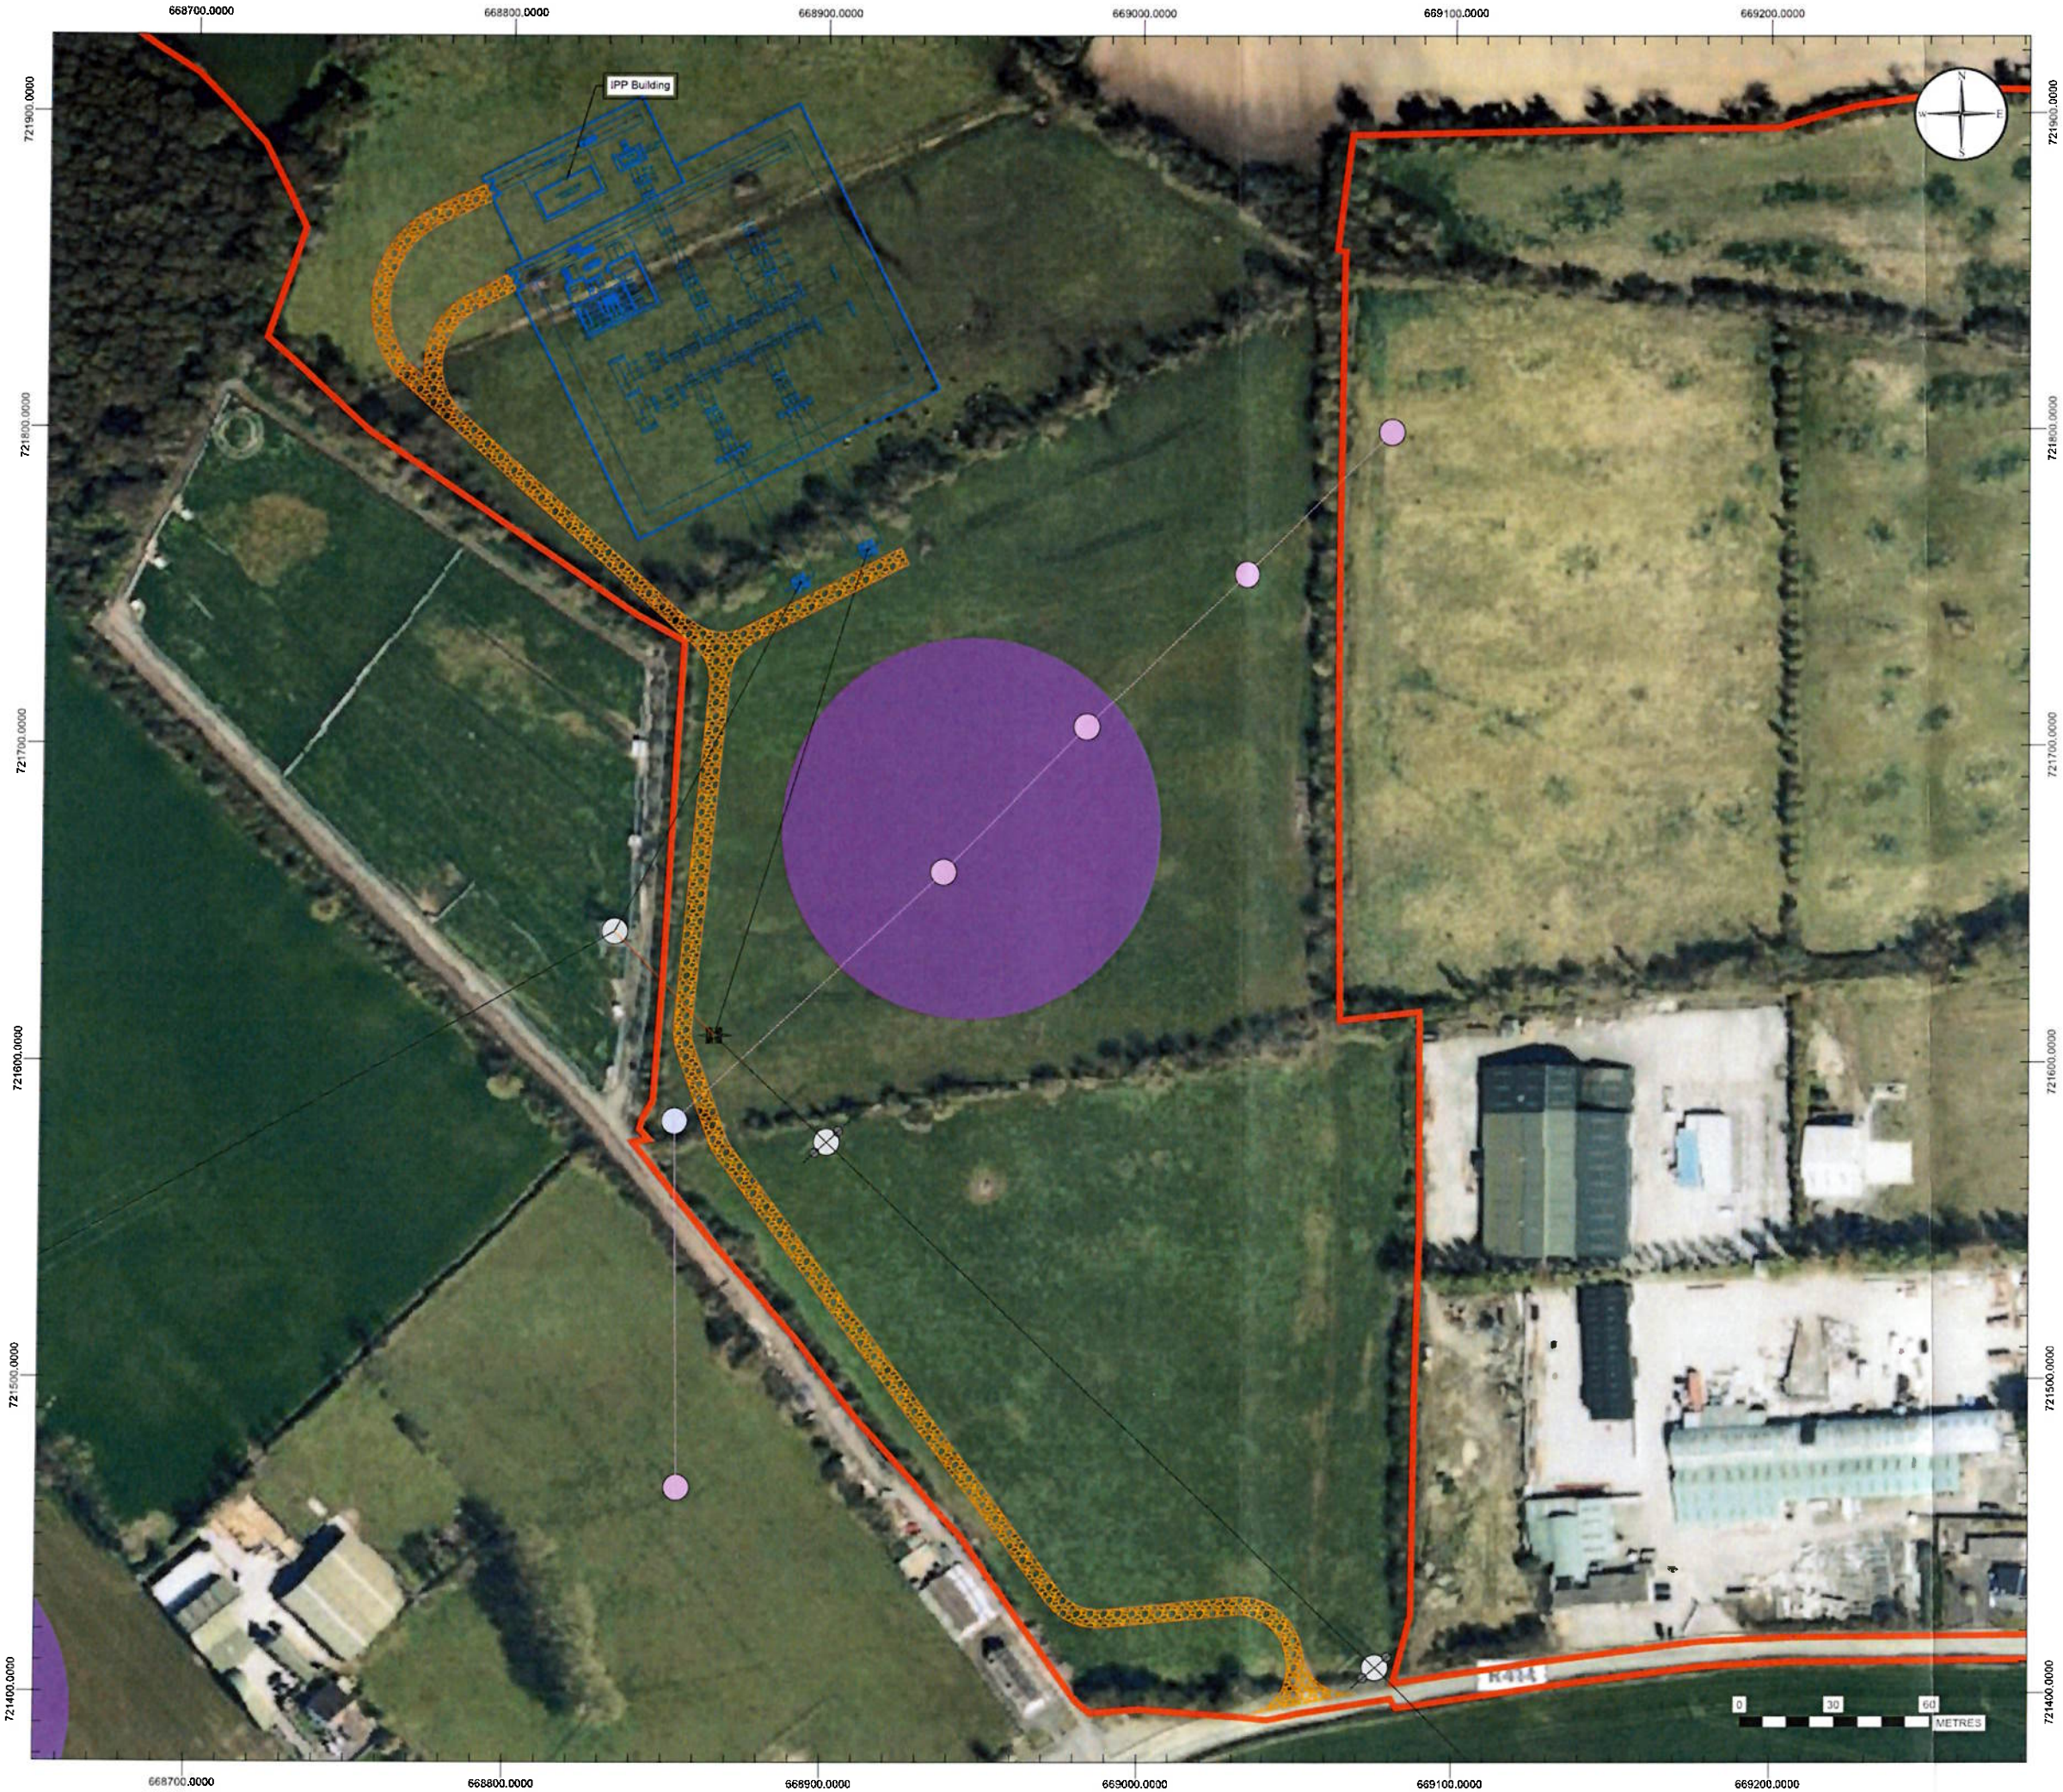

GP JOULE

TRUST YOUR ENERGY.

GP Joule Ireland Ltd • Main Street • Dunboyne •
Co. Meath • A86 HX63
info@gp-joule.ie • (01) 564 4026 •
www.gp-joule.ie

- SITE BOUNDARY
- PROPOSAL
- PROPOSED HV OHL (110kV)
- EXISTING HV OHL (110kV)
- MV OHL POLES
- HV OHL POLES
- PROPOSED SITE TRACK
- SMR ZONE

REV	DATE	DESCRIPTION	BY	CHKD.

BASEMAP: Imagery © Google, Map data © Google.
Source: Google Earth (Imagery accessed: 10/2025).
Includes Tailte Éireann National Mapping Division data reproduced under licence
Number: CYAL50187912. Any unauthorised reproduction infringes National Mapping Division of Tailte Éireann copyright.
© National Mapping Division of Tailte Éireann, 2024. All rights reserved.
Coordinate projection: ITM
CPSU, 2147, Easting & Northing

Notes:

1. All dimensions are subject to detailed design
2. Figured dimensions only to be taken form this drawing. Do not scale
3. All Drawing to be checked by the contractor on site.
4. Engineer to be informed of any discrepencies

Project:

GLENARFF SOLAR FARM

TITLE:

An Coimisiún Pleanála
Grid Connection Map

DATE:	PREPARED BY:	CHECKED BY:
07/04/2026	JB	NI

INCLUDES TAILTE ÉIREANN NATIONAL MAPPING DIVISION DATA REPRODUCED UNDER LICENCE NUMBER CYAL50187912. ANY UNAUTHORISED REPRODUCTION INFRINGES NATIONAL MAPPING DIVISION OF TAILTE ÉIREANN COPYRIGHT
© NATIONAL MAPPING DIVISION OF TAILTE ÉIREANN 2024. ALL RIGHTS RESERVED
© COPYRIGHT GP JOULE LTD. NO PART OF THIS MAP MAY BE REPRODUCED WITHOUT PRIOR PERMISSION

SCALE @A1 :	DRAWING NO.:	REVISION
1 : 1,000	GP307_9002	