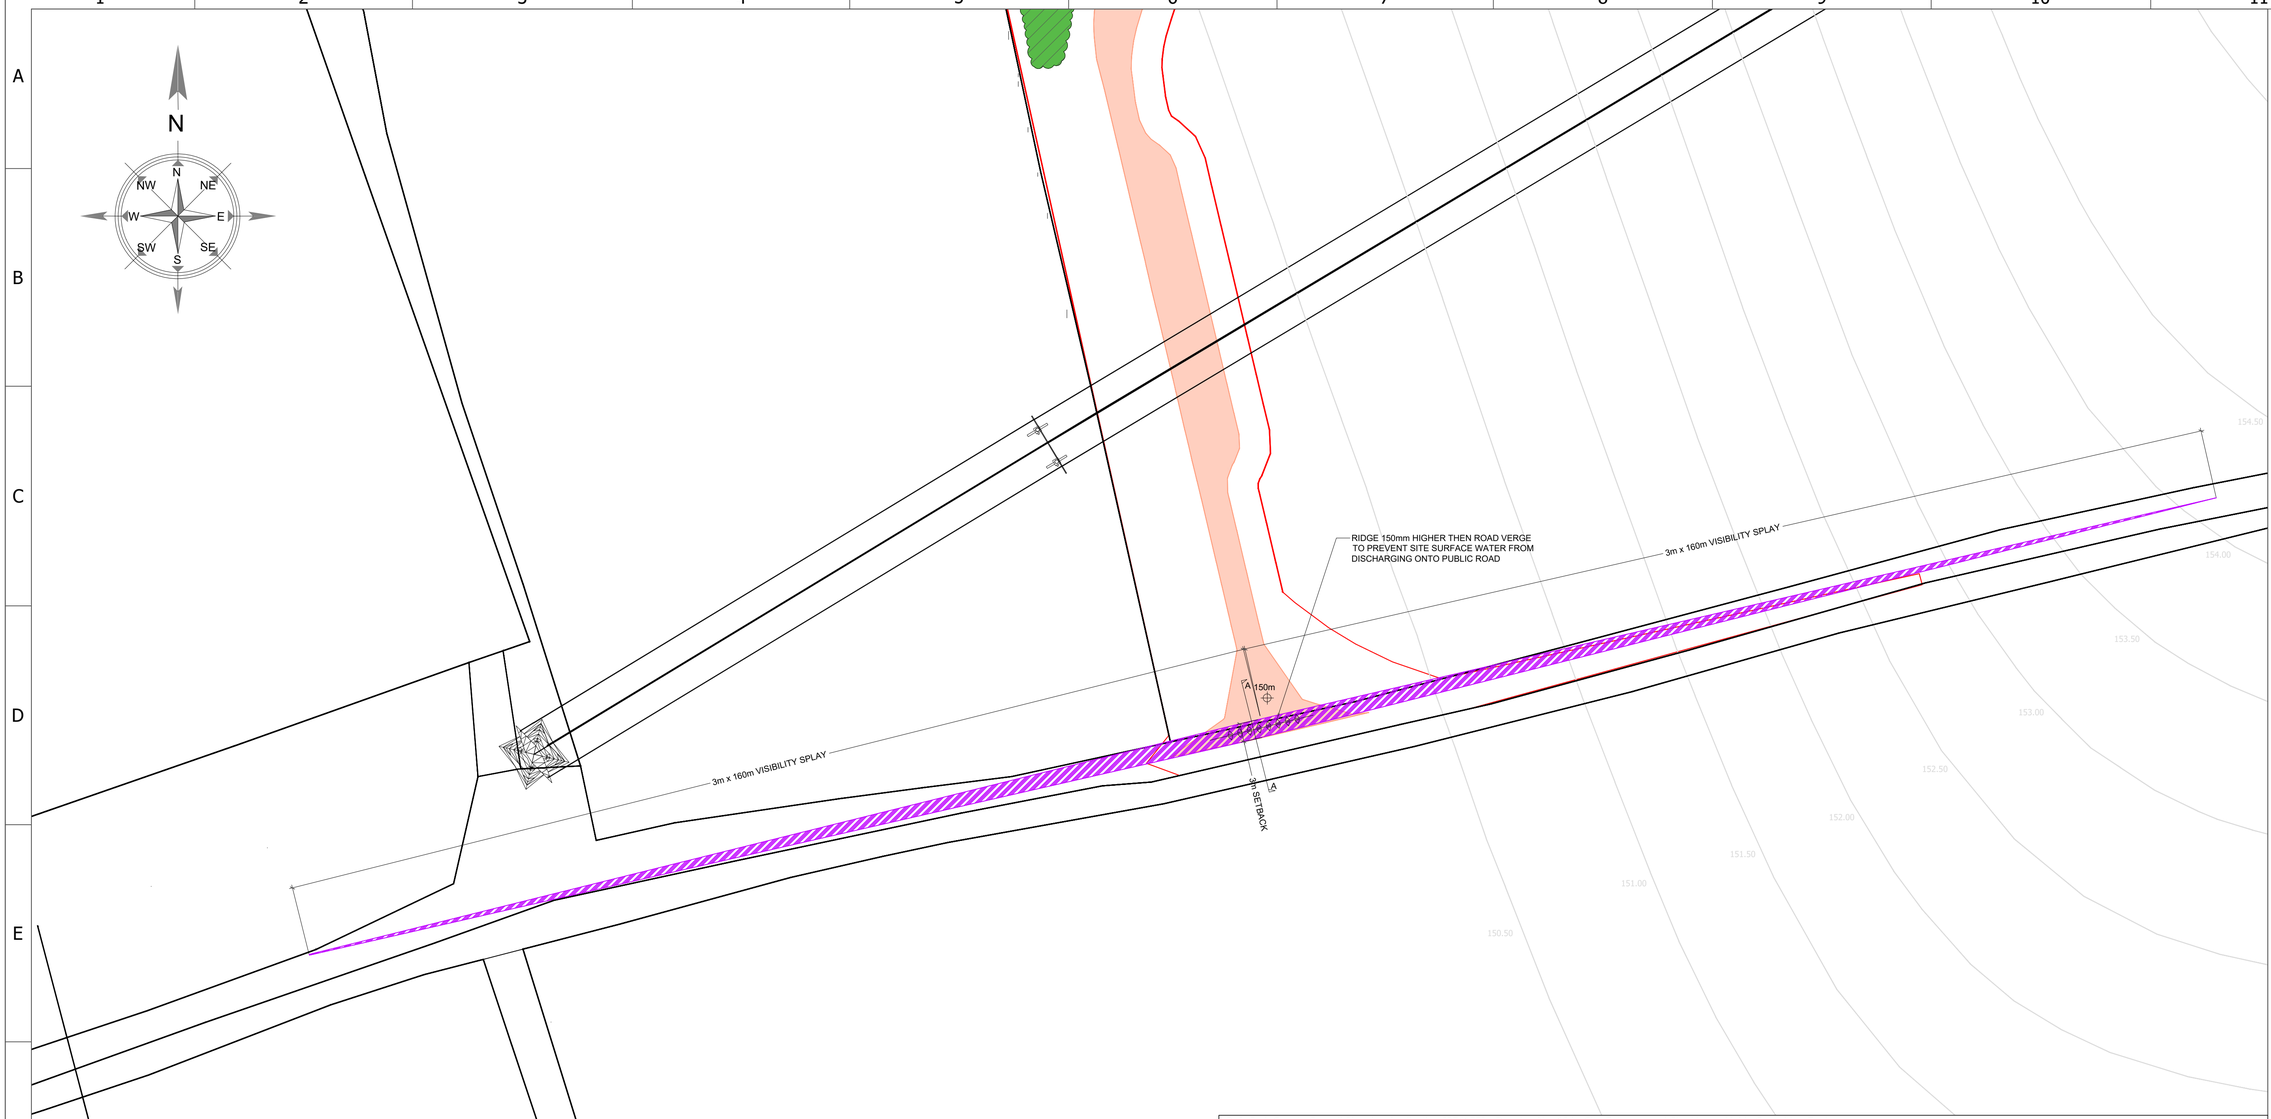

Legend:

- Agreed shared access road (SID Ref. 320532)
- Planning Application Site Boundary
- 110 kV Overhead Lines
- Proposed Ground Level (m)
- Proposed Screening / Hedgerow Area
- 160 m Sightline
- Overhead Line Tower
- Existing Wooden Poleset
- Visibility Splay Area To Be Kept Clear

Ref: Cork County Council Planning Application [254155] - Drawing No: 104 - Site Entrance and Site Lines - Mable Consulting Engineers

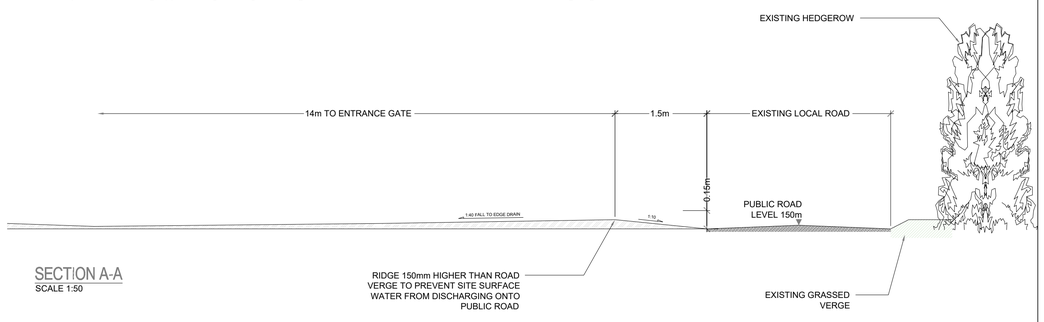

SECTION A-A
SCALE 1:50

NORIKER POWER

Noriker Power Ltd.
Fourth Floor, The Quadrangle, Imperial Square, Cheltenham
GL50 1PZ

Originator:	Version	Change Description	Author	Approver	Date
Noriker Power Ltd.	0.00	Finalised for planning	AP	JW	15/01/2026
Project Title:					
Knockraha BESS, Co. Cork					
Drawing Title:					
Site Entrance and Sightlines					

Transmission Type: External

Intended Paper Size: A1

Scale: 1:500

Sheet: 1 of 1

NOTES:
1. ALL DIMENSIONS ARE IN METRES AND COORDINATES TO ITM GRID UNLESS NOTED OTHERWISE.
2. ALL LEVELS ARE TO (OSI) ORDNANCE MALIN HEAD VERTICAL DATUM IN METRES.
3. DRAWINGS TO BE READ IN CONJUNCTION WITH ALL RELEVANT PLANNING APPLICATION DOCUMENTS.
4. THE SIGHT DISTANCES FOR JUNCTION OF THE ACCESS TO PROPOSED DEVELOPMENT IS BASED ON THE TII PUBLICATION 'RURAL ROAD LINK DESIGN 2017' (DN-GEO-03031) & 'GEOMETRIC DESIGN OF JUNCTIONS (PRIORITY JUNCTIONS, DIRECT ACCESSES, ROUNDABOUTS, GRADE SEPARATED AND COMPACT GRADE SEPARATED JUNCTIONS)' (DN-GEO-03060)