A3

DO NOT SCALE

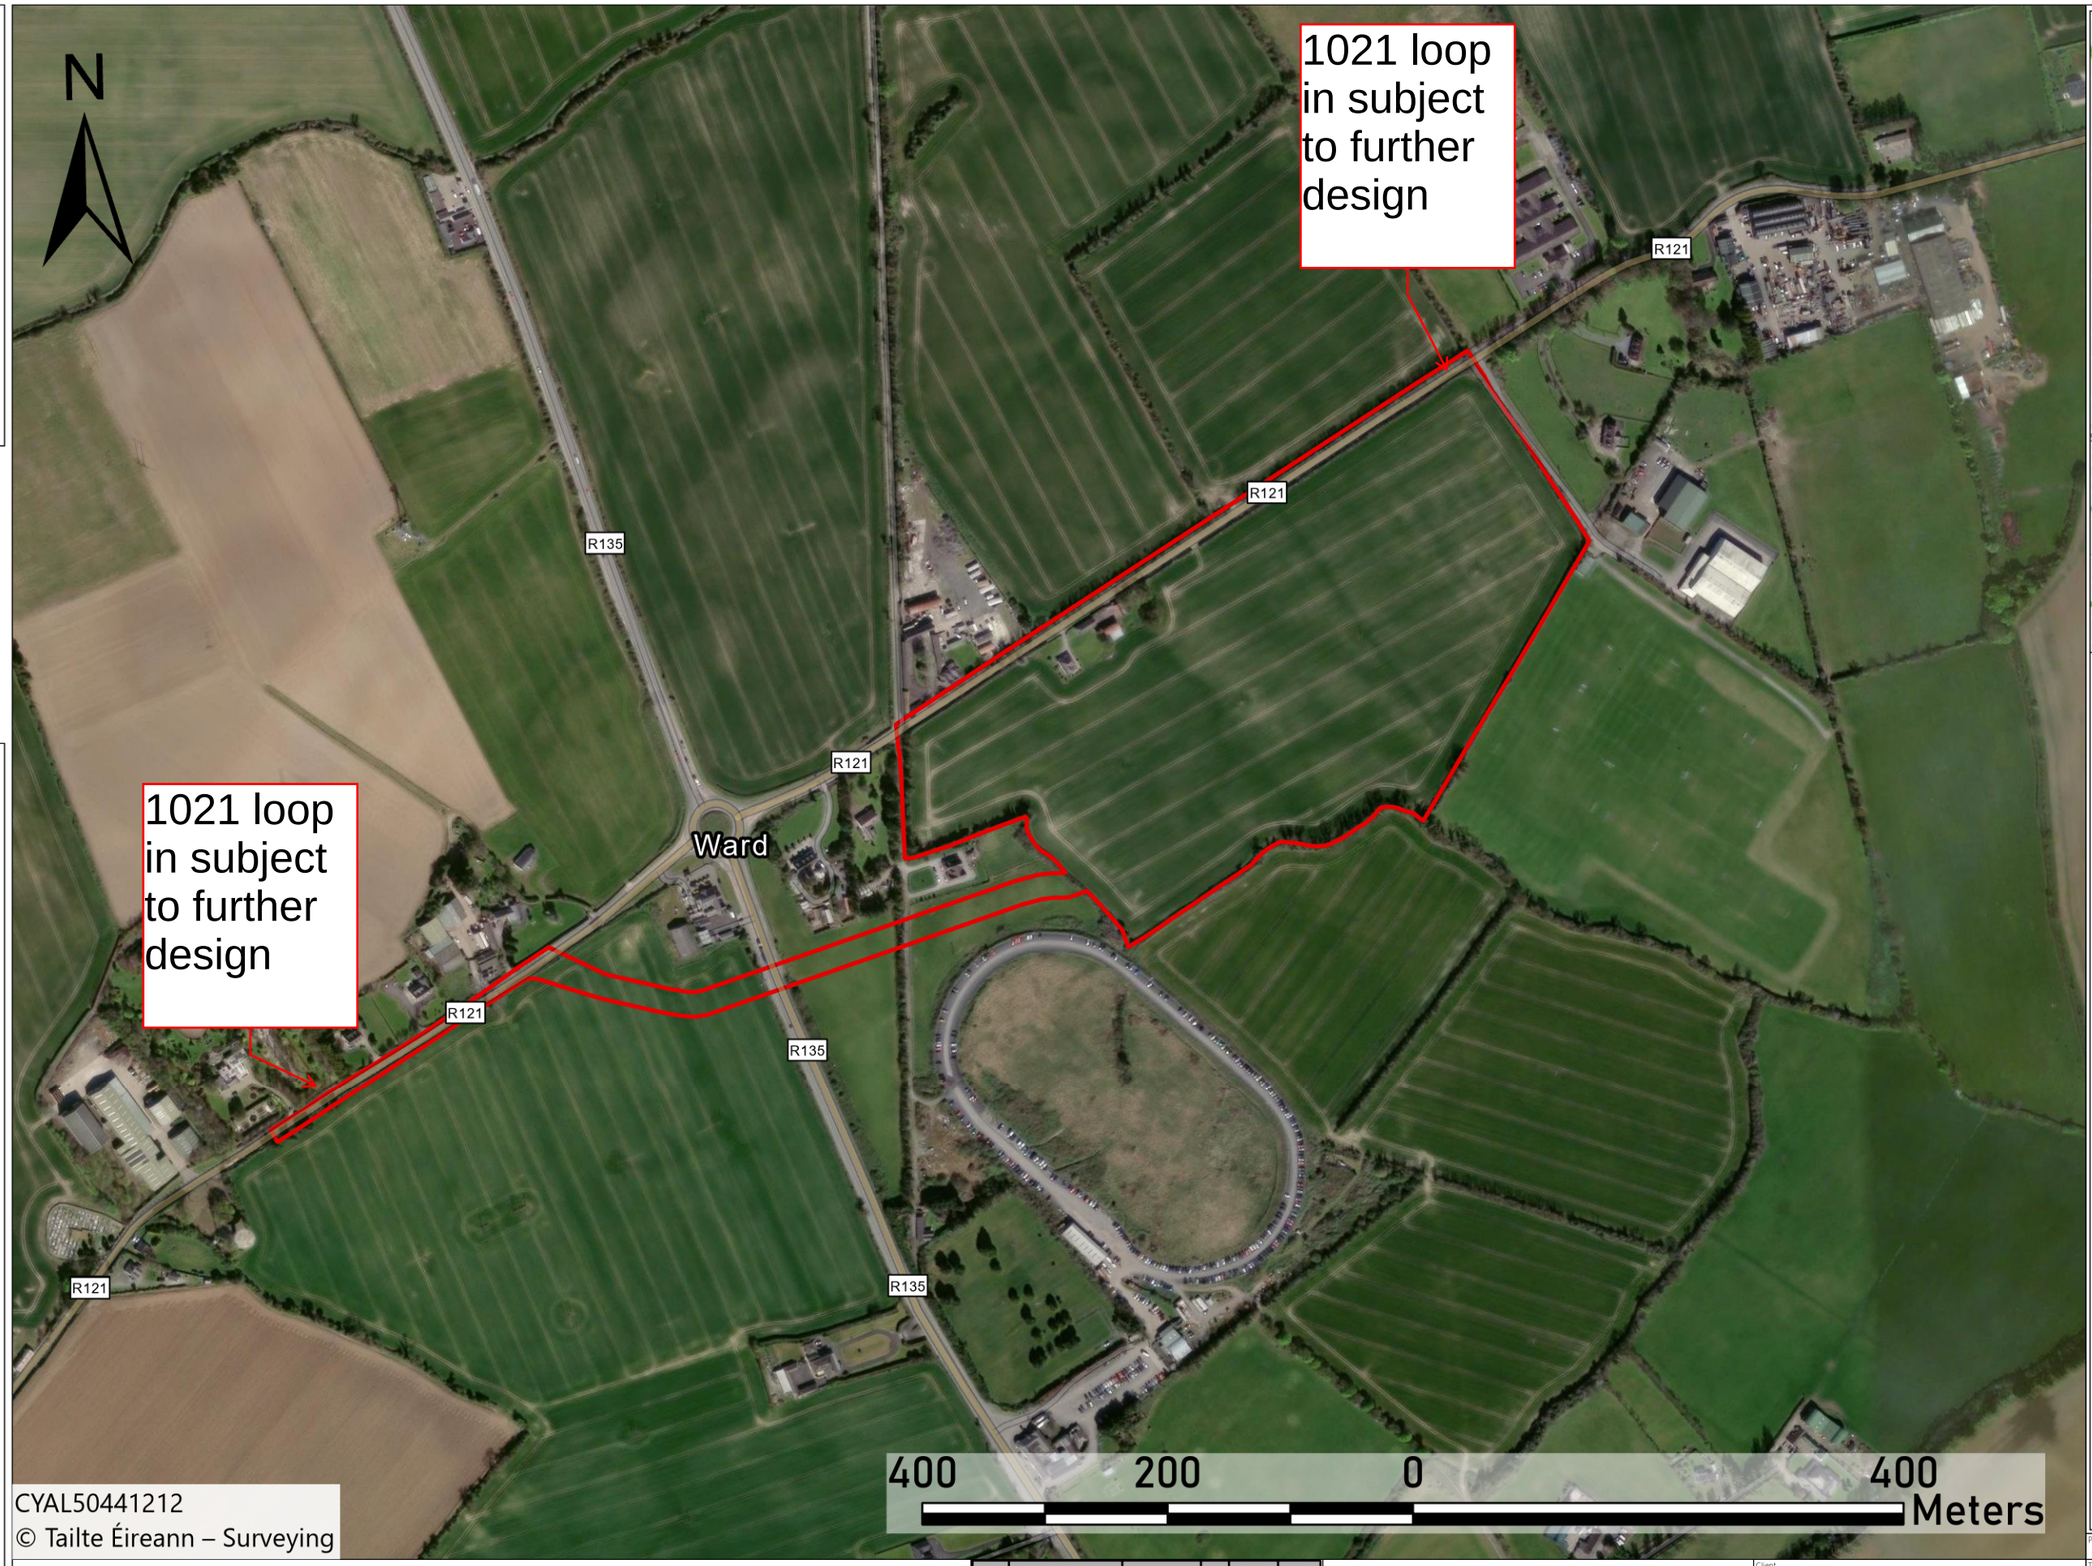

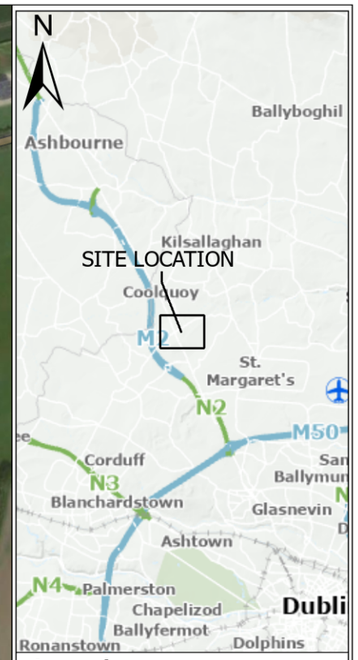

Legend

Red Line Boundary

CYAL50441212

© Tailte Éireann – Surveying

EirGrid

Rev	Description	Date	By	Check	Auth
0	For Client Review	30/01/2026	TA	SC	DMK

AtkinsRéalis

Atkins House, 150-155 Airside Business Park, Swords, Co. Dublin
Tel (+353) 01 810 8000
Fax (+353) 01 810 8001

Unit 2B, 2200 Cork Airport Business Park, Cork
Tel (+353) 021 429 0300
Fax (+353) 021 429 0360

1st Floor Technology House, Parkmore Technology Park, Galway
Tel (+353) 091 786 050
Fax (+353) 091 779 830

Client: EIRGRID

Project: Fingal to East Meath Grid Reinforcement: Ward 400kV Substation

Purpose: FOR INFORMATION

Title: Red Line Boundary

Original Scale	Design/Drawn	Checked	Authorised
1:5,000	TA	CS	DMK
	Date 30.01.26	Date 30.01.26	Date 30.01.26

Status: P

Drawing Number:

Rev: 0

File: 0087703_BSP_GIS_21
Date: 30/01/2026 12:23 Plotted by: AJAY8043