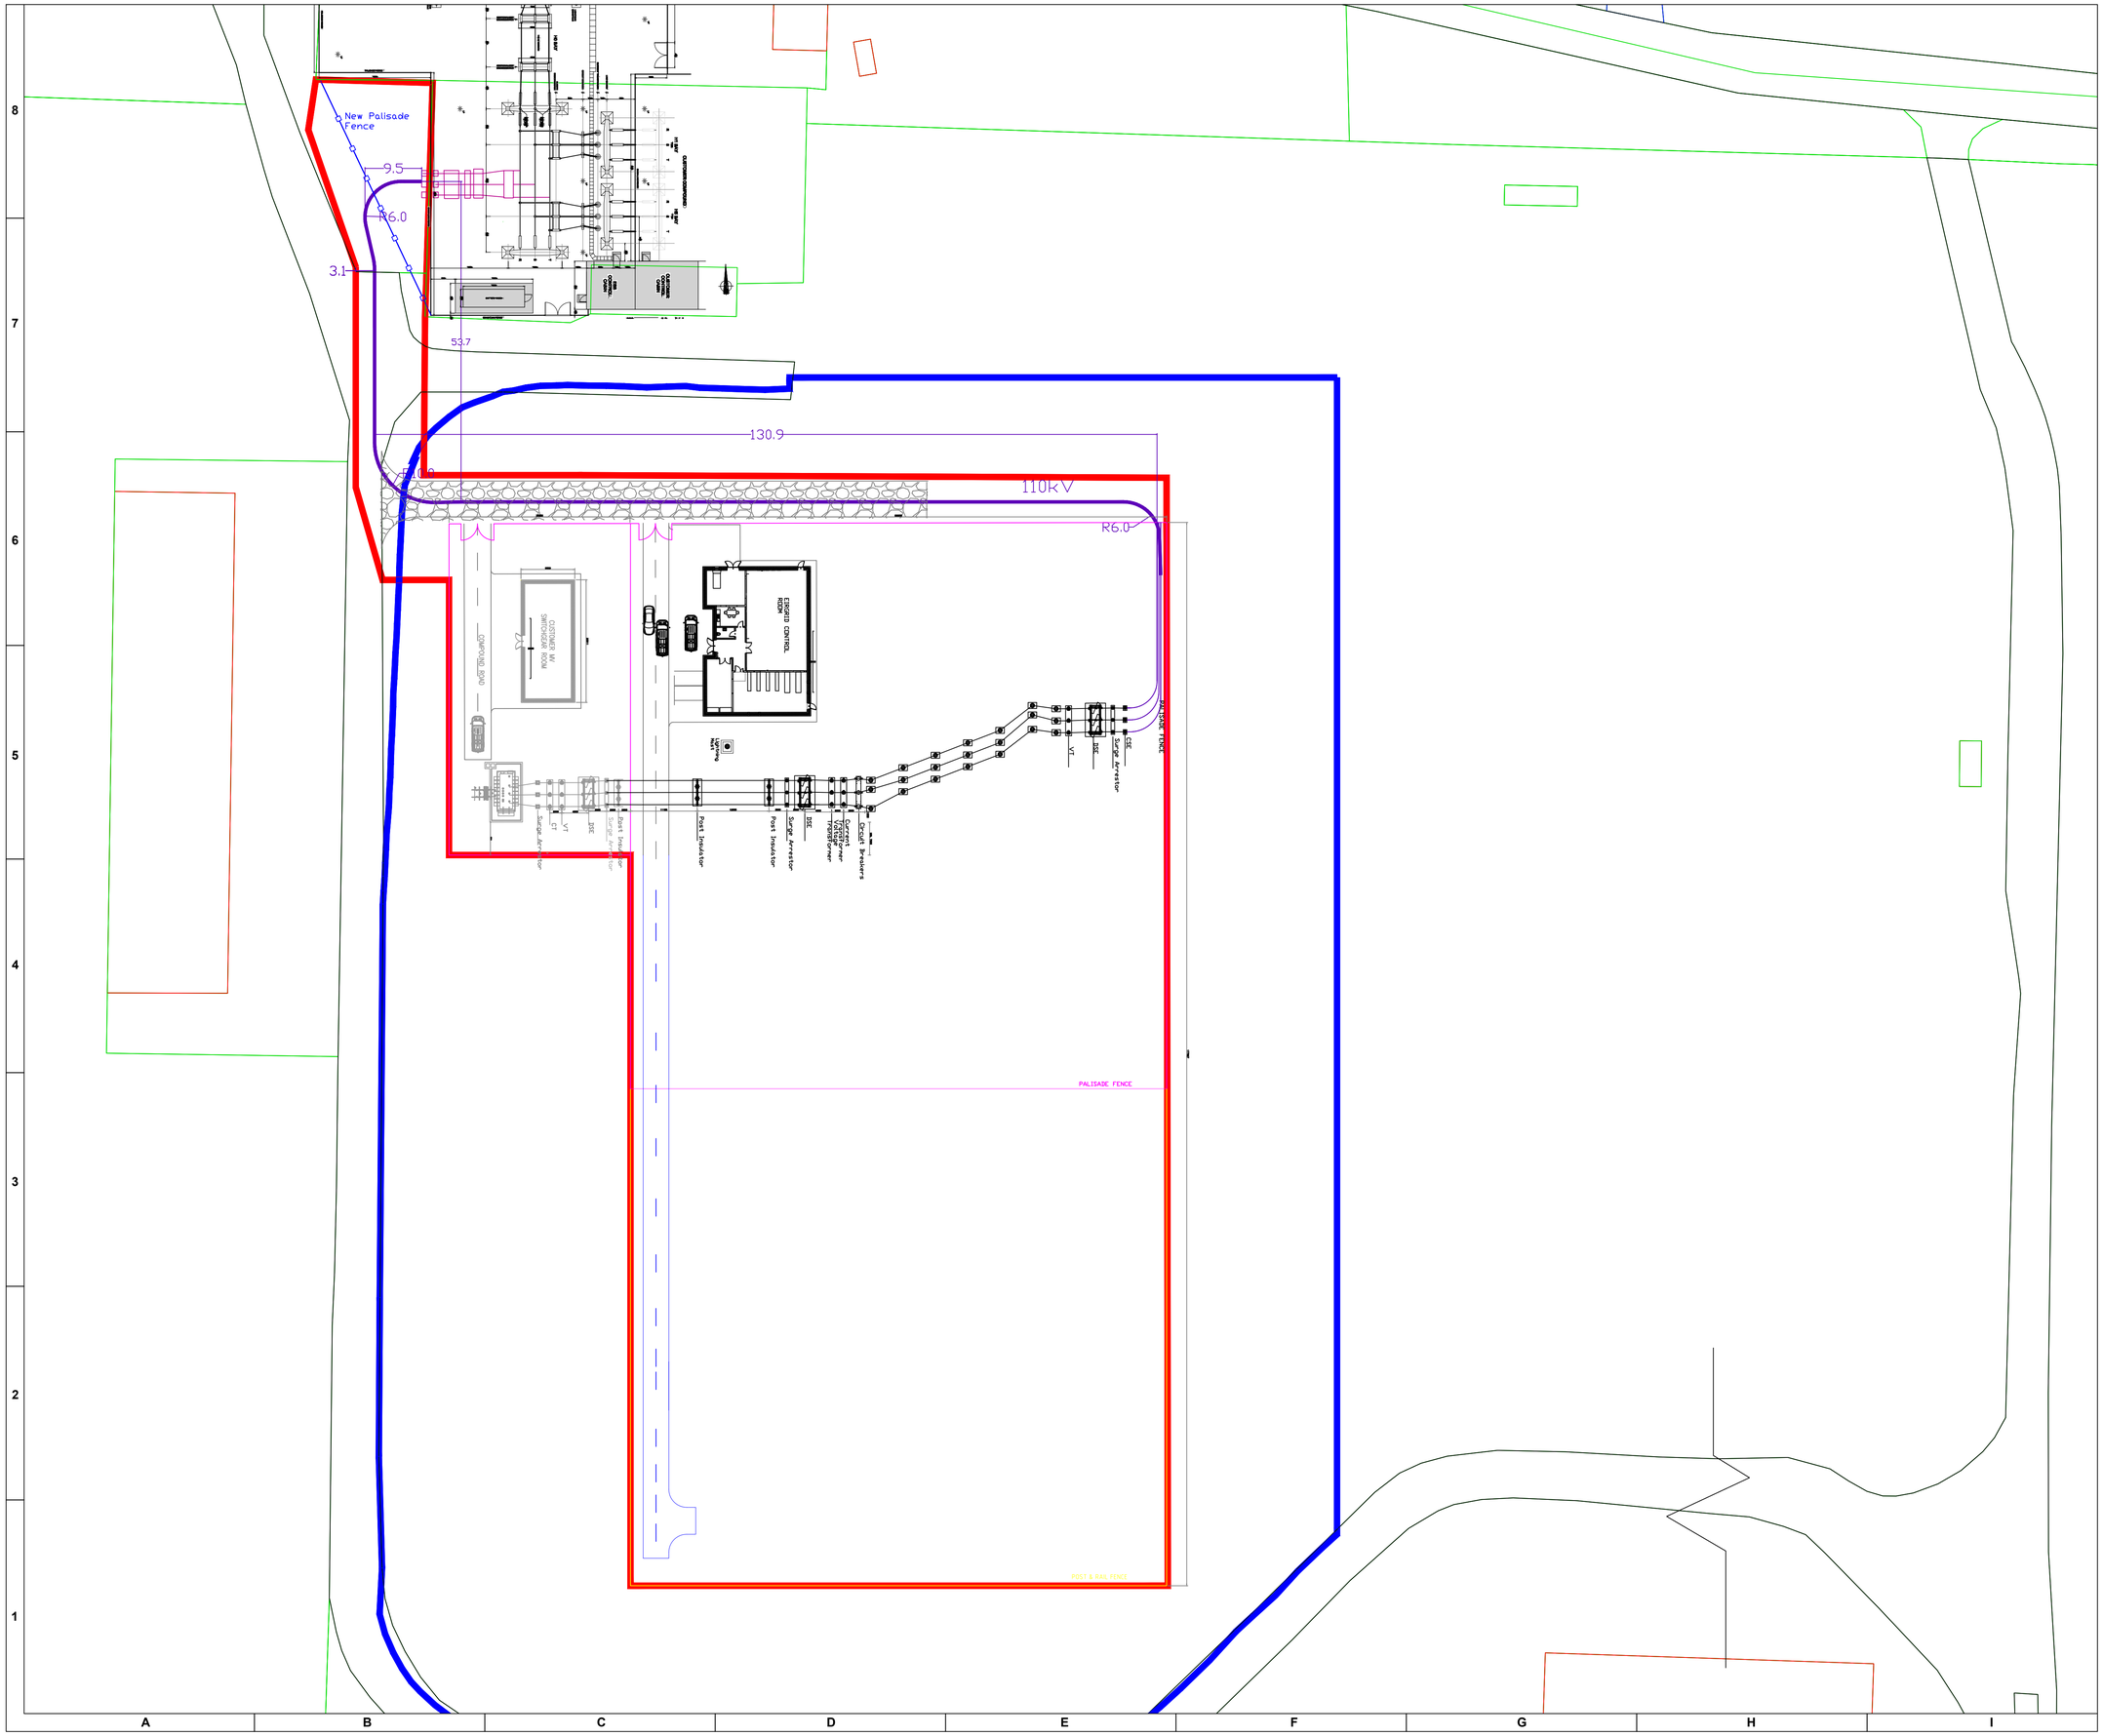

DRAWING OWNER

Astatine
Power, Heat & Transport

• E-mail: info@astatine.ie | • Phone: +353 (0)1 525 3006
• Web: www.astatine.ie | • Astatine Linkedin
• Address: Guinness Enterprise Centre, Dublin 8, D08 T1WY, Suite 303,304

CLIENT

soleirtricity

KEY PLAN

- PLANNING BOUNDARY
- PLOT BOUNDARY
- SUBSTATION PALISADE FENCE
- SUBSTATION POST & RAIL FENCE

- This drawing is the property of Astatine.
- It is to be used only for work which it was designed and is subject to recall at any time.
- It must not be copied or reproduced without expressed written permission

GENERAL NOTES

PROJECT NAME

COOLEENY SUBSTATION COMPOUND

LOCATION	PROJECT No.	SCALE
Killoran, Co. Tipperary	0603	1:500

REV No.	DATE	DESCRIPTION	DRAWN BY	CHECKED BY	APPROVED BY
01	20/02/2026	FIRST ISSUE	EA	BF	AS

SHEET NAME

SITE LAYOUT PLAN

DRAW. OWNER	DISCIPLINE	SHEET No.
AST	PL	01

DRAWING REF.

AST-0603-PL-6060-A01-LAY- SITE LAYOUT PLAN

DRAWING TYPE

- (●) NOT RELEASED FOR CONSTRUCTION
- ( ) RELEASED FOR CONSTRUCTION
- ( ) AS-BUILT