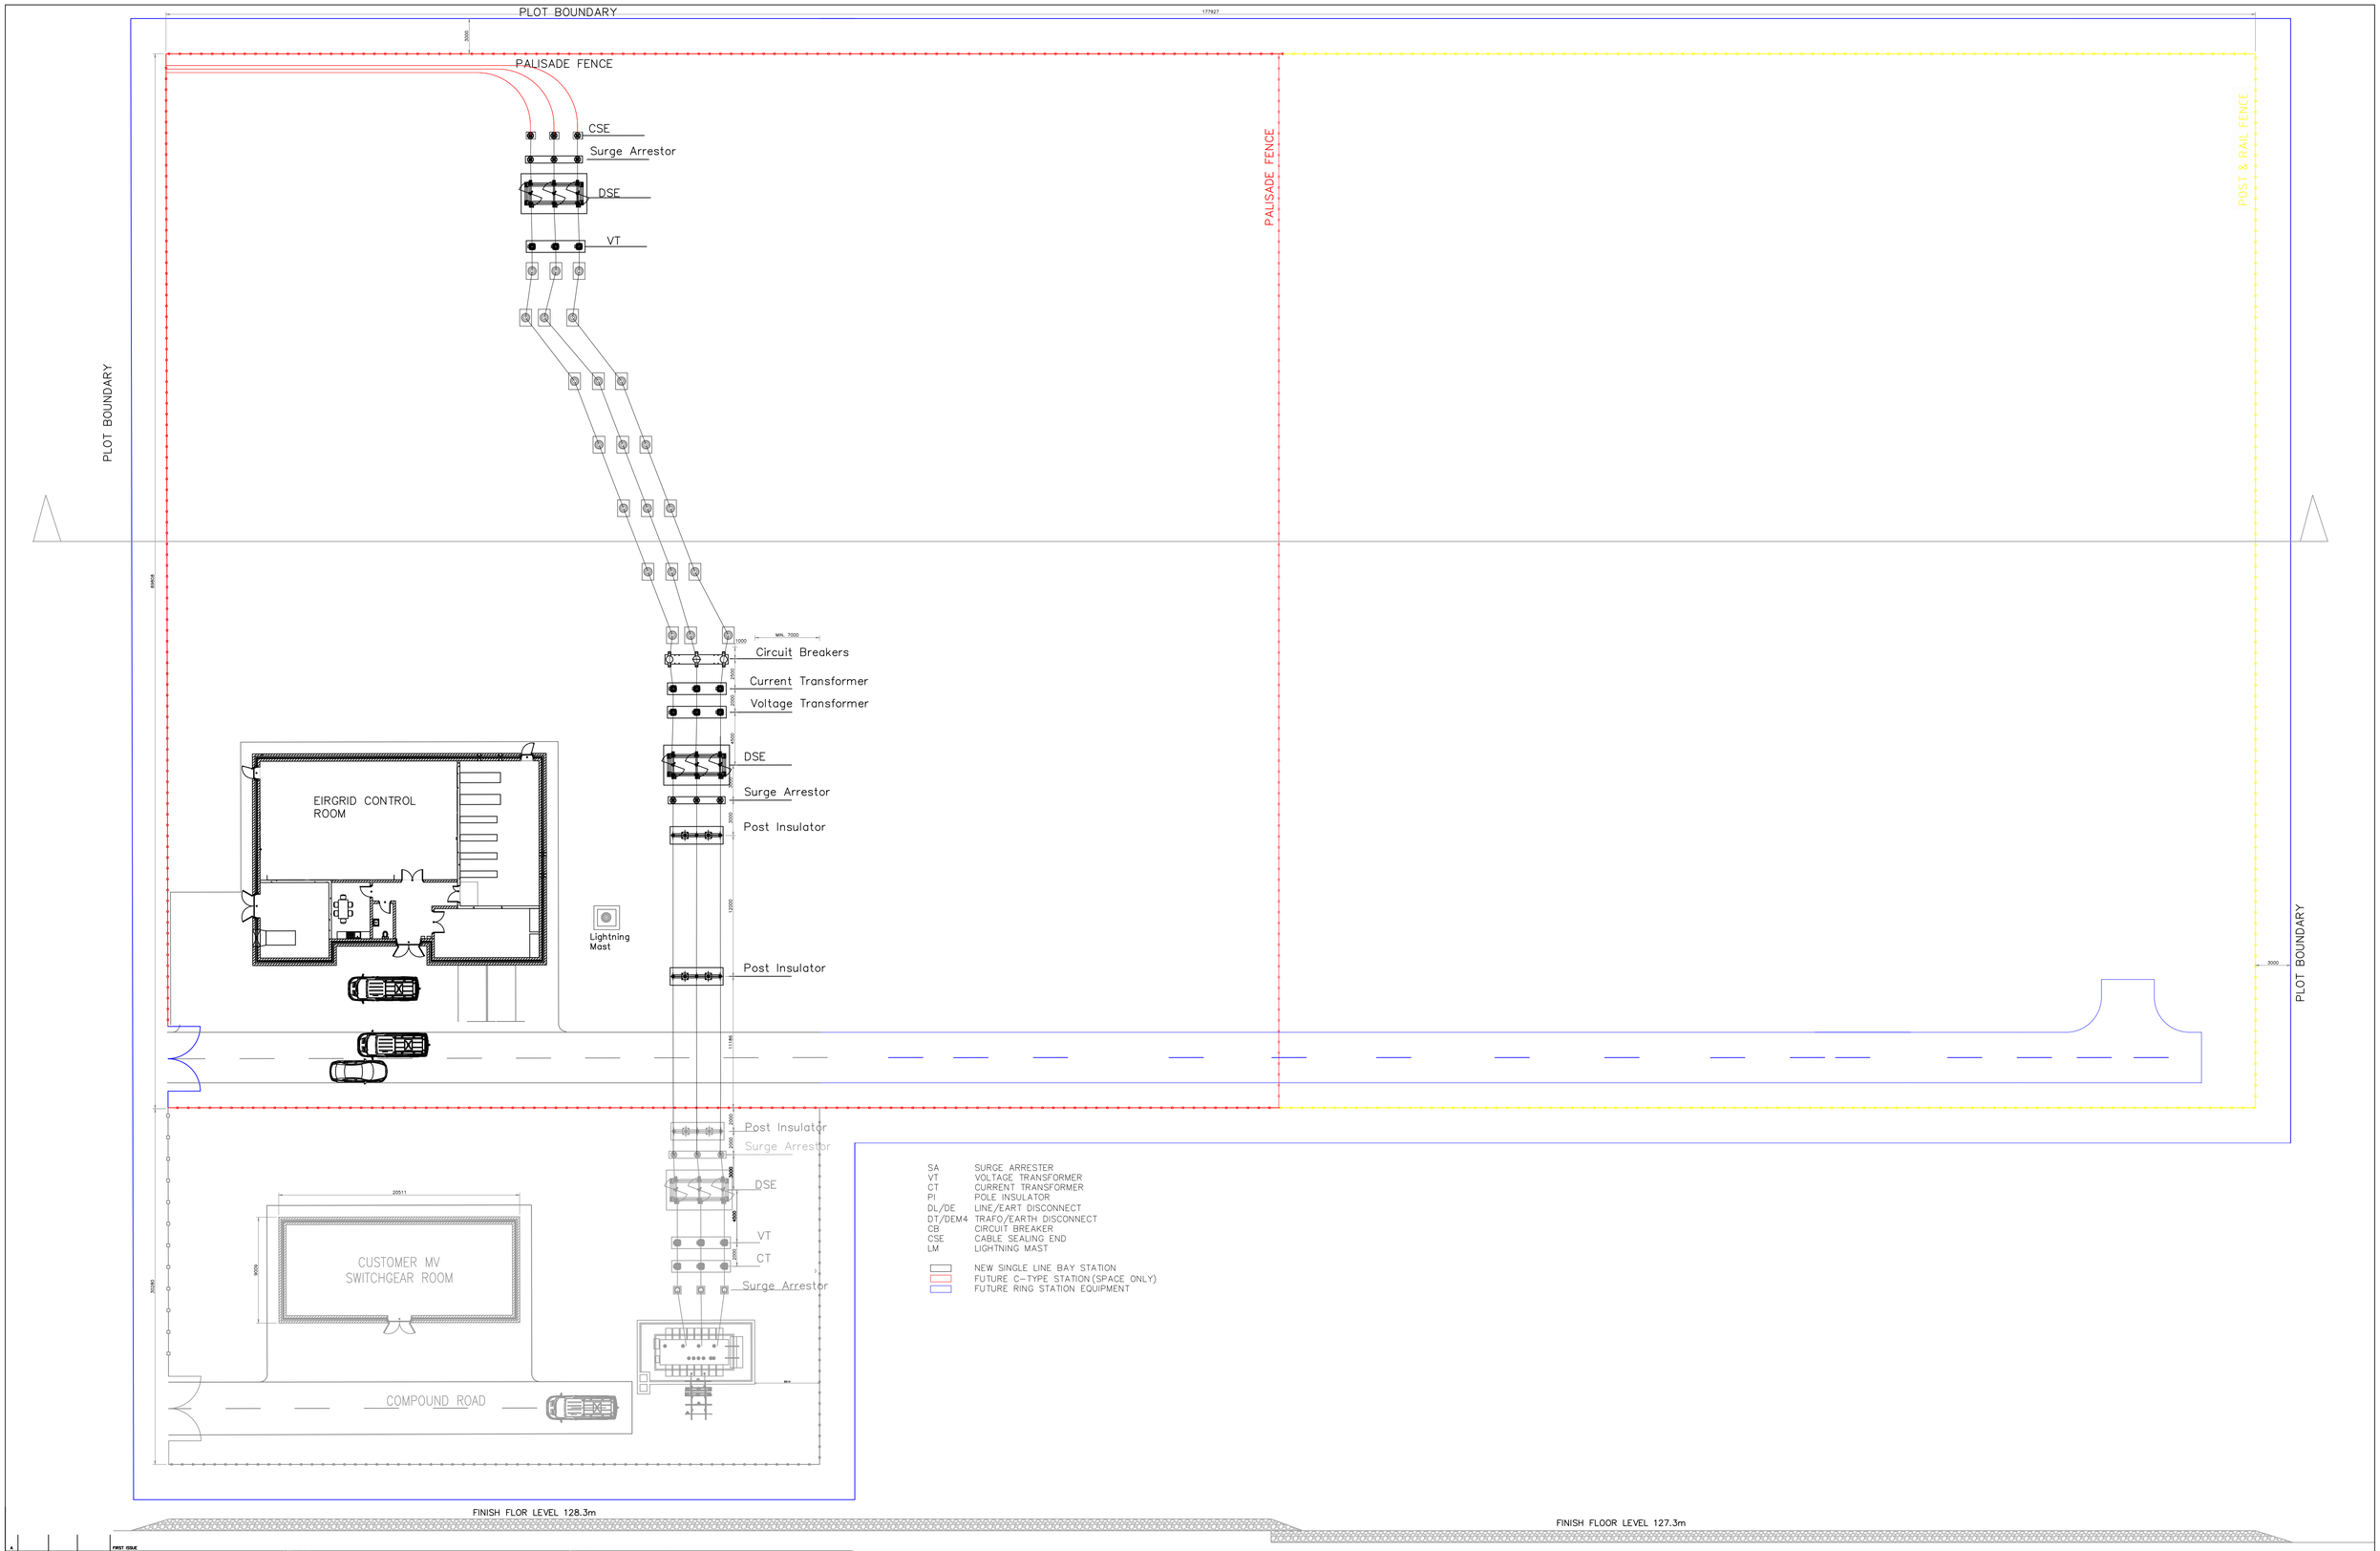

REV	DATE	DRAWN BY	CHECKED BY	DETAILS
A				FIRST ISSUE

ENGINEER

soleirtricity

PROJECT: Cooleeny Substation Compound

TITLE: INITIAL C-TYPE 110kV STATION AND FUTURE ENHANCED RING

SCALE: 1:250	STATUS: PLANNING	
PAPER SIZE: A1	DRAWN BY: M.KRAS	CHECKED AND APPROVED: E.WHELAN
PROJECT PHASE: DRAFT	DATE: 14.01.2026	DATE: 25.08.2025
DRAWING NUMBER: COOL D23.01.04		REVISION: E

FILE NAME: D:\Project\Cooleeny Substation\COOL D23.01.01 Substation Compound Rev E.2