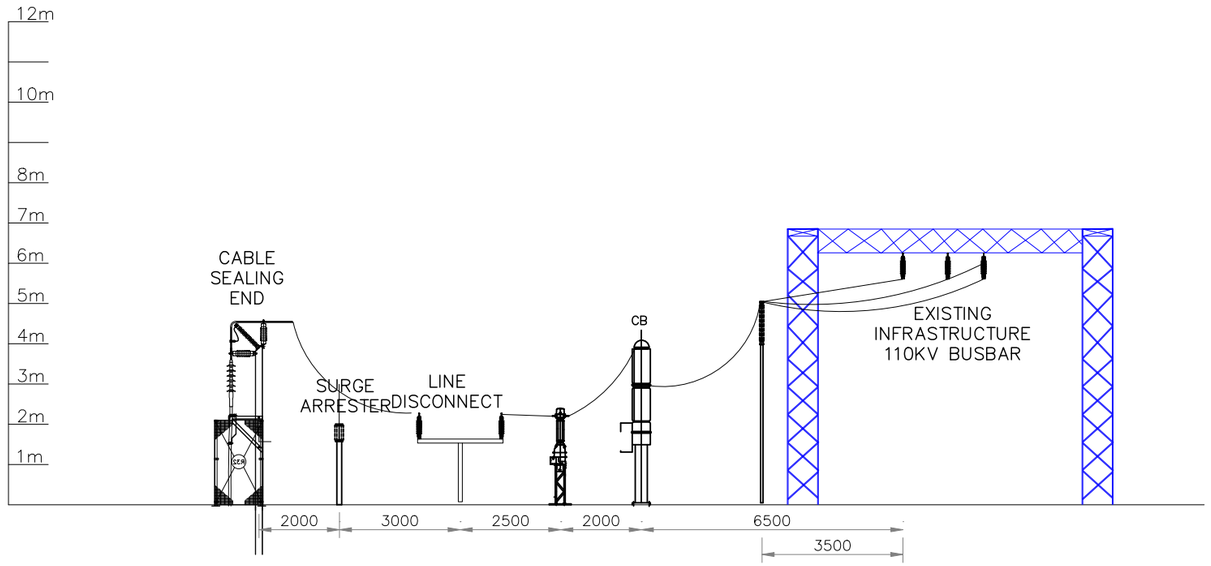

EXTENSION OF THE LISHEEN SUBSTATION SOUTH ELEVATION

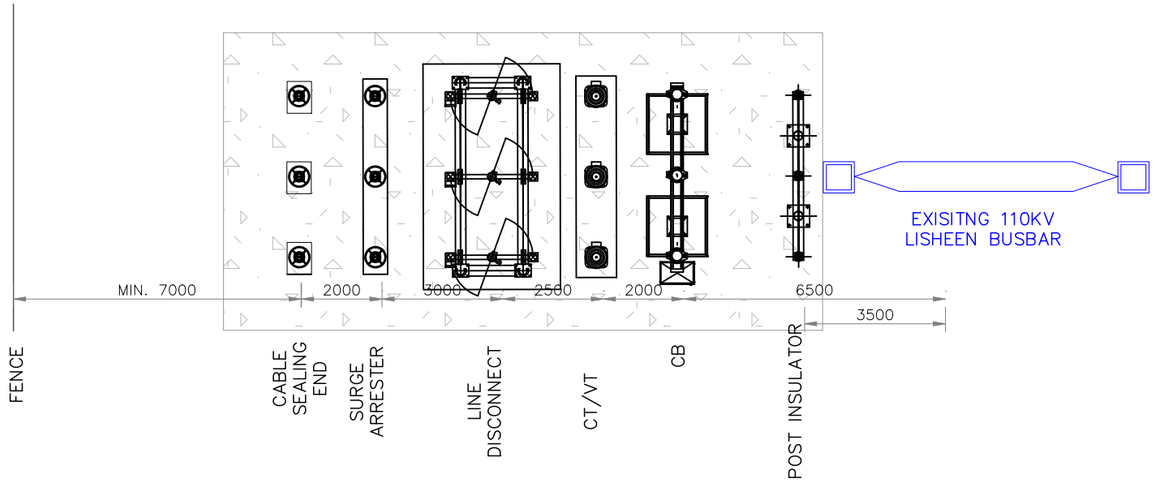

PLAN VIEW EXTENSION OF THE LISHEEN SUBSTATION

REV	DATE	DRAWN BY	CHECKED BY	DETAILS
A				FIRST ISSUE

ENGINEER

soleirtricity

PROJECT: Cooleeny Substation Compound

TITLE: EXTENSION OF THE EXISTING LISHEEN SUBSTATION COMPOUND

SCALE: 1:150	STATUS: PLANNING	
PAPER SIZE: A3	DRAWN BY: M.KRAS	CHECKED AND APPROVED: E.WHELAN
PROJECT PHASE: DRAFT	DATE: 14.01.2026	DATE: 14.01.2026
DRAWING NUMBER: COOL D23.01.05		REVISION: A

FILE NAME: D:\Projekty\Lisheen Substation\COOL D23.01.01 Substation Compound Rev E.3