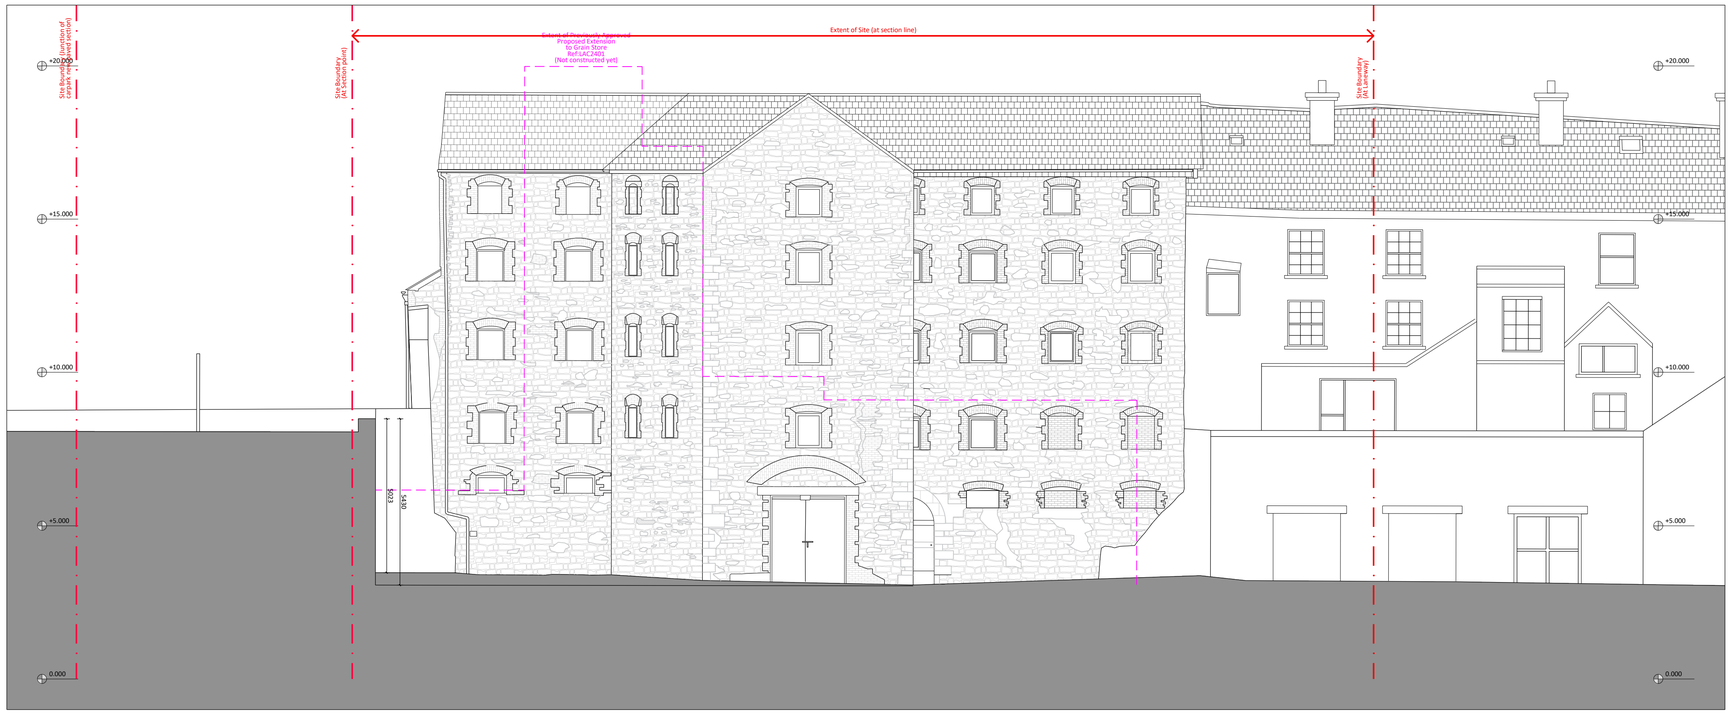

01 Section H-H As Existing

Scale: 1:100

02 Section I-I As Existing (Elevation to John Street)

Scale: 1:100

General Notes
1. Do not scale drawings. Dimensions govern.
2. All dimensions are in millimetres unless noted otherwise.
3. All dimensions shall be verified on site before proceeding with the work.
4. ODKM shall be notified in writing of any discrepancies.
5. Any areas indicated on this sheet are approximate and indicative only.
6. This information includes mapping data licensed from Ordnance Survey and is strictly for use in preparation of information for this project. The Ordnance Survey copyright acknowledgement must be displayed on any document containing this data. At the end of its use any Ordnance Survey data supplied by ODKM must be deleted and all copies destroyed.

ODKM ARCHITECTS
50 MOUNT STREET UPPER, DUBLIN 2, D02 DP03
T 01 676 6258
info@odkmarchitects.com
www.odkmarchitects.com

Practice Member	Registered Architect	Architect Accredited in Conservation	PSDP Accreditation	Environmental Acoreditation
2026	2026	G3	P	E

RIAI RIBA arb

Rev.	Date	Reason For Issue	Chk
-	-	-	-
-	-	-	-
-	-	-	-
-	-	-	-
-	-	-	-
-	-	-	-
-	-	-	-

Notes
-

Key Plan

Project Lands between John St. & Bridge St., New Ross, Wexford	Job No. 19-104	Scale	Date
Title Sections H-H & I-I As Existing	Client Wexford County Council	1:100	20.08.2026
Stage An Coimisiun Pleanala	Number ACP-FI-E-154		Revision -

A1 sheet size