


BOUNDARY DISTANCES

A	=	2130mm
B	=	2508mm
C	=	8019mm
D	=	6520mm
E	=	5213mm
F	=	1635mm
G	=	17273mm
H	=	17746mm
I	=	1800mm
J	=	15185mm
K	=	1932mm
L	=	5464mm
M	=	5709mm

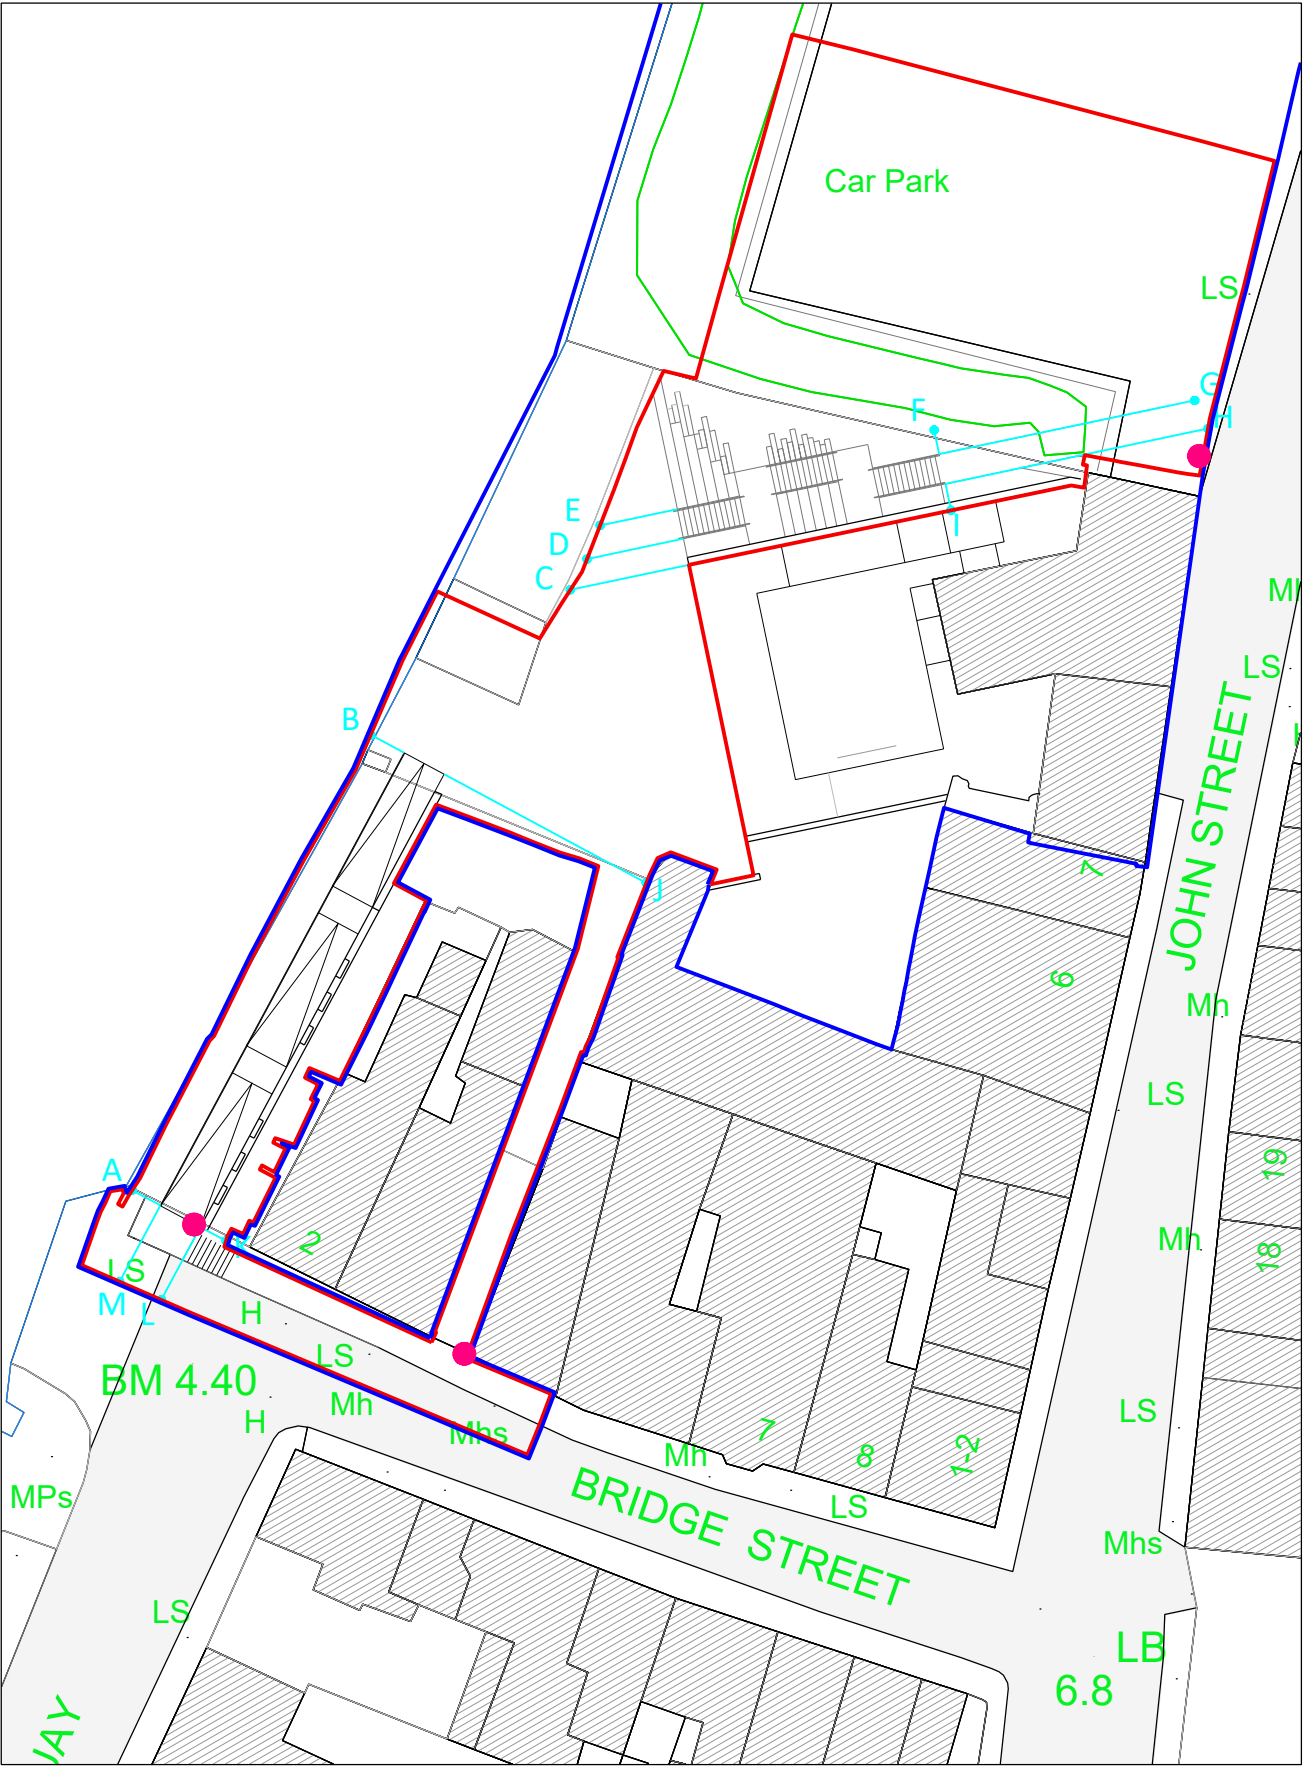

ORDNANCE SURVEY IRELAND
LICENCE NO. AR0108825
GOVERNMENT OF IRELAND

Map Series:
=====

1:1,000 | 5321-20
1:1,000 | 5322-16

Publisher / Source:
=====

Ordnance Survey Ireland (OSi)

Data Source / Reference:
=====

PRIME 2

Clip Extent / Area of Interest (AOI):
=====

LLX,LLY= 671787.0,627695.5
LRX,LRY= 671959.0,627695.5
ULX,ULY= 671787.0,627928.5
URX,URY= 671959.0,627928.5

Projection / Spatial Reference:
=====

IRENET95_Irish_Transverse_Mercator

Centre Point Coordinates:
=====

X,Y= 671873,627812


SITE OUTLINED IN RED THUS 

OTHER AREAS IN CONTROL
OF APPLICANT OUTLINED
IN BLUE THUS 

SITE NOTICES INDICATED THUS 

SITE AREA = 0.185 Hectares

01 Site Block Plan
Scale: 1:500

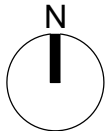

General Notes
1. Do not scale drawings. Dimensions govern.
2. All dimensions are in millimetres unless noted otherwise.
3. All dimensions shall be verified on site before proceeding with the work.
4. ODKM shall be notified in writing of any discrepancies.
5. Any areas indicated on this sheet are approximate and indicative only.
6. This information includes mapping data licensed from Ordnance Survey and is strictly for use in preparation of information for this project. The Ordnance Survey copyright acknowledgement must be displayed on any document containing this data. At the end of its use, any Ordnance Survey data supplied by ODKM must be deleted and all paper copies destroyed.

ODKM
ARCHITECTS

50 MOUNT STREET UPPER, DUBLIN 2, D02 DP03

T 01 676 6258
info@odkmarchitects.com
www.odkmarchitects.com

Practice Member	Registered Architect	Architect Accredited in Conservation	PSDP Accreditation	Environmental Accreditation	RIAI RIBA arb
2026	2026	G3	P	E	

Rev.	Date	Reason For Issue	Chk
-	-	-	-

Project	Lands between John St. & Bridge St., New Ross, Wexford	Job No.	19-104	Scale	Date
Title	Site Block Plan	Client	Wexford County Council	1:500	20.08.2026
Stage	An Coimisiun Pleanála	Number	ACP-FI-P-002	Revision	-