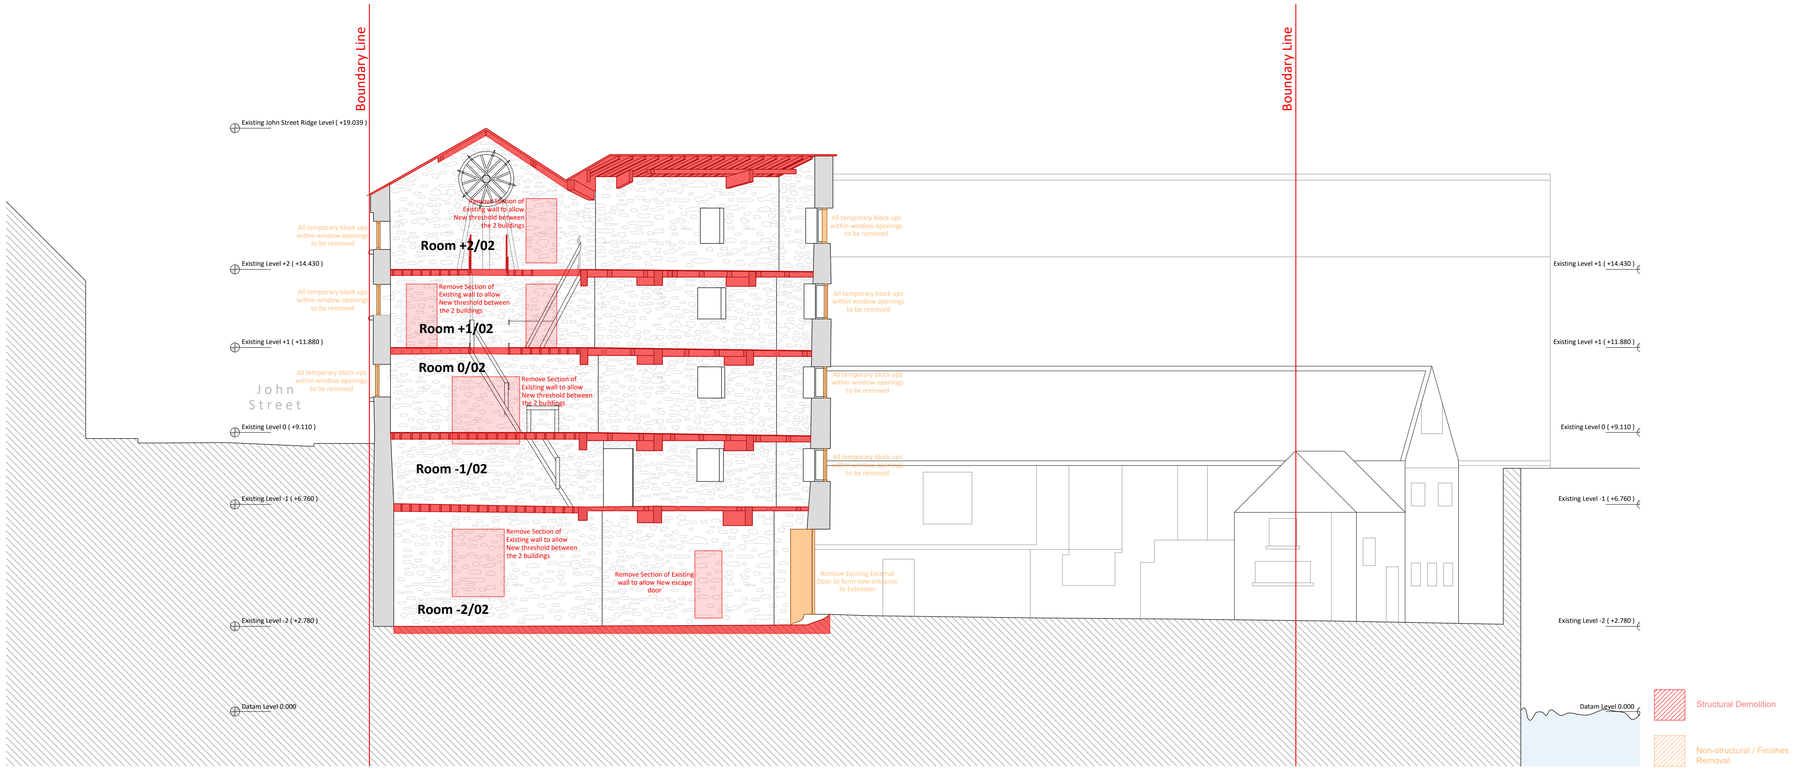


01 Section G-G

Scale: 1:100

General Notes
1. Do not scale drawings. Dimensions govern.
2. All dimensions are in millimetres unless noted otherwise.
3. All dimensions shall be verified on site before proceeding with the work.
4. ODKM shall be notified in writing of any discrepancies.
5. Any areas indicated on this sheet are approximate and indicative only.
6. This information includes mapping data licensed from Ordnance Survey and is strictly for use in preparation of information for this project. The Ordnance Survey copyright acknowledgement must be displayed on any document containing this data. At the end of its use any Ordnance Survey data supplied by ODKM must be deleted and all copies destroyed.

ODKM ARCHITECTS
50 MOUNT STREET UPPER, DUBLIN 2, D02 DP03
T 01 676 6258
m@odkmarchitects.com
www.odkmarchitects.com

| Practice Member | Registered Architect | Architect Accredited in Conservation | PSDP Accreditation | Environmental Accreditation |
|---|---|---|---|---|
| 2023 | 2023 | G3 | P | E |

RIAI RIBA arb

| Rev. | Date | Reason For Issue | Chk |
|---|---|---|---|
| - | - | - | - |
| - | - | - | - |
| - | - | - | - |
| - | - | - | - |
| - | - | - | - |
| - | - | - | - |
| - | - | - | - |

Notes
-

Key Plan

| | | | |
|---|---|---|---|
| Project | The Grain Store, John Street, New Ross, Wexford | Job No. 19-104 | Scale / Date |
| Title | Section G-G Demolition As Existing | Client Wexford County Council | 1:100 / 05.01.2024 |
| Stage | Part 8 Planning | Number Part 8-Demo-153 | Revision - |

A1 sheet size