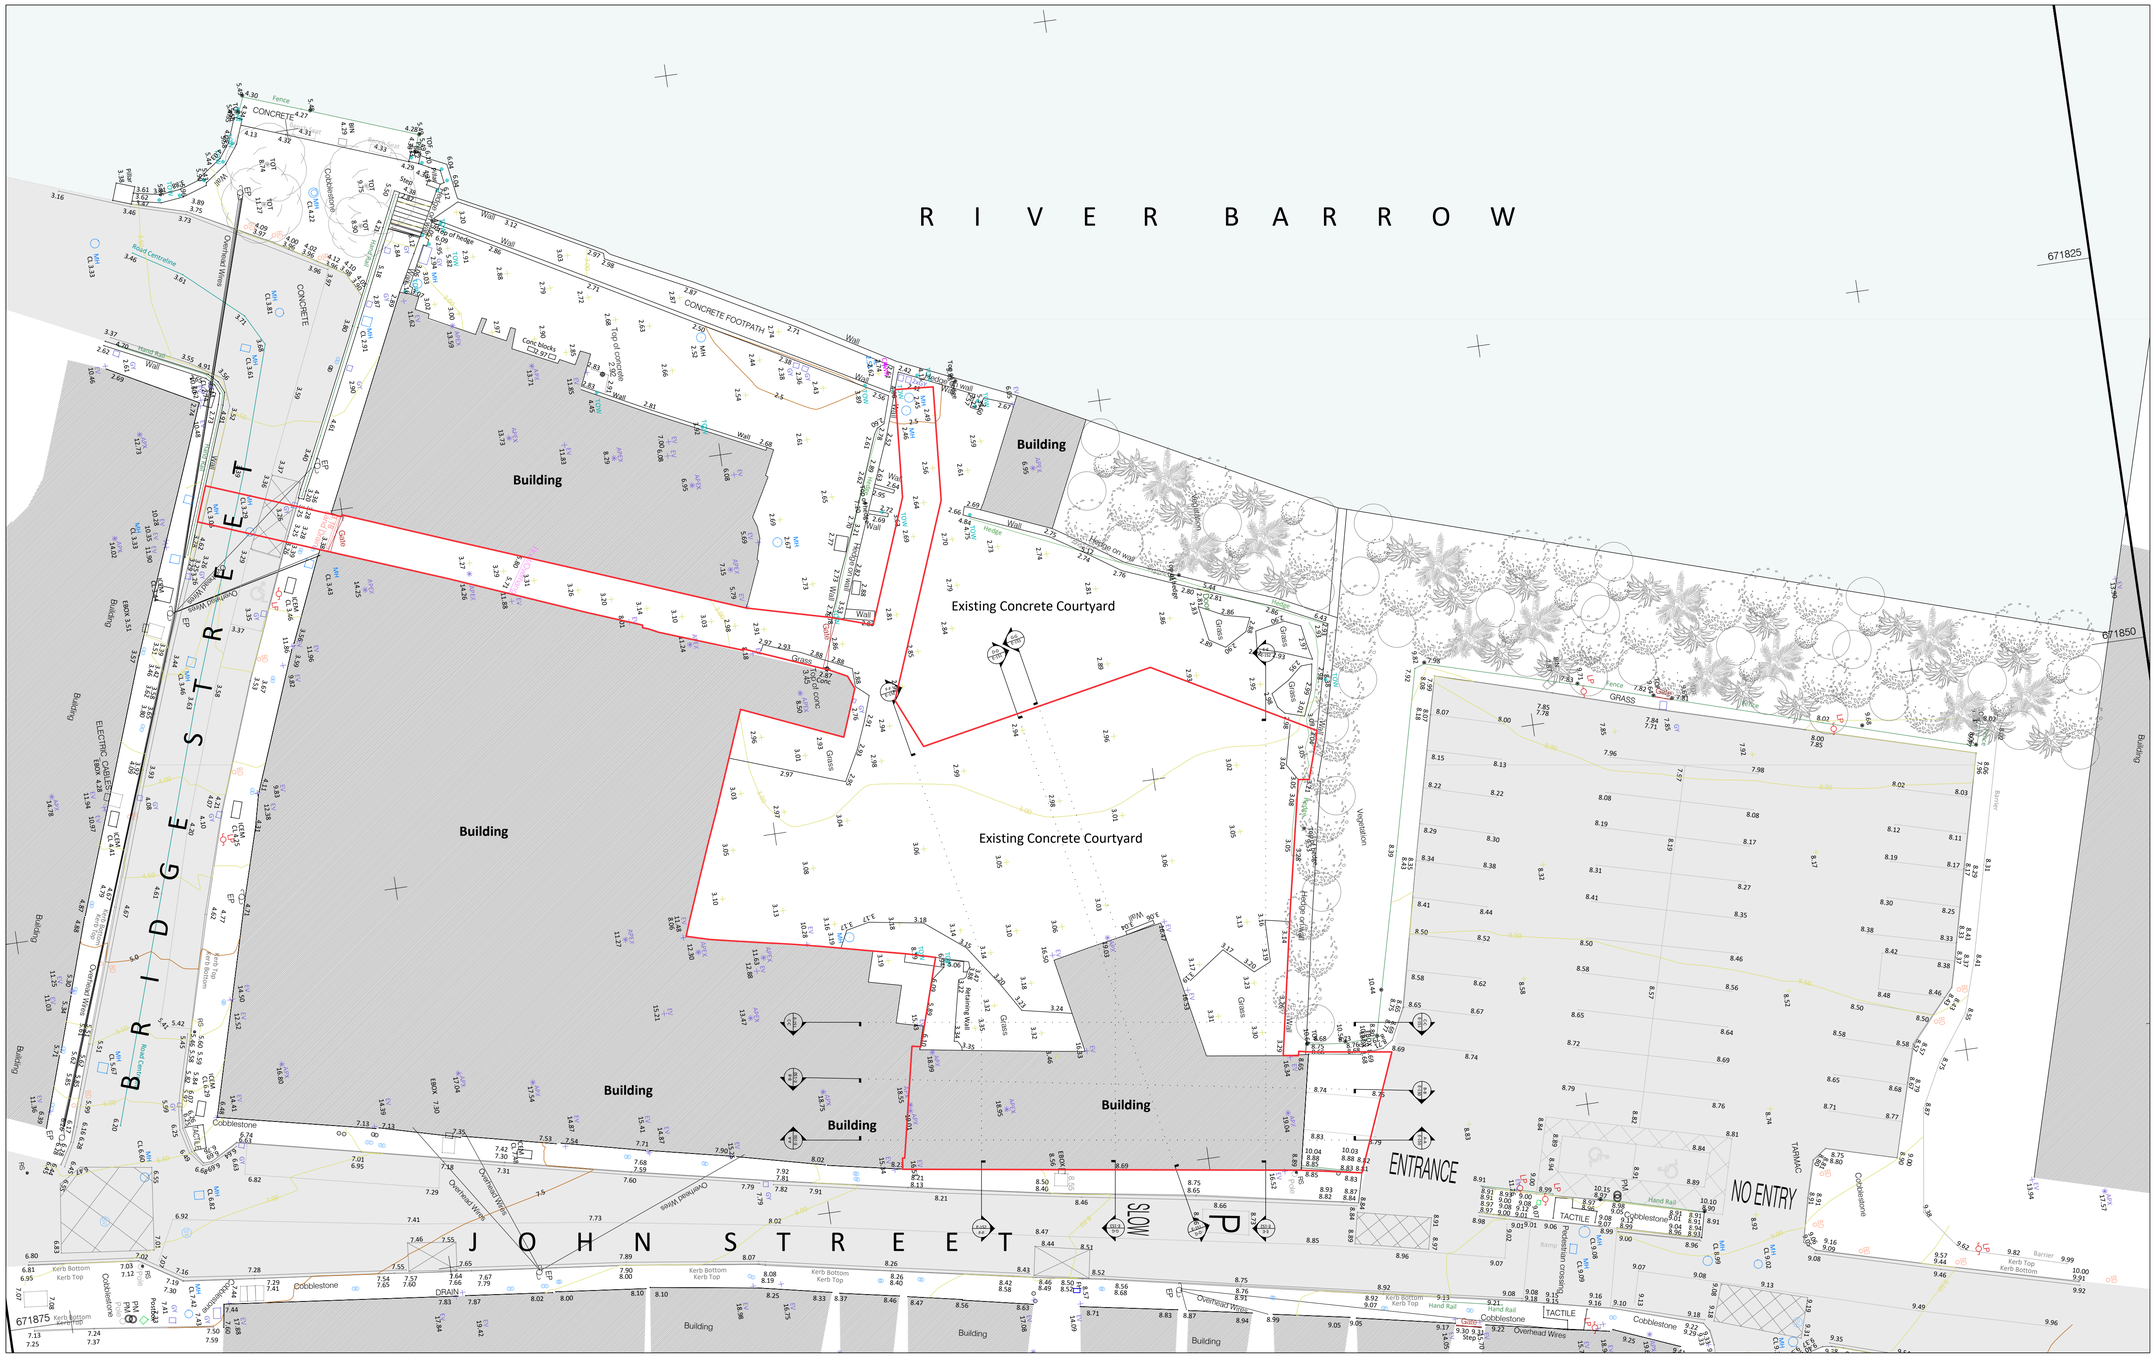

01 Site Layout Plan As Existing

Scale: 1:200

General Notes:
1. Do not scale drawings. Dimensions govern.
2. All dimensions are in millimetres unless noted otherwise.
3. All dimensions shall be verified on site before proceeding with the work.
4. ODKM shall be notified in writing of any discrepancies.
5. Any areas indicated on this sheet are approximate and indicative only.
6. This information includes mapping data licensed from Ordnance Survey Ireland under a non-exclusive, non-transferable licence for this project. The Ordnance Survey copyright acknowledgement must be displayed on any document containing this data. At the end of its use, any Ordnance Survey data supplied by ODKM must be deleted and all copies destroyed.

ODKM ARCHITECTS
50 MOUNT STREET UPPER, DUBLIN 2, D02 0PD3
T 01 676 6258
info@odkmarchitects.com
www.odkmarchitects.com

Practice Member	Registered Architect	Architect Accredited in Conservation	PSDP Accreditation	Environmental Accreditation
2023	2023	G3	P	E

RIAI RIBA arb

Rev.	Date	Reason For Issue	Chk
-	-	-	-
-	-	-	-
-	-	-	-
-	-	-	-
-	-	-	-
-	-	-	-
-	-	-	-

Notes
-

SITE OUTLINED IN RED THUS

SITE AREA = 0.1926 Hectares

Key Plan

Project The Grain Store, John Street, New Ross, Wexford	Job No. 19-104	Scale	Date
Title Site Layout Plan As Existing	Client Wexford County Council	1:200	05.01.2024
Stage Part 8 Planning	Number Part 8-E-100		Revision -

A1 sheet size