DO NOT SCALE

Millimetres 100 0 10

GENERAL NOTES

1. ALL DIMENSIONS ARE IN MILLIMETRES UNLESS NOTED OTHERWISE
2. ONLY WRITTEN DIMENSIONS SHALL BE USED. NO DIMENSIONS SHALL BE SCALED FROM THE DRAWINGS
3. ALL LEVELS ARE IN METRES AND ARE TO MALIN HEAD DATUM
4. ALL COORDINATES ARE IN METRES AND ARE TO IRISH TRANSVERSE MERCATOR
5. DRAWINGS ARE TO BE READ IN CONJUNCTION WITH THE SPECIFICATION
6. THIS DRAWING IS TO BE USED ONLY FOR THE PURPOSES OF THE PLANNING APPLICATION AND IS SUBJECT TO DETAILED DESIGN

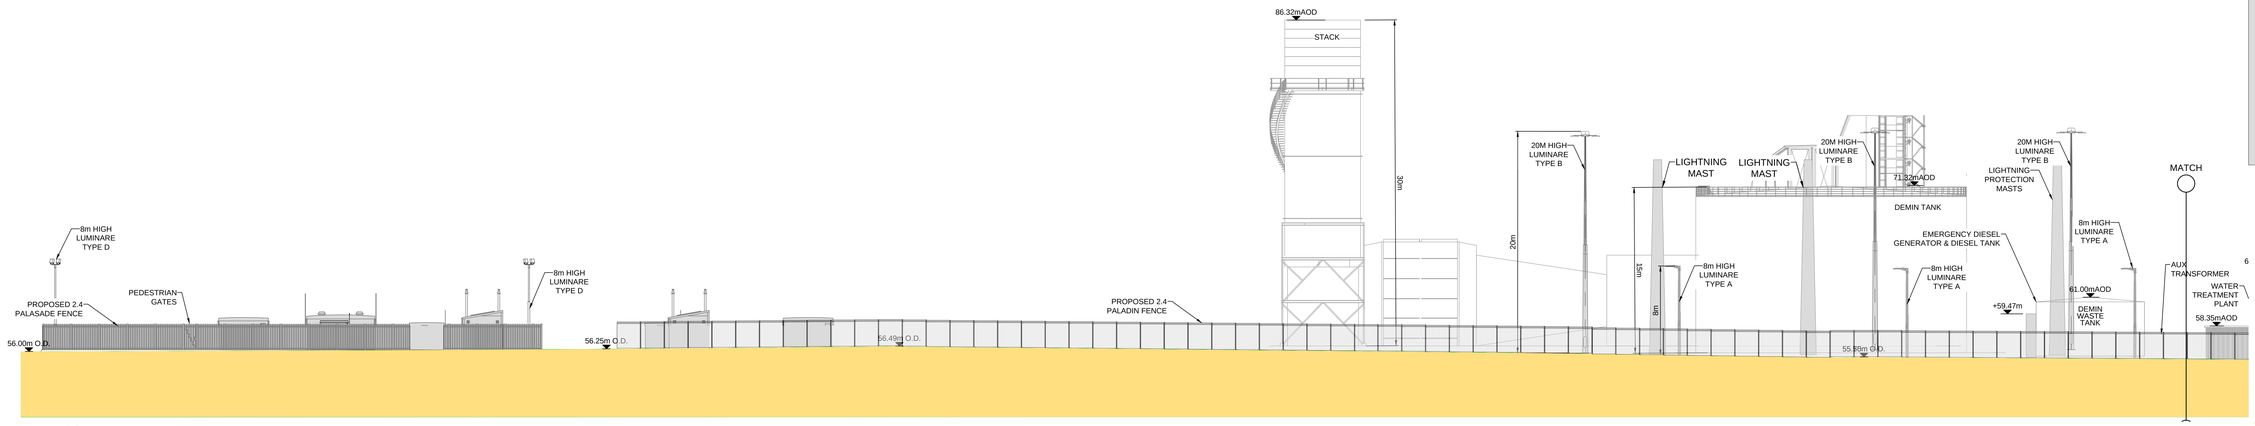

1 South East Elevation
900070 SCALE 1:200

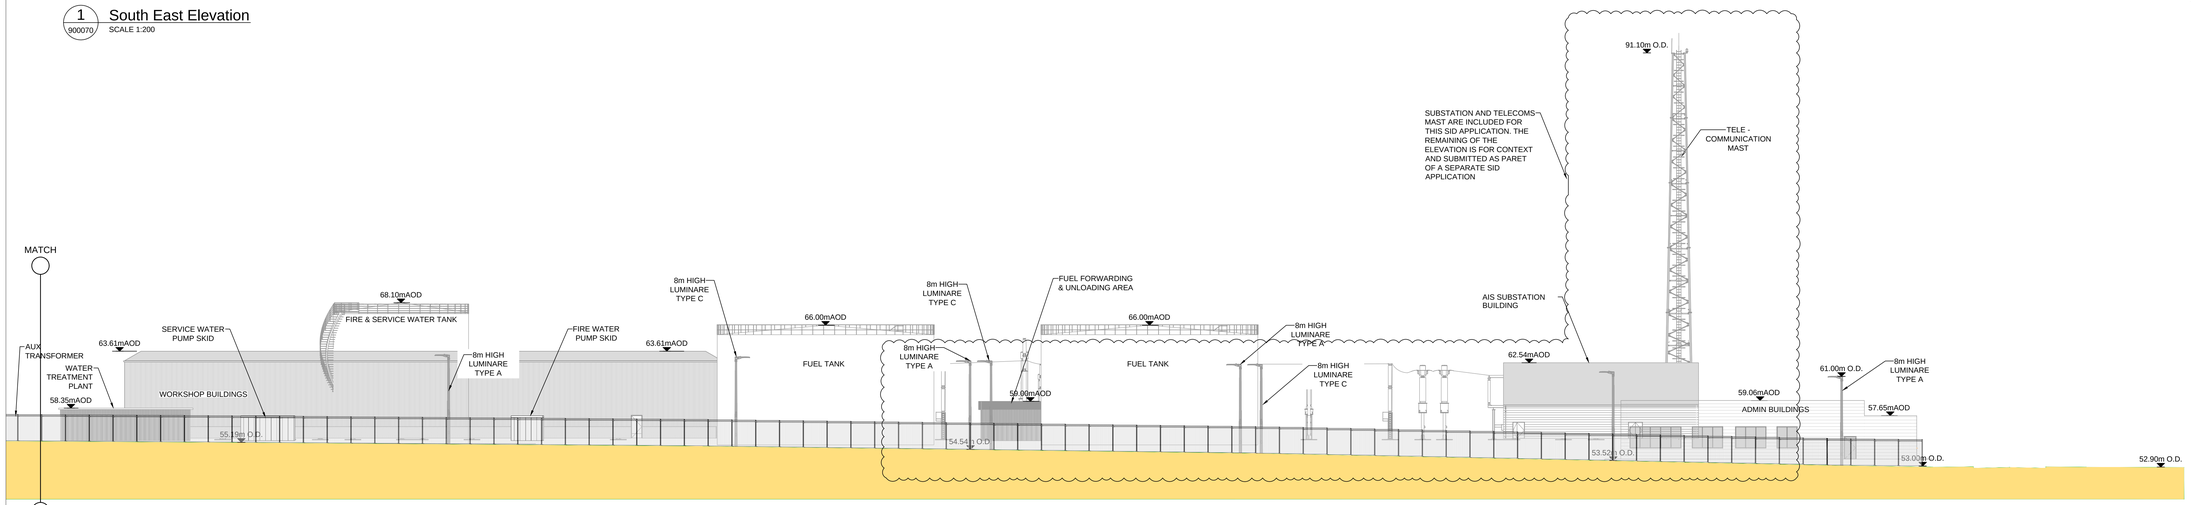

1 ELEVATION -Cont:-
900070 SCALE 1:200

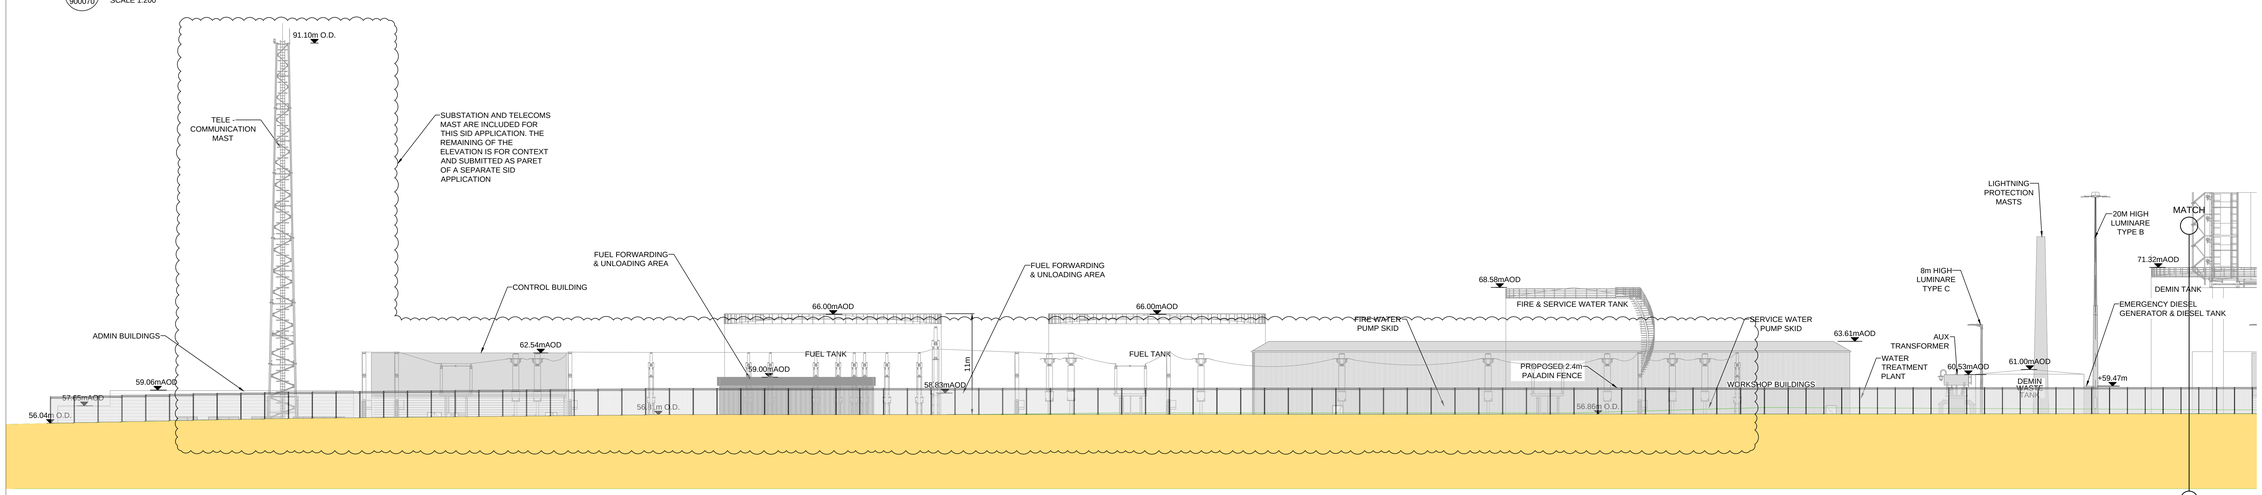

2 North West Elevation
900070 SCALE 1:200

Rev	Description	By	Date	Chk'd	Auth
0	ISSUED FOR PLANNING	PS	13.03.26	ND	AJB

AtkinsRéalis
DUBLIN | CORK | GALWAY | DUNDALK
ATKINS HOUSE,150 AIRSIDE BUSINESS PARK, SWORDS, DUBLIN, K67 K5W4.
Tel : +353 1 810 8000 Email : info.ie@atkinsréalis.com

Client: Bord Gáis Energy

Project: CASHLA PEAKER PLANT 220KV SUBSTATION AND GRID CONNECTION
Rathmorrissy, Pollnagroagh, Moanbaun, Castlelambert, Knocknacreeva, Caraunduff, Caherbriskaun, Lisheenkyle East, Barrettspark, Cashla, Athenry, Co. Galway.

Purpose: PLANNING
Title: SITE ELEVATIONS SHEET 01

Original Scale	Design/Drawn	Checked	Authorised
1:200 at A0	PS 13.03.26	ND 13.03.26	AJB 13.03.26

Status: A2
Drawing Number: PEK3-ATK-ZZ-02-DR-CE-900071
Rev: 0

P:\EGBA\Project\Data\01144\B\6 Design Graphics\5.01 AutoCad\PEK3-ATK-ZZ-02-DR-CE-900071-900072.dwg

RTEXT: file open error