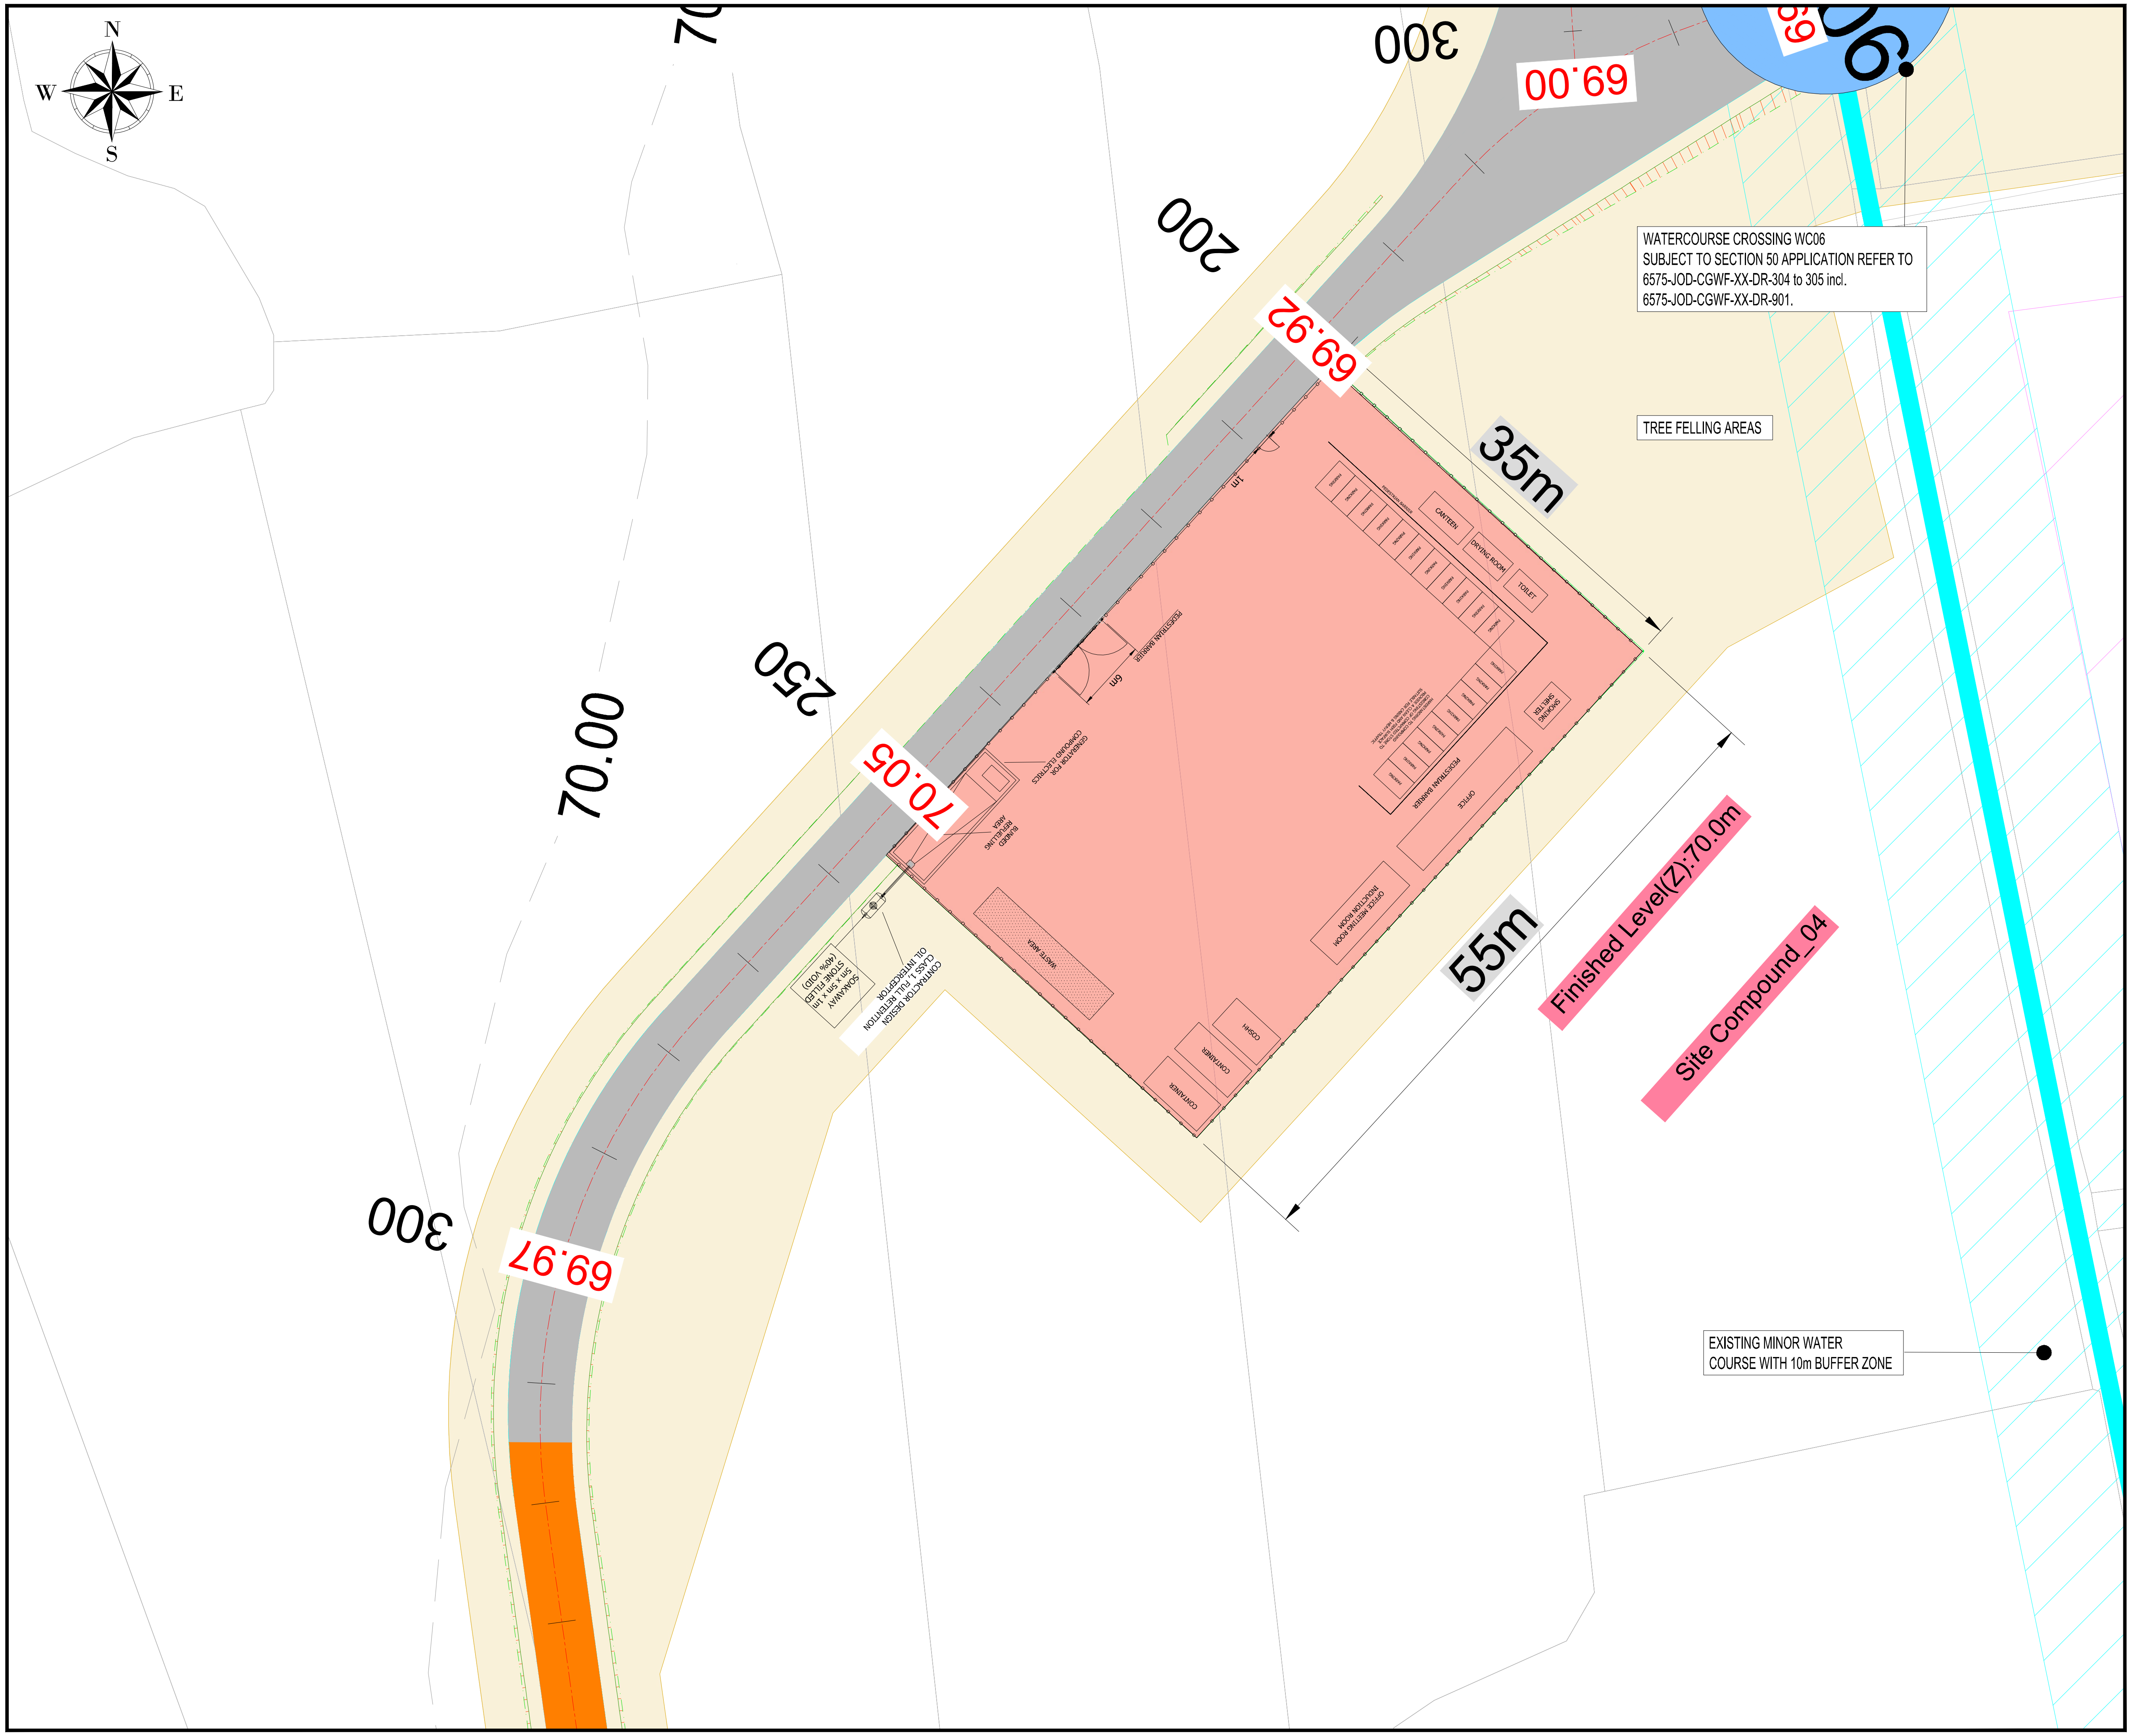

NOTES:

1 FIGURED DIMENSIONS ONLY TO BE TAKEN FROM THIS DRAWING.
2 ALL DRAWINGS TO BE CHECKED BY THE CONTRACTOR ON SITE.
3 ENGINEER TO BE INFORMED OF ANY DISCREPANCIES BEFORE ANY WORK COMMENCES.
4 THIS DRAWING TO BE READ IN CONJUNCTION WITH ALL OTHER RELEVANT DRAWINGS AND SPECIFICATIONS.
5 FINAL LEVELS MAY VARY DEPENDING ON LOCAL GROUND CONDITIONS

Legend

- Proposed Compound Location
- Proposed Floating Access Tracks
- Tree Felling Areas
- Contours of Existing Ground Elevation
- Proposed Fill
- Proposed Cut
- XX.XX Finished Access Track Level
- Proposed New Access Tracks
- Existing Minor Watercourse
- Existing Minor Watercourse with 10m Buffer
- WC1 Watercourse Crossing

© Tailte Éireann - Surveying
Includes National Mapping Reproduced Under Copyright to Tailte Éireann.
Licence Number CYAL 50512615
OS Sheets: 1864,1865,1923,1924, 1925,1979,1979-D,1980,1981,1982, 2038-B,2039,2040,2041

rev.	date	modifications	D	C	A

Client
Carraigin Power LTD.

Project
Carrigeen Renewable Energy Development,Co.Roscommon.

Stage
Planning

Title
Proposed Temporary Compound 04

Scales
1:500 (A3)

Surveyed	Prepared	Checked	Approved	Date
-	A.G	J.D	C.G	Mar 2026

JENNINGS O'DONOVAN an RSK company

© COPYRIGHT OF
JENNINGS O'DONOVAN AND PARTNERS LIMITED

FINISKLIN
SLIGO
IRELAND
Tel (+353) 719 161 416
Email. info@jodireland.com
www.jodireland.com
@JOD_Sligo Jennings O'Donovan & Partners Jennings O'Donovan

Job Ref.	Drawing No.	Revision
6575	6575-JOD-CGWF-XX-DR-C-0804	-