


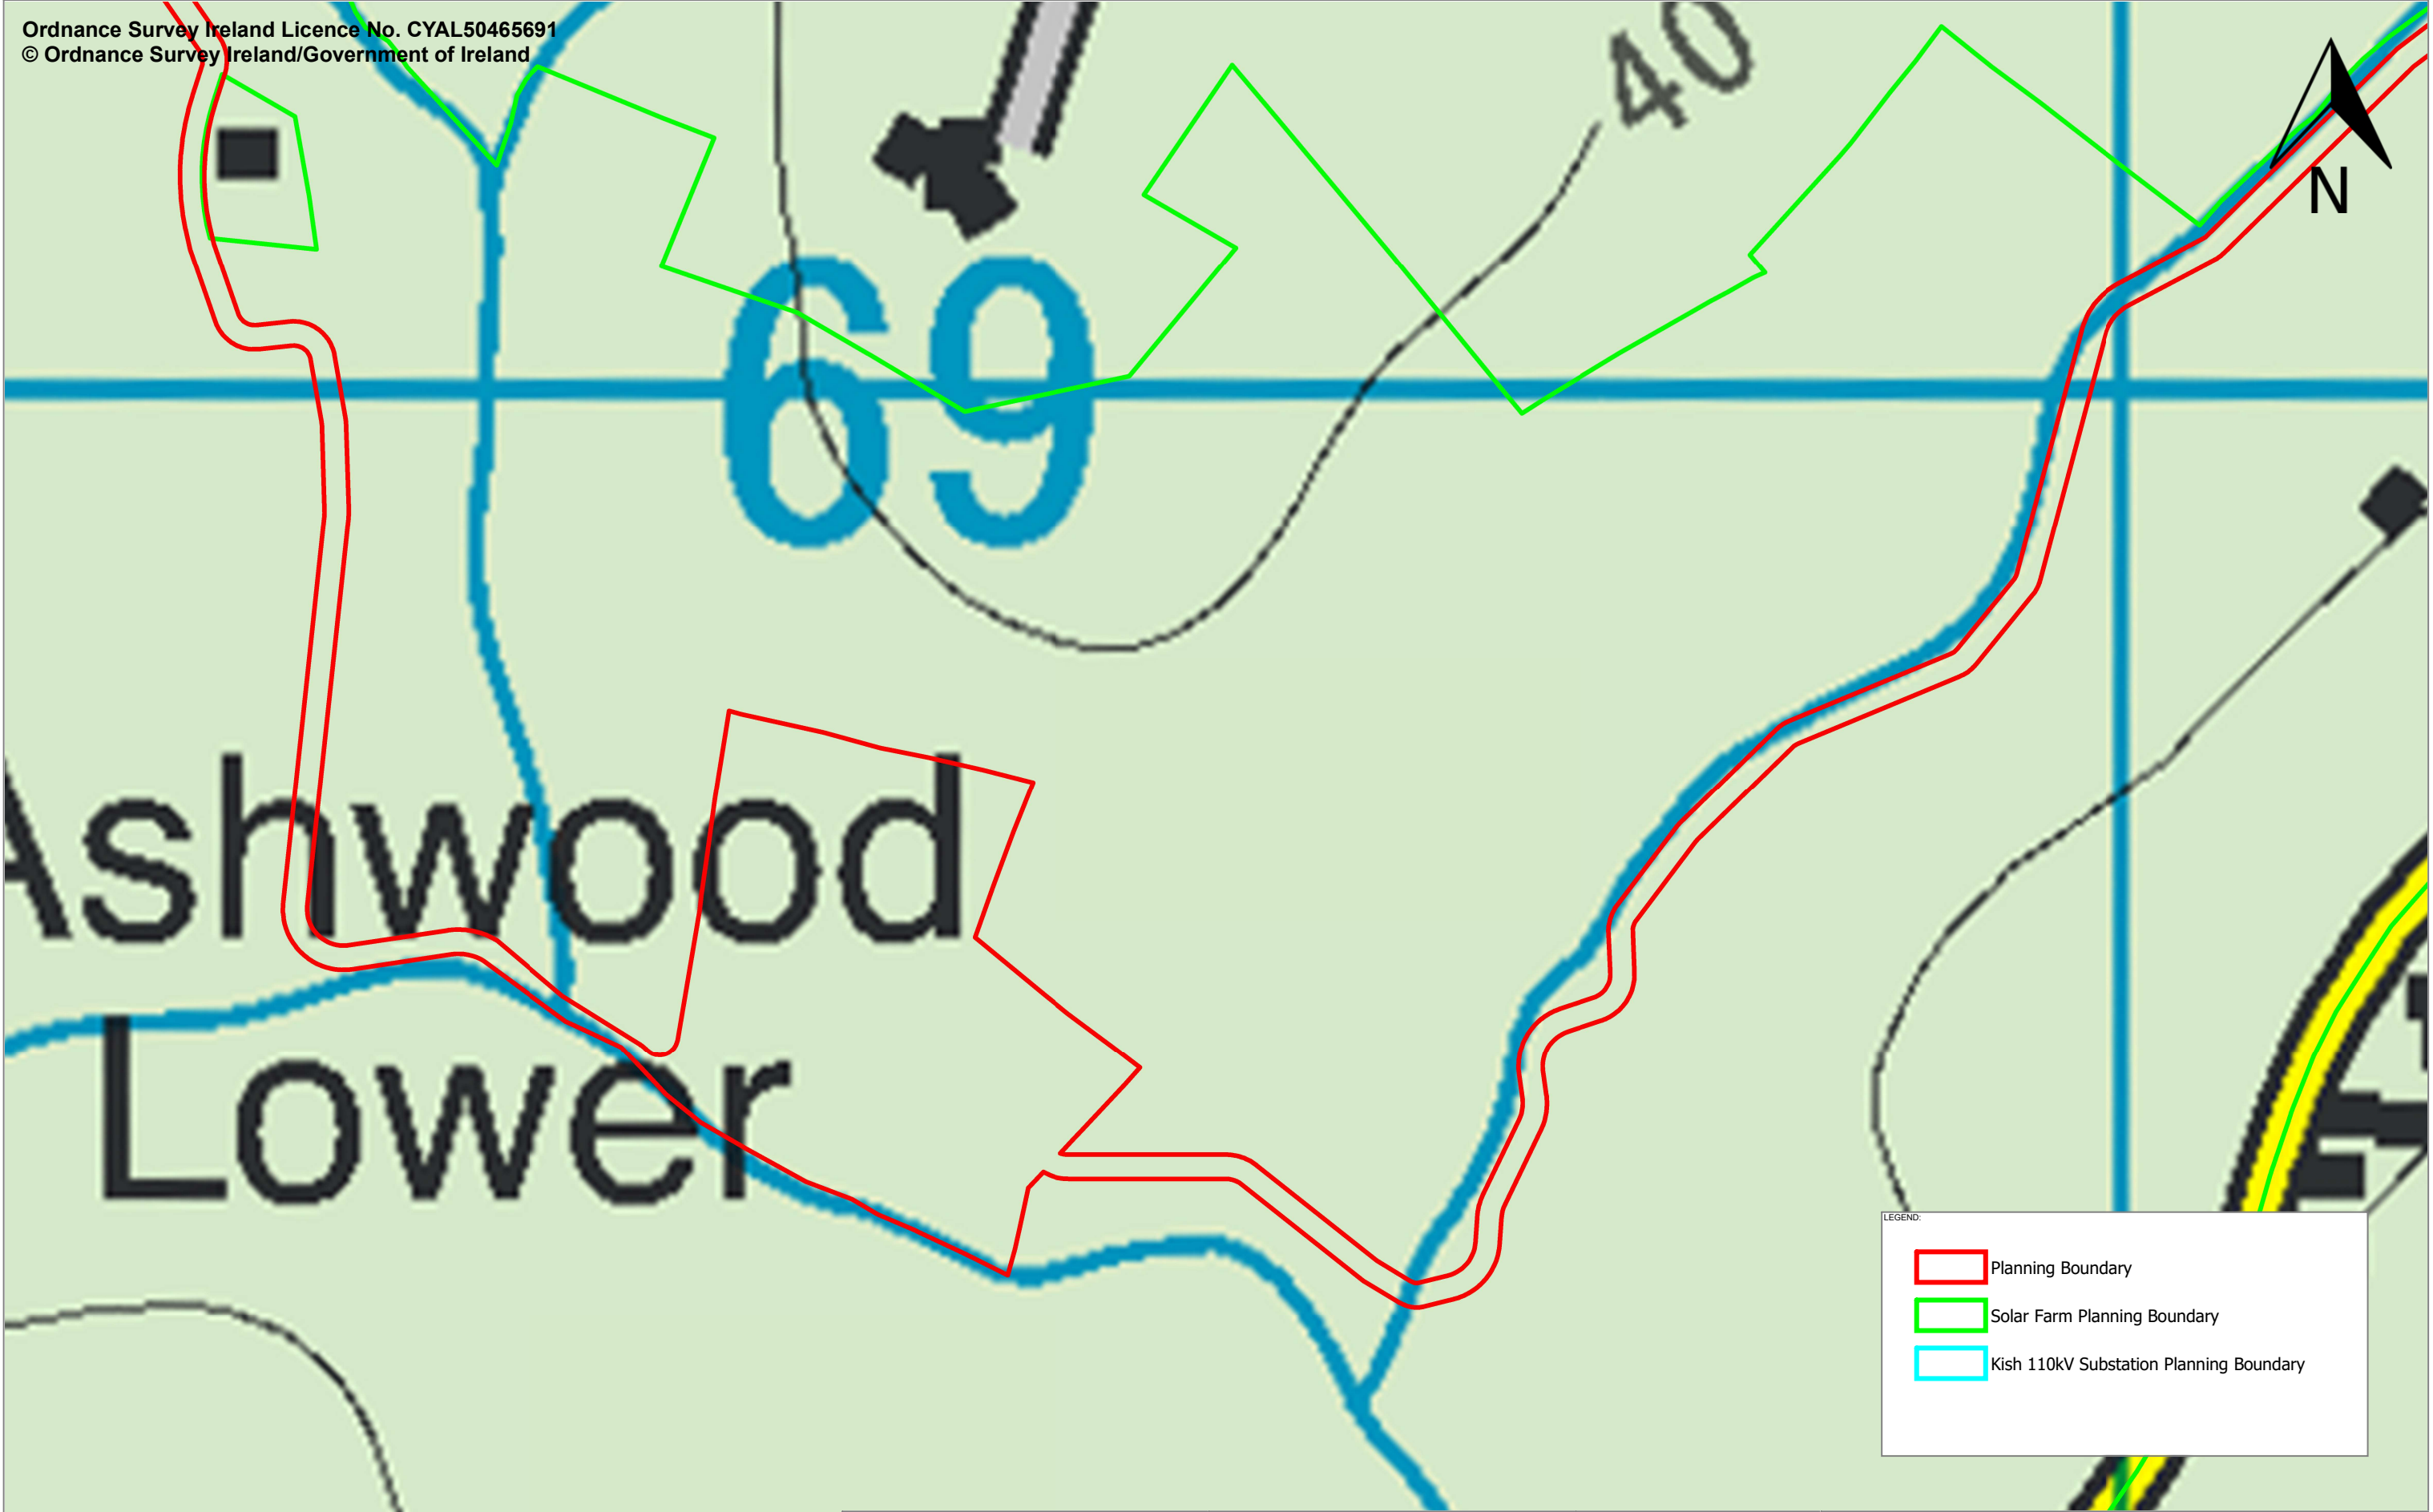

LEGEND:

-  Planning Boundary
-  Solar Farm Planning Boundary
-  Kish 110kV Substation Planning Boundary

PREPARED BY:  Highfield Energy Services Ltd email: info@highfieldenergy.com	PREPARED FOR:  Unit17, The Hyde Building The Park Carrickmines Dublin D18 H393	DRAWING No.: FIGURE 1.01.2	TITLE: SITE IDENTIFICATION MAP
		PAPER SIZE (SCALE): A3 (1:2500)	
		DATE: 15/05/2026	
		REVISION (BY): A (TB)	
PROJECT: North Wexford SID			