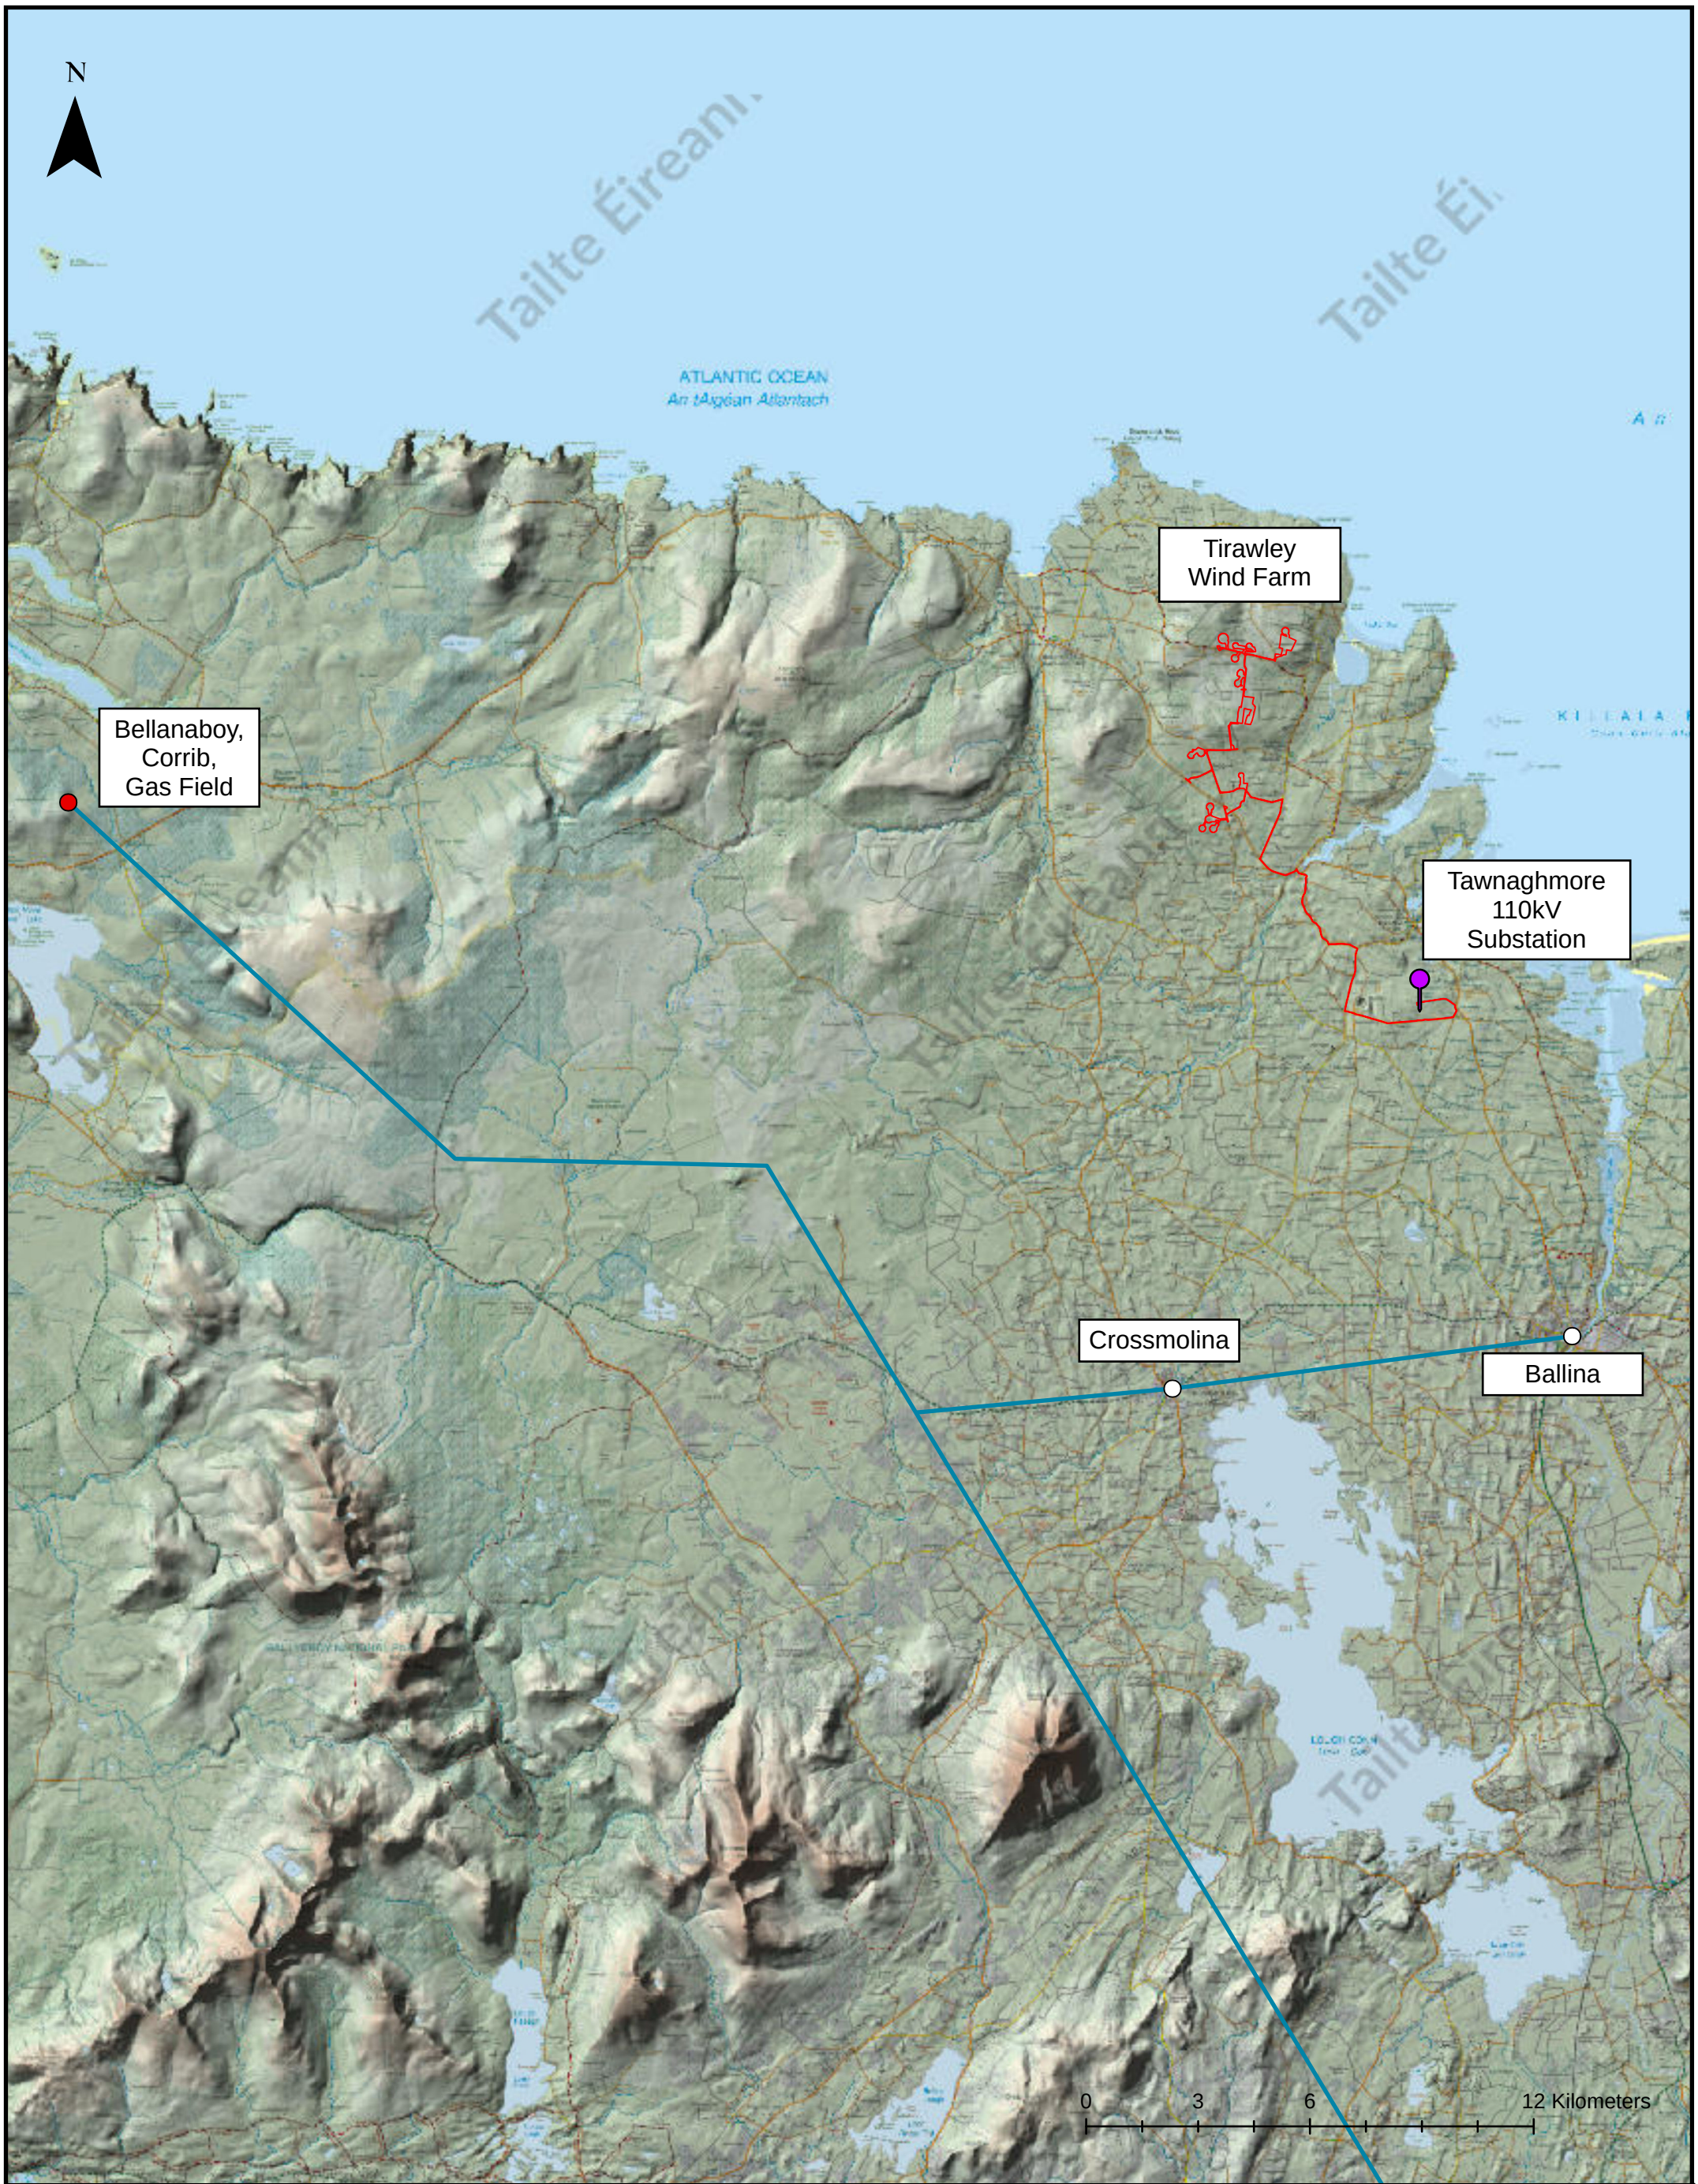

LEGEND

- Tawnaghmore 110kV Substation
- Proposed Development Redline

GAS NETWORK NODES

- Entry Point
- Pipeline
- Gas Pipeline Network

Client Representative

JENNINGS O'DONOVAN an RSK company

© COPYRIGHT OF
JENNINGS O'DONOVAN AND PARTNERS LIMITED

FINISKLIN SLIGO IRELAND
Tel (+353) 719 161 416
Email. info@jodireland.com
www.jodireland.com
@JOD_Sligo Jennings O'Donovan & Partners Jennings O'Donovan

Tailte Éireann CYAL50512615 © Tailte Éireann – Surveying.

Client
CONSTANT ENERGY LIMITED.

Project
TIRAWLEY WIND FARM, CO. MAYO

Title
GAS NETWORK IRELAND - PIPELINE MAP

Drg. By	DT	**Job No.**	6289
Checked By	MG	**Figure**	16.1
Approved	MG	**Rev**	0
Scale	1:160,000 (A3)		
Stage	Planning		
Date	22/04/2026		