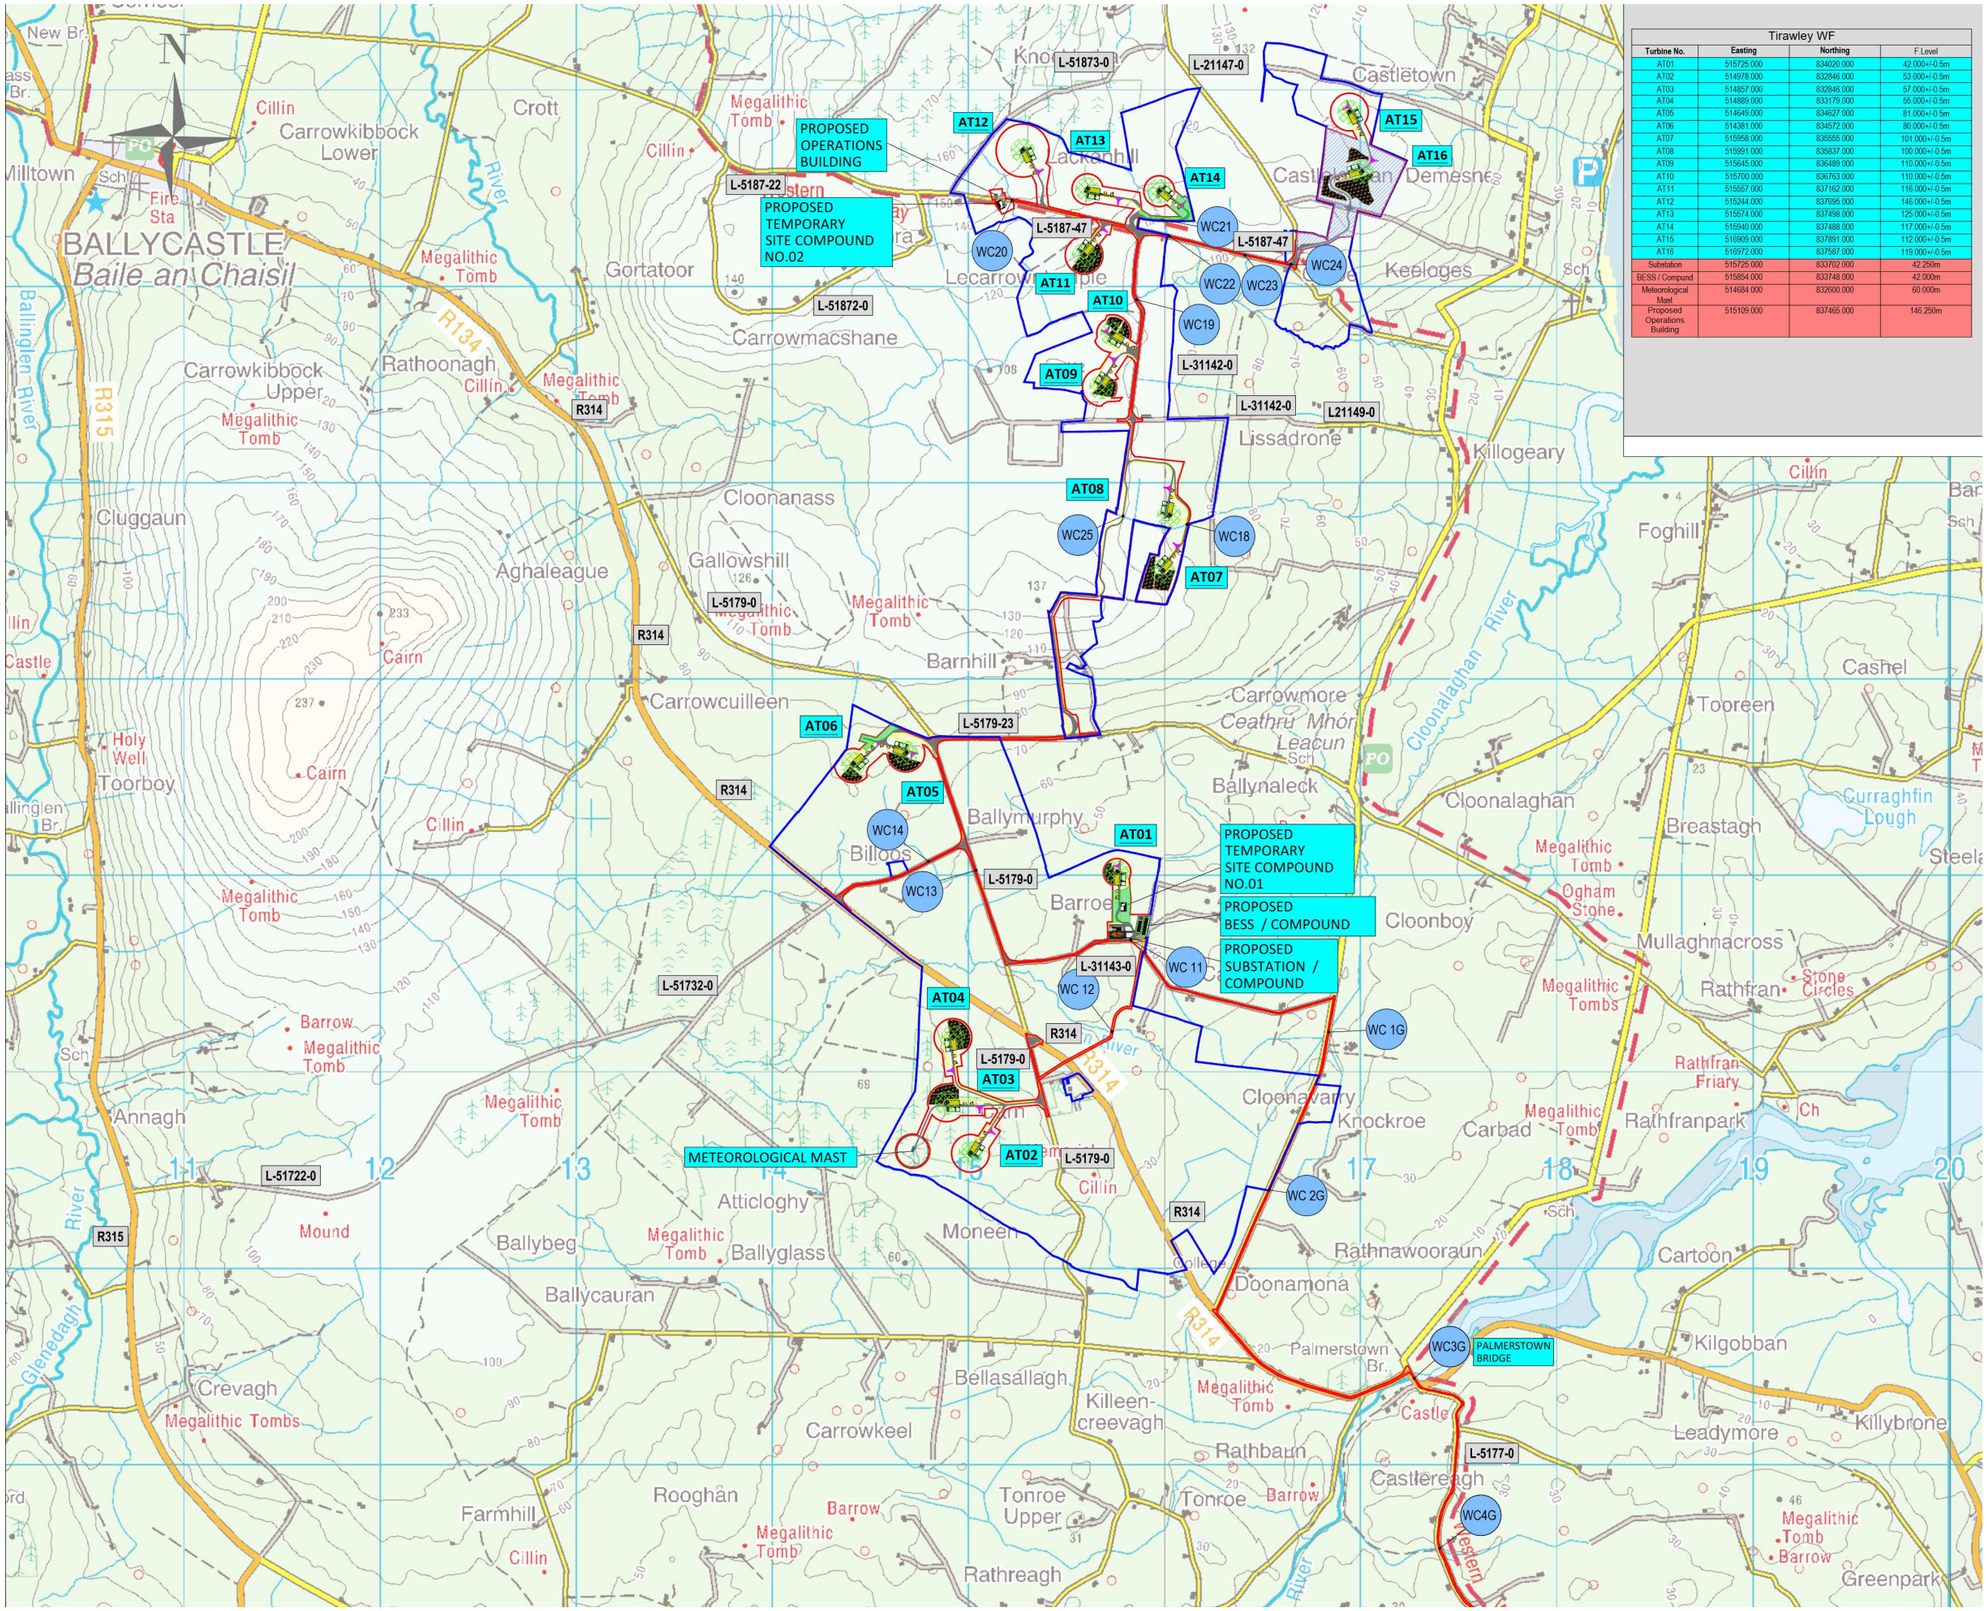

Tirawley WF			
Turbine No.	Easting	Northing	F.Level
AT01	515725.000	834020.000	42.000+/-0.5m
AT02	514978.000	832846.000	53.000+/-0.5m
AT03	514857.000	832846.000	57.000+/-0.5m
AT04	514889.000	833179.000	55.000+/-0.5m
AT05	514649.000	834627.000	81.000+/-0.5m
AT06	514381.000	834572.000	80.000+/-0.5m
AT07	515958.000	835555.000	101.000+/-0.5m
AT08	515991.000	835837.000	100.000+/-0.5m
AT09	515645.000	836489.000	110.000+/-0.5m
AT10	515700.000	836763.000	110.000+/-0.5m
AT11	515557.000	837162.000	116.000+/-0.5m
AT12	515244.000	837695.000	146.000+/-0.5m
AT13	515574.000	837498.000	125.000+/-0.5m
AT14	515940.000	837488.000	117.000+/-0.5m
AT15	516909.000	837891.000	112.000+/-0.5m
AT16	516972.000	837587.000	119.000+/-0.5m
Substation	515725.000	833702.000	42.250m
BESS / Compund	515854.000	833748.000	42.000m
Meteorological Mast	514684.000	832600.000	60.000m
Proposed Operations Building	515109.000	837465.000	146.250m

N

Tailte Éireann

CYAL50512615
© Tailte Éireann – Surveying.

Legend

NOTES:

1. FIGURED DIMENSIONS ONLY TO BE TAKEN FROM THIS DRAWING.
2. ALL DRAWINGS TO BE CHECKED BY THE CONTRACTOR ON SITE.
3. ENGINEER TO BE INFORMED OF ANY DISCREPANCIES BEFORE ANY WORK COMMENCES.
4. THIS DRAWING TO BE READ IN CONJUNCTION WITH ALL OTHER RELEVANT DRAWINGS AND SPECIFICATIONS.

Legend

- LANDOWNERS
- DEVELOPMENT AREA
- PROPOSED WIND FARM ROADS
- EXISTING ROADS -PUBLIC TO BE UPGRADED
- TURBINE LOCATION
- ARCHAEOLOGY FEATURE & EXCULSION ZONE
- TURBINE HARDSTAND
- WC1 WATERCOURSE CROSSING
- PROPOSED ATTENUATION PONDS (SP) AND BUFFERED OUTFALL SHOWN THUS
- PROPOSED CLEAN WATER DRAIN SHOWN THUS
- PROPOSED DIRTY WATER DRAIN SHOWN THUS
- SPOIL MANAGEMENT AREA
- PROPOSED NEW WIND FARM INTERNAL POWER AND COMUNICATION CABLING
- FIELD DRAIN 10m BUFFER
- WATERCOURSE EXCULSION ZONE (50m)
- 500m HOUSE CURTILAGE BUFFER
- 740m HOUSE CURTILAGE BUFFER
- ENET_Telecommunication
- Vodafone_Telecommunication
- Three_Telecommunications

THIS DRAWING IS NOT TO BE USED AS A CONSTRUCTION DRAWING.

Client

CONSTANT ENERGY LIMITED.

Project

TIRAWLEY WIND FARM,
CO. MAYO

Title

FINAL LAYOUT

JENNINGS O'DONOVAN
an RSK company

© COPYRIGHT OF
JENNINGS O'DONOVAN AND PARTNERS LIMITED

FINISKLIN
SLIGO
IRELAND
Tel (+353) 719 161 416
Email. info@jodireland.com
www.jodireland.com

@JOD_Sligo Jennings O'Donovan & Partners Jennings O'Donovan

Date	22/04/2026	Revision	1	Job No.	6289
Scale	NOT TO SCALE	Stage	PLANNING	Figure	3.11
Drawing	DT	Checked	MG	Approved	MG