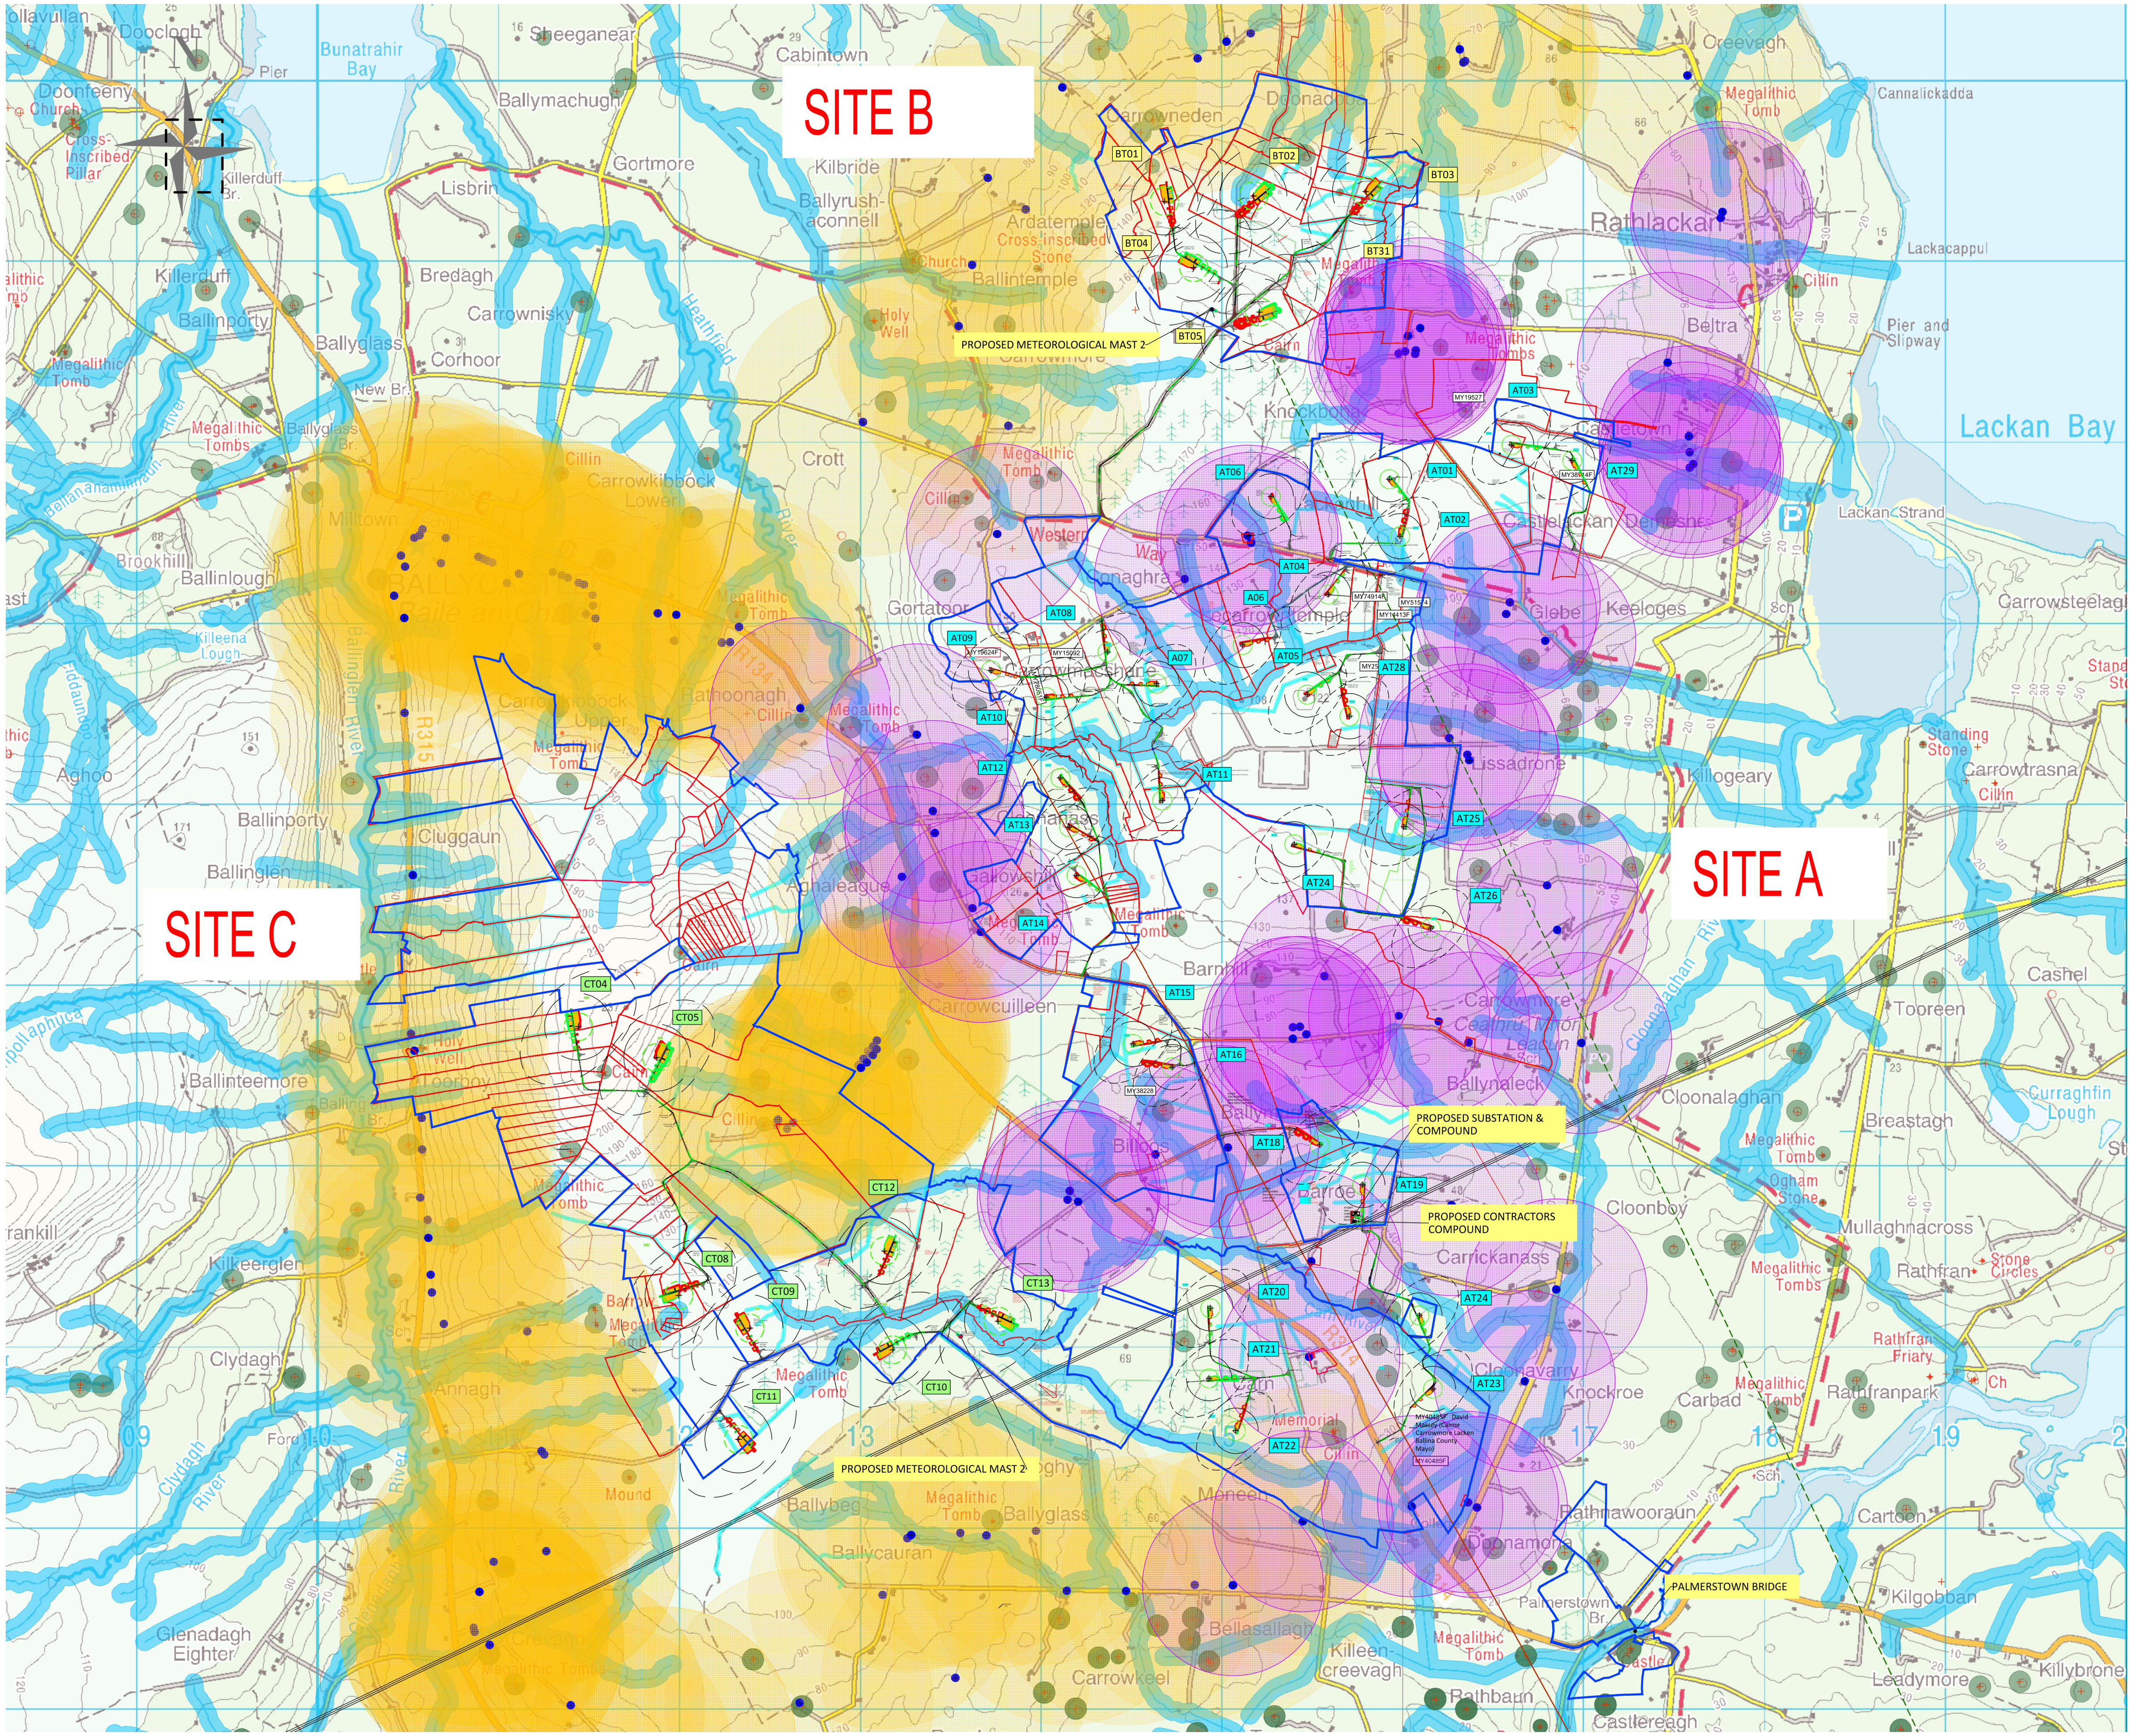
SITE B
SITE A
SITE C
BT01
BT02
BT03
BT04
BT05
BT31
PROPOSED METEOROLOGICAL MAST 2
AT01
AT02
AT03
AT04
AT05
AT06
A06
A07
AT08
AT09
AT10
AT11
AT12
AT13
AT14
AT15
AT16
AT18
AT19
AT20
AT21
AT22
AT23
AT24
AT25
AT26
AT28
AT29
CT04
CT05
CT08
CT09
CT10
CT11
CT12
CT13
MY19527
MY38914F
MY74914F
MY51574
MY14413F
MY15092
MY19624F
MY38228
MY40485F
PROPOSED SUBSTATION & COMPOUND
PROPOSED CONTRACTORS COMPOUND
PALMERSTOWN BRIDGE
PROPOSED METEOROLOGICAL MAST 2
Lackan Bay
Bunatrahir Bay
Rathlackan
Ballycastle
Killala Bay

N

Tailte Éireann

CYAL50512615
© Tailte Éireann – Surveying.

Legend

NOTES:

1. FIGURED DIMENSIONS ONLY TO BE TAKEN FROM THIS DRAWING.
2. ALL DRAWINGS TO BE CHECKED BY THE CONTRACTOR ON SITE.
3. ENGINEER TO BE INFORMED OF ANY DISCREPANCIES BEFORE ANY WORK COMMENCES.
4. THIS DRAWING TO BE READ IN CONJUNCTION WITH ALL OTHER RELEVANT DRAWINGS AND SPECIFICATIONS.

Legend

▬	LANDOWNERS
▬	LANDOWNERS (THIRD PARTY)
▬	DEVELOPMENT AREA
▬	PROPOSED WIND FARM ROADS
▬	EXISTING ROADS -PUBLIC TO BE UPGRADED
⊕	TURBINE LOCATION
	TURBINE HARDSTAND
WC1	WATERCOURSE CROSSING
■	SPOIL DEPOSITION AREA
▬	FIELD DRAIN 10m BUFFER
▬	WATERCOURSE EXCULSION ZONE (50m)
⊙	500m HOUSE CURTILAGE BUFFER
⊙	740m HOUSE CURTILAGE BUFFER
▭	ENET_Telecommunication
▬	Vodafone_Telecommunication
– –	Three_Telecommunications

Client
CONSTANT ENERGY LIMITED.

Project
TIRAWLEY WIND FARM,
CO. MAYO

Title
CONSTRAINTS MAP - INITIAL LAYOUT

JENNINGS O'DONOVAN
an RSK company

© COPYRIGHT OF
JENNINGS O'DONOVAN AND PARTNERS LIMITED

FINISKLIN
SLIGO
IRELAND
Tel (+353) 719 161 416
Email. info@jodireland.com
www.jodireland.com
@JOD_Sligo
Jennings O'Donovan & Partners
Jennings O'Donovan

Date	21/04/2026	**Revision**	1	**Job No.**	6289
Scale	NOT TO SCALE	**Stage**	PLANNING	**Figure**	3.2
Drawing	DT	**Checked**	MG	**Approved**	MG